



5
4
3
2
1
100
9
8
7
6
5
4
3
2
1
0
Scale 1:50
Scale 1:100




PROPOSED FRONT ELEVATION

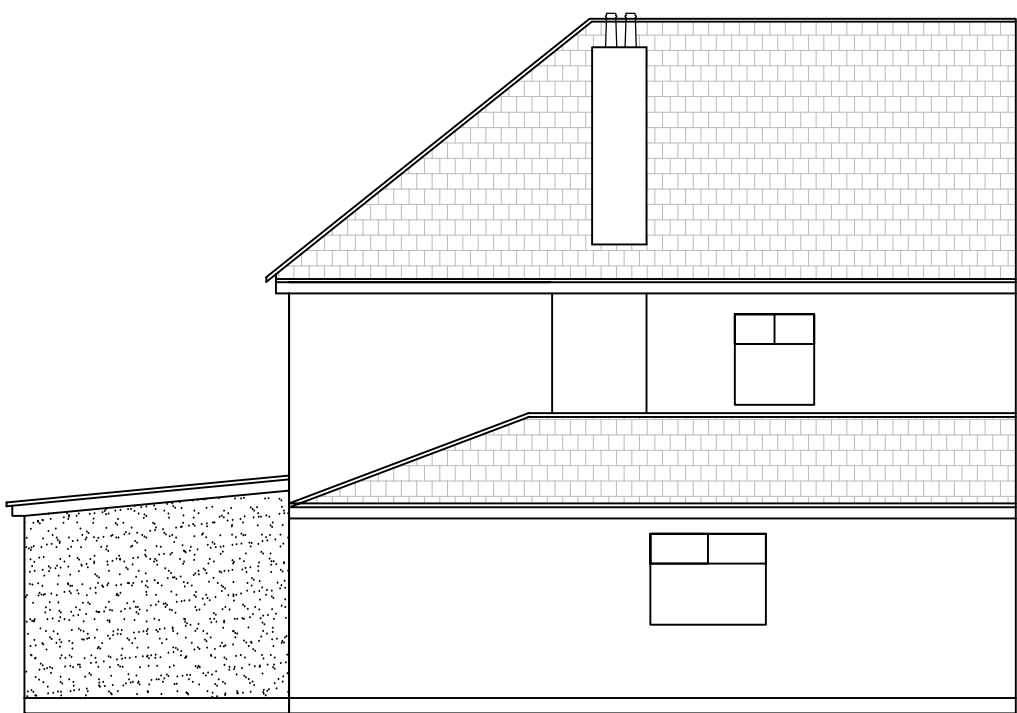

PROPOSED REAR ELEVATION

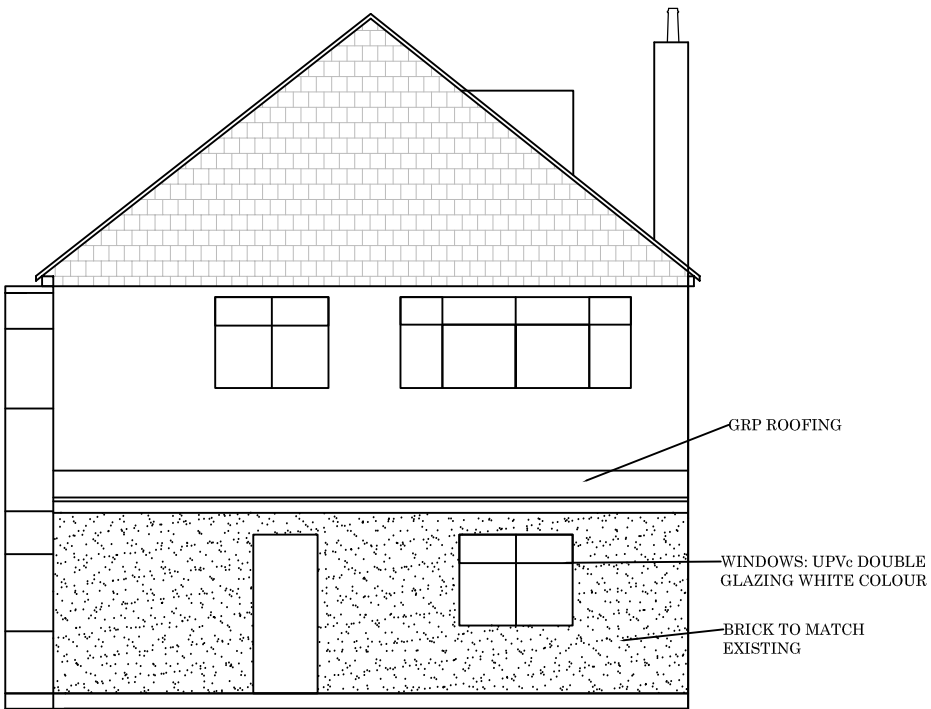

PROPOSED SIDE ELEVATION (RIGHT)

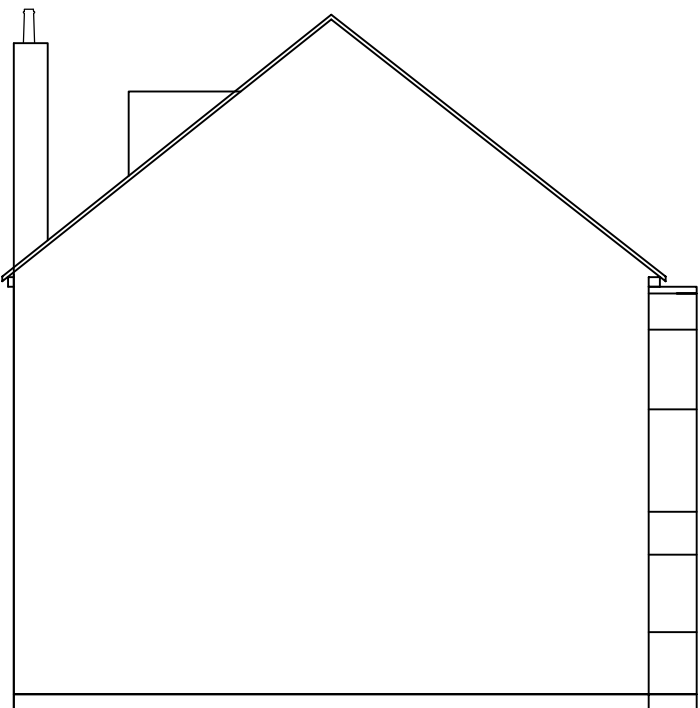

PROPOSED SIDE ELEVATION (LEFT)

Rev.	Date.	Description	DWN.	CHK.

j e architectural design ltd

Architectural & Structural Designers

1 Lytton Close

Northolt Village, Northolt

Middlesex UB5 5BU

T: 020 8845 0795, M: 07930 557913, e:eangelo9@aol.com

Job Title:	27a Woolfall Heath Ave. Liverpool L36 3TH	Designed by:	Angelo E	Date:	Nov. 2022	Scale:	1:100@A3
Drawing Title:	Porposed Front, Side & Rear Elevation	Client:		Drawing No:	3364/AJ/04	Rev.	A