




Conway Architectural Design shall have no responsibility for any use made of this document other than for that which it was prepared and issued. All dimensions and levels to be checked on site. No building work is to be started until all relevant approvals are in place. Any discrepancies should be reported to Conway Architectural Design. This drawing should not be reproduced without written permission from Conway Architectural Design. **Standard Building Regs Notes are to be provided by Conway Architectural Design prior to a building regs application being submitted.**

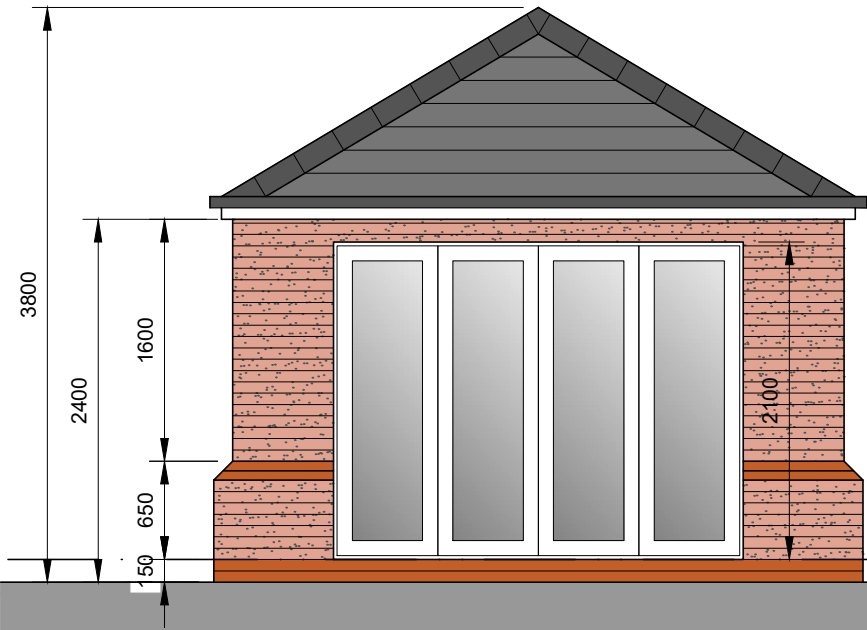


West Facing Front Elevation

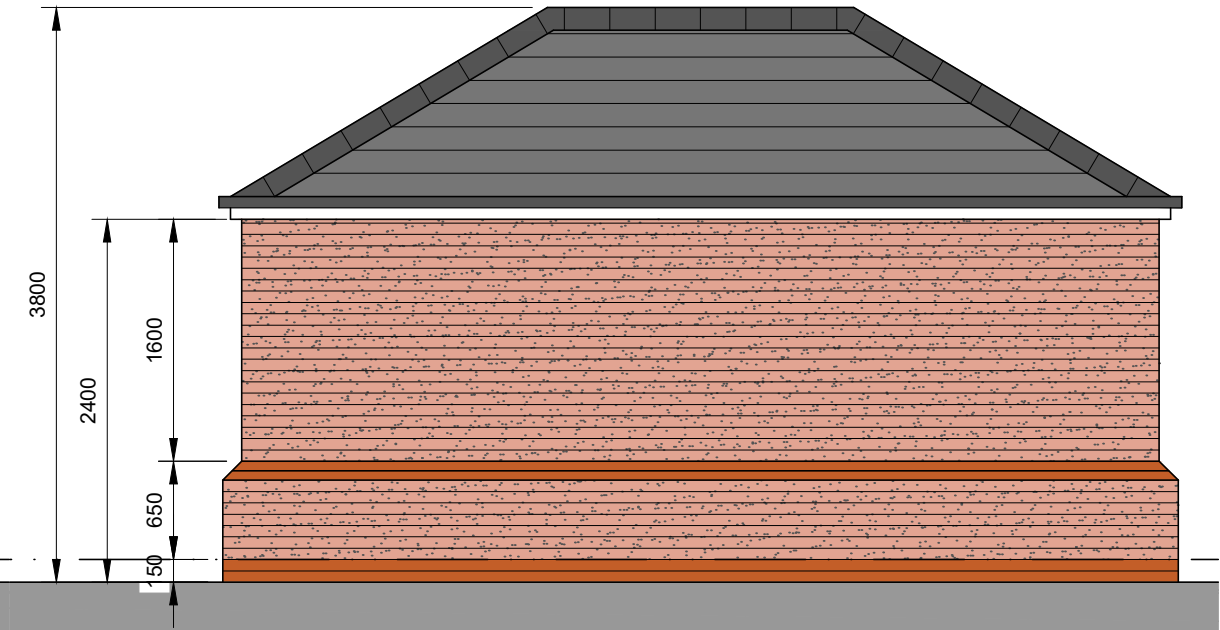

South Facing Side Elevation

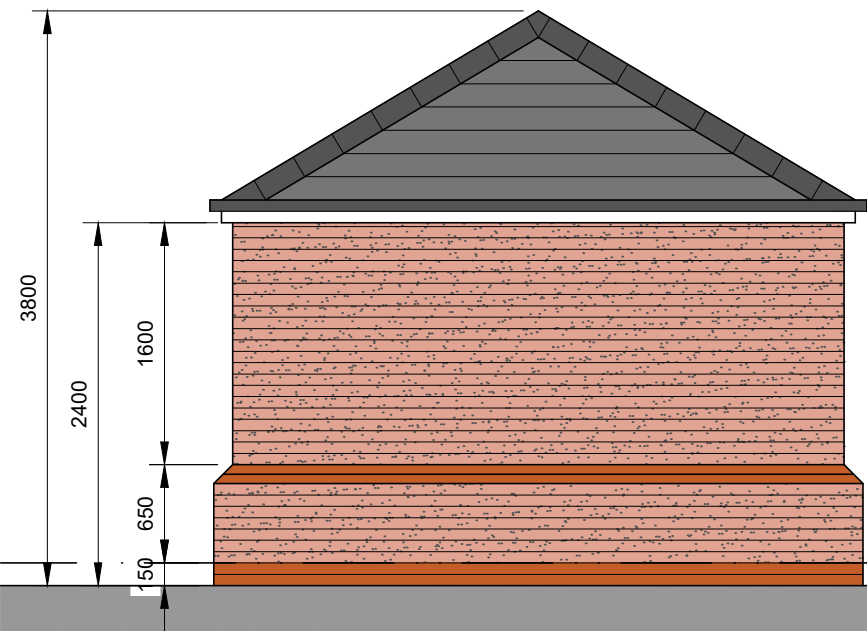


East Facing Rear Elevation

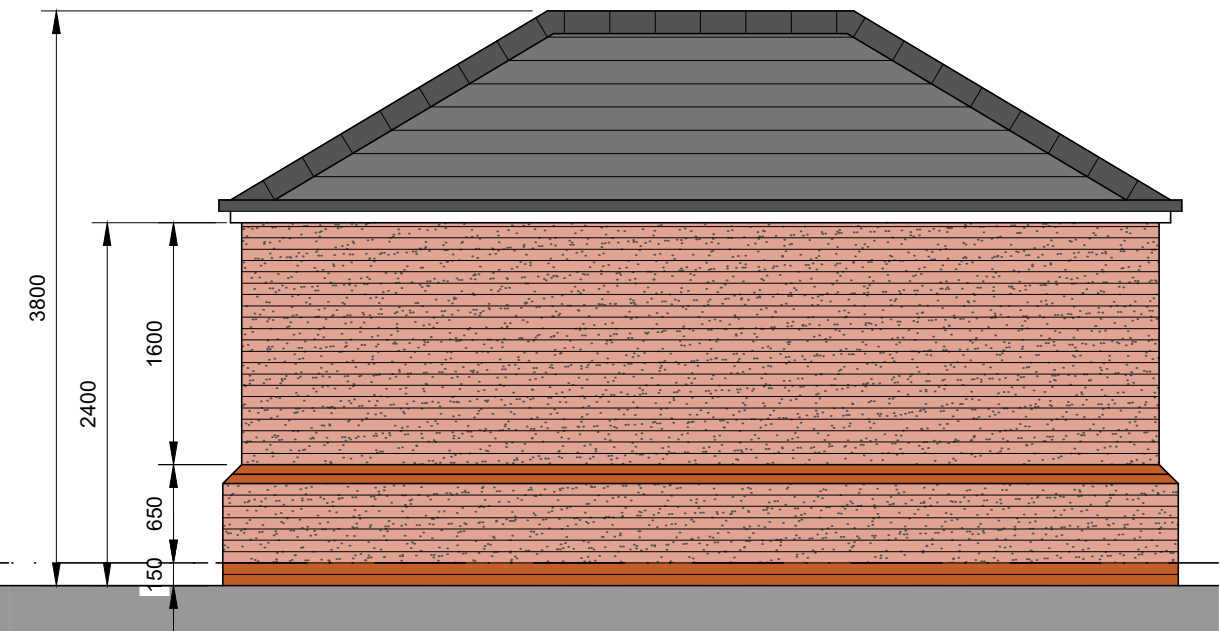

North Facing Side Elevation

Detached Garage Materials

Brickwork	Ibstock Western Red Multi to match existing
Feature Cant Brickwork	Ibstock red to match existing
Roof Tiles	Forticrete Gemini to match existing
Doors	White Aluminium
Soffit	White Upvc
Fascia	White Upvc
Rainwater Goods	Black Upvc

 

SCALE 1 : 50

Conway
Architectural
Design

6 Conway Close
Alkrington
Middleton
Manchester, M24 1EW

E: conway-design@outlook.com

JOB TITLE :
ADDRESS :
DRAWING TITLE :
SCALE :
DRAWN : xxx

Garage Conversion And Detached Garage
5 Bradfield Road, Knotty Ash
Detached Garage Elevations
1:50 @ A3
DATE : 08.11.20

JOB NO./
DWG NO.

373-109