




East Elevation / 1:200

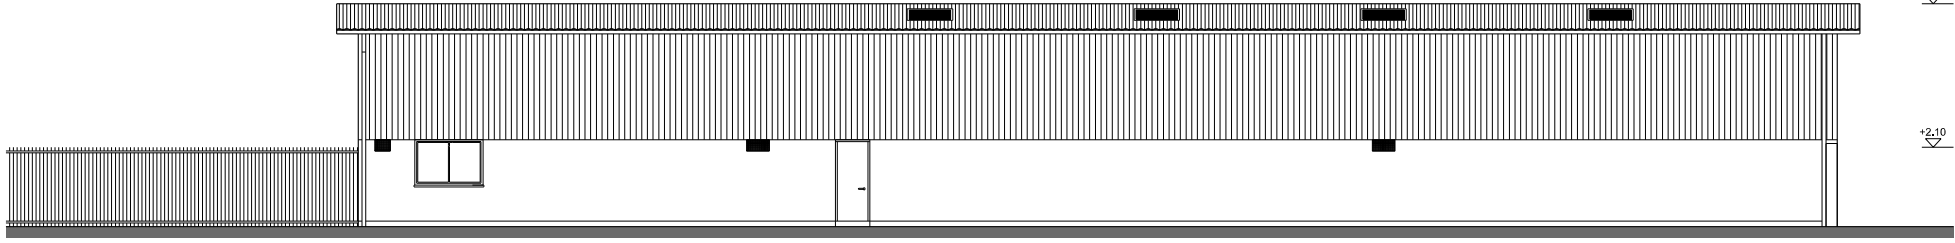


North Elevation / 1:200

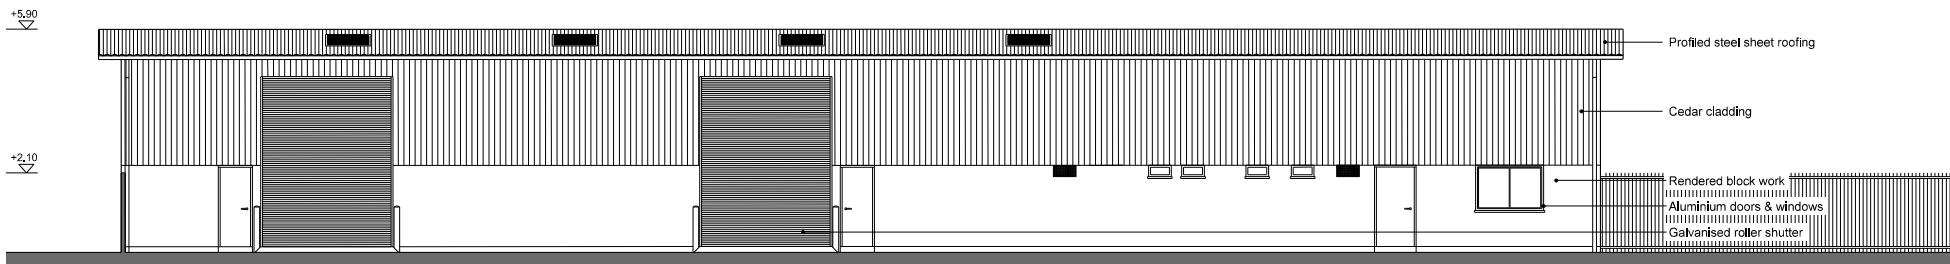


South Elevation / 1:200

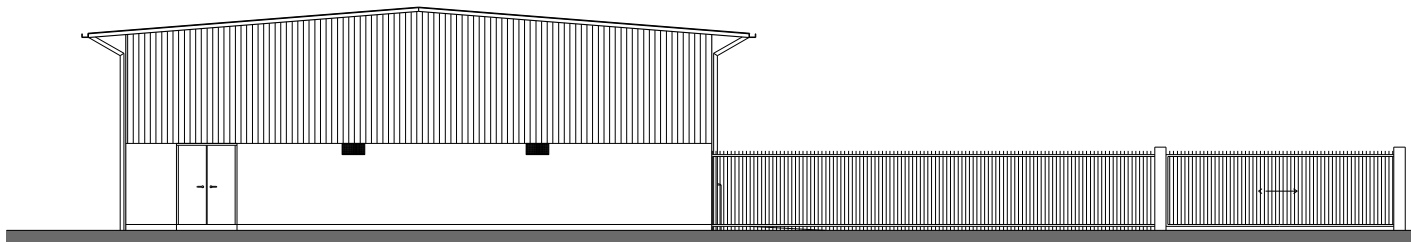

West Elevation / 1:200

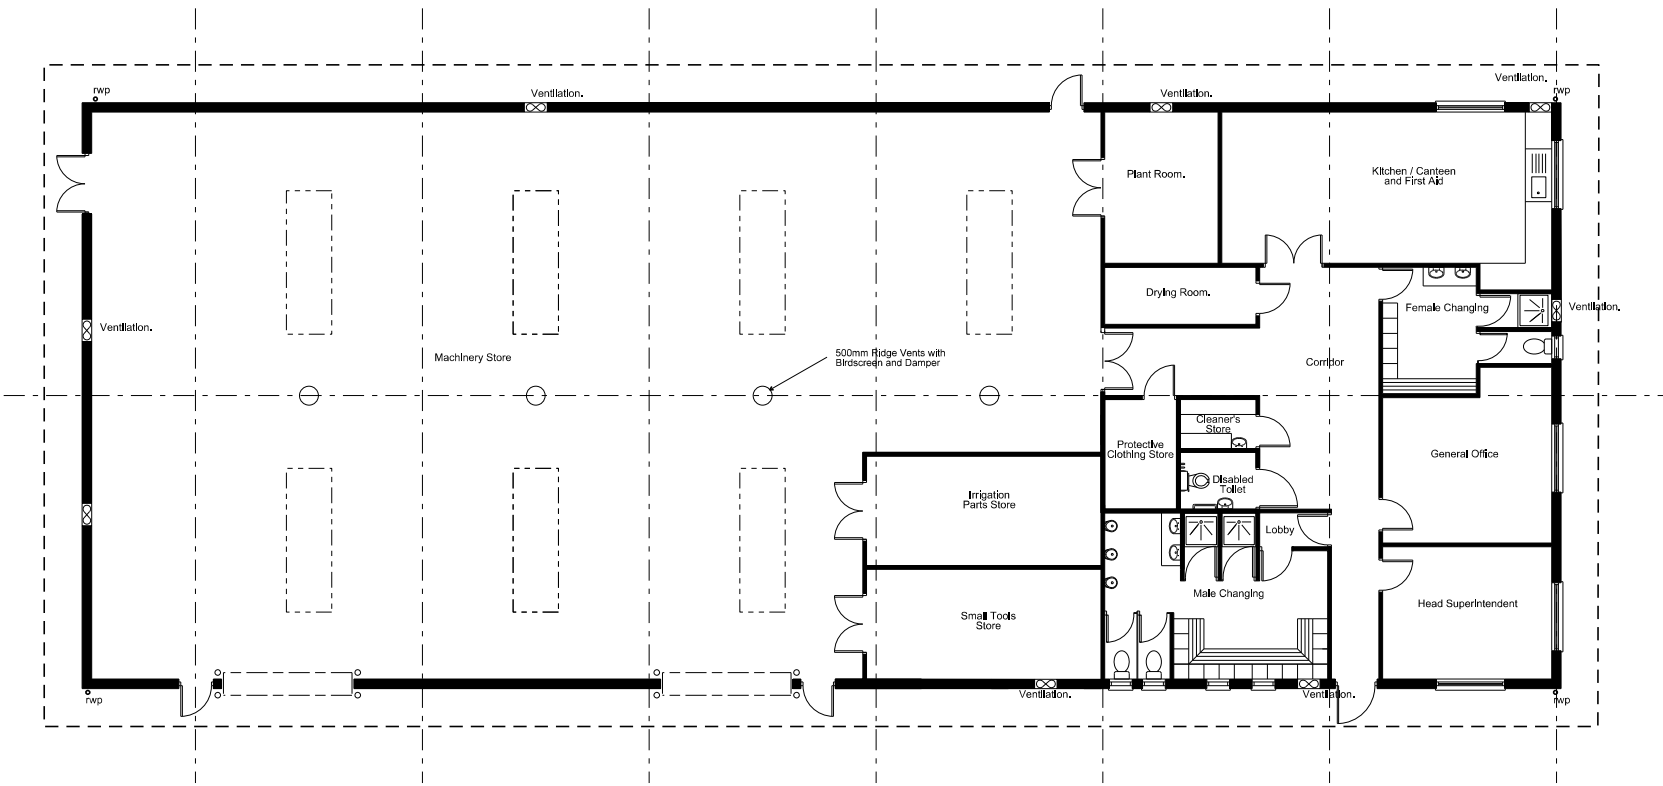

Ground Floor Plan / 1:200

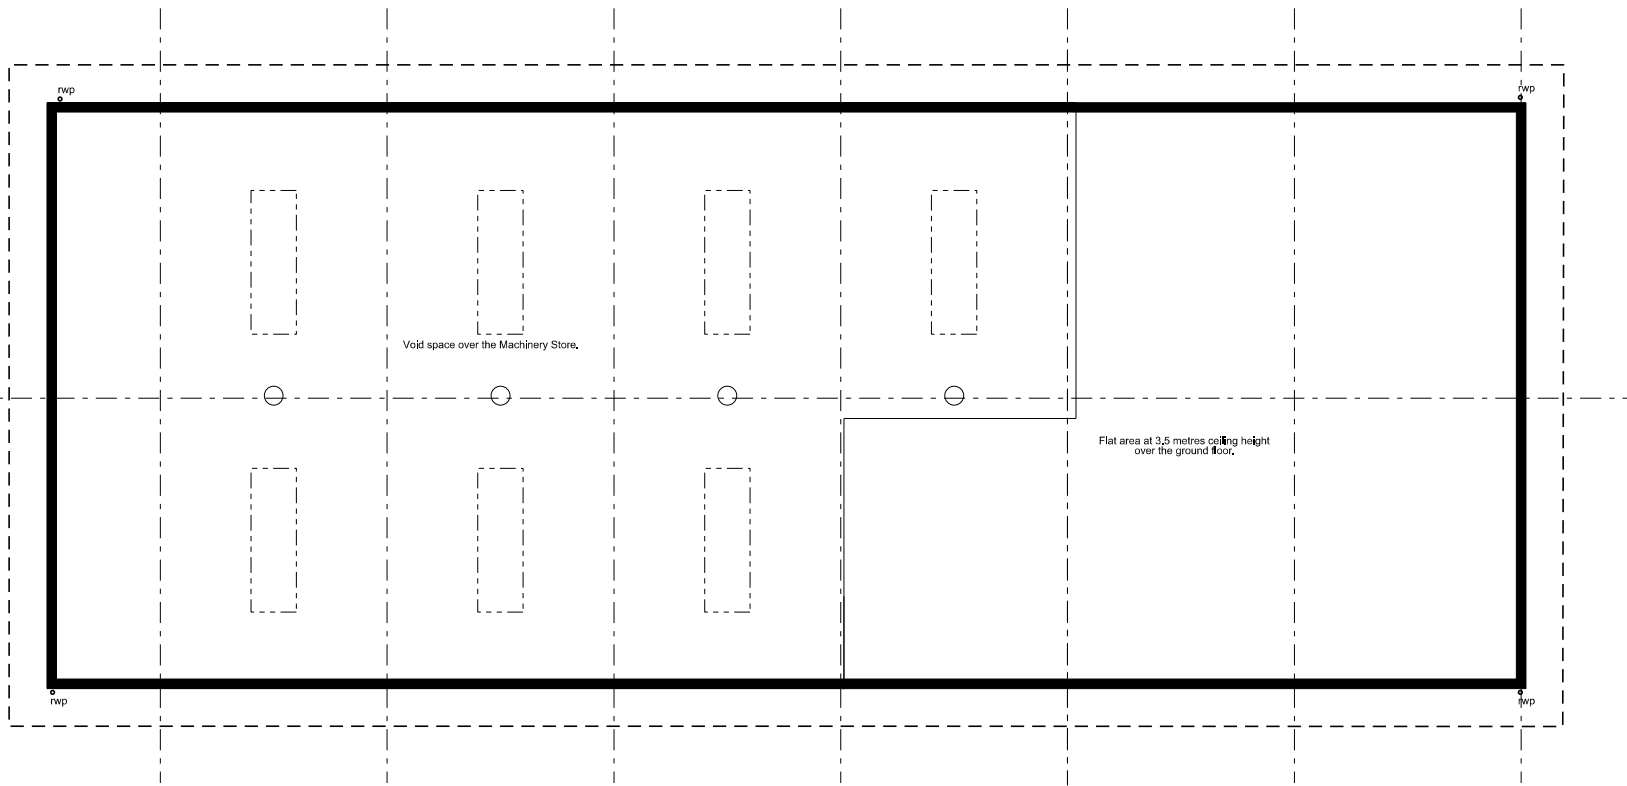

First Floor Plan / 1:200

GENERAL NOTES

- 01.
- 02.
- 03.
- 04.
- 05.

REVISIONS

REV	DATE	DESCRIPTION	REV BY	CHK BY
A	09/03/20	Amendments to Driving Range	PA	AC
B	22/06/21	Amendments to Highways and site layout	SS	AC

KEY PLAN

CONSULTANT



LEAD CONSULTANT

CLIENT

ISSUED FOR

Planning Application (90% submittal)

PROJECT

Kirkby Valley Golf Club

DRAWING TITLE

132 Maintenance Building Plans & Elevations

Drawn	IMV	Checked	AC	Approved	JH
Date	29.08.19	Sheet Size	A2	Scale	1:200
Drawing No.	0003 132 MAINTENANCE BUILDING				Rev. B
CAD File No.	0003 132 MAINTENANCE BUILDING				Consultant Project No.

This drawing, the designs and details shown are the copyright of International Design Group and shall not be copied or reproduced in any form without their written consent.

© INTERNATIONAL DESIGN GROUP