





DO NOT SCALE DIMENSIONS FROM THIS DRAWING

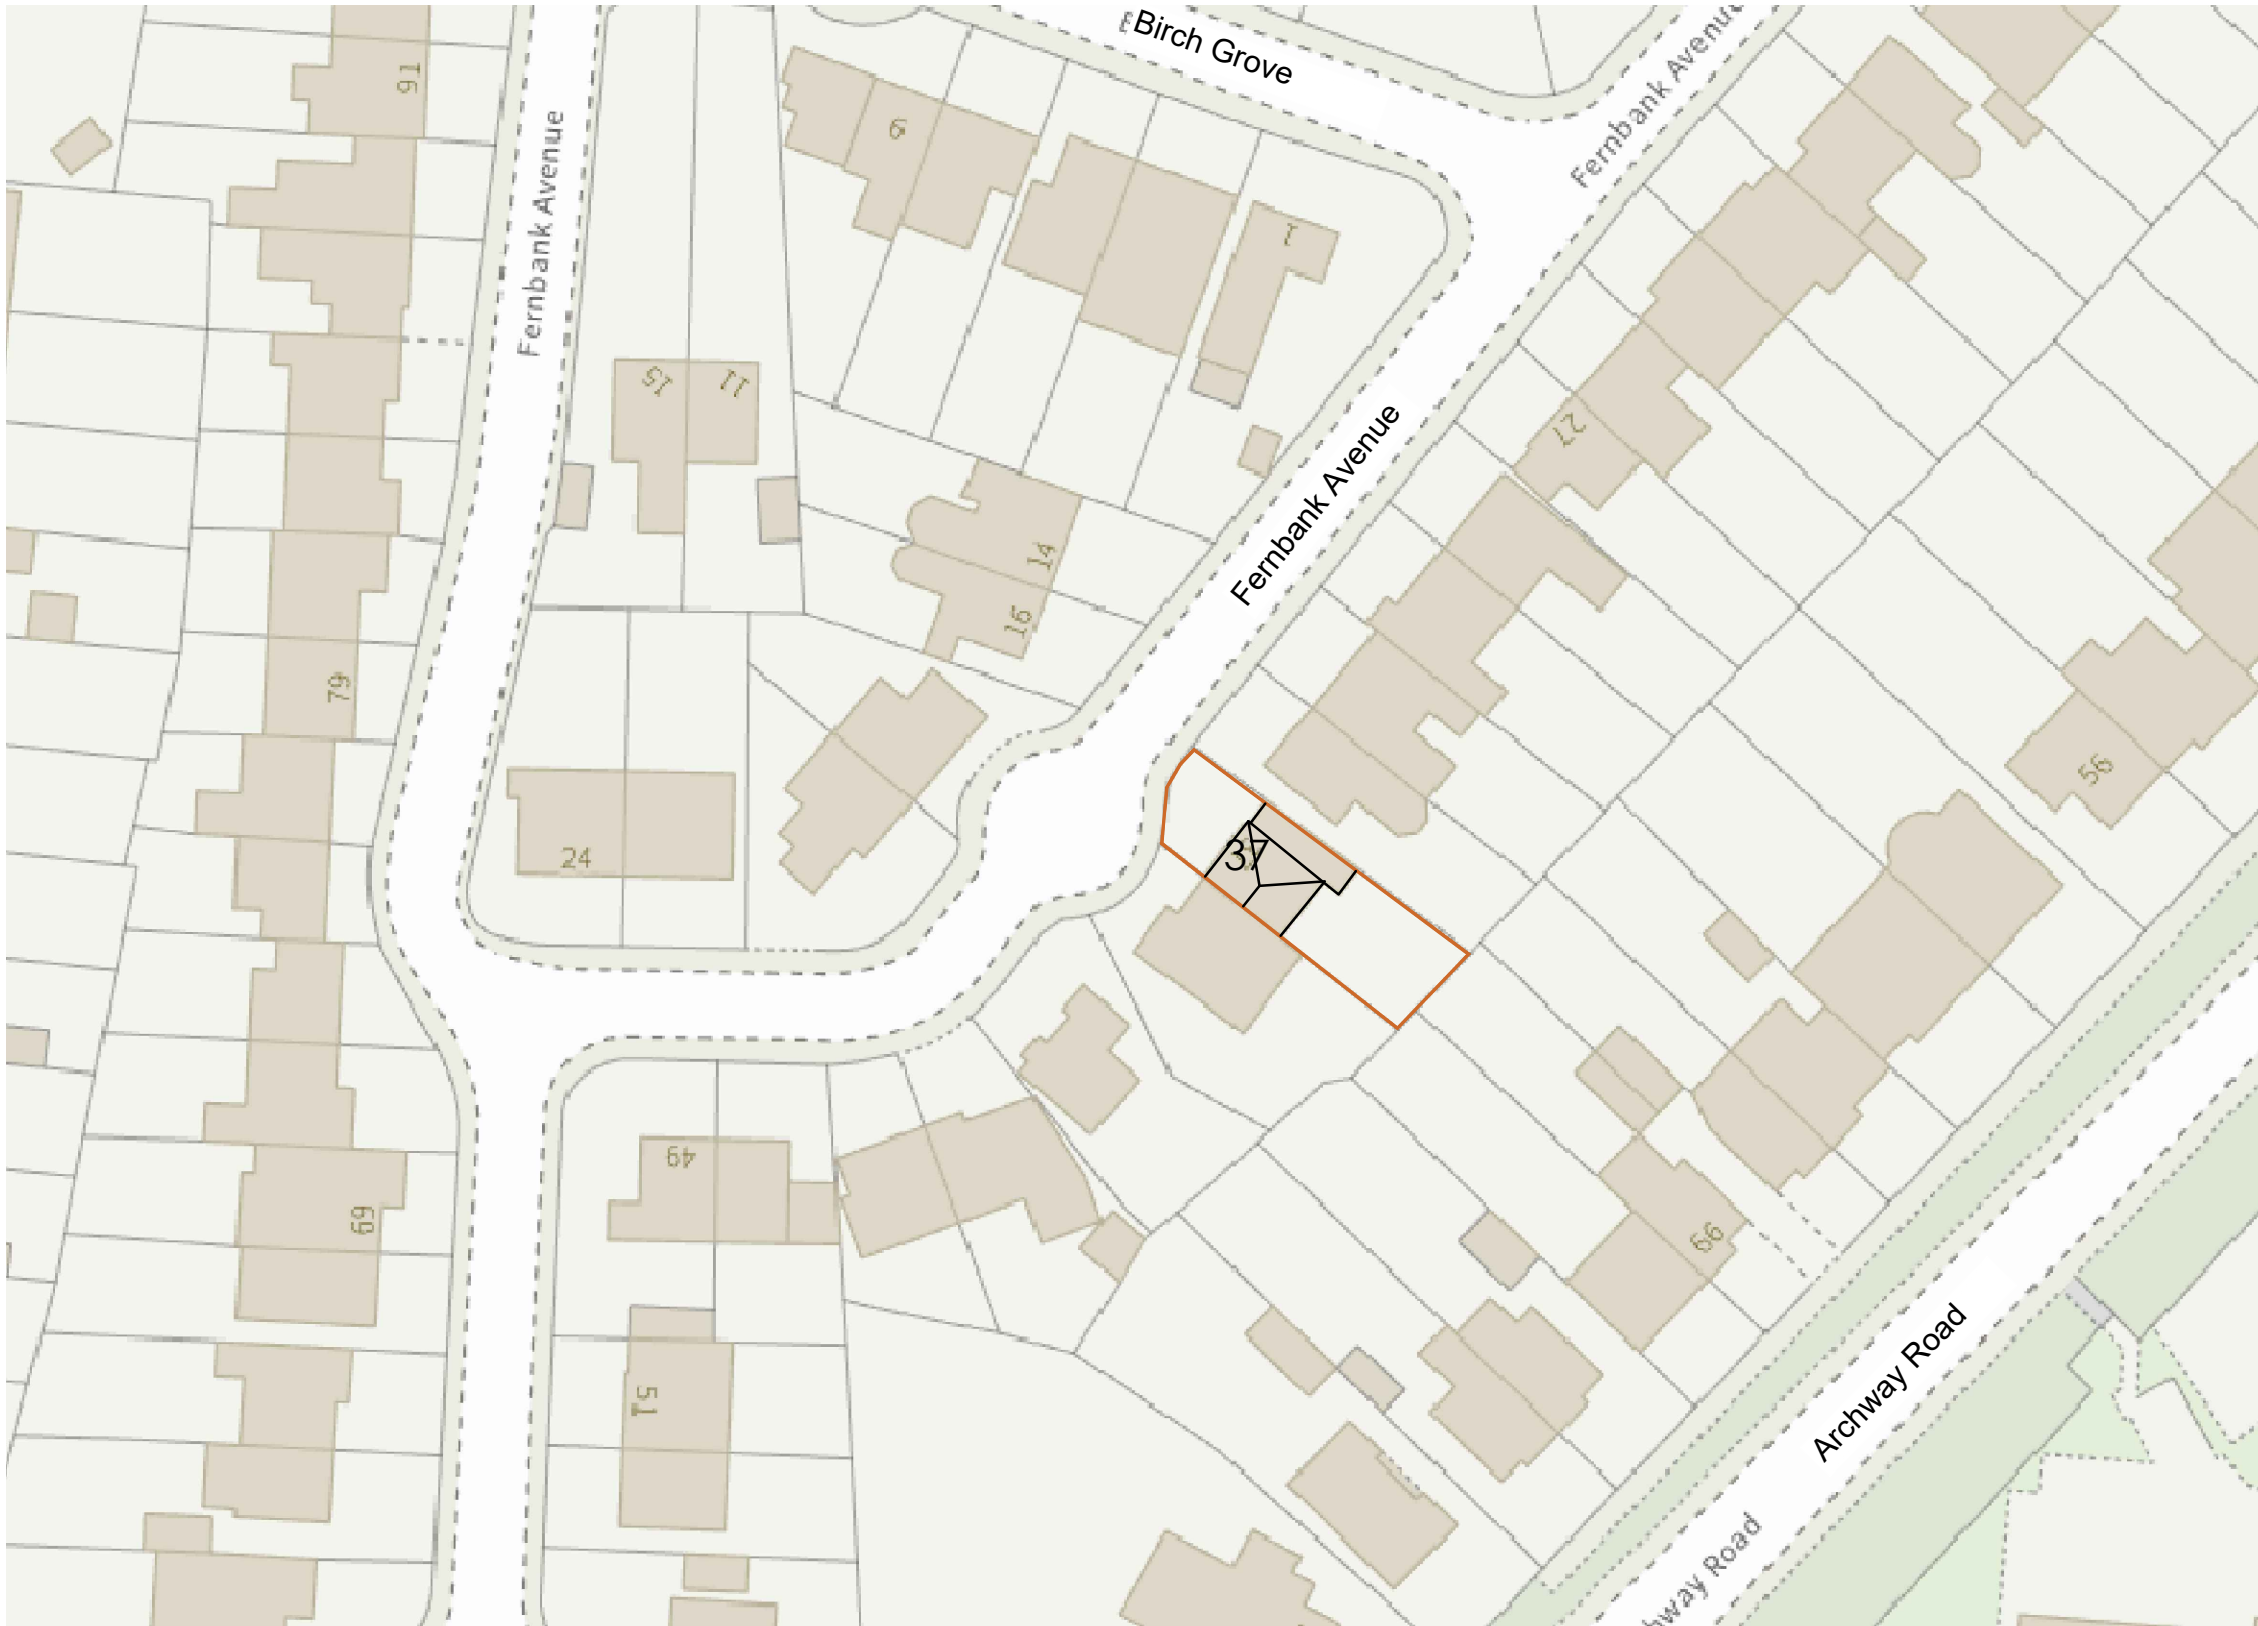


Location Plan - 1:500

 

Existing Site Plan - 1:200

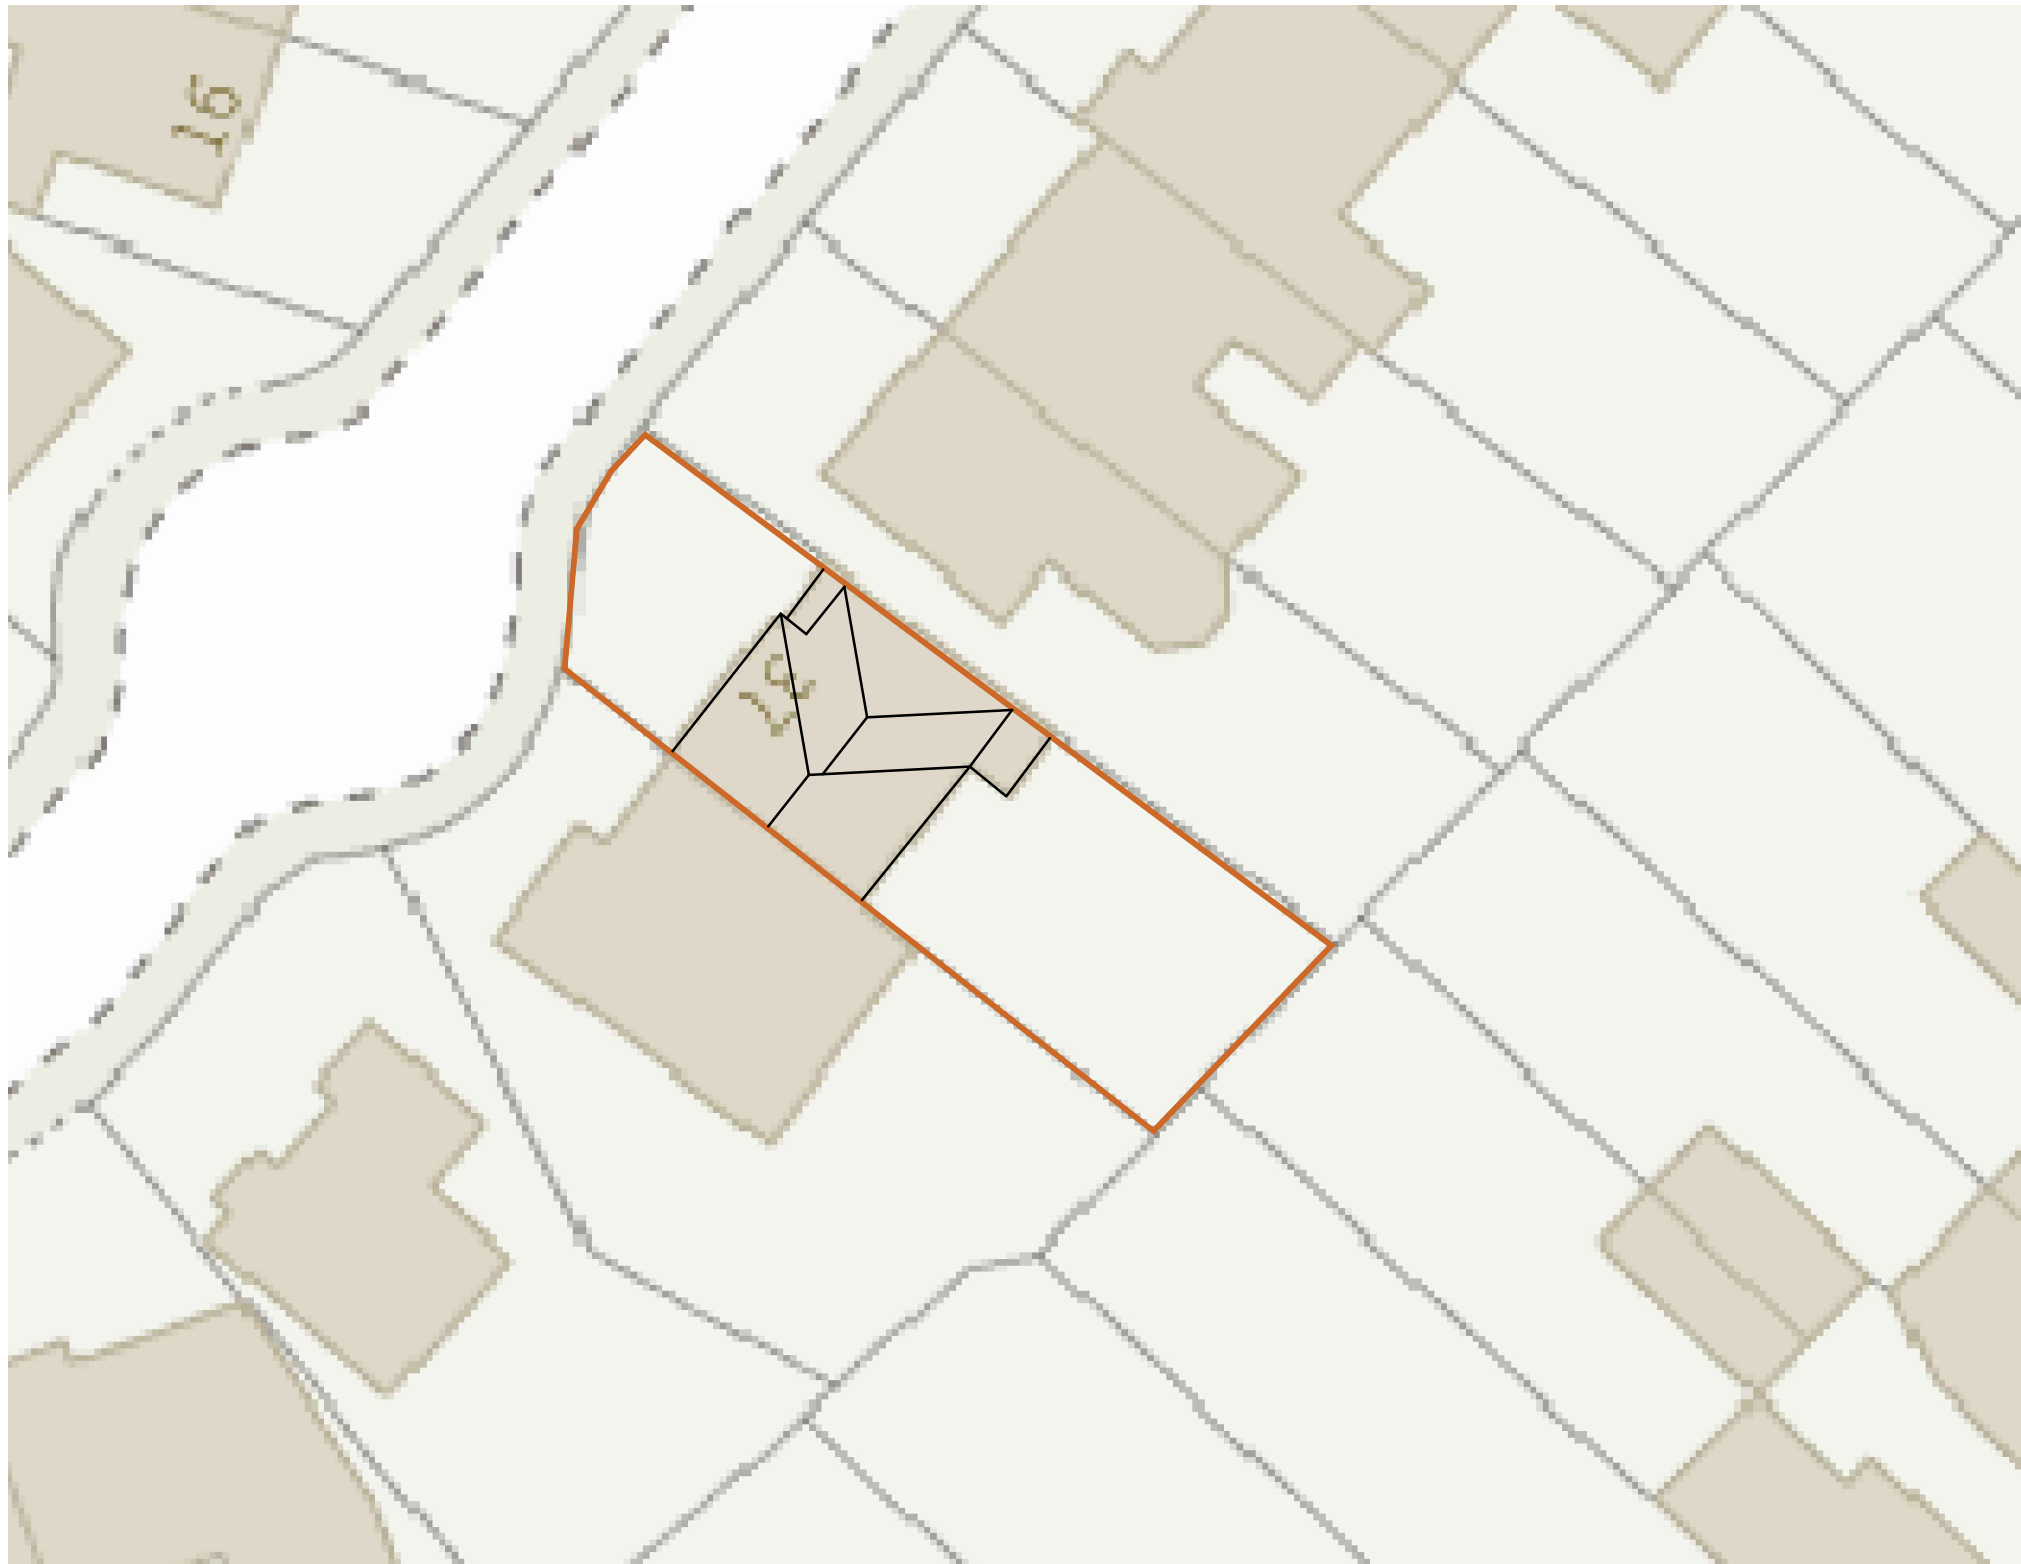 

Proposed Site Plan - 1:200

 

| REV:                                  | NOTES:      | BY: | DATE:    |
|---------------------------------------|-------------|-----|----------|
| A                                     | First issue | SB  | 25/03/26 |
| STATUS: BUILDING REGULATIONS - Pt.: A |             |     |          |



|         |
|---------|
| CLIENT: |
| Peter   |

|                           |             |           |          |
|---------------------------|-------------|-----------|----------|
| SITE:                     |             |           |          |
| 37 Fernbank Avenue        |             |           |          |
| TITLE:                    |             |           |          |
| Site Plan & Location Plan |             |           |          |
| SCALE AT A1:              | DATE:       | DRAWN:    | CHECKED: |
| As Shown                  | 25/03/26    | S.B.      | C.C.     |
| PROJECT NO:               | DRAWING NO: | REVISION: |          |
| 2604                      | 03          | A         |          |