




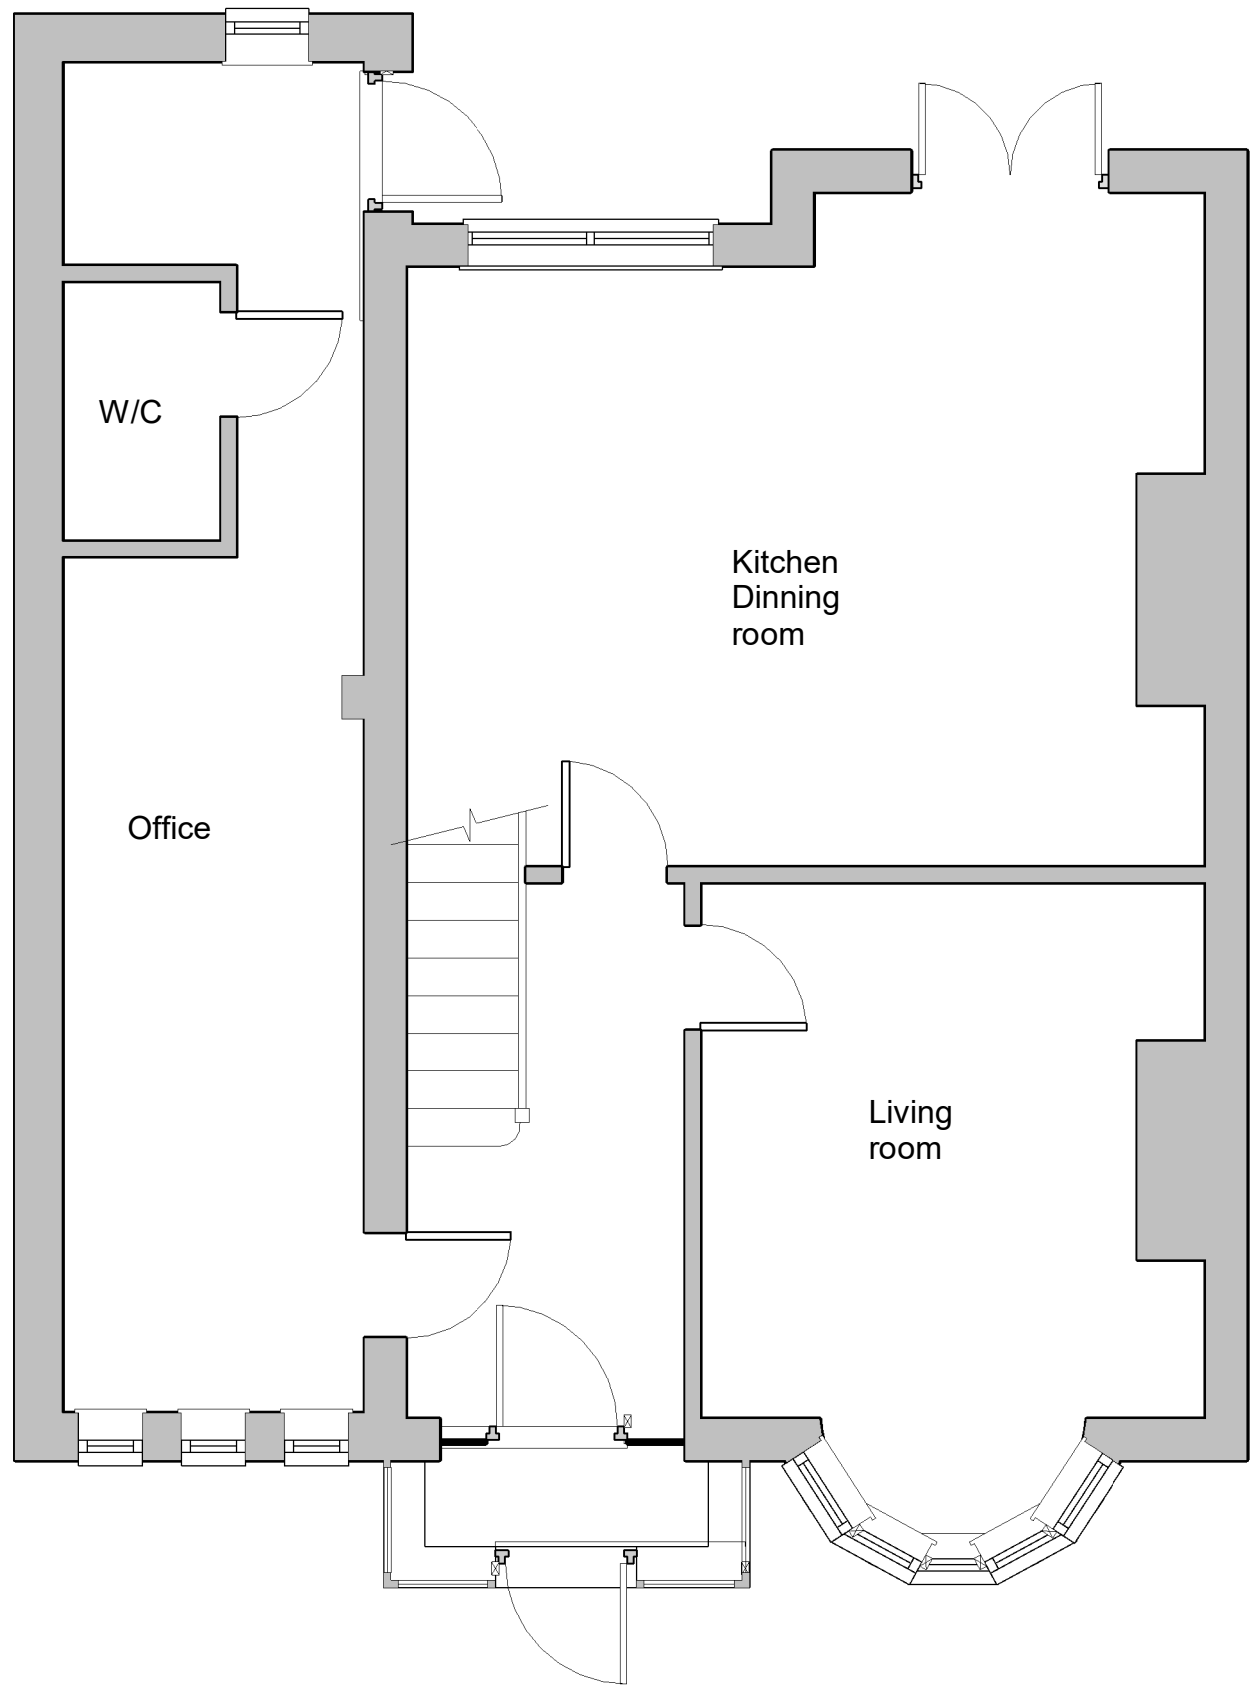

① Existing Ground Floor Plan
1 : 50

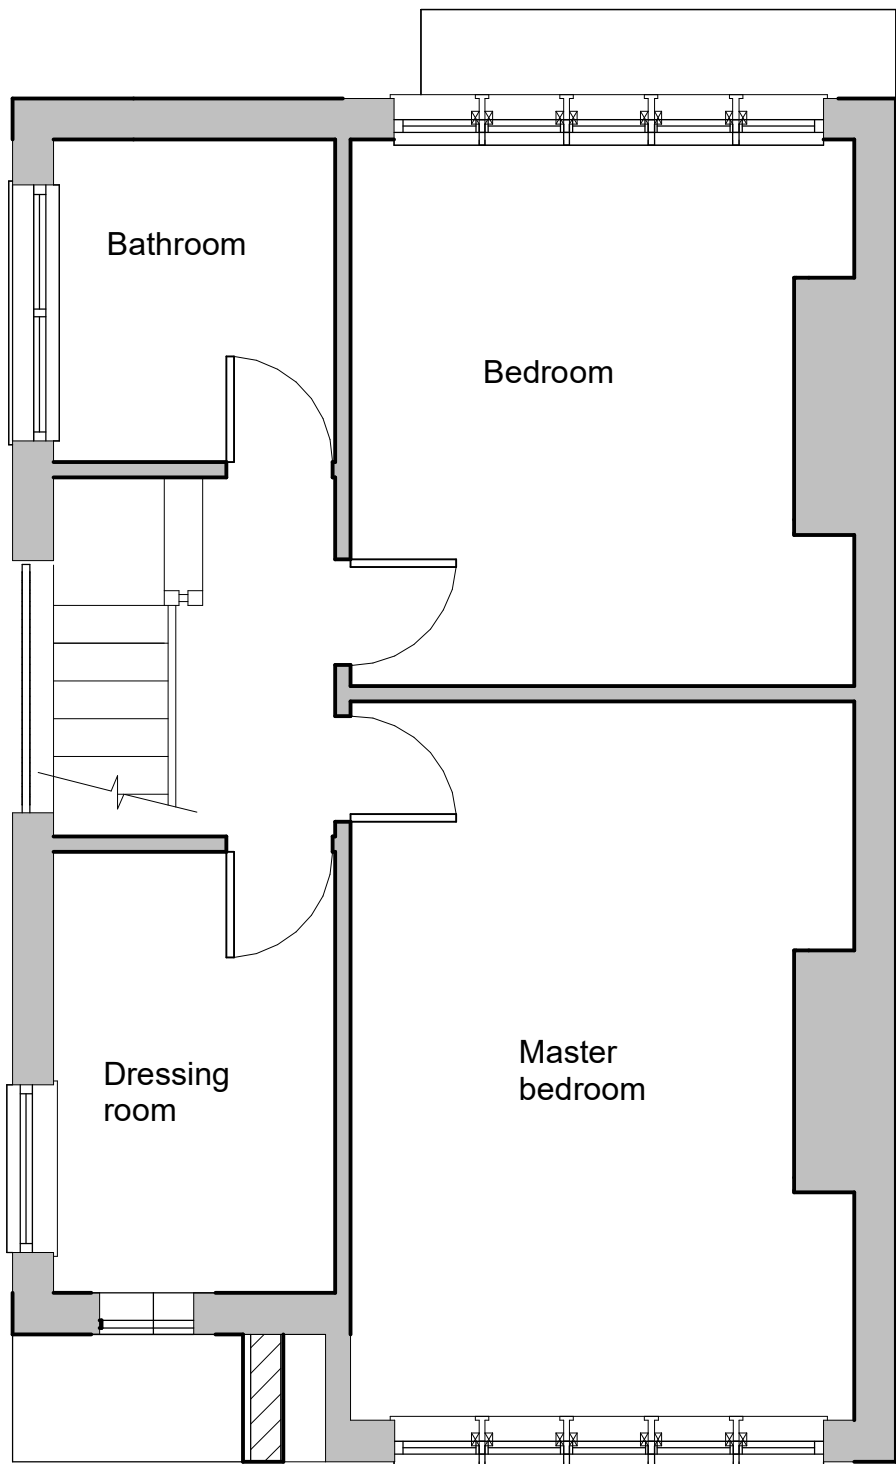


⑥ Existing First Floor Plan
1 : 50

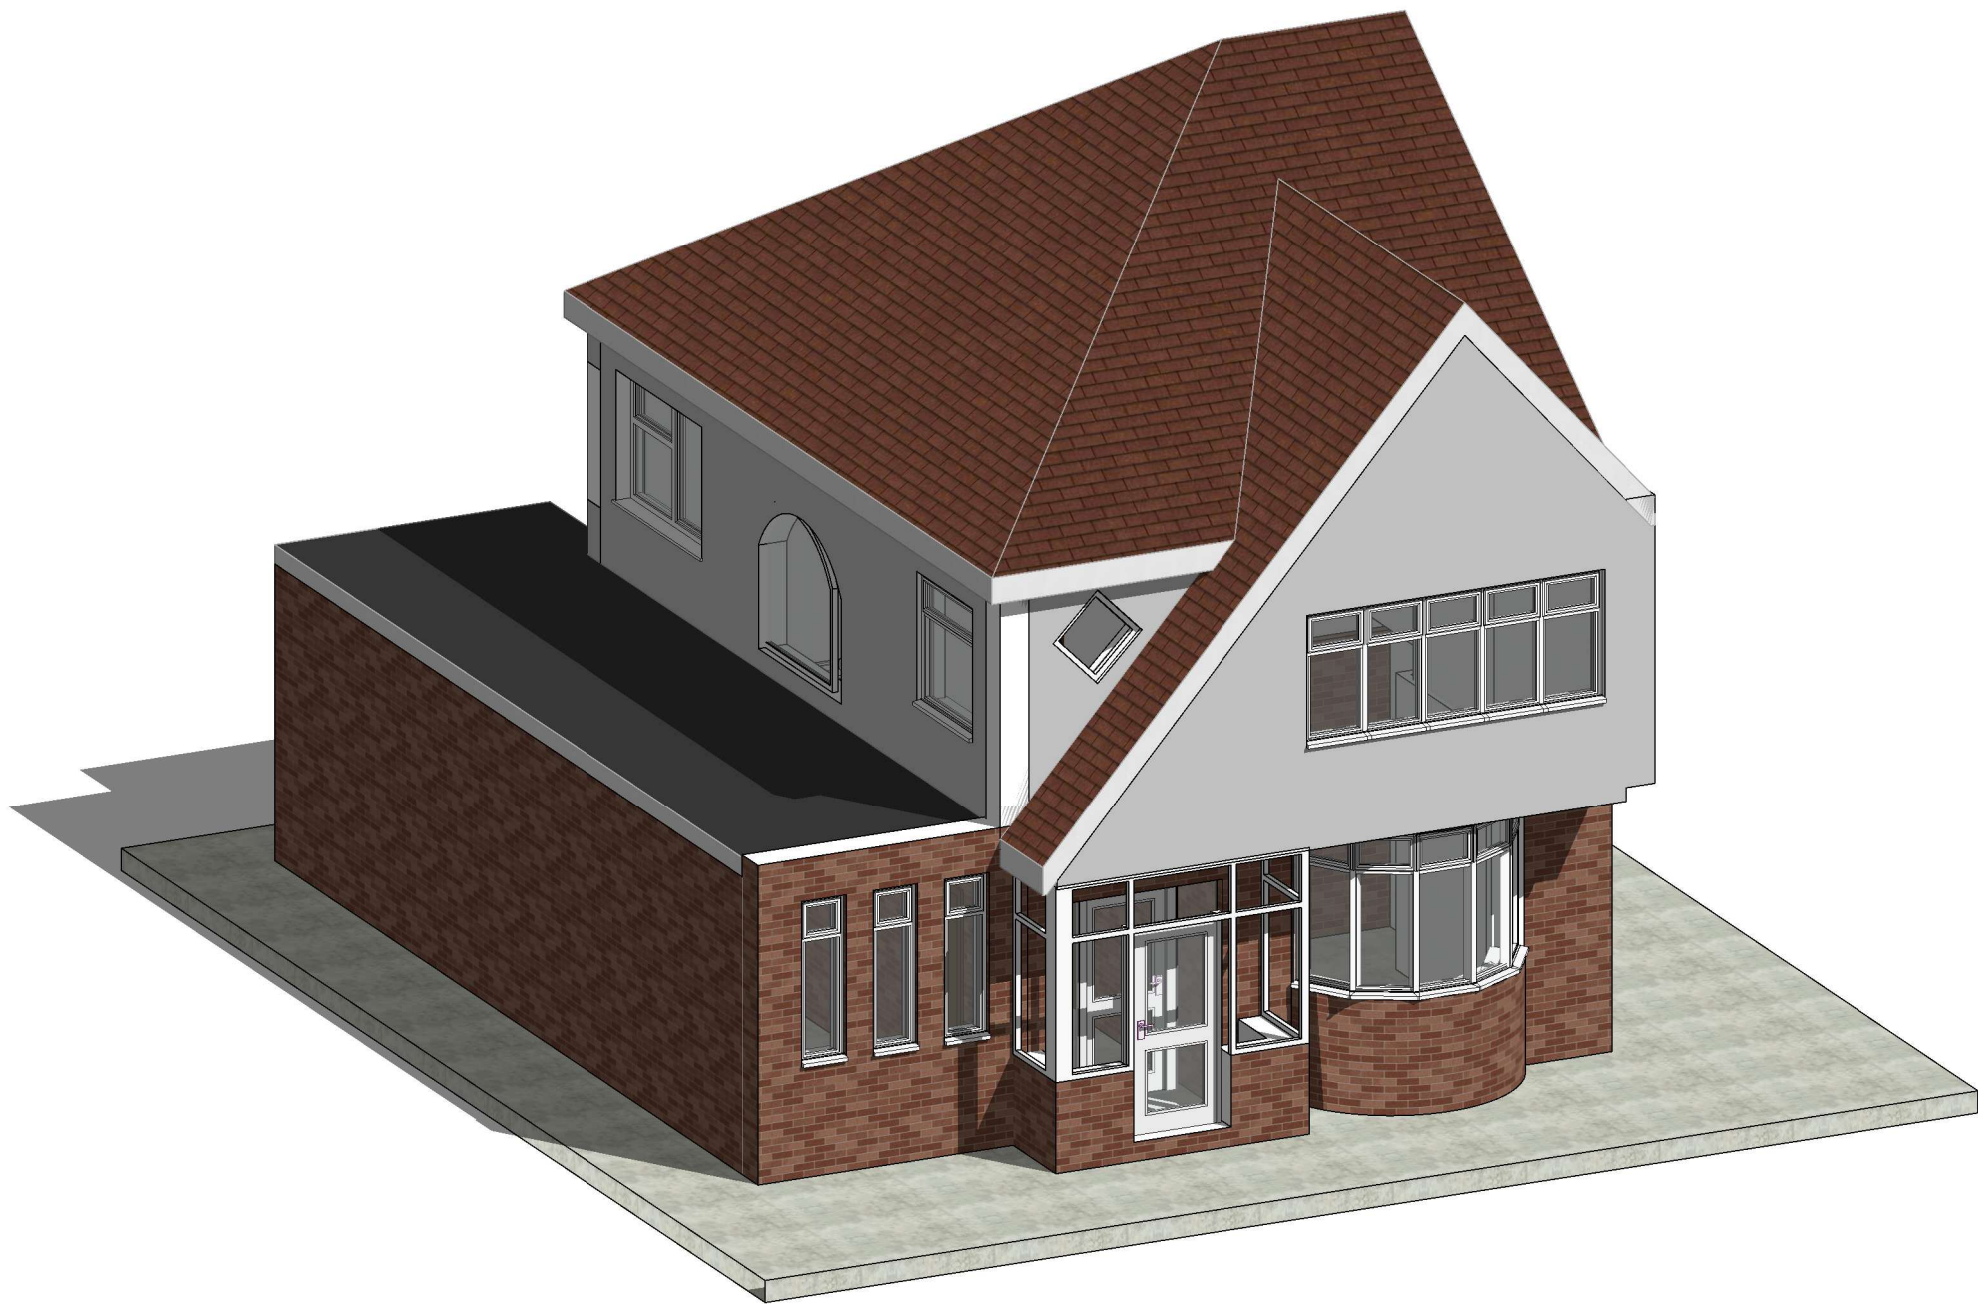


⑦ Existing 3D




③ Existing Elevation 04
1 : 50

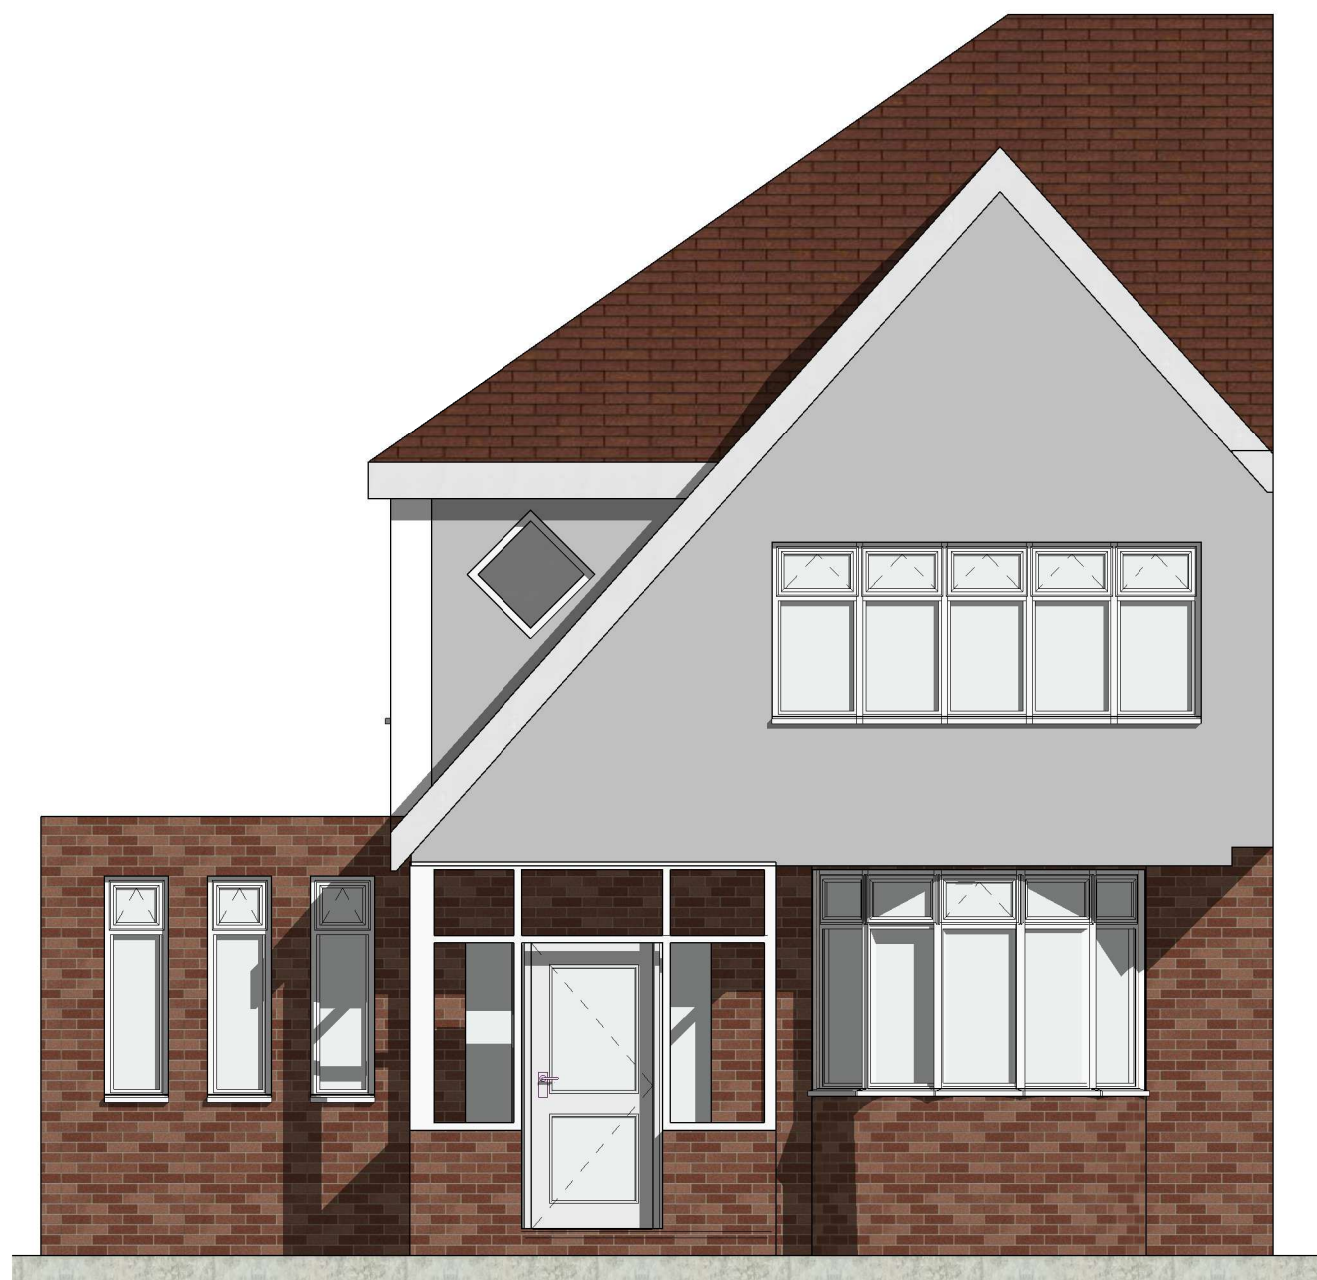


② Existing Elevation 01
1 : 50

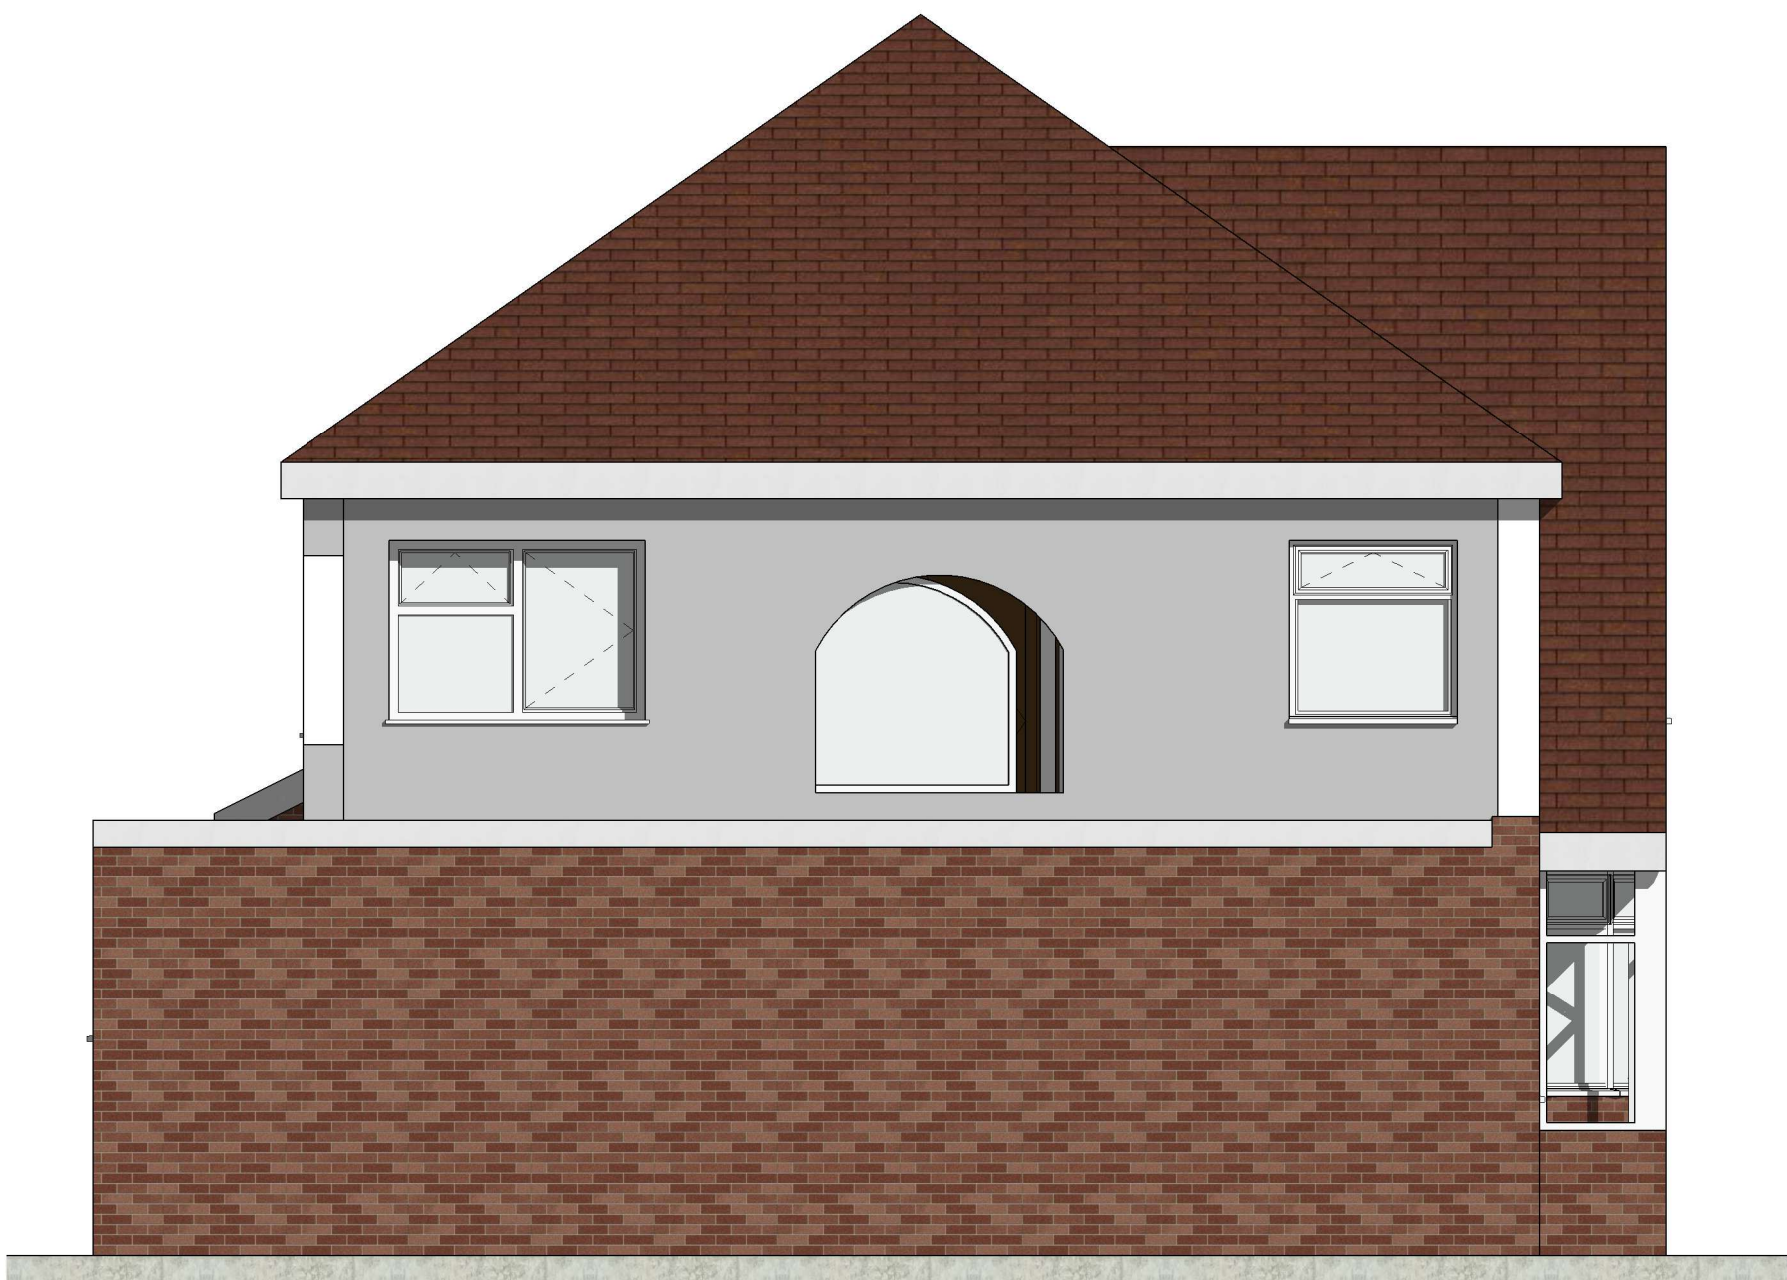


⑤ Existing Elevation 02
1 : 50

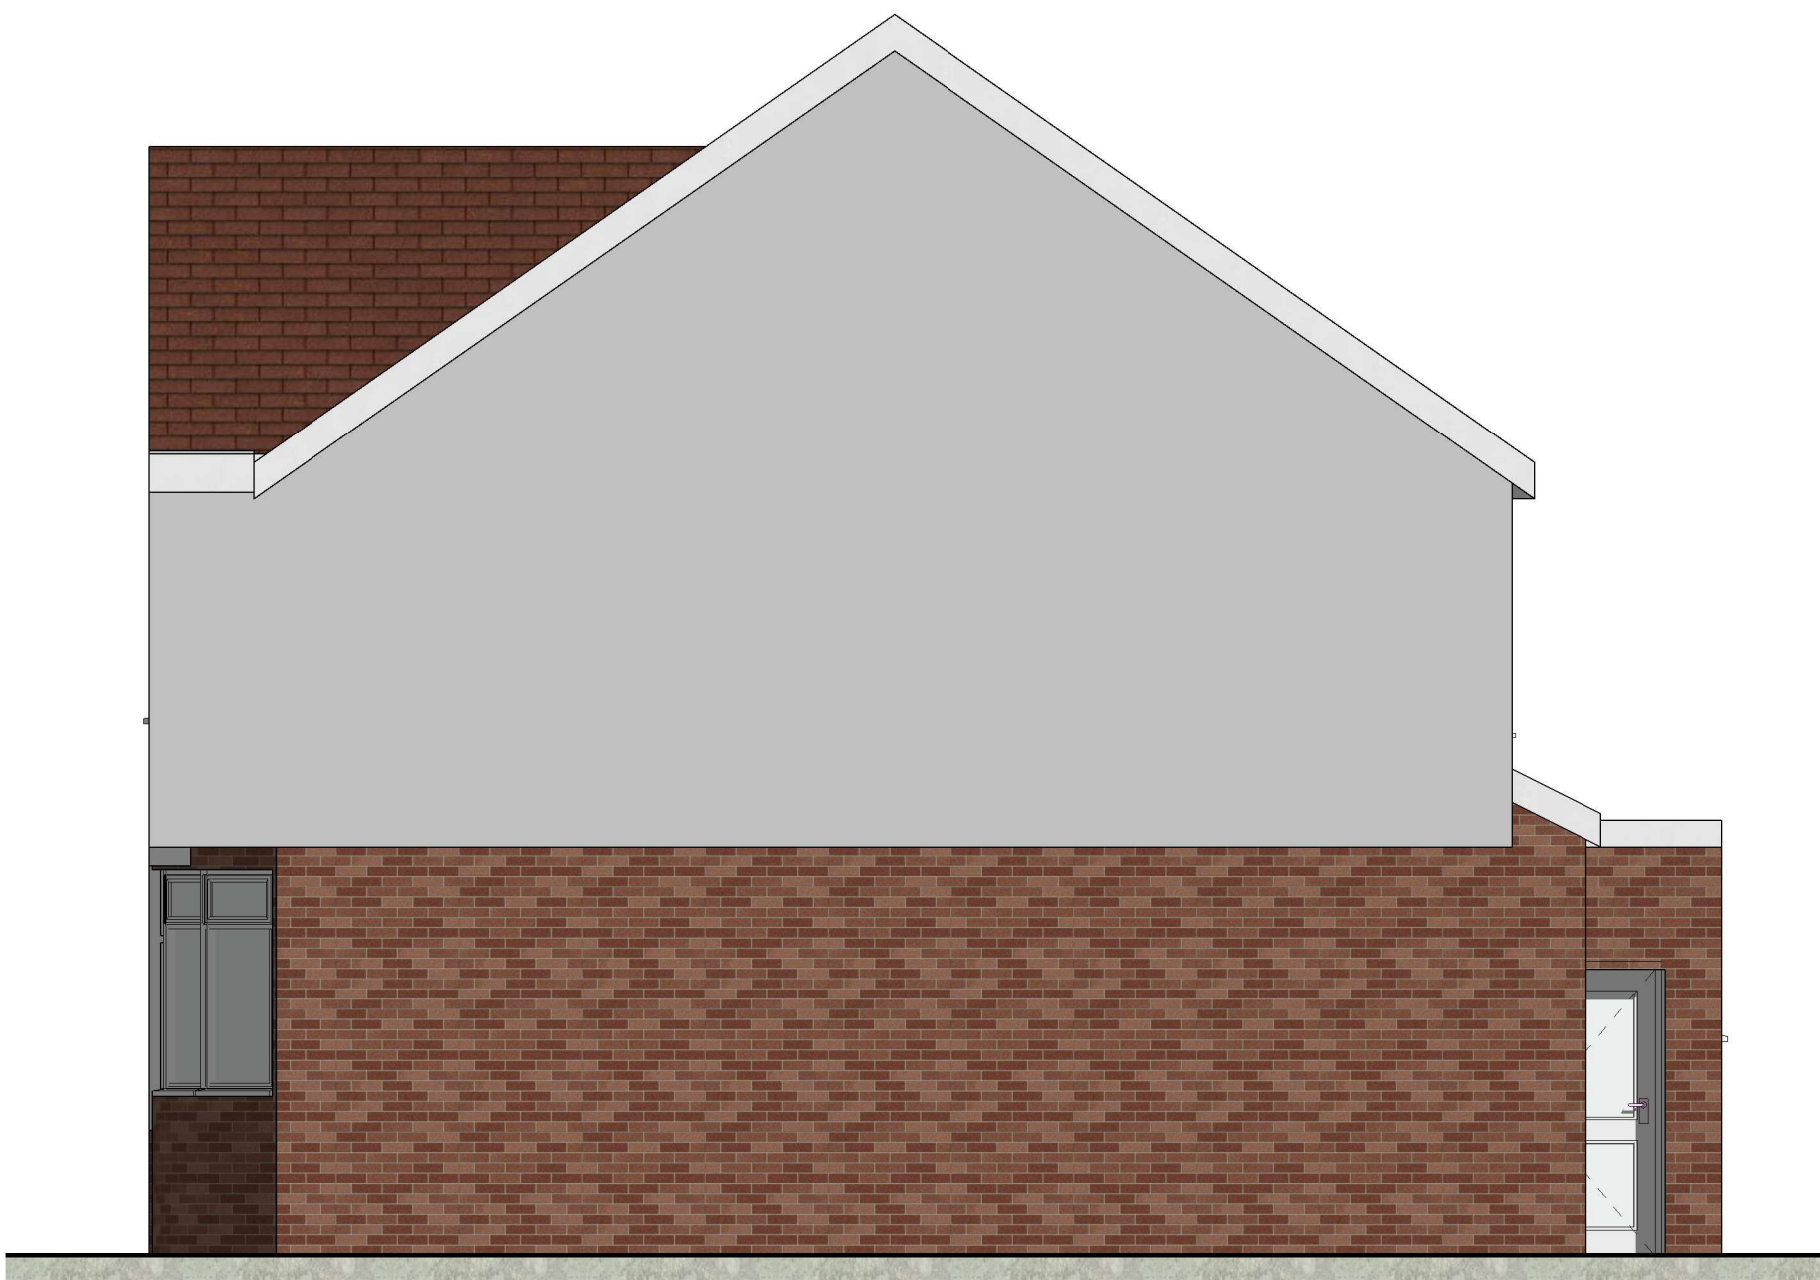

④ Existing Elevation 03
1 : 50

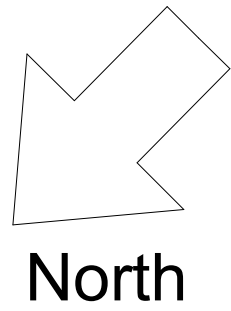

-	First Issue	SB	16/03/26
STATUS: HOUSEHOLDER PLANNING			

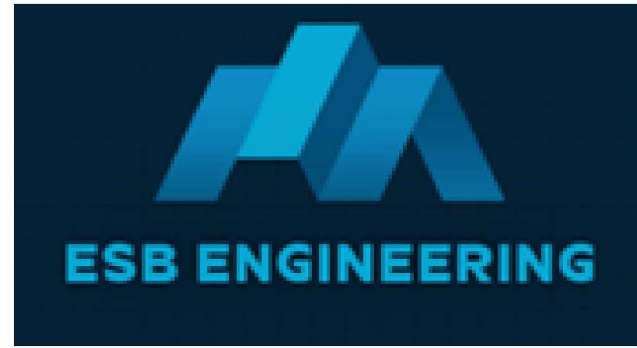

CLIENT:
Peter

SITE:
37 Fernbank Avenue

TITLE:
Existing Plans and Elevations

SCALE AT A1: 1:50	DATE: 16/03/26	DRAWN: S.B	CHECKED: C.C
PROJECT NO: 2604	DRAWING NO: 01	REVISION: -	