


Knowsley MBC - Jubilee Park

Creation of an Artificial Grass Pitch




CONSULTANTS
Surfacing Standards Limited
Office: 1, 2, 1000

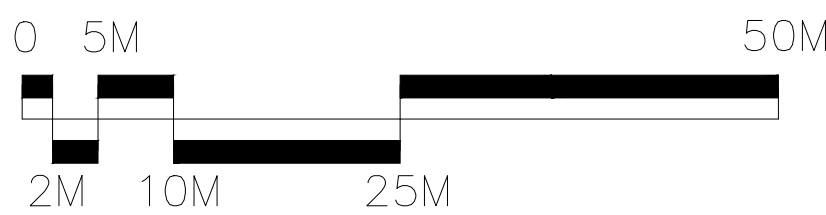


- Artificial Turf Playing Area
- AGP Hard Standing Areas and Goal Storage
- Car Parking and New Private Access Road
- 4.5m High Fence Line
- 4.5m High Fence Line with Additional 3.5m High Ball Stop Netting (Total 8m)
- 3.0m High Acoustic Fence Line
- 1.2m High Fence Line

Notes:
Line markings to accommodate:
1Nr. 9v9 73x46m (white)
1Nr. 7v7 55x37m (yellow)
3Nr. 5v5 36.84x22.28m* (red)
*Smaller than recommended size but acceptable for FA match play

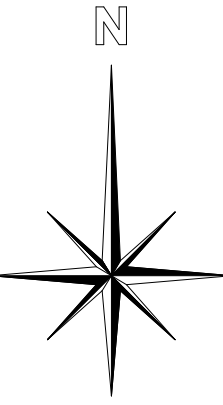

AGP and car park drainage to connect to new MH at south west corner of the site with client to make final outfall connection into Barnwood Road

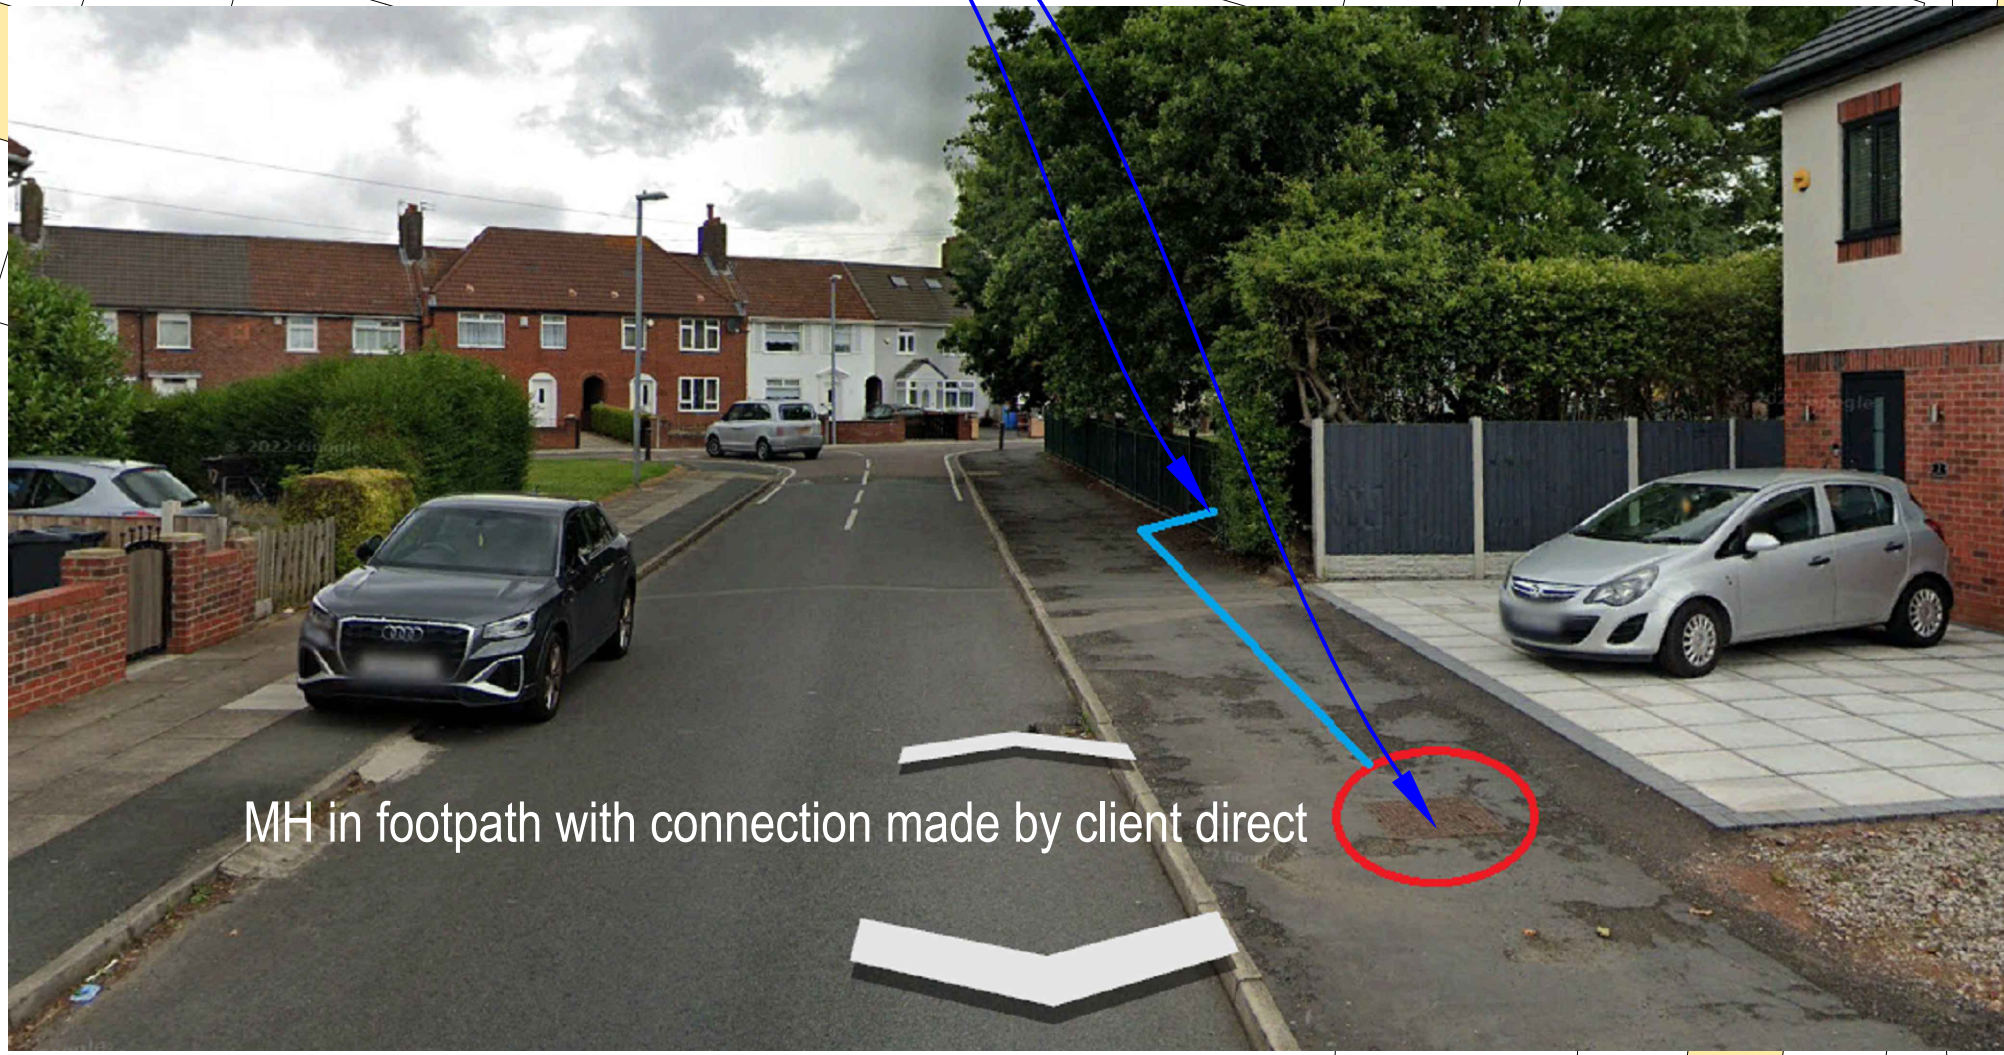

MH in footpath with connection made by client direct

Residential boundary line fencing totaling 8 meters in height comprising of 4.5 meter high perimeter fence and 3.5 meter high ball stop netting. In addition there is a 3 meter high acoustic fence to the southern boundary and part of the western boundary

9	Client / Council request to revert to 6no. lighting columns	WB	12/02/25
8	PLANNING ISSUE	WB	12/02/25
7	PLANNING ISSUE	WB	15.11.24
6	PLANNING ISSUE	WB	14.11.24
05	PLANNING ISSUE	ME	25.09.24
04	PLANNING ISSUE	LS	18.09.24
03	PLANNING ISSUE	LS	12.09.24
02	PLANNING ISSUE	LS	05.09.24
01	PLANNING ISSUE	ME	22.06.24
00	PLANNING ISSUE	ME	19.12.23
REV	DESCRIPTION	REV	CK DATE



AUTHOR	ME
TITLE	Knowsley MBC - Jubilee Park Creation of an Artificial Grass Pitch Proposed Site Plan
PROJECT	LANO-CLS036
SCALE	1:500
SIZE	A1
DRAWING No	03
REVISION	09