


Knowsley MBC - Jubilee Park

Creation of an Artificial Grass Pitch




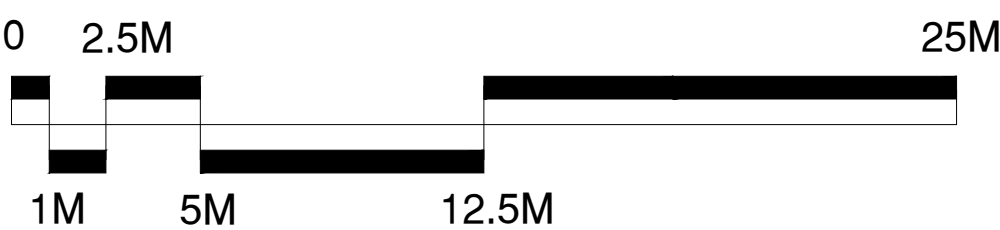

CONSULTANTS
Surfacing Standards Limited
Office: 1, The Old Mill House,
Waterhead, Wigan, Lancashire, WN1 0JY
01504 400 013



1. DO NOT SCALE FROM DRAWING UNLESS FOR PLANNING PURPOSES ONLY. ALL DIMENSIONS TO BE CHECKED ON SITE PRIOR TO COMMENCEMENT OF WORKS.
2. THIS DRAWING IS COPYRIGHT TO SURFACING STANDARDS LTD.
3. ALL PERSONNEL SHOULD BE AWARE OF THE HEALTH AND SAFETY PLAN WHICH IS RETAINED IN THE SITE MANAGERS OFFICE.

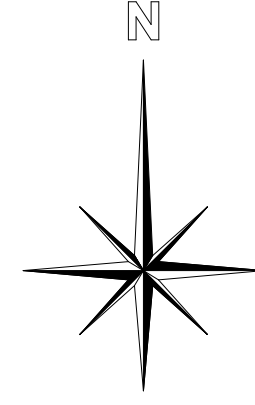

02	PLANNING ISSUE	WB	15.11.24
01	PLANNING ISSUE - AGP moved north	ME	22.08.24
00	PLANNING ISSUE	ME	19.12.23
REV	DESCRIPTION	REV	CK



Surfacing Standards Limited
SPORTS PITCH CONSULTANTS



Page Moss

AUTHOR
ME

TITLE
Knowsley MBC - Jubilee Park
Creation of an Artificial Grass Pitch
Proposed Drainage Layout

PROJECT LANO-CLS036	SCALE 1:200	SIZE A1
DRAWING No 07	REVISION 01	