




Proposed Front Elevation

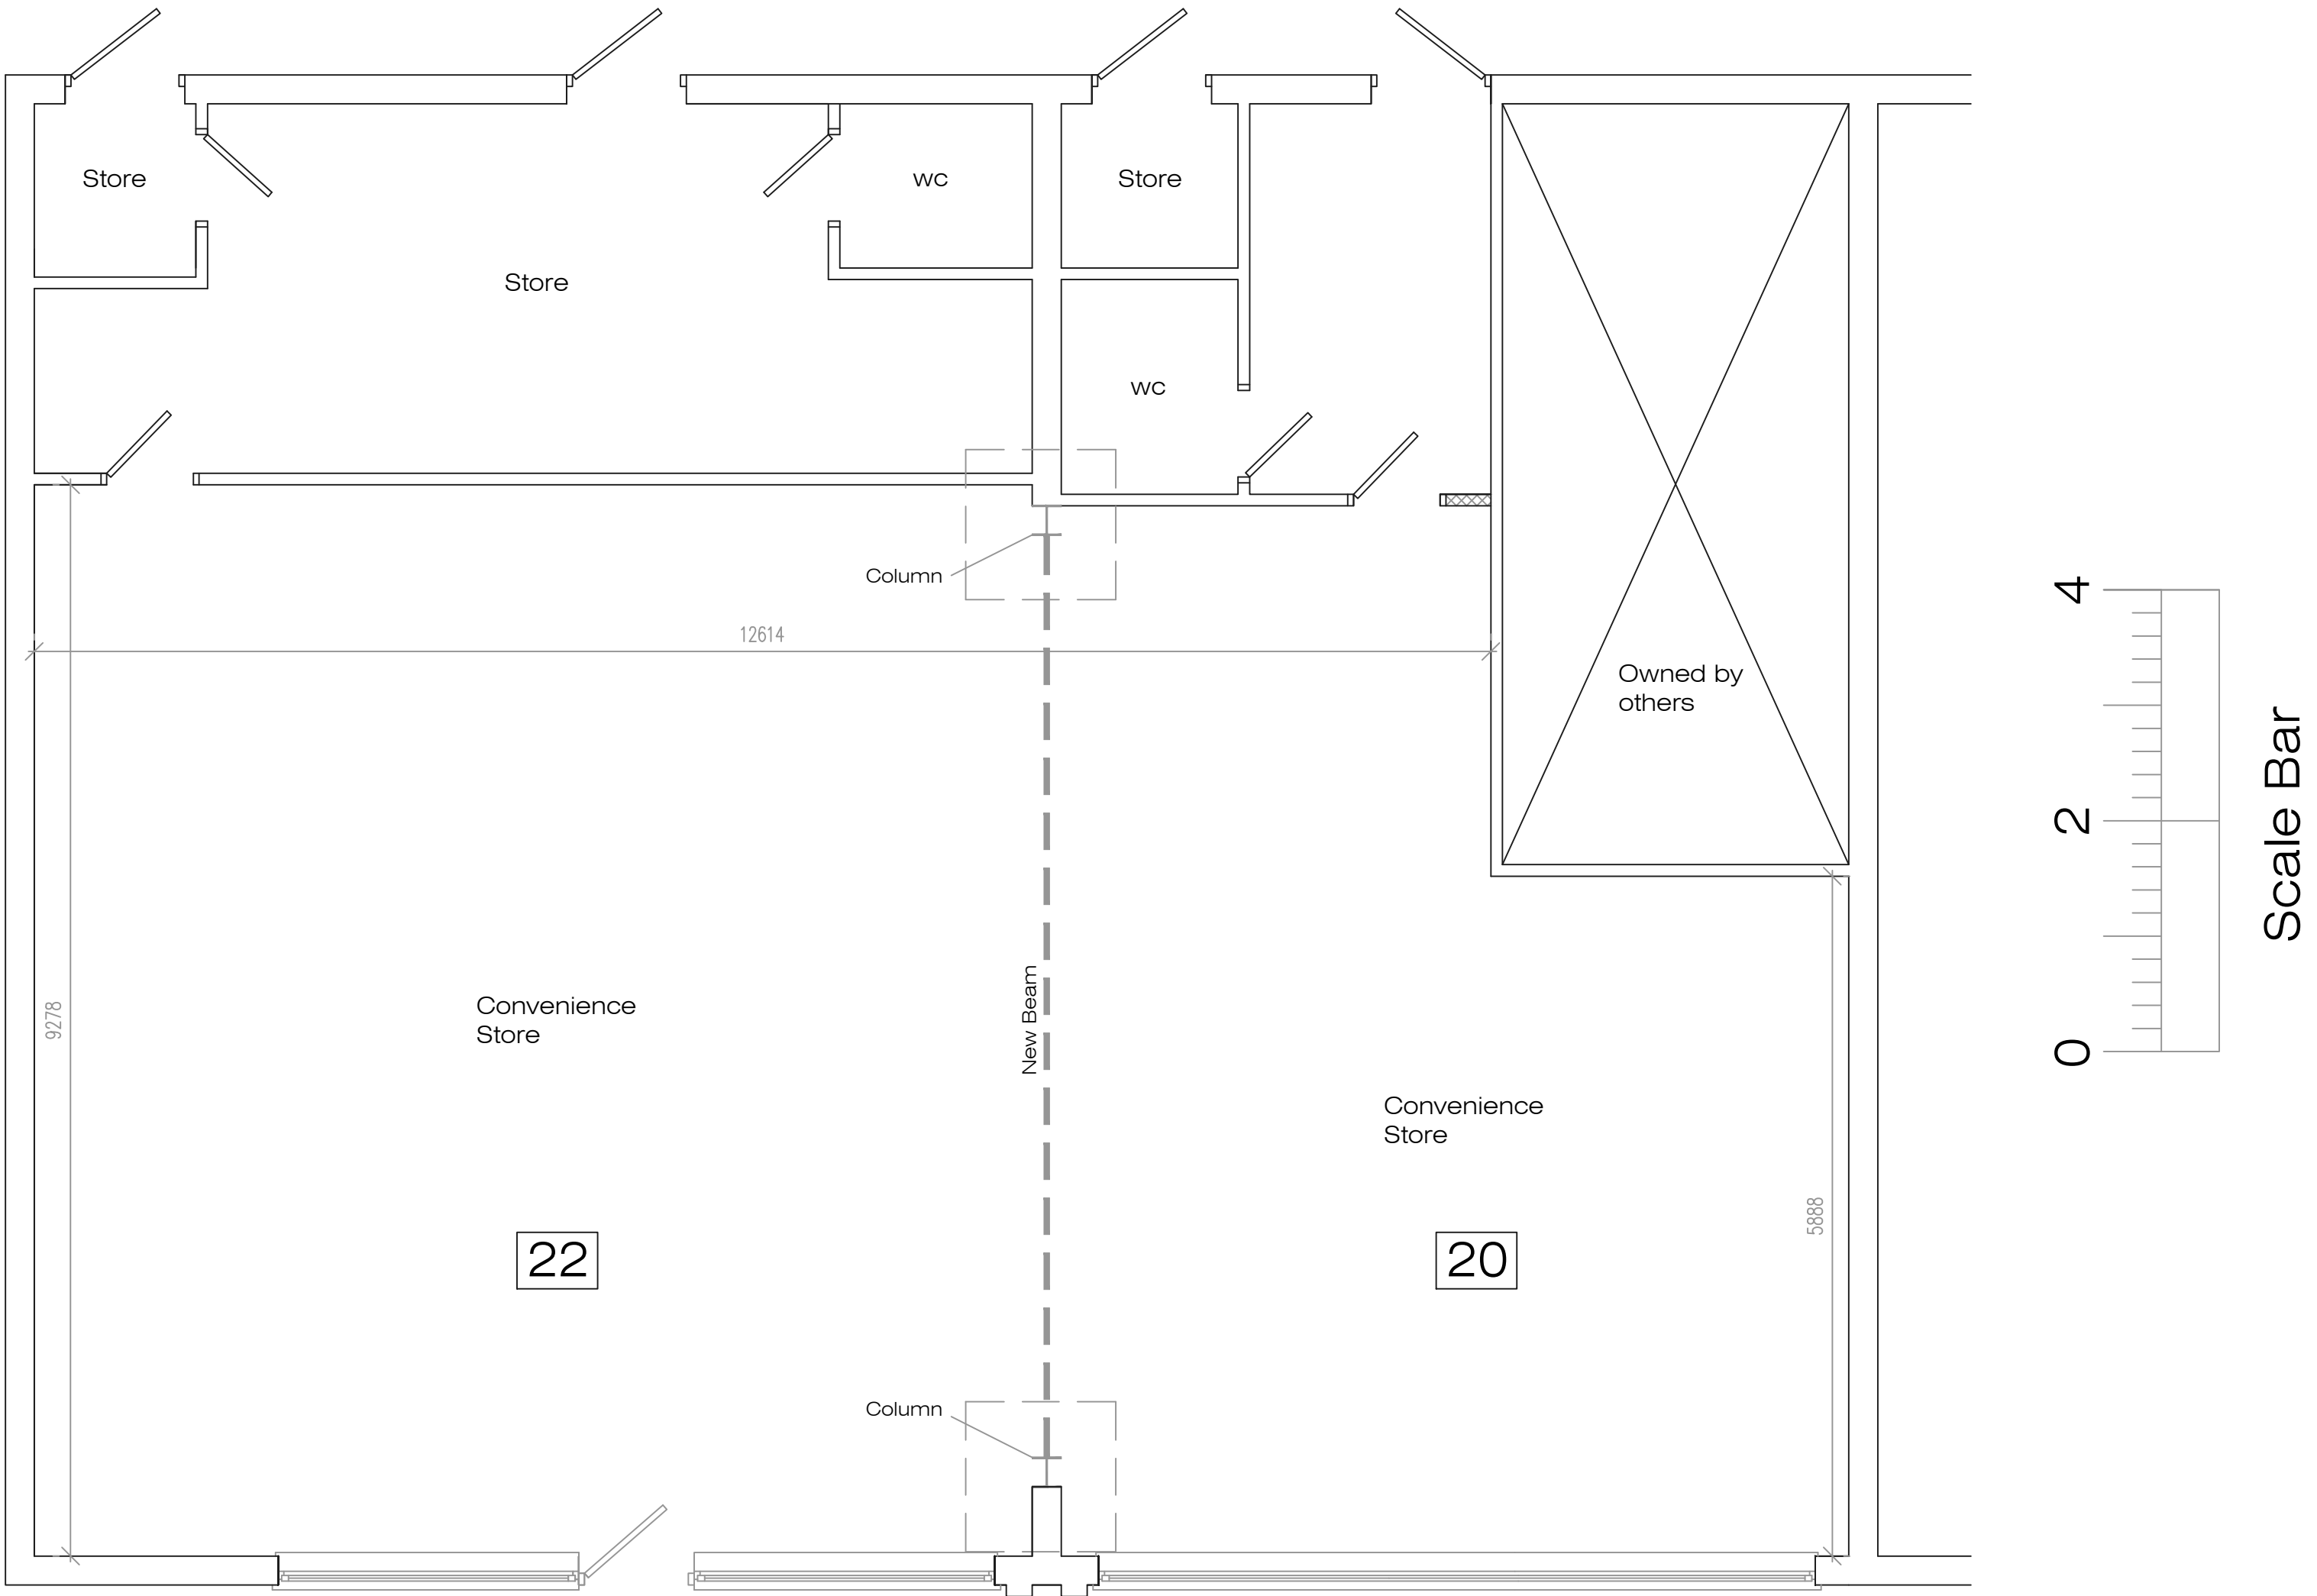

Proposed Ground Floor Plan

Address				
20/22 Camberley Drive, L25				
Job Title				
Amalgamation of Nos. 20 and 22 Camberley Drive to form a single retail unit (Use Class E) including associated alterations to the existing shop front				
Drawing title				
Proposed Plans				
Chkd	Appvd	date	scale	Dwg No.
		Aug '26	1:50 @ A1	002