

DO NOT SCALE FROM THIS DRAWING. USE GIVEN DIMENSIONS ONLY.
ALL DIMENSIONS ARE TO BE CHECKED ON SITE BY THE CONTRACTOR.

KEY


-  Area 1 (A1) – Existing Made-up Ground / Footprint of Former Parish Club (approx 623m²)
- Excavate to formation level in preparation for new construction.
- Refer to Specification and Schedule of Works.
-  Area 2 (A2) – Existing Macadam Car Park and Footpath Area (approx 1063m²)
- Plane off existing bituminous surfacing and regulate as necessary in preparation for new surfacing work. All existing cobble surfaces to be retained.

Refer to Specification and Schedule of Works.

-  Area C - Planter / Soft Landscaping
-  Area D - Existing Soft Landscape and Vegetation
-  Area E - Existing Soft Landscape and Vegetation

NOTES

ALL kerb replacement to be undertaken from within the existing hardstanding; no excavation, storage or plant within retained soft landscape areas

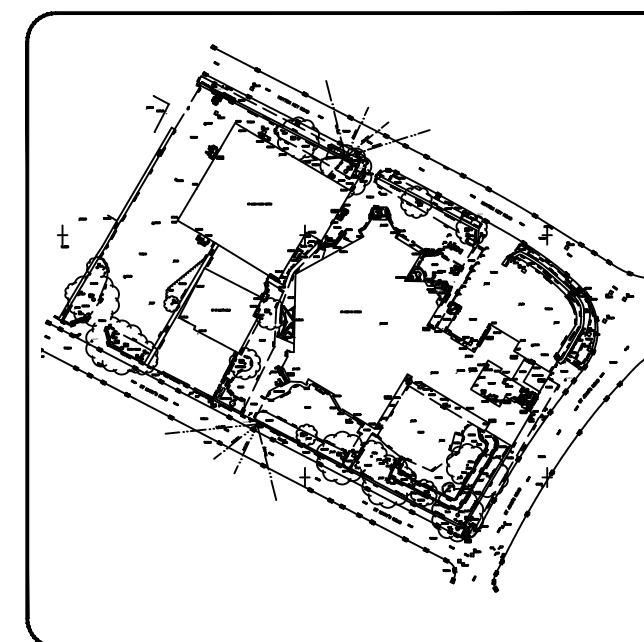

LOCATION PLAN

SAFETY, HEALTH AND ENVIRONMENTAL INFORMATION

IN ADDITION TO THE HAZARDS/RISKS NORMALLY ASSOCIATED WITH THE TYPES OF WORK DETAILED ON THIS DRAWING, NOT THE FOLLOWING:

CONSTRUCTION

MAINTENANCE/CLEANING

DECOMMISSIONING/DEMOLITION

IT IS ASSUMED THAT ALL WORKS WILL BE CARRIED OUT BY A COMPETENT CONTRACTOR WORKING, WHERE APPROPRIATE, TO AN APPROVED METHOD STATEMENT

GENERAL NOTES

[illegible]

DRAWING STATUS

PLANNING

CLIENT



Archdiocese of
Liverpool

PROJECT
ST AGNES R C CHURCH
82 HEY ROAD, HUYTON
LIVERPOOL, L36 5SQ

TITLE	CAR PARK EXTENSION AND RESURFACING EXISTING CAR PARK DEMOLITION, STRIP-OUT AND PREP WORKS
-------	---

SCALE 1:150	DESIGNED BY RM	DRAWN BY RM	CHECKED BY RM	AUTHORISED BY RM
ORIGINAL SIZE A1	DATE 02.04.26	DATE 02.04.26	DATE 02.04.26	DATE 02.04.26

DRAWING No.
ADL00002/001



EXISTING SITE PLAN

A1 size drawing sheet (841mm x 594mm) scale is approx. double at A3 size

11