


DO NOT SCALE FROM THIS DRAWING. USE GIVEN DIMENSIONS ONLY.
ALL DIMENSIONS ARE TO BE CHECKED ON SITE BY THE CONTRACTOR.

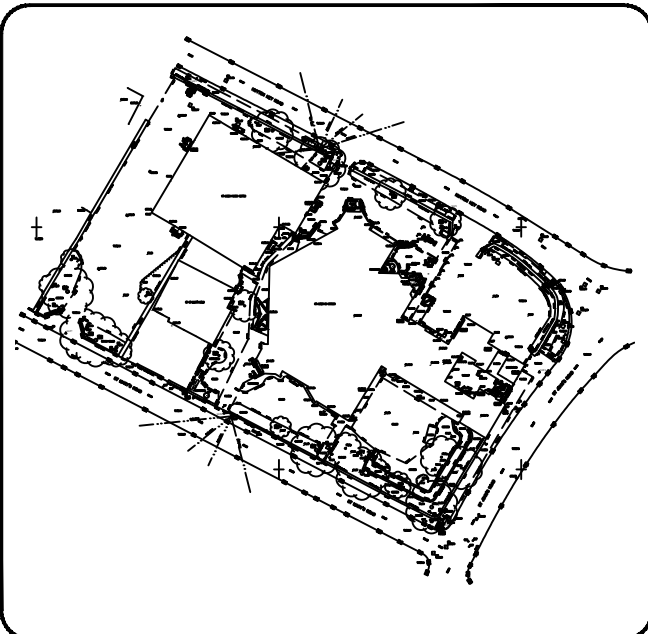

LOCATION PLAN

SAFETY, HEALTH AND ENVIRONMENTAL INFORMATION

IN ADDITION TO THE HAZARDS/RISKS NORMALLY ASSOCIATED WITH THE TYPES
OF WORK DETAILED ON THIS DRAWING, NOT THE FOLLOWING:

CONSTRUCTION

MAINTENANCE/CLEANING

DECOMMISSIONING/DEMOLITION

IT IS ASSUMED THAT ALL WORKS WILL BE CARRIED OUT BY A COMPETENT CONTRACTOR
WORKING, WHERE APPROPRIATE, TO AN APPROVED METHOD STATEMENT

GENERAL NOTES

[illegible]

DRAWING STATUS

PLANNING

SUITABILITY

P



Archdiocese of
Liverpool

PROJECT
ST AGNES R C CHURCH
82 HEY ROAD, HUYTON
LIVERPOOL, L36 5SQ

TITLE
CAR PARK EXTENSION AND RESURFACING
PROPOSED CAR PARK - LAYOUT &
PARKING BAYS / MARKINGS


SCALE 1:150	DESIGNED BY RM	DRAWN BY RM	CHECKED BY RM	AUTHORISED BY RM
ORIGINAL SIZE A1	DATE 02.04.26	DATE 02.04.26	DATE 02.04.26	DATE 02.04.26

DRAWING No.
ADL00002/003

REVISION



A1 size drawing sheet (841mm x 594mm) scale is approx. double at A3 size

 

PROPOSED SITE PLAN LAYOUT AND ROAD MARKINGS

113