


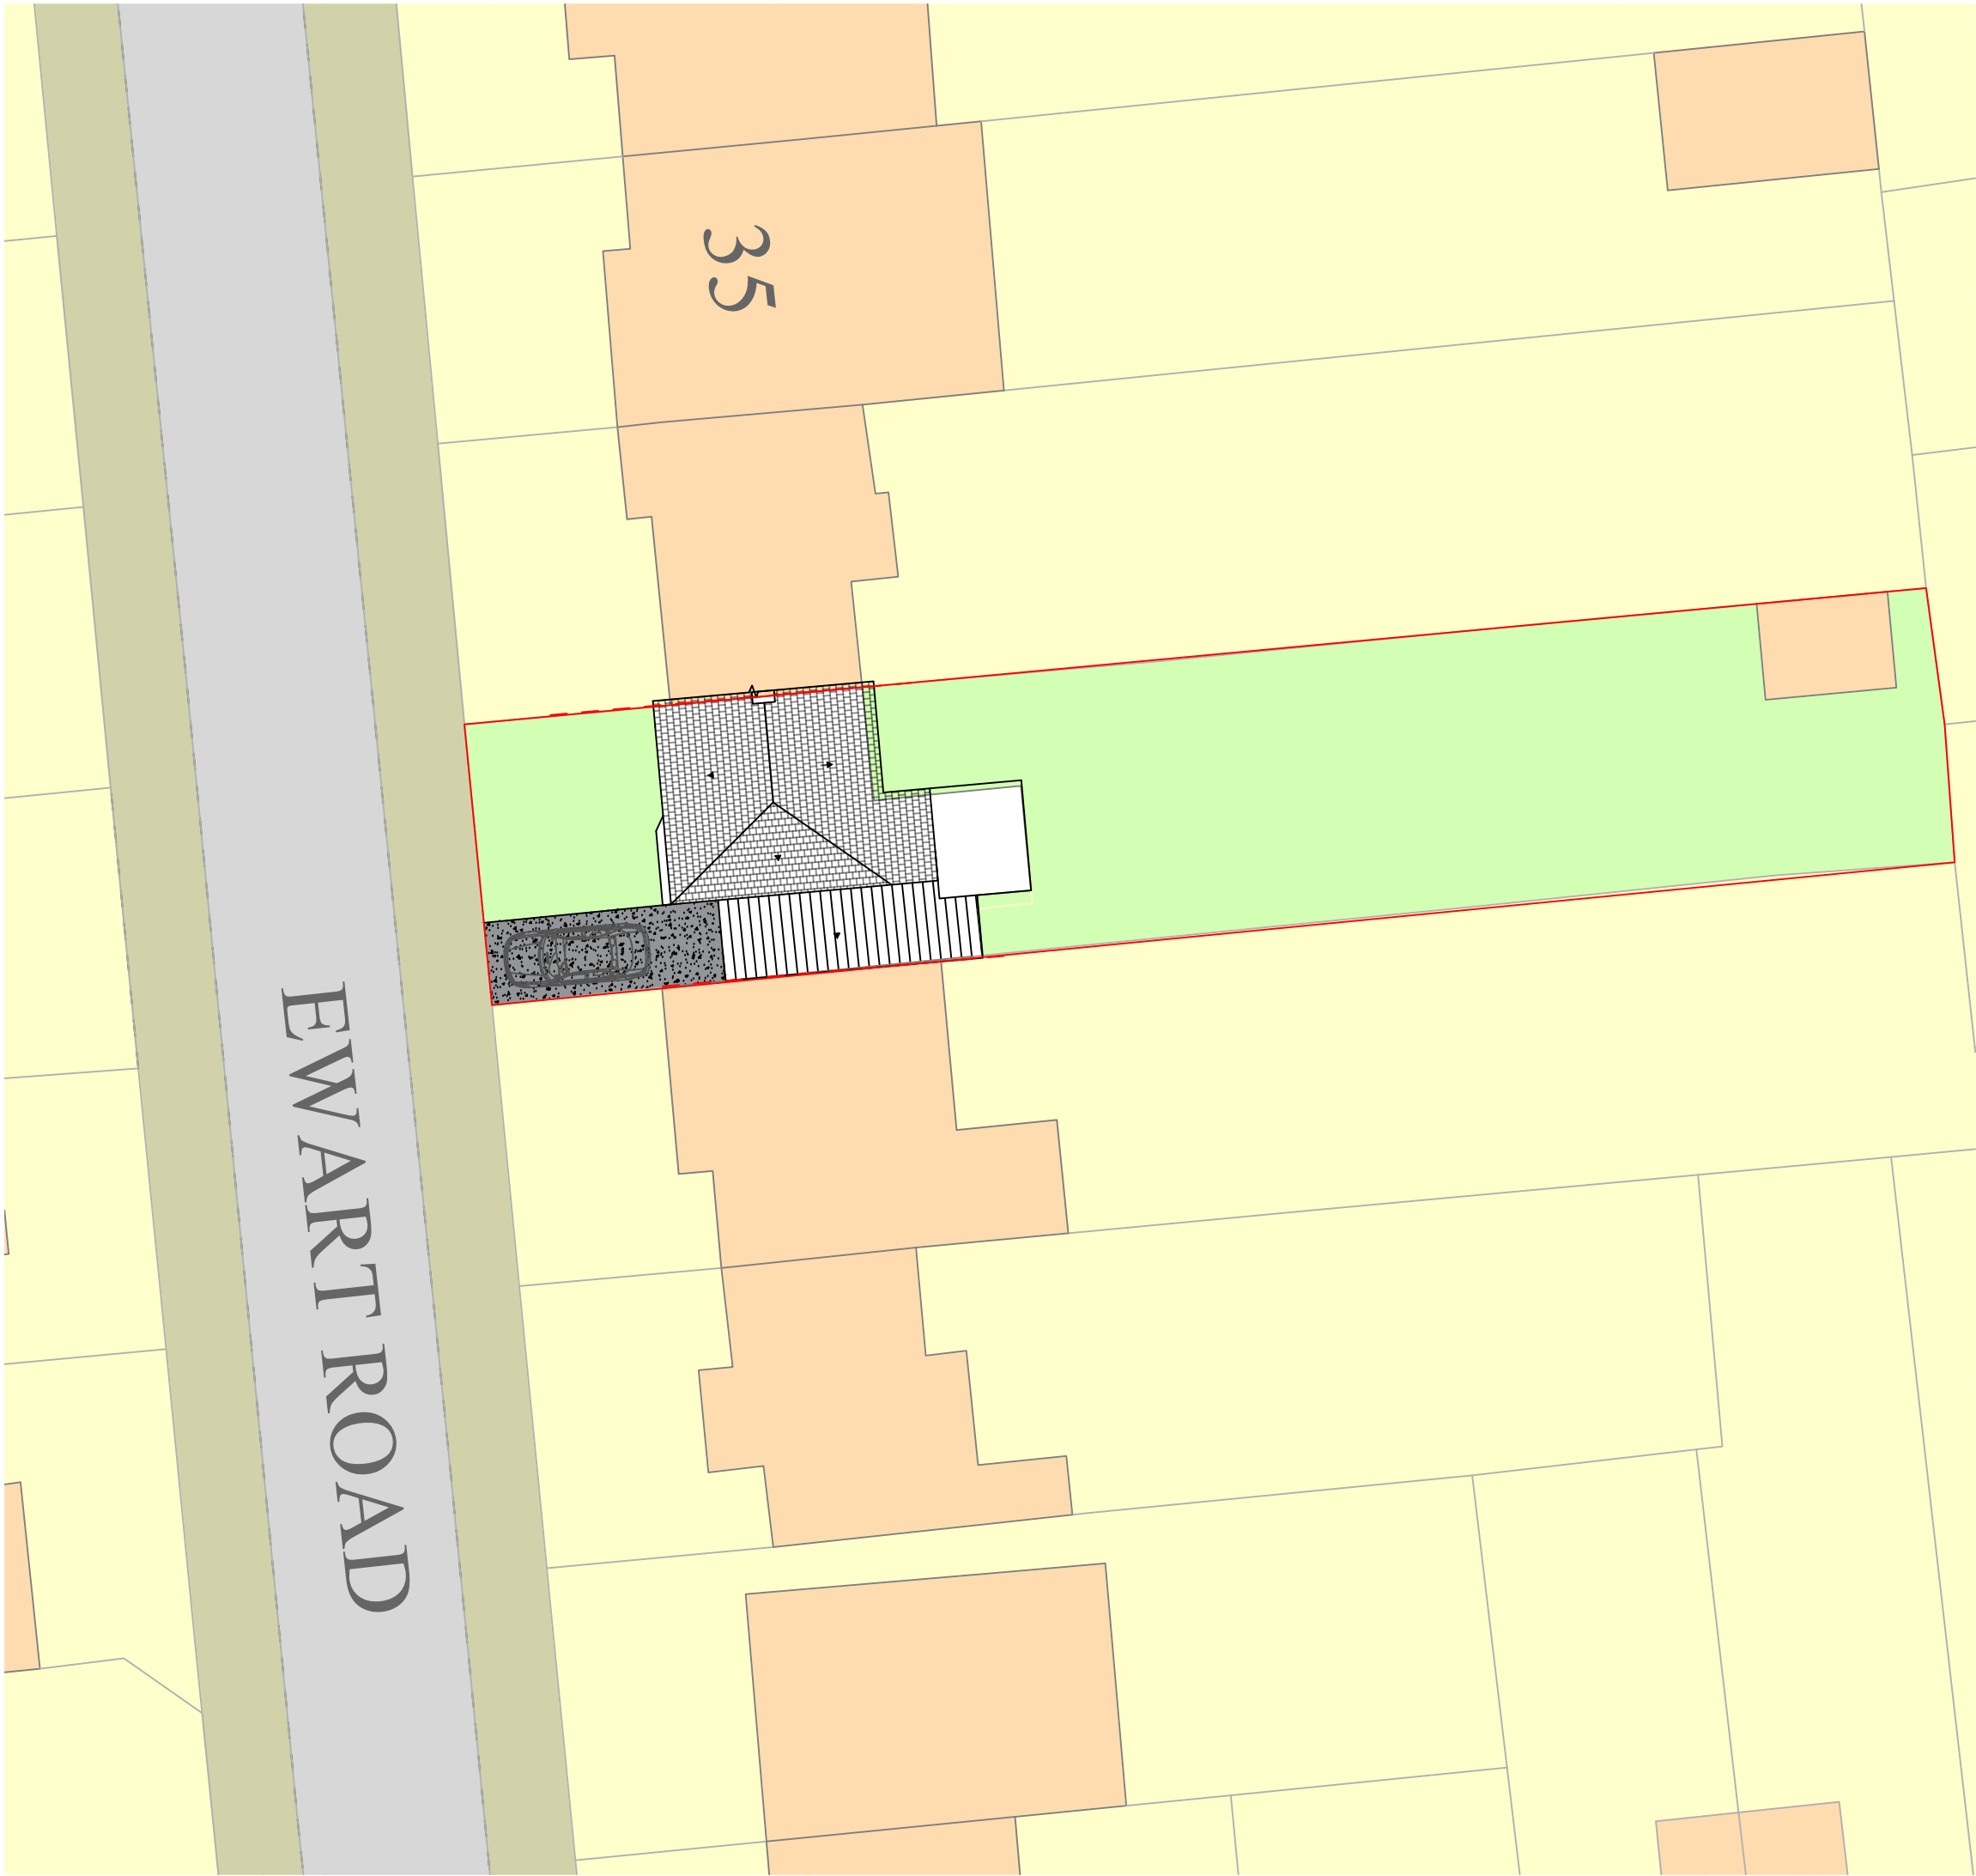


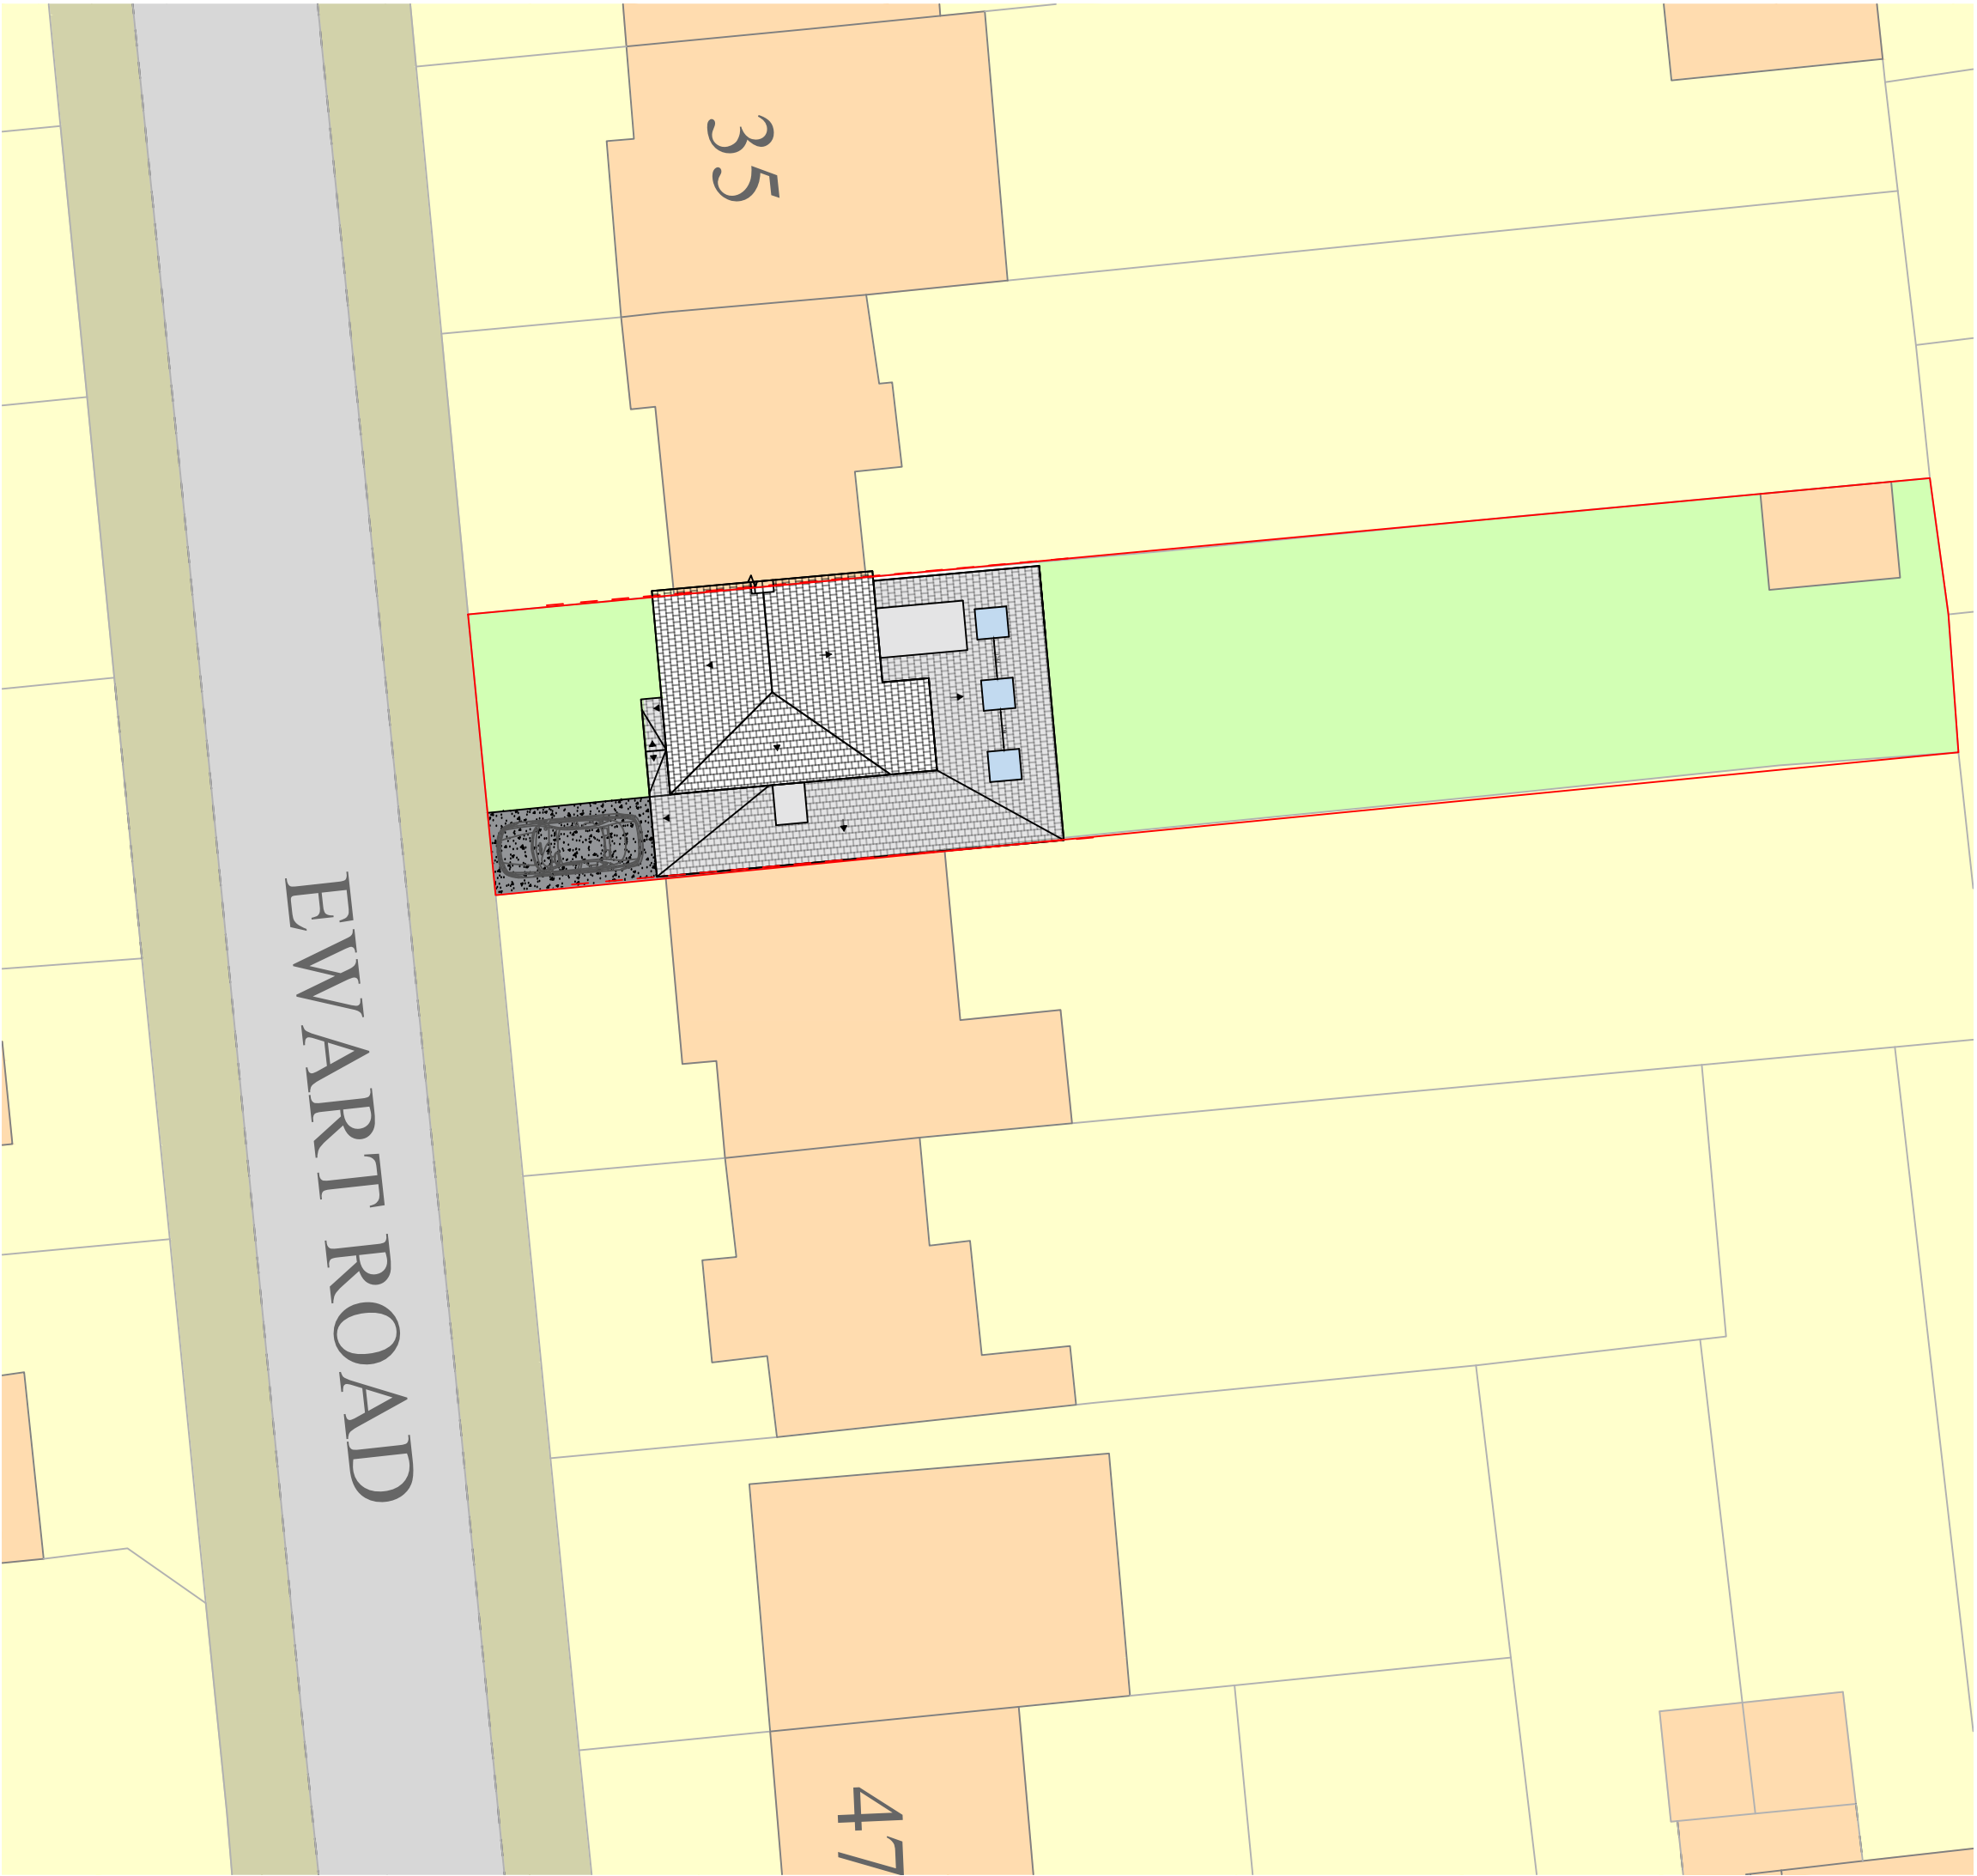

① Existing Site Plan - 39 Ewart Road
1:200 @A1

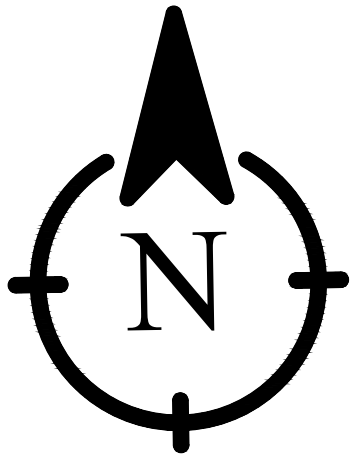

② Proposed Site Plan - 39 Ewart Road
1:200 @A1

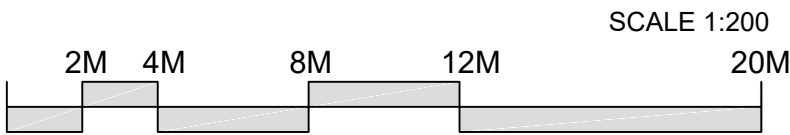

General Notes:

- All measurements are to be checked on site.
- All layouts are indicative and subject to further review whilst on site prior to works.
- Layouts and proposals are subject to review by Building Control and may change.
- These plans shall only be used for their intended purpose - planning approval. These plans shall not be acted up until further advice has been sought and approvals from the LPA are given.
- LH is not responsible for any design discrepancies - all measurements are to be checked and all discrepancies are to be communicated prior to undertaking works.

REV:	DESCRIPTION:	DATE:	BY:

STATUS: PLANNING DOCUMENT

PROJECT:

39 Ewart Road
Bowring Park
Liverpool
L16 2LH

DRAWING TITLE:

Existing & Proposed Site Plan

CLIENT:

Joe Constantine

SCALE: Varies @ A1	PRO NO: LH-39ER-001
DATE: 18.06.2024	DWG. NO: LH-39ER-SP
DRAWN BY: LH	REV: N/A