



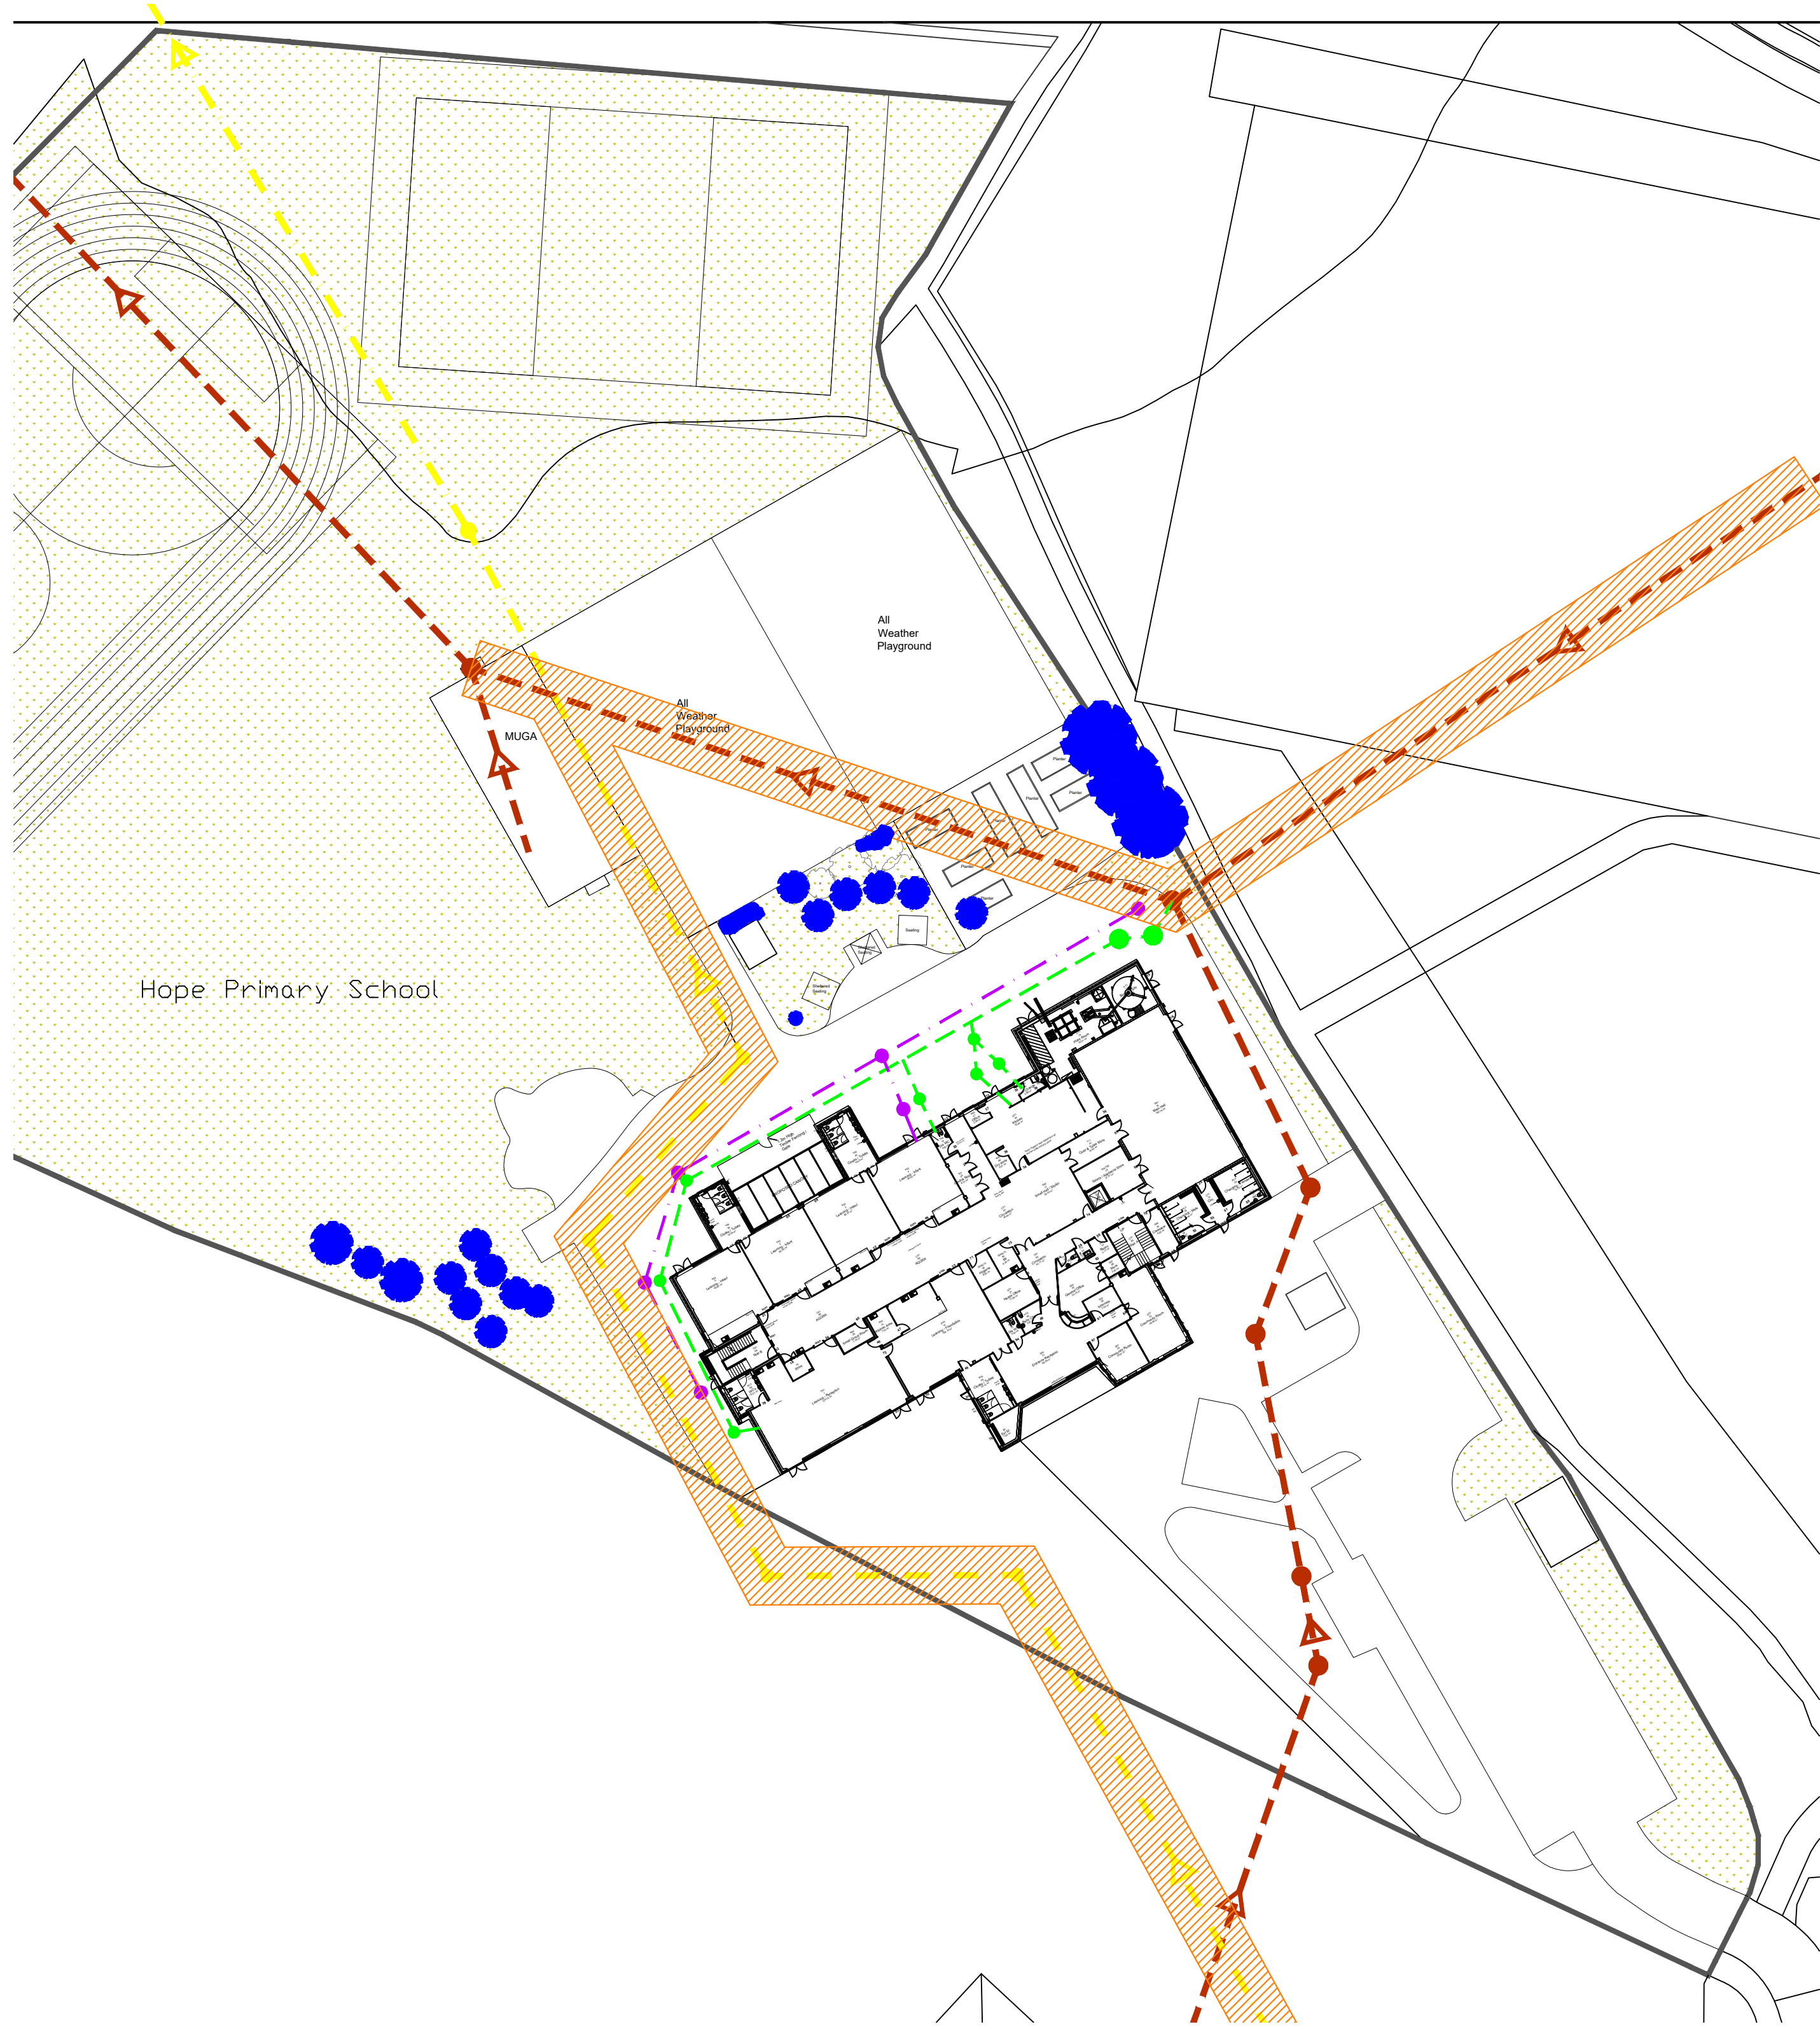


Existing Site Plan @1:500 scale

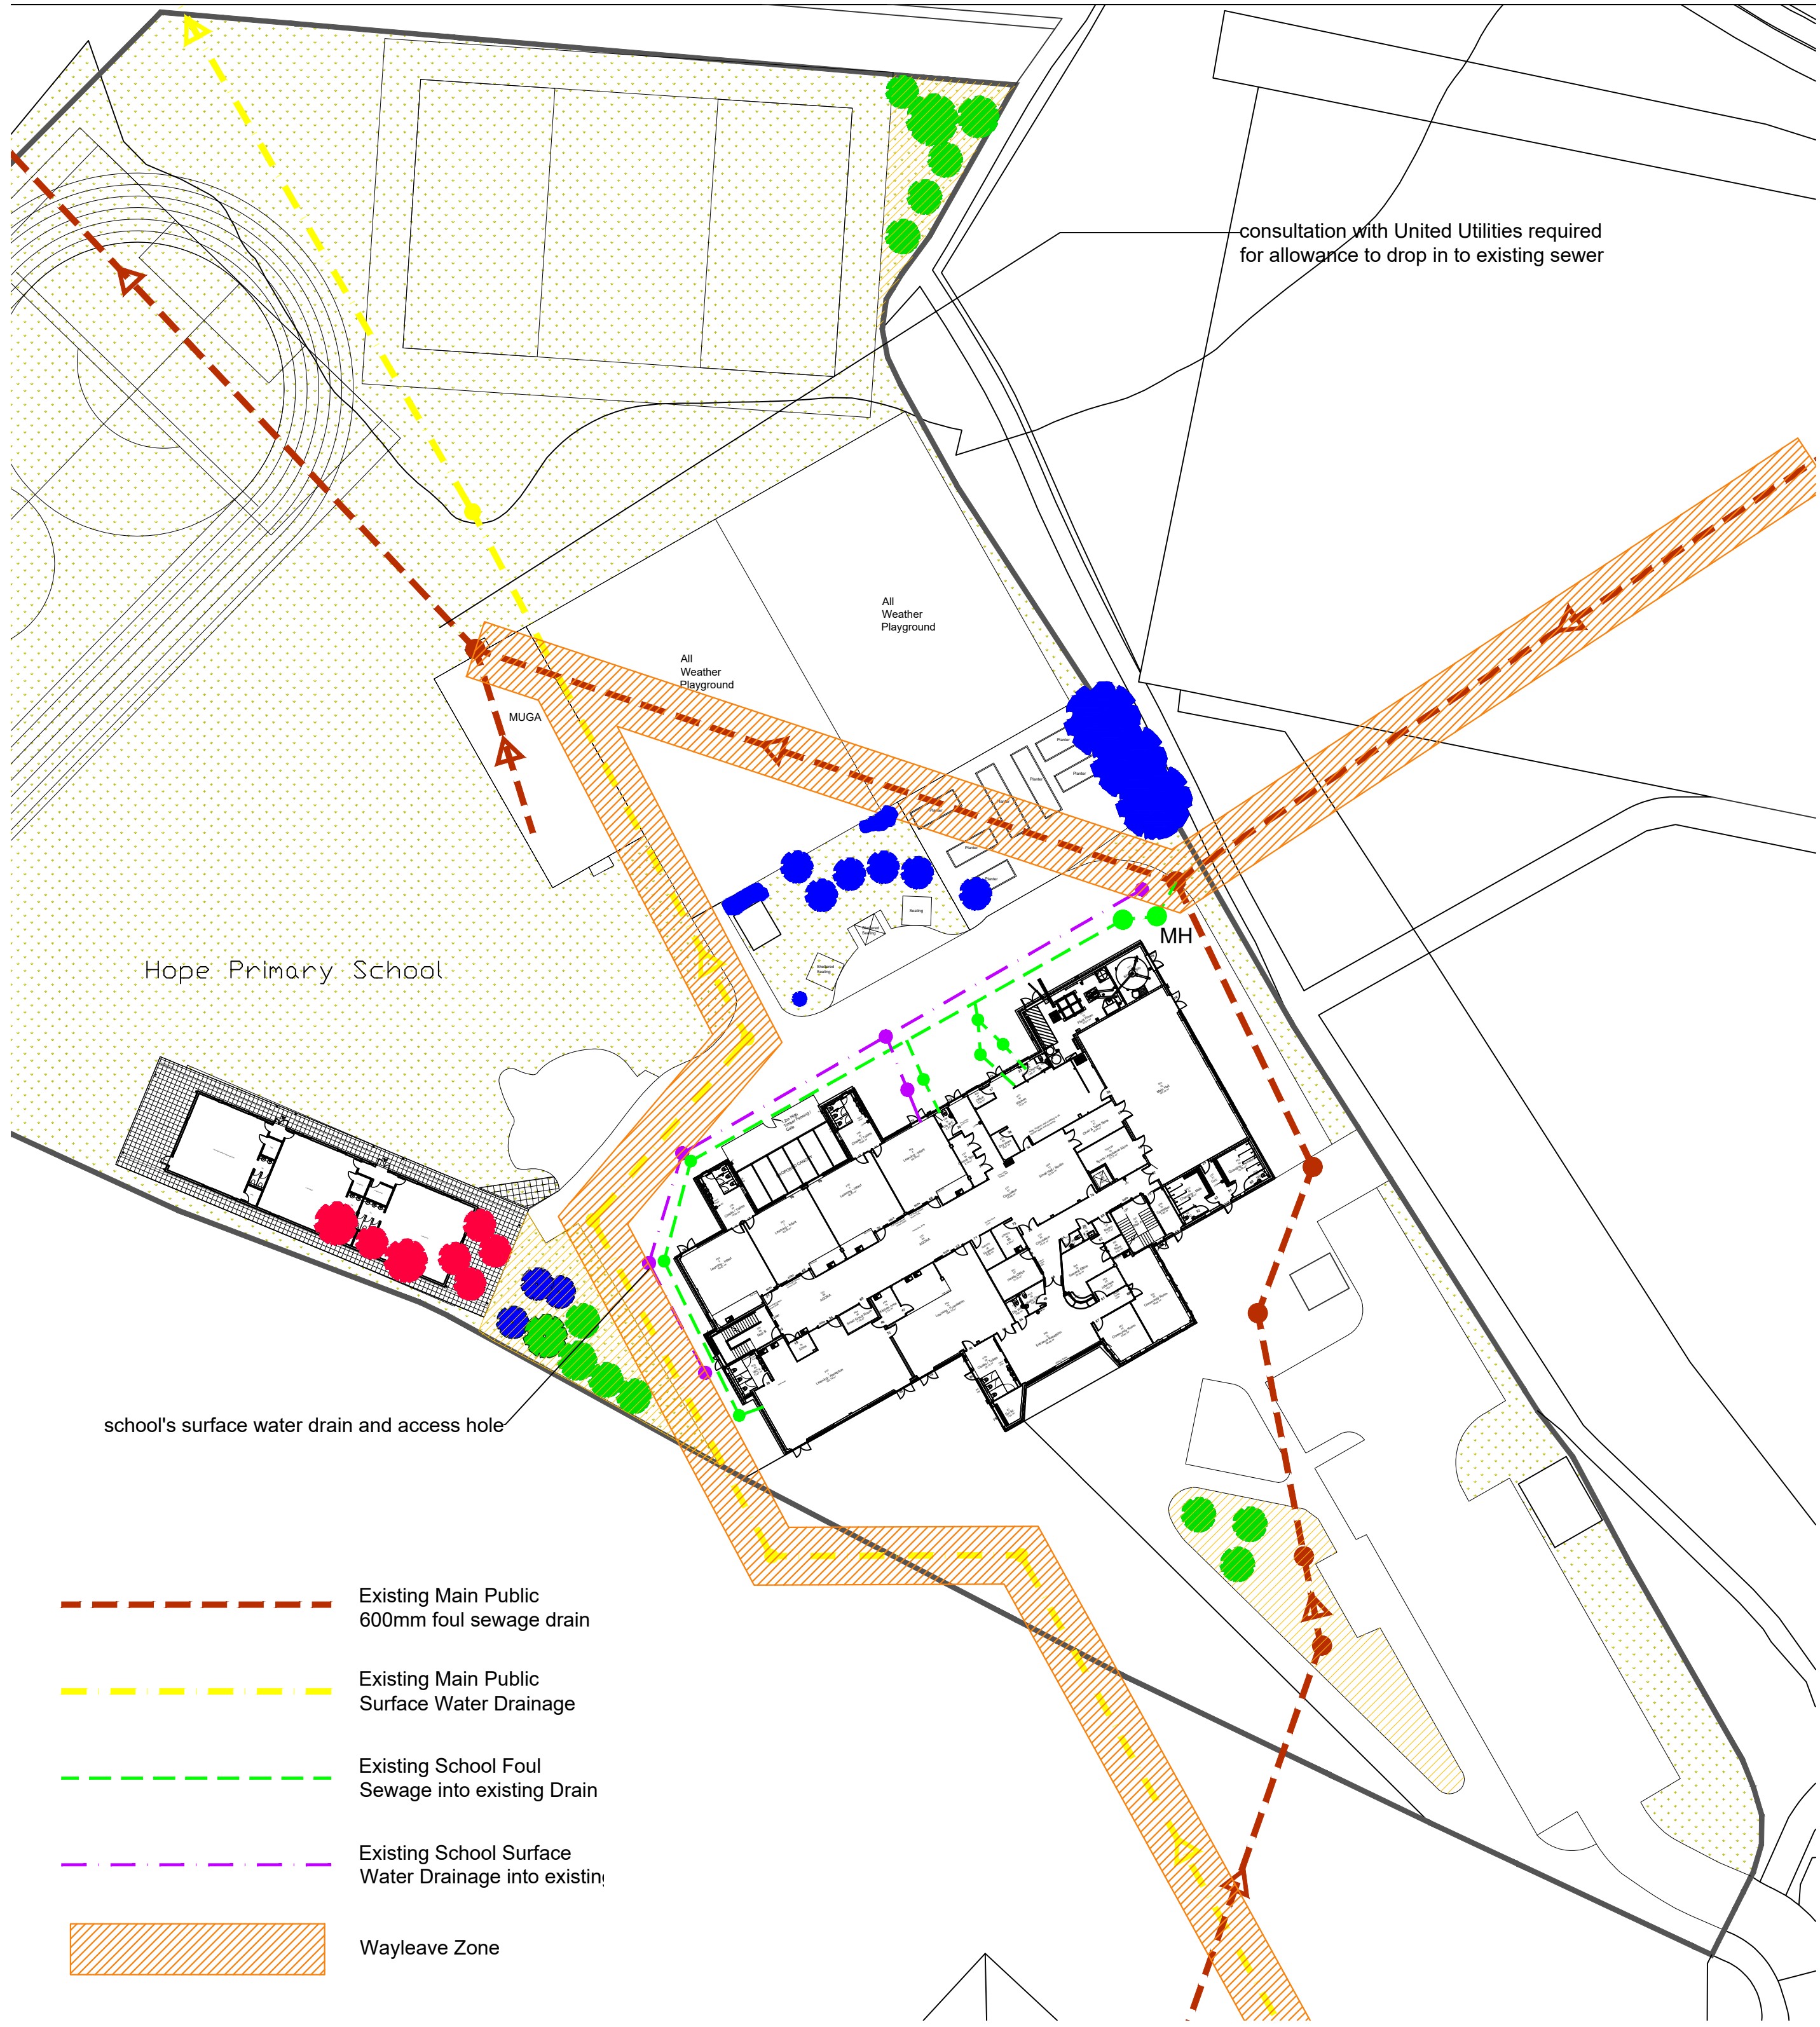

Proposed Site Plan @1:500 scale

- Existing Main Public 600mm foul sewage drain
- Existing Main Public Surface Water Drainage
- Existing School Foul Sewage into existing Drain
- Existing School Surface Water Drainage into existing Drain
- Wayleave Zone

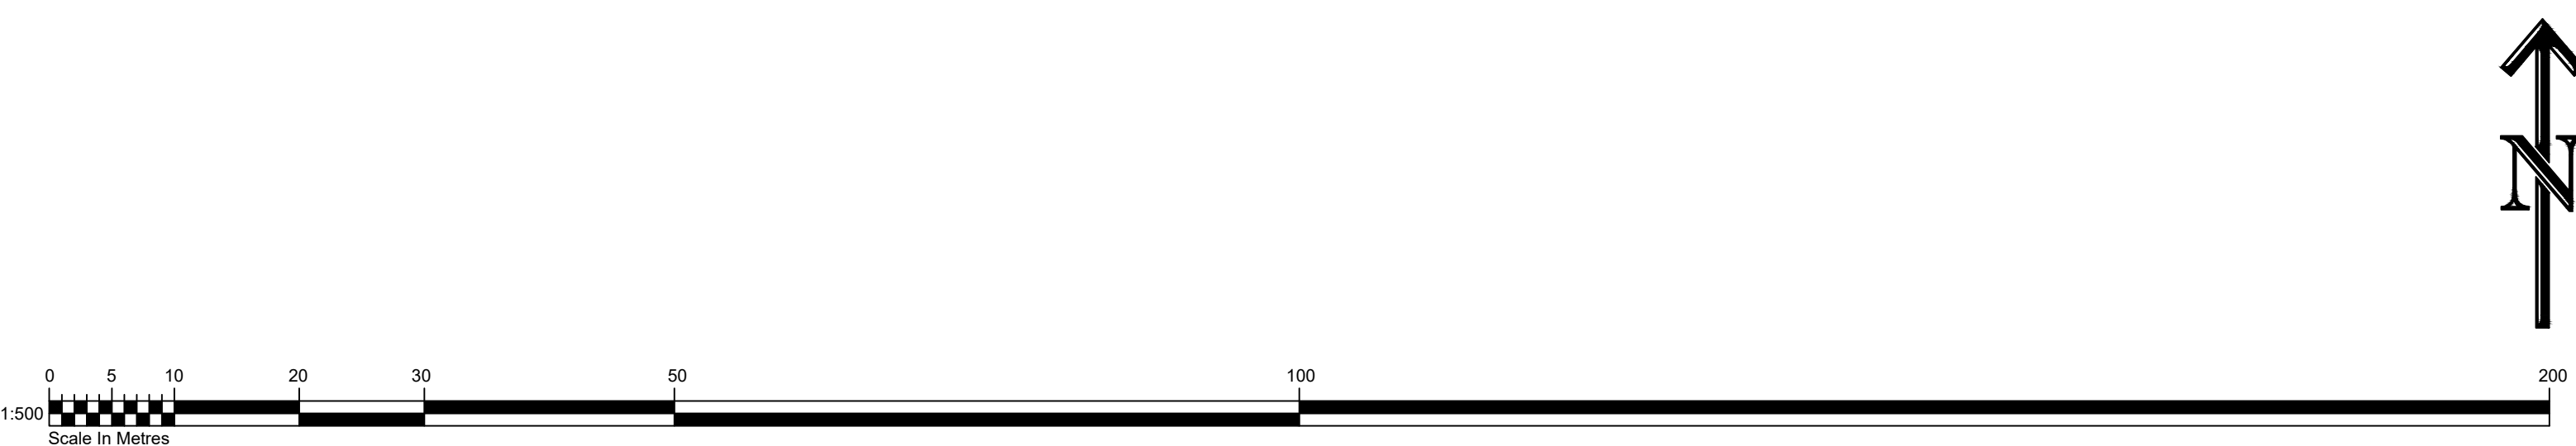

P02	Updated following comments from LPA	CS	PW	03.02.25
P01				
Rev	Amendments	Dwn	Ck	Date
PLANNING ISSUE				
WS3				
Client		Drawing Title		
Hope Primary School		Site Plan		
Huyton		Drainage Proposals		
Project Title		Drawn	Date	Checked
Proposed External Classrooms		CS	11.09.2024	PW
SCALE		1:500 @ A1		
DWG No.	7273-HPR-CUN-XX-XX-DR-A-1201	STATUS	S1	REVISION
				P02