



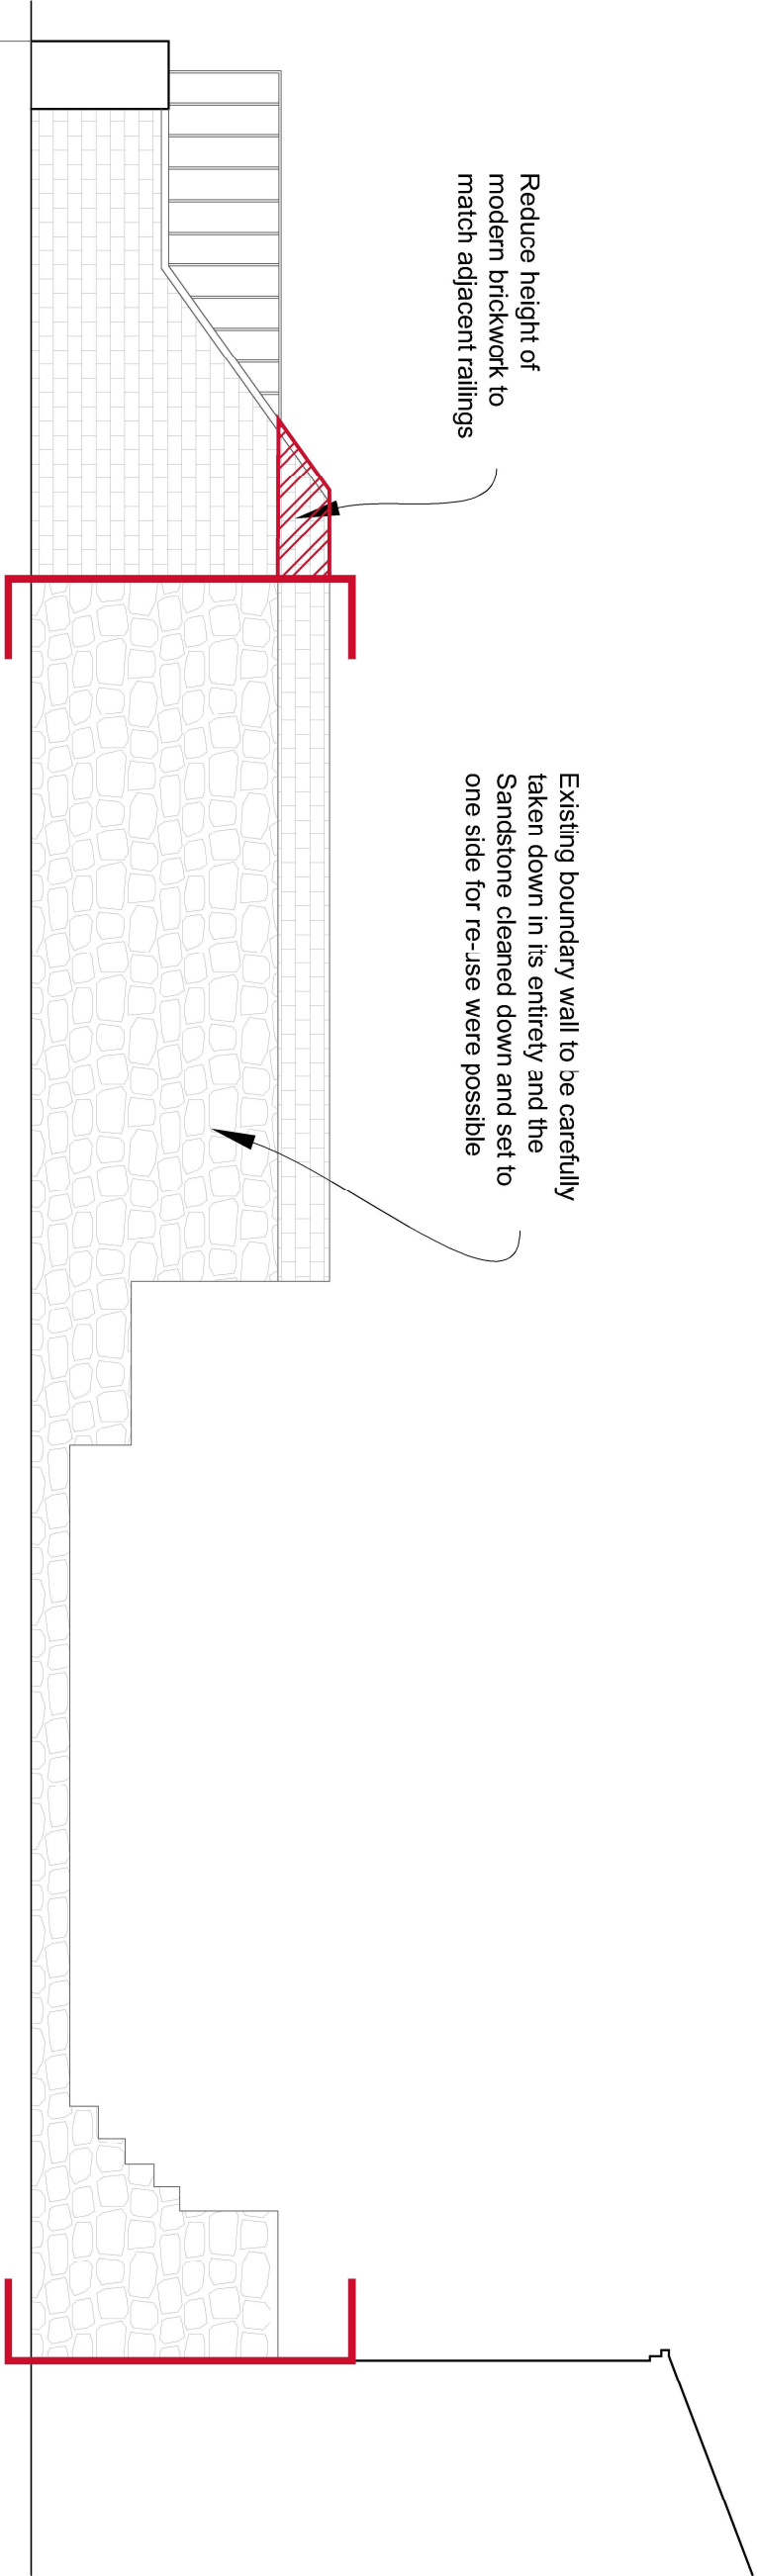

EXISTING



Brick Samples Reviewed and Approved on Site

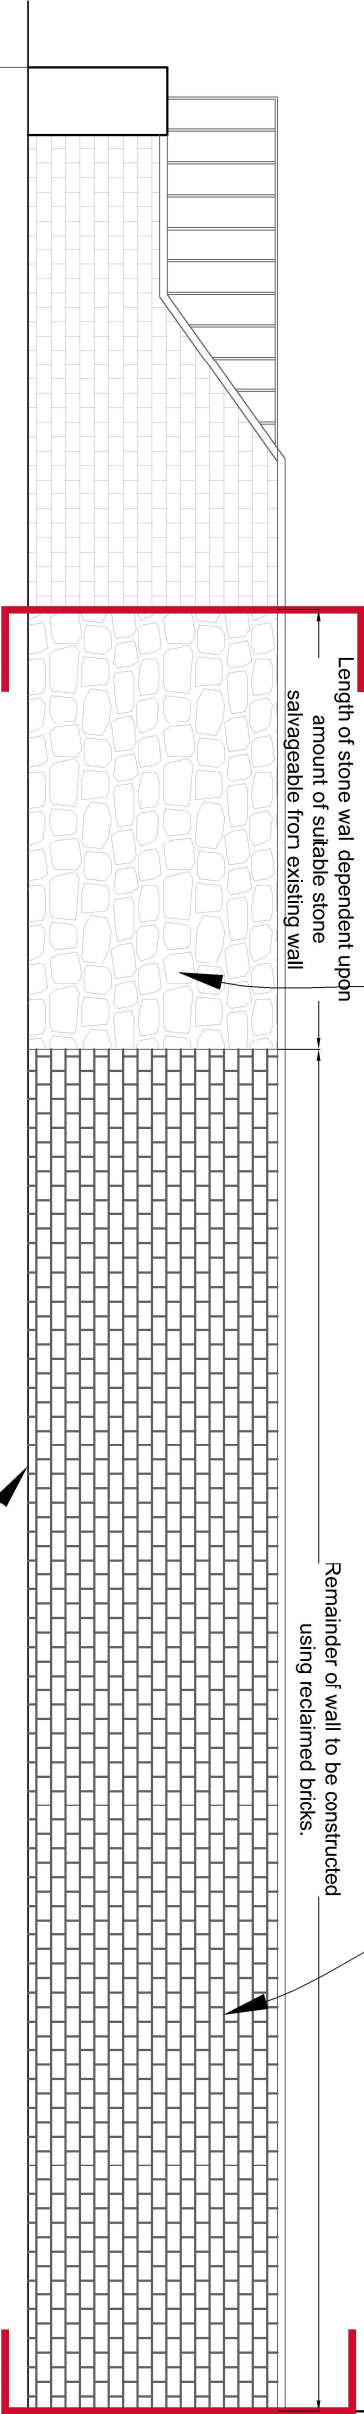


PROPOSED

New wall to be constructed on C30 mass concrete footing as per Clancy Engineers Sketch 4-8221 SK01 dated September 2021

INDICATIVE WEST ELEVATION

SCALE : 1:50

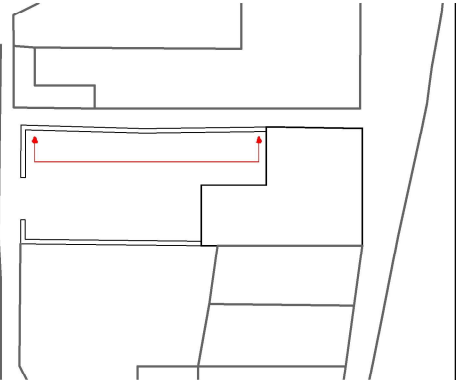

CO-OP PRESCOTT

Project Title:

Client:

CO-OP

Project Number:	Drawing Number:
0018968008	05

Drawing Title:
05 - WEST EXISTING & PROPOSED ELEVATIONS

Stage:	Status:	Revision:
PLANNING	-	B
Date:	Size	Scale:
10/05/2022	A3	1:50



1 King Street, Manchester, UK, M2 6AW
+44 (0) 161 886 7700
RLB, UK
RLB.com

This drawing is to be read in conjunction with all other associated specifications, schedules, drawings and information issued.
Do NOT scale this drawing. Check and verify ALL dimensions and levels and on site before work commences. For discrepancies or omissions contact Rider Levett Bucknall.
All work and materials to conform with current applicable statutory legislation and regulations.
All work to comply with Construction Design Management (CDM) 2015.
Drawings to be printed in colour, to the scale stated in the title block.
Print colour check (CMYK) ■ ■ ■ ■ Print size check 9mm 12mm
This information is not to be shared or replicated without permission from RLB Copyright © 2021 Rider Levett Bucknall UK Limited. 2m 1:50