




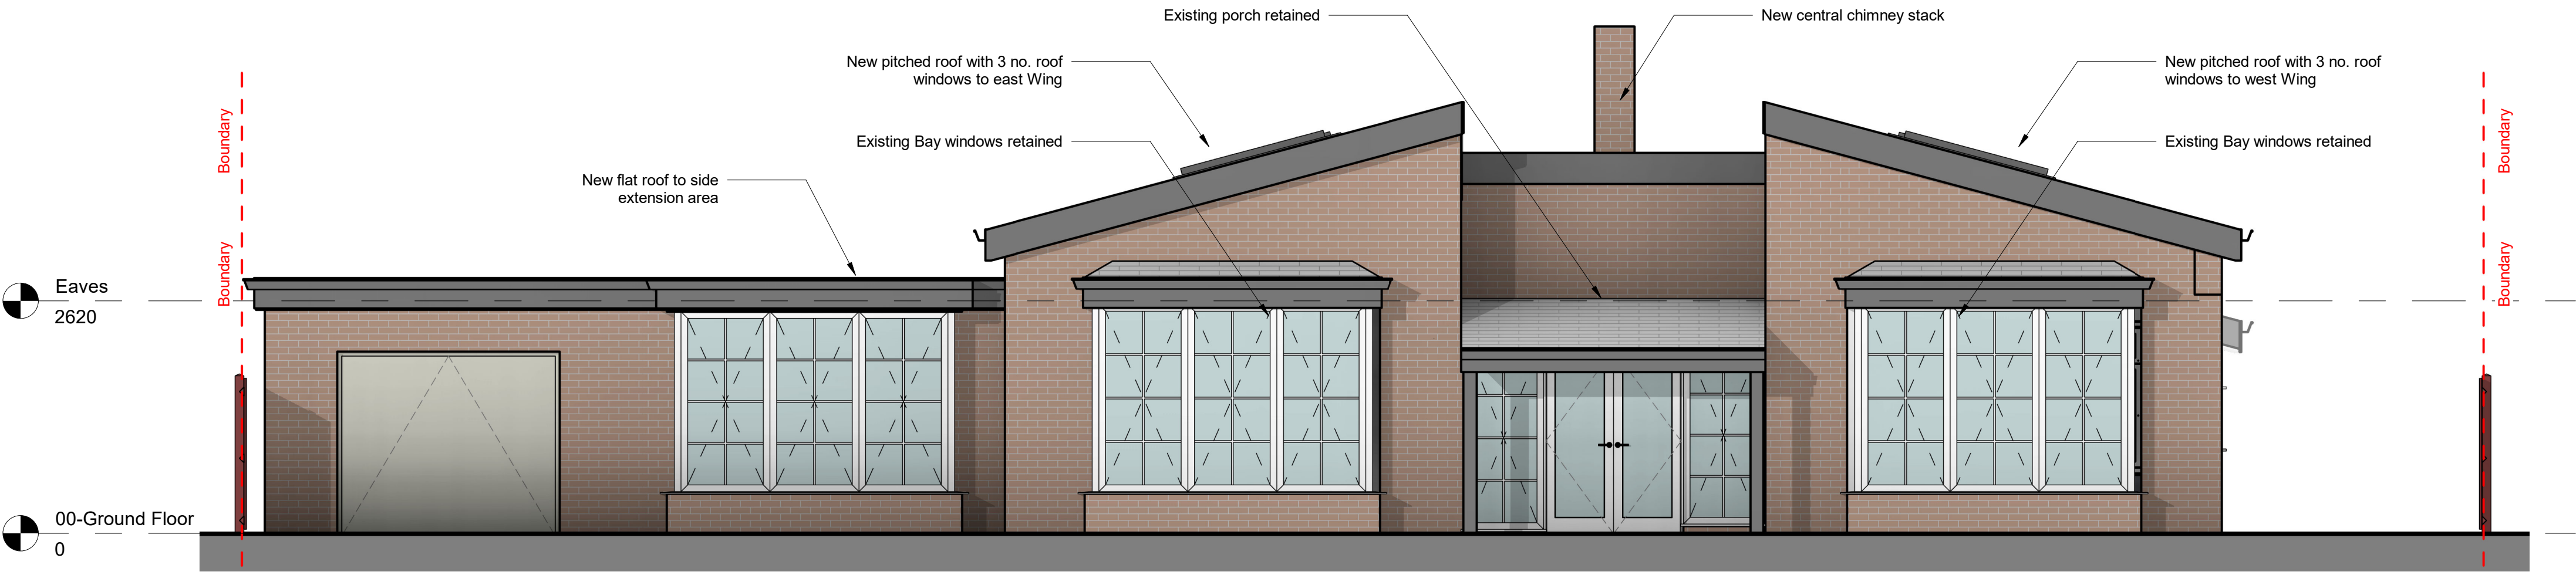


Proposed Front Elevation | South
1 : 50

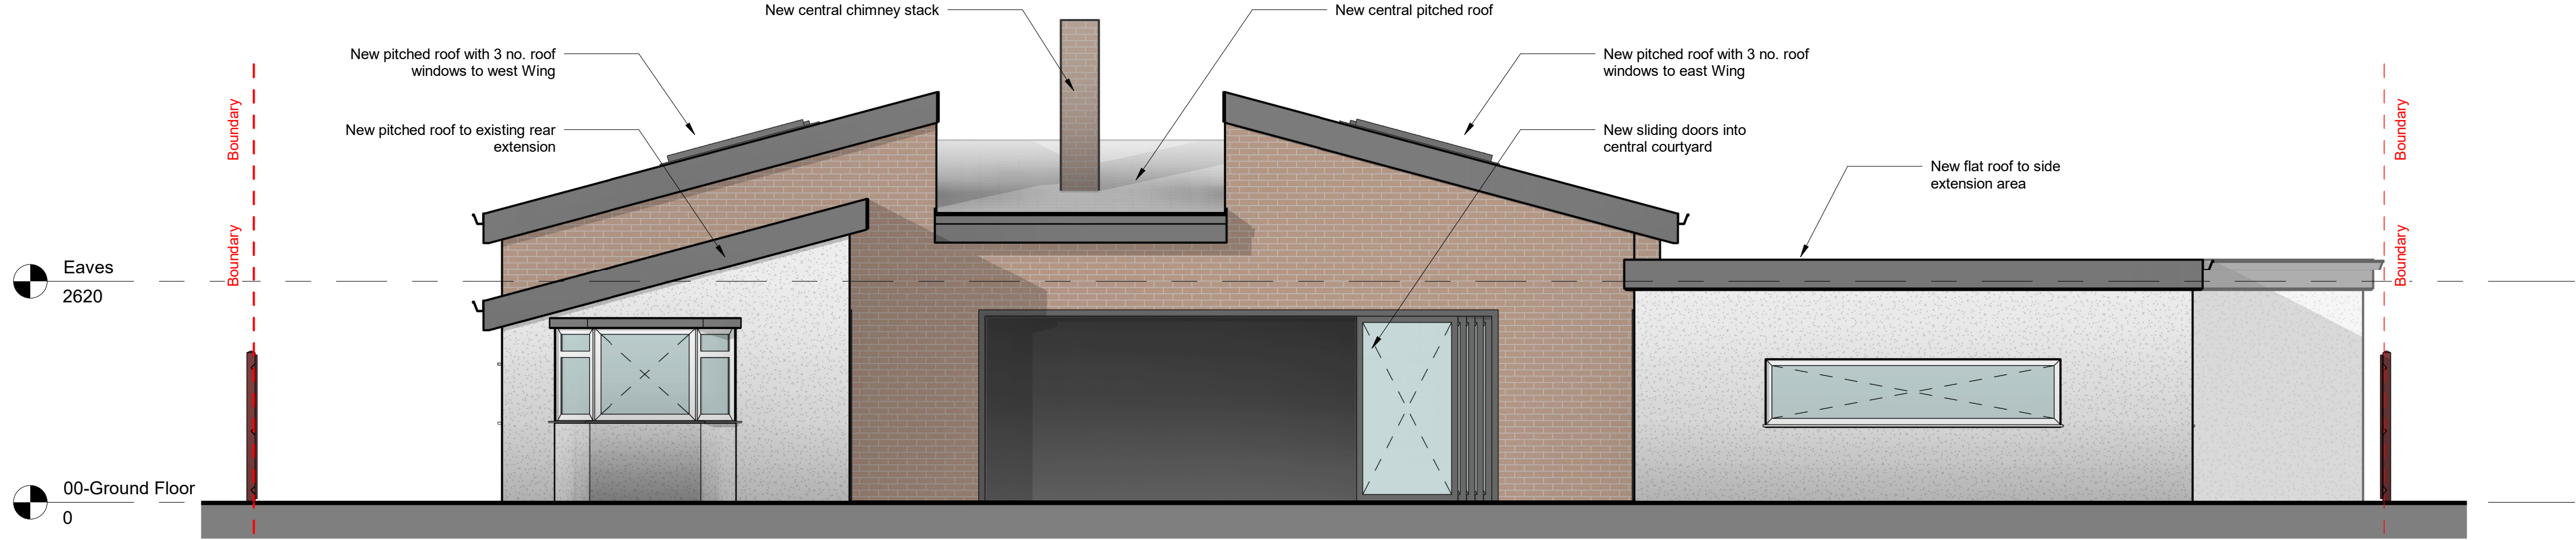

Proposed Rear Elevation | North
1 : 50

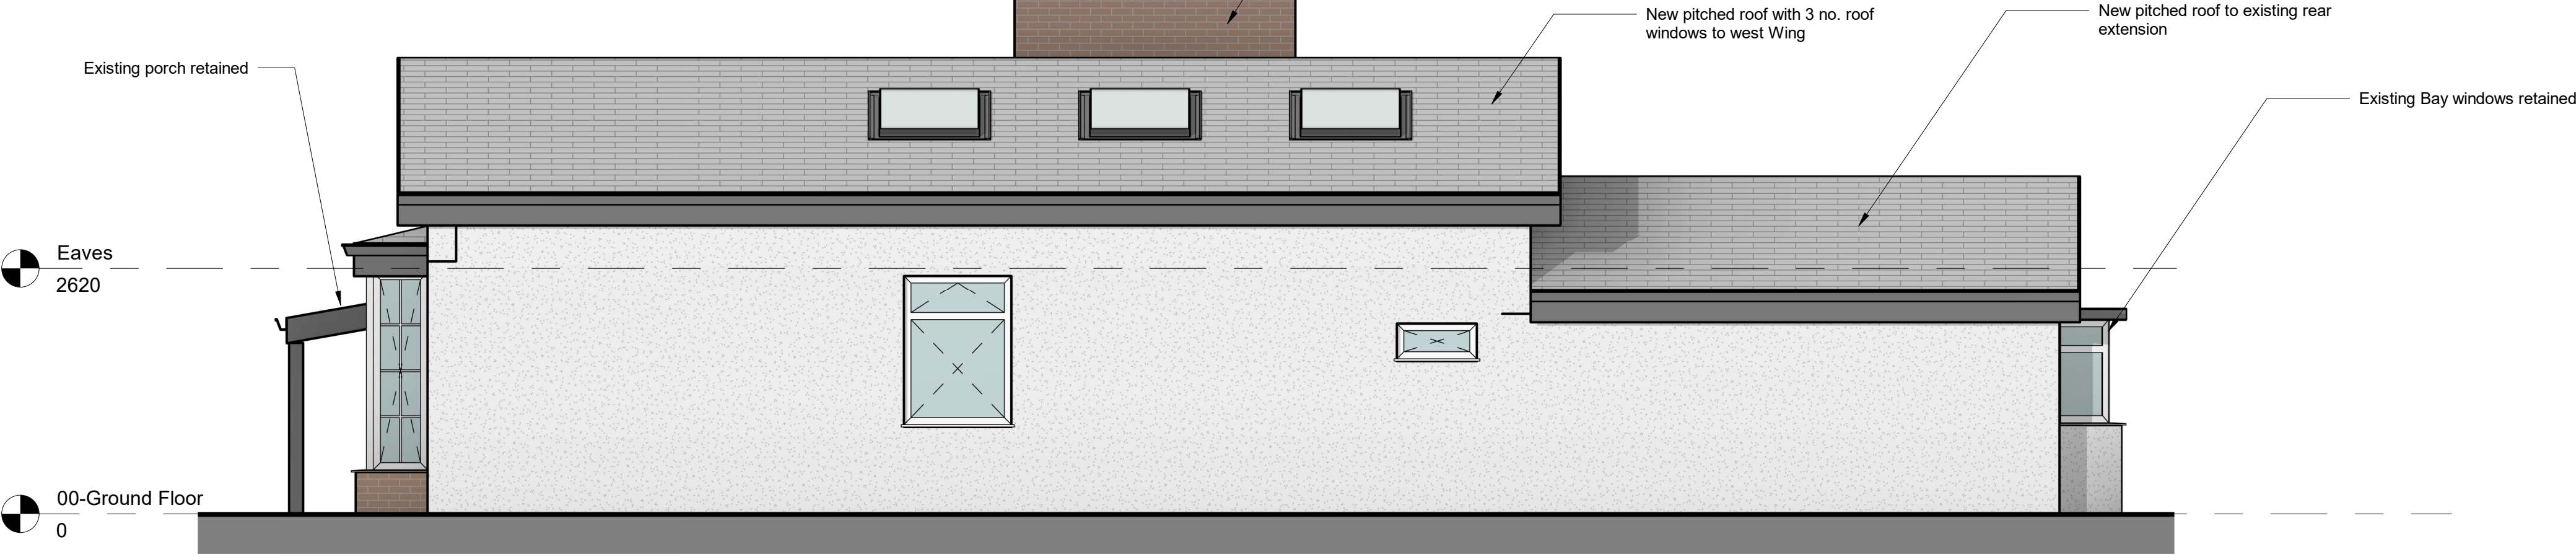

Proposed Right Side Elevation | East
1 : 50

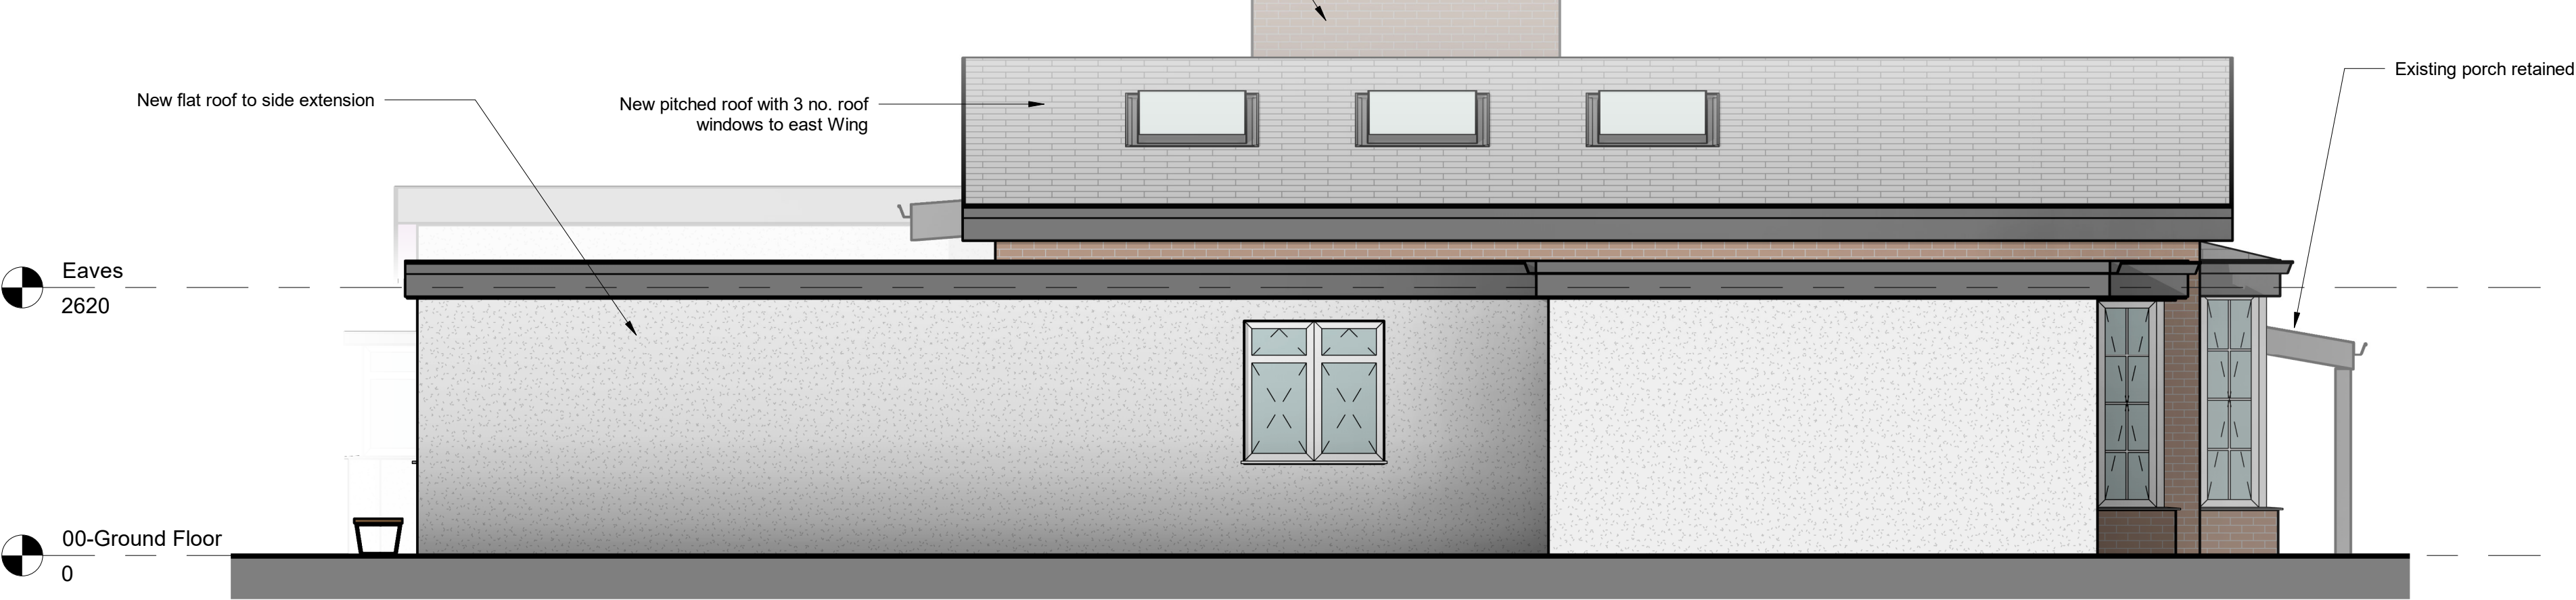

Proposed Left Side Elevation | West
1 : 50

NOTES

All dimensions to be verified on site. Do not scale this drawing. All discrepancies to be clarified with project Architect.

This drawing is the property of HamlynBentley Architects and is issued on the condition it is not reproduced, retained or disclosed to any unauthorised person, either wholly or in part without written consent of the partners at HamlynBentley.

Ordnance Survey material is used with the permission of The Controller of HMSO, Crown copyright AR 159570.

The CDM hazard management procedures for the HamlynBentley aspects of the design of this project are to be found on the "HamlynBentley- Designer's Hazard Identification and Management Sheet" and/or drawings.

ALL DRAWINGS ARE SUBJECT TO FULL SITE
VALIDATION

P04	16/06/2021	Outdoor Furniture removed	TH	AB
P03	22/03/2021	Planning Issue	TH	AB
P02	19/03/2021	Planning Preview to Client	TH	AB
P01	16/03/2021	Column to doors removed under client request. Other minor amends	TH	AB
P00	09/03/2021	First Issue of Drawing	TH	AB

REV	DATE	DESCRIPTION	DRAWN	CHECKED
-----	------	-------------	-------	---------

hamlynbentley

Architecture + Development + Project Management

Client

Jacqueline Wilkinson

Project

5 Mill Lane
Kirkby
Liverpool
L32 2AU

Drawing Title

Proposed
All Floors
External Elevations

Scale	Paper Size	Date	Drawn	Checked
A.S	A1		TH	AB

PROJECT No	DRAWING No	Revision
00147	22902	P04

t+44 (0) 781 339 8740

e hello@hamlynbentley.com

www.hamlynbentley.com

SCALE 1:50
SCALE 1:1
0.5 0 0.5 1 1.5 2 2.5 m
0m 10m 20m 30m 40m 50m

PLANNING