


Notes:




1 East (Front) Elevation
1:50

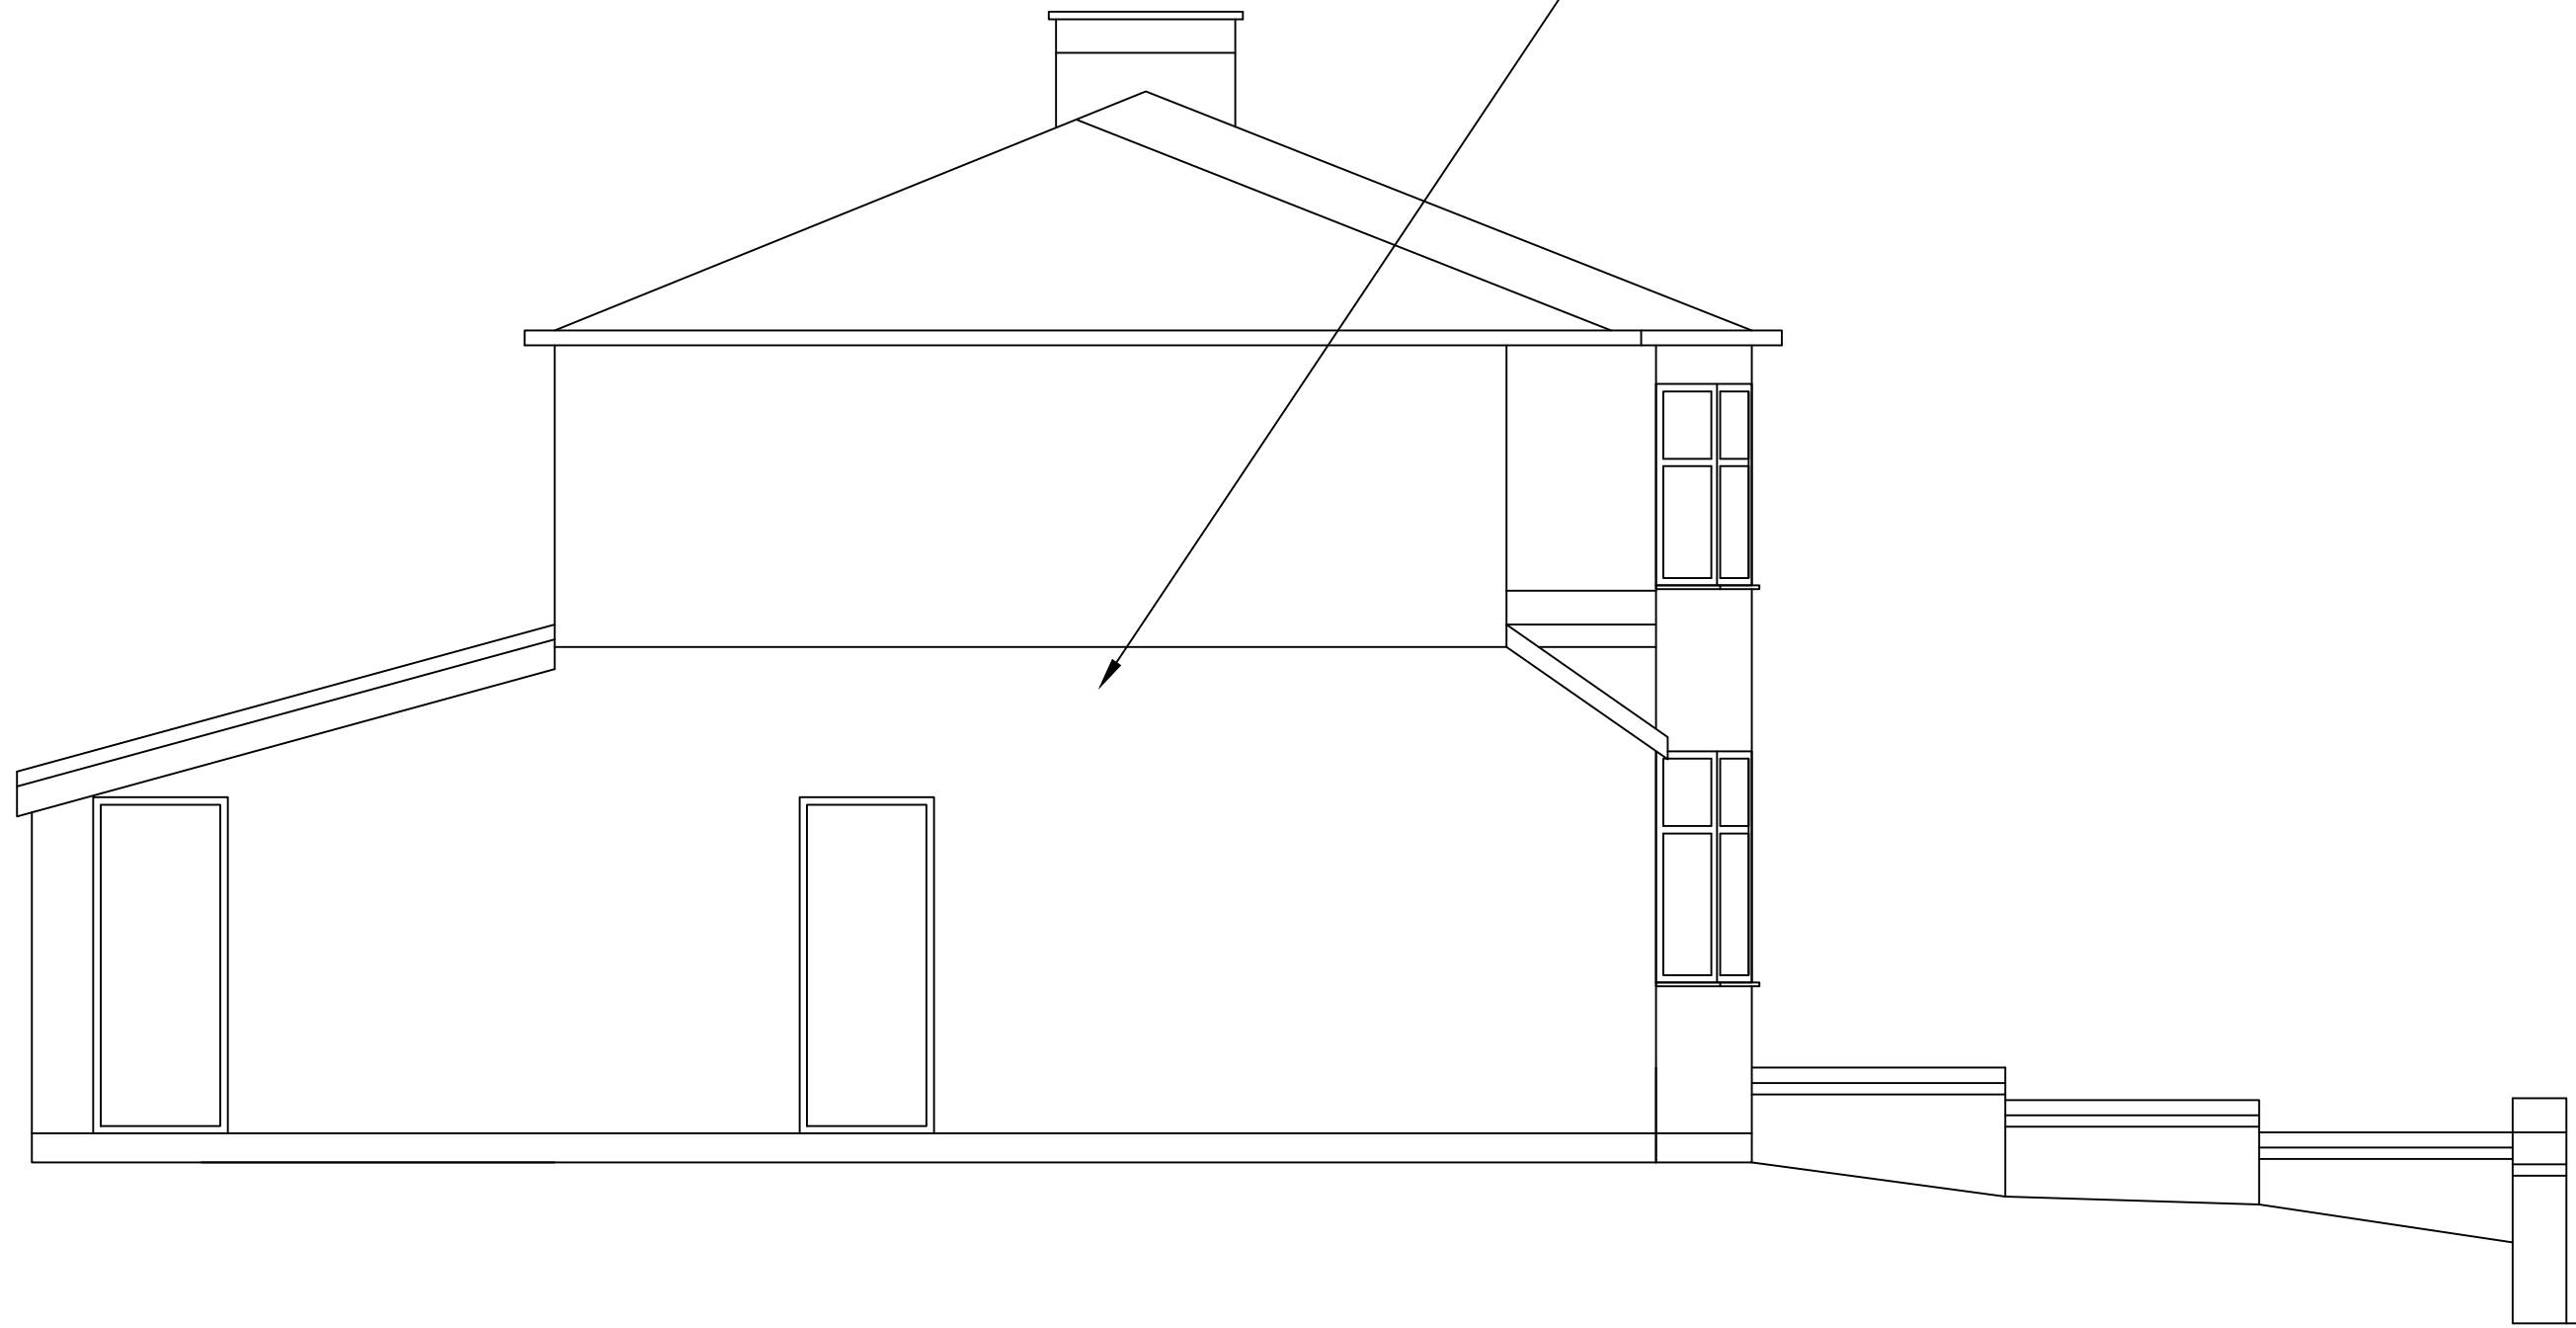


2 Side (South) Elevation
1:50





3 Rear (West) Elevation
1:50

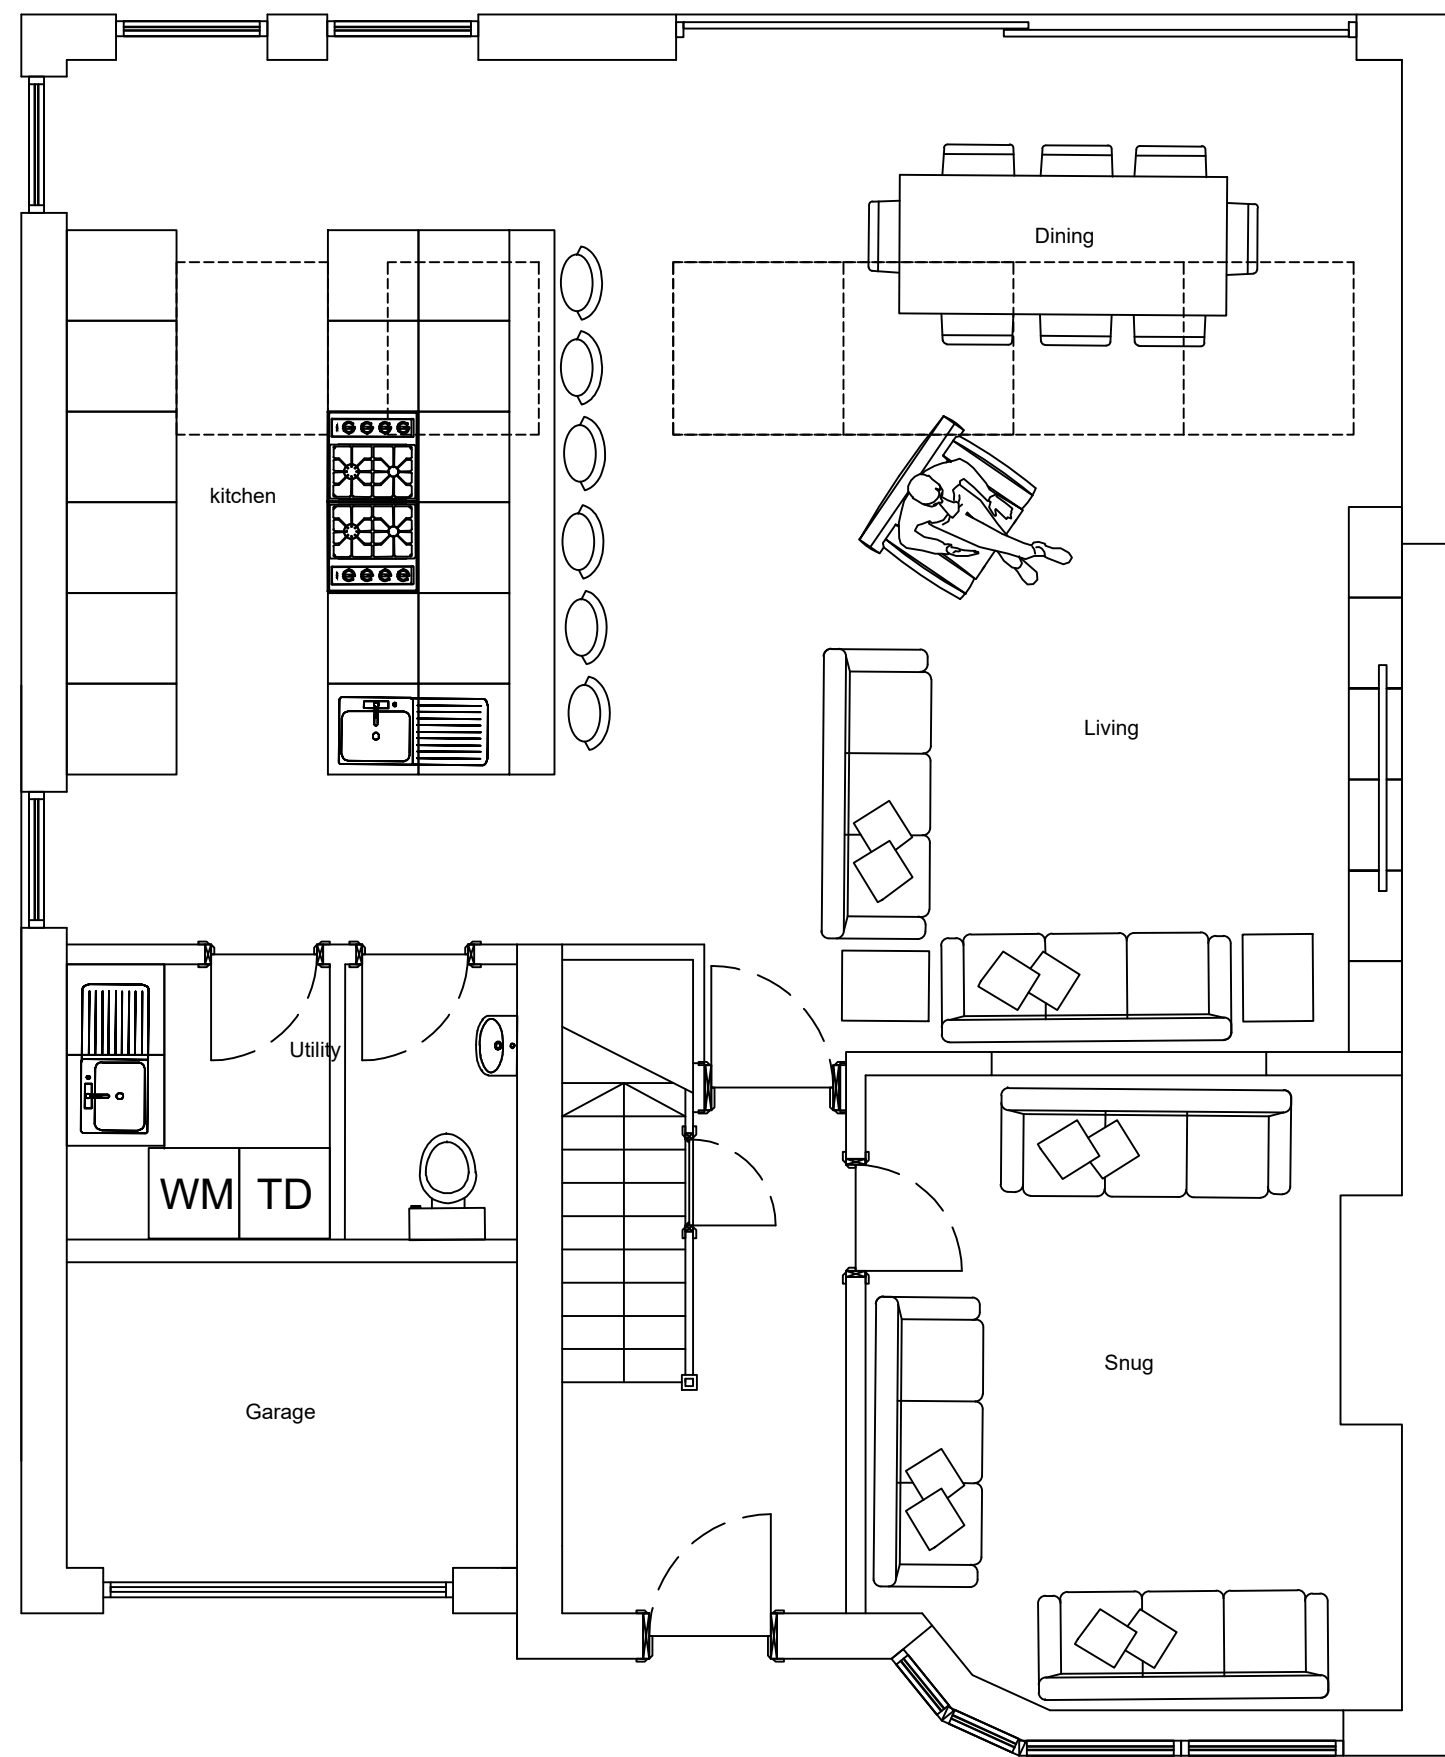

4 Ground Floor Plan
1:50

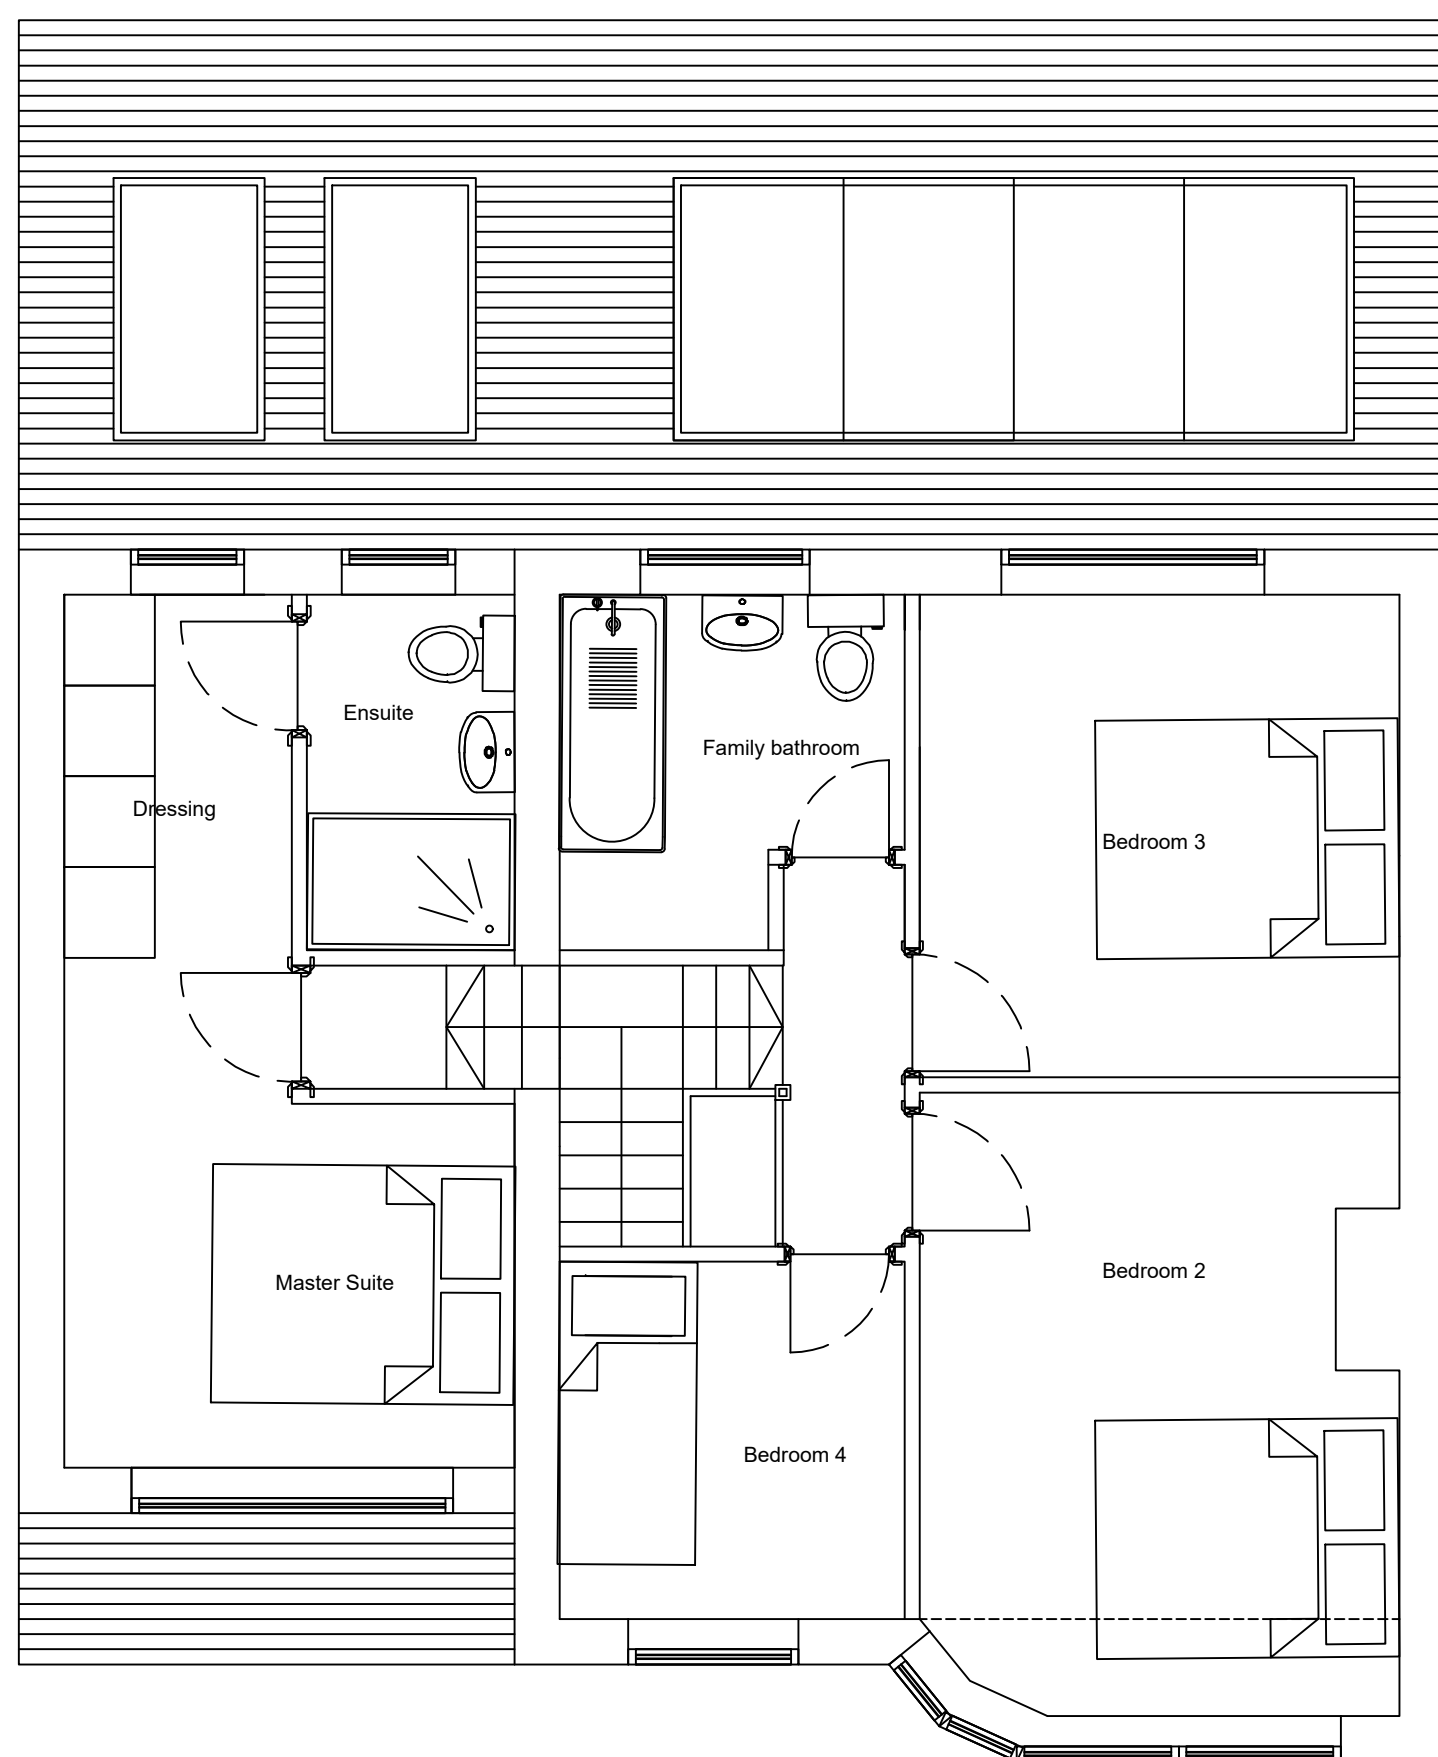

5 First Floor Plan
1:50

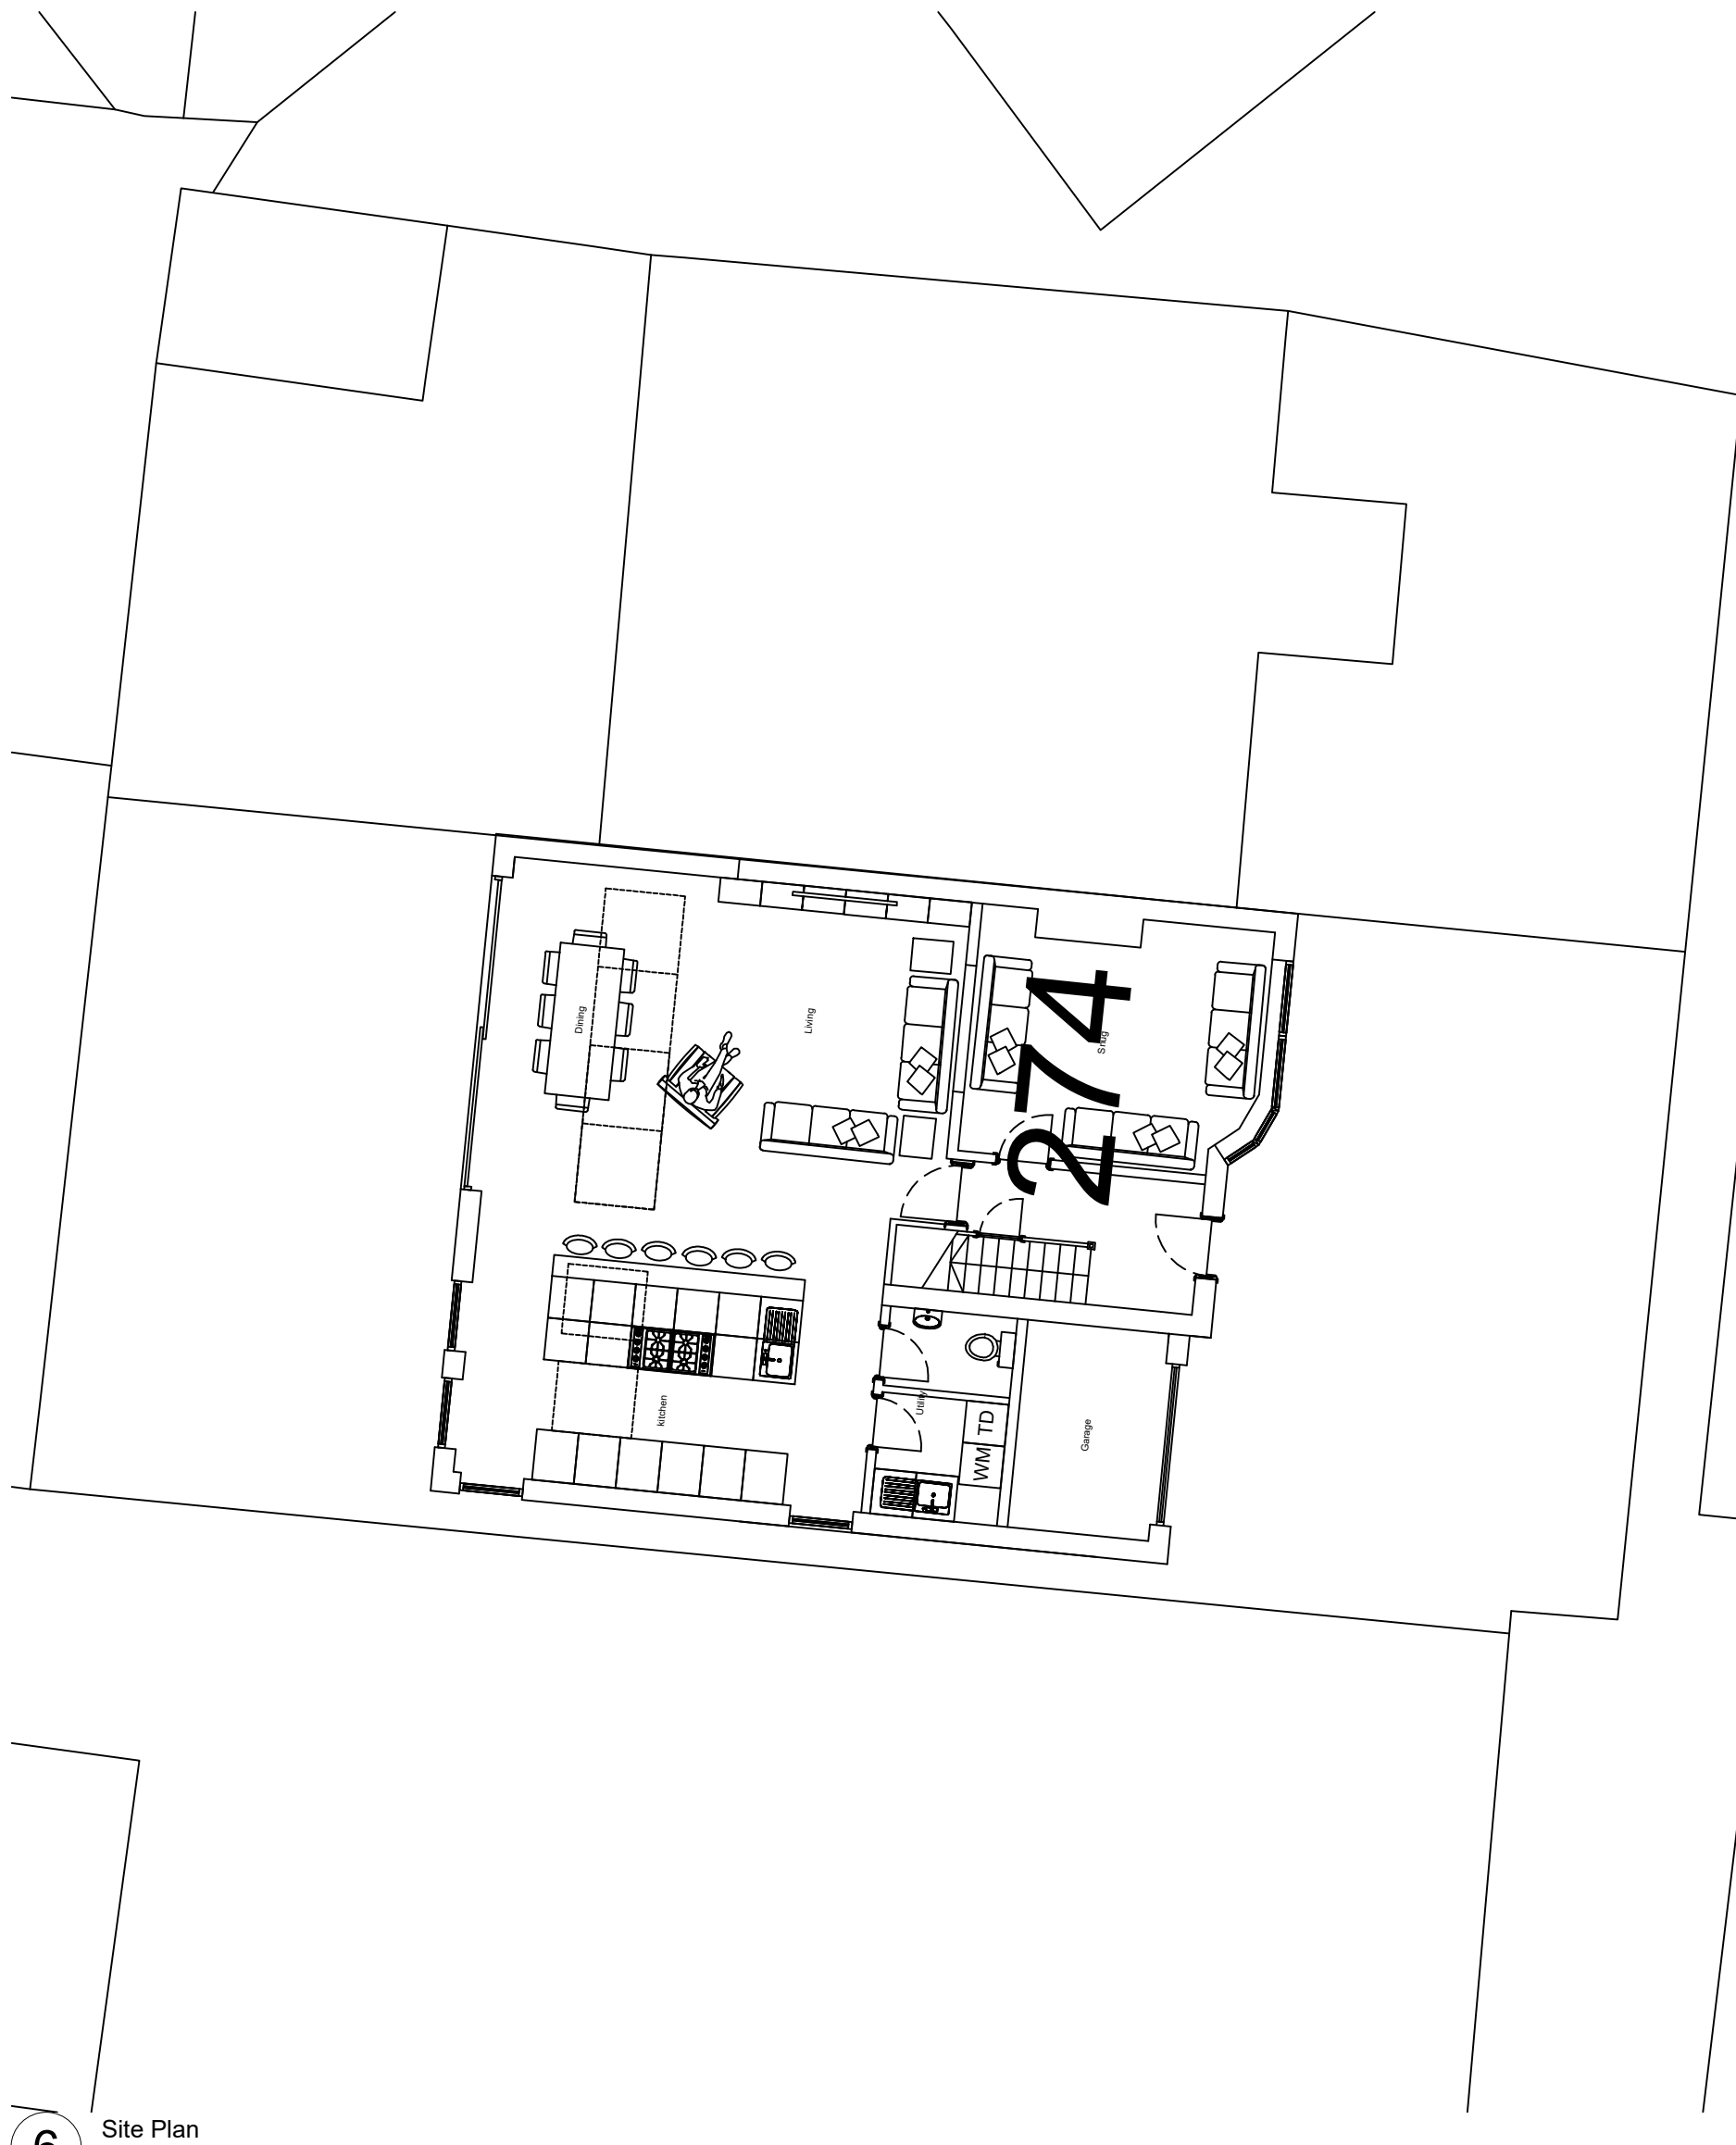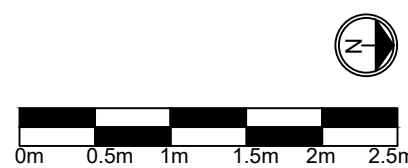

6 Site Plan
1:100

B	03/01/2024	Planning Issue
A	16/10/2023	First Issue
Ref	Date	Notes

REVISIONS

DRAWING NUMBER	REVISION
563-P-001	D
DRAWING STATUS	AUTHOR
Planning	EF
SCALE	
1:50 @A3	

DRAWING TITLE
Proposed
Plans and Elevations

JOB TITLE
274 Kingsway
Huyton
L36 9UF

WD
Architects
Atlantic House
143 Sefton Street
Liverpool L8 5SN
0151 332 0120
info@wrooldesign.co.uk
wrooldesign.co.uk