


Notes:




1 East (Front) Elevation
1:50

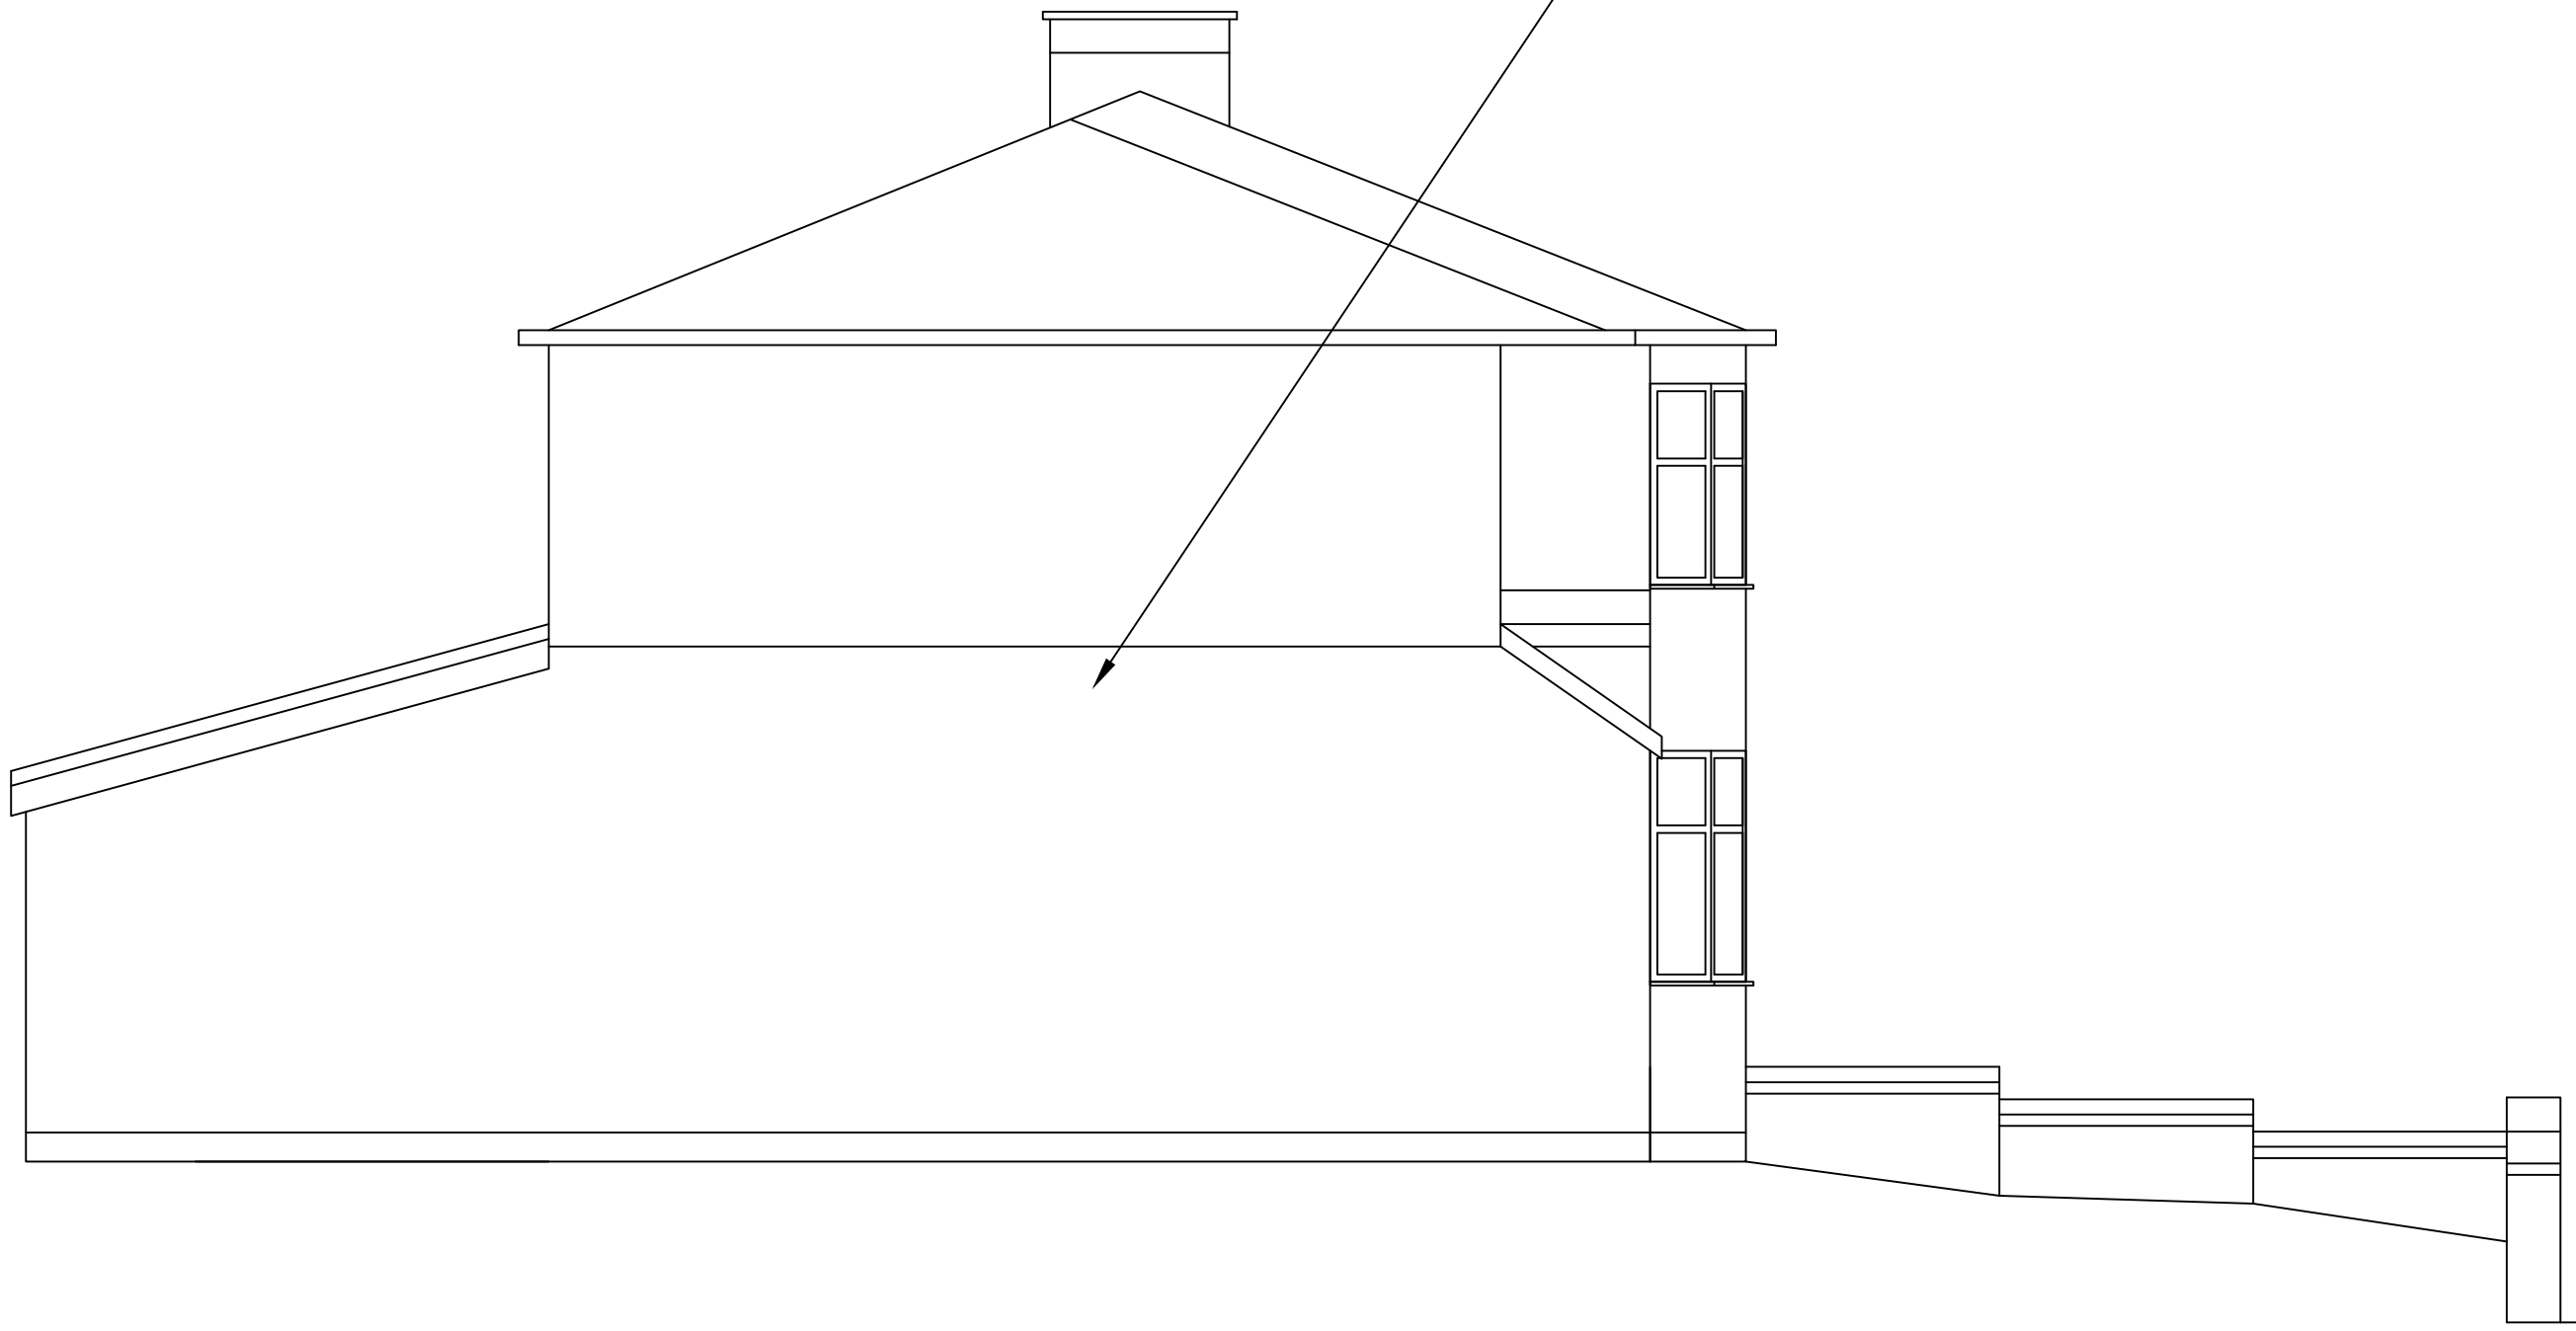


2 Side (South) Elevation
1:50





3 Rear (West) Elevation
1:50

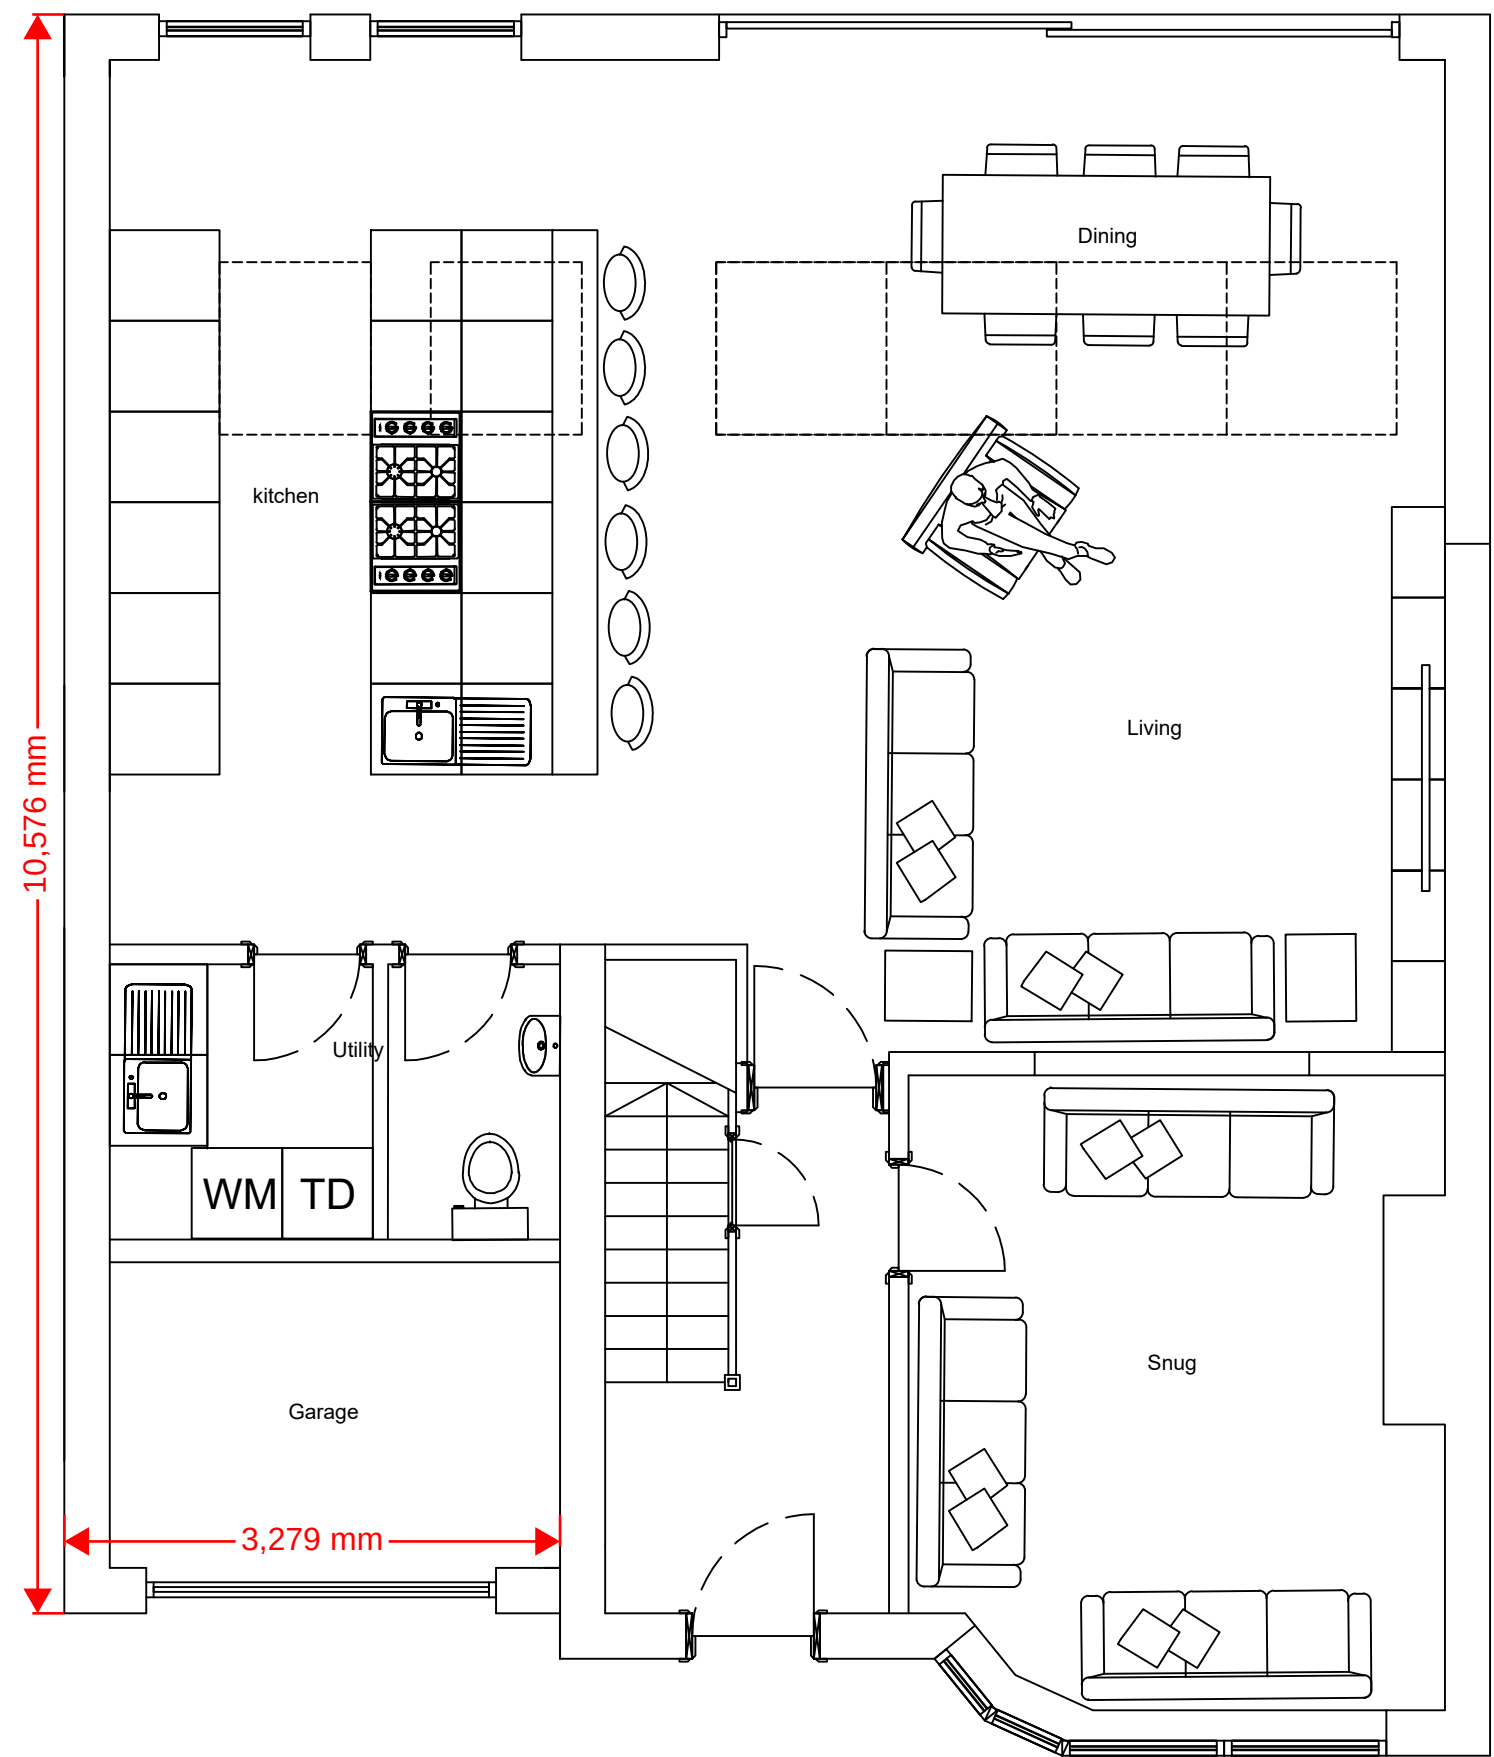

4 Ground Floor Plan
1:50

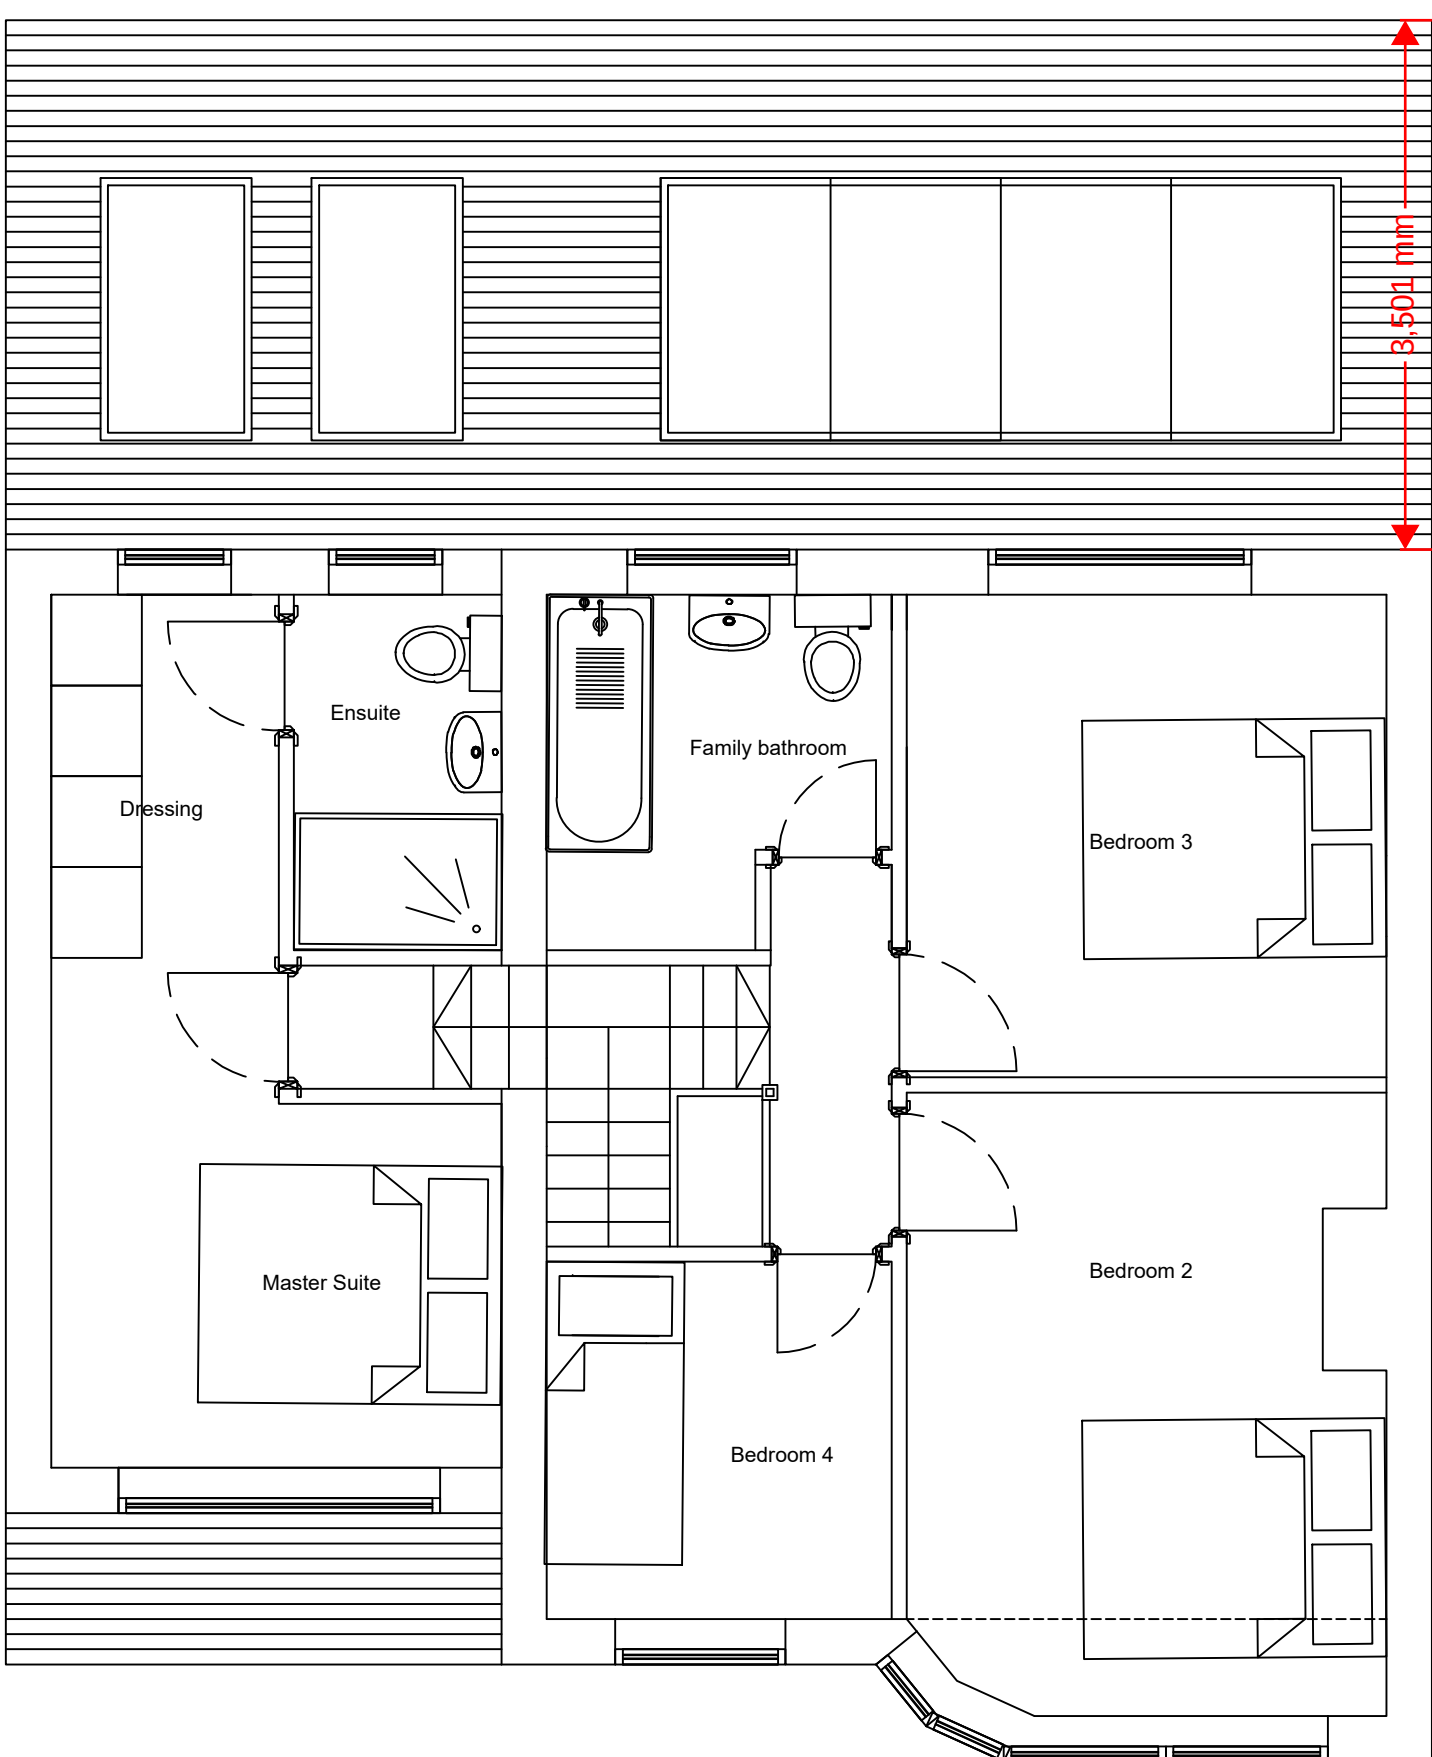

5 First Floor Plan
1:50

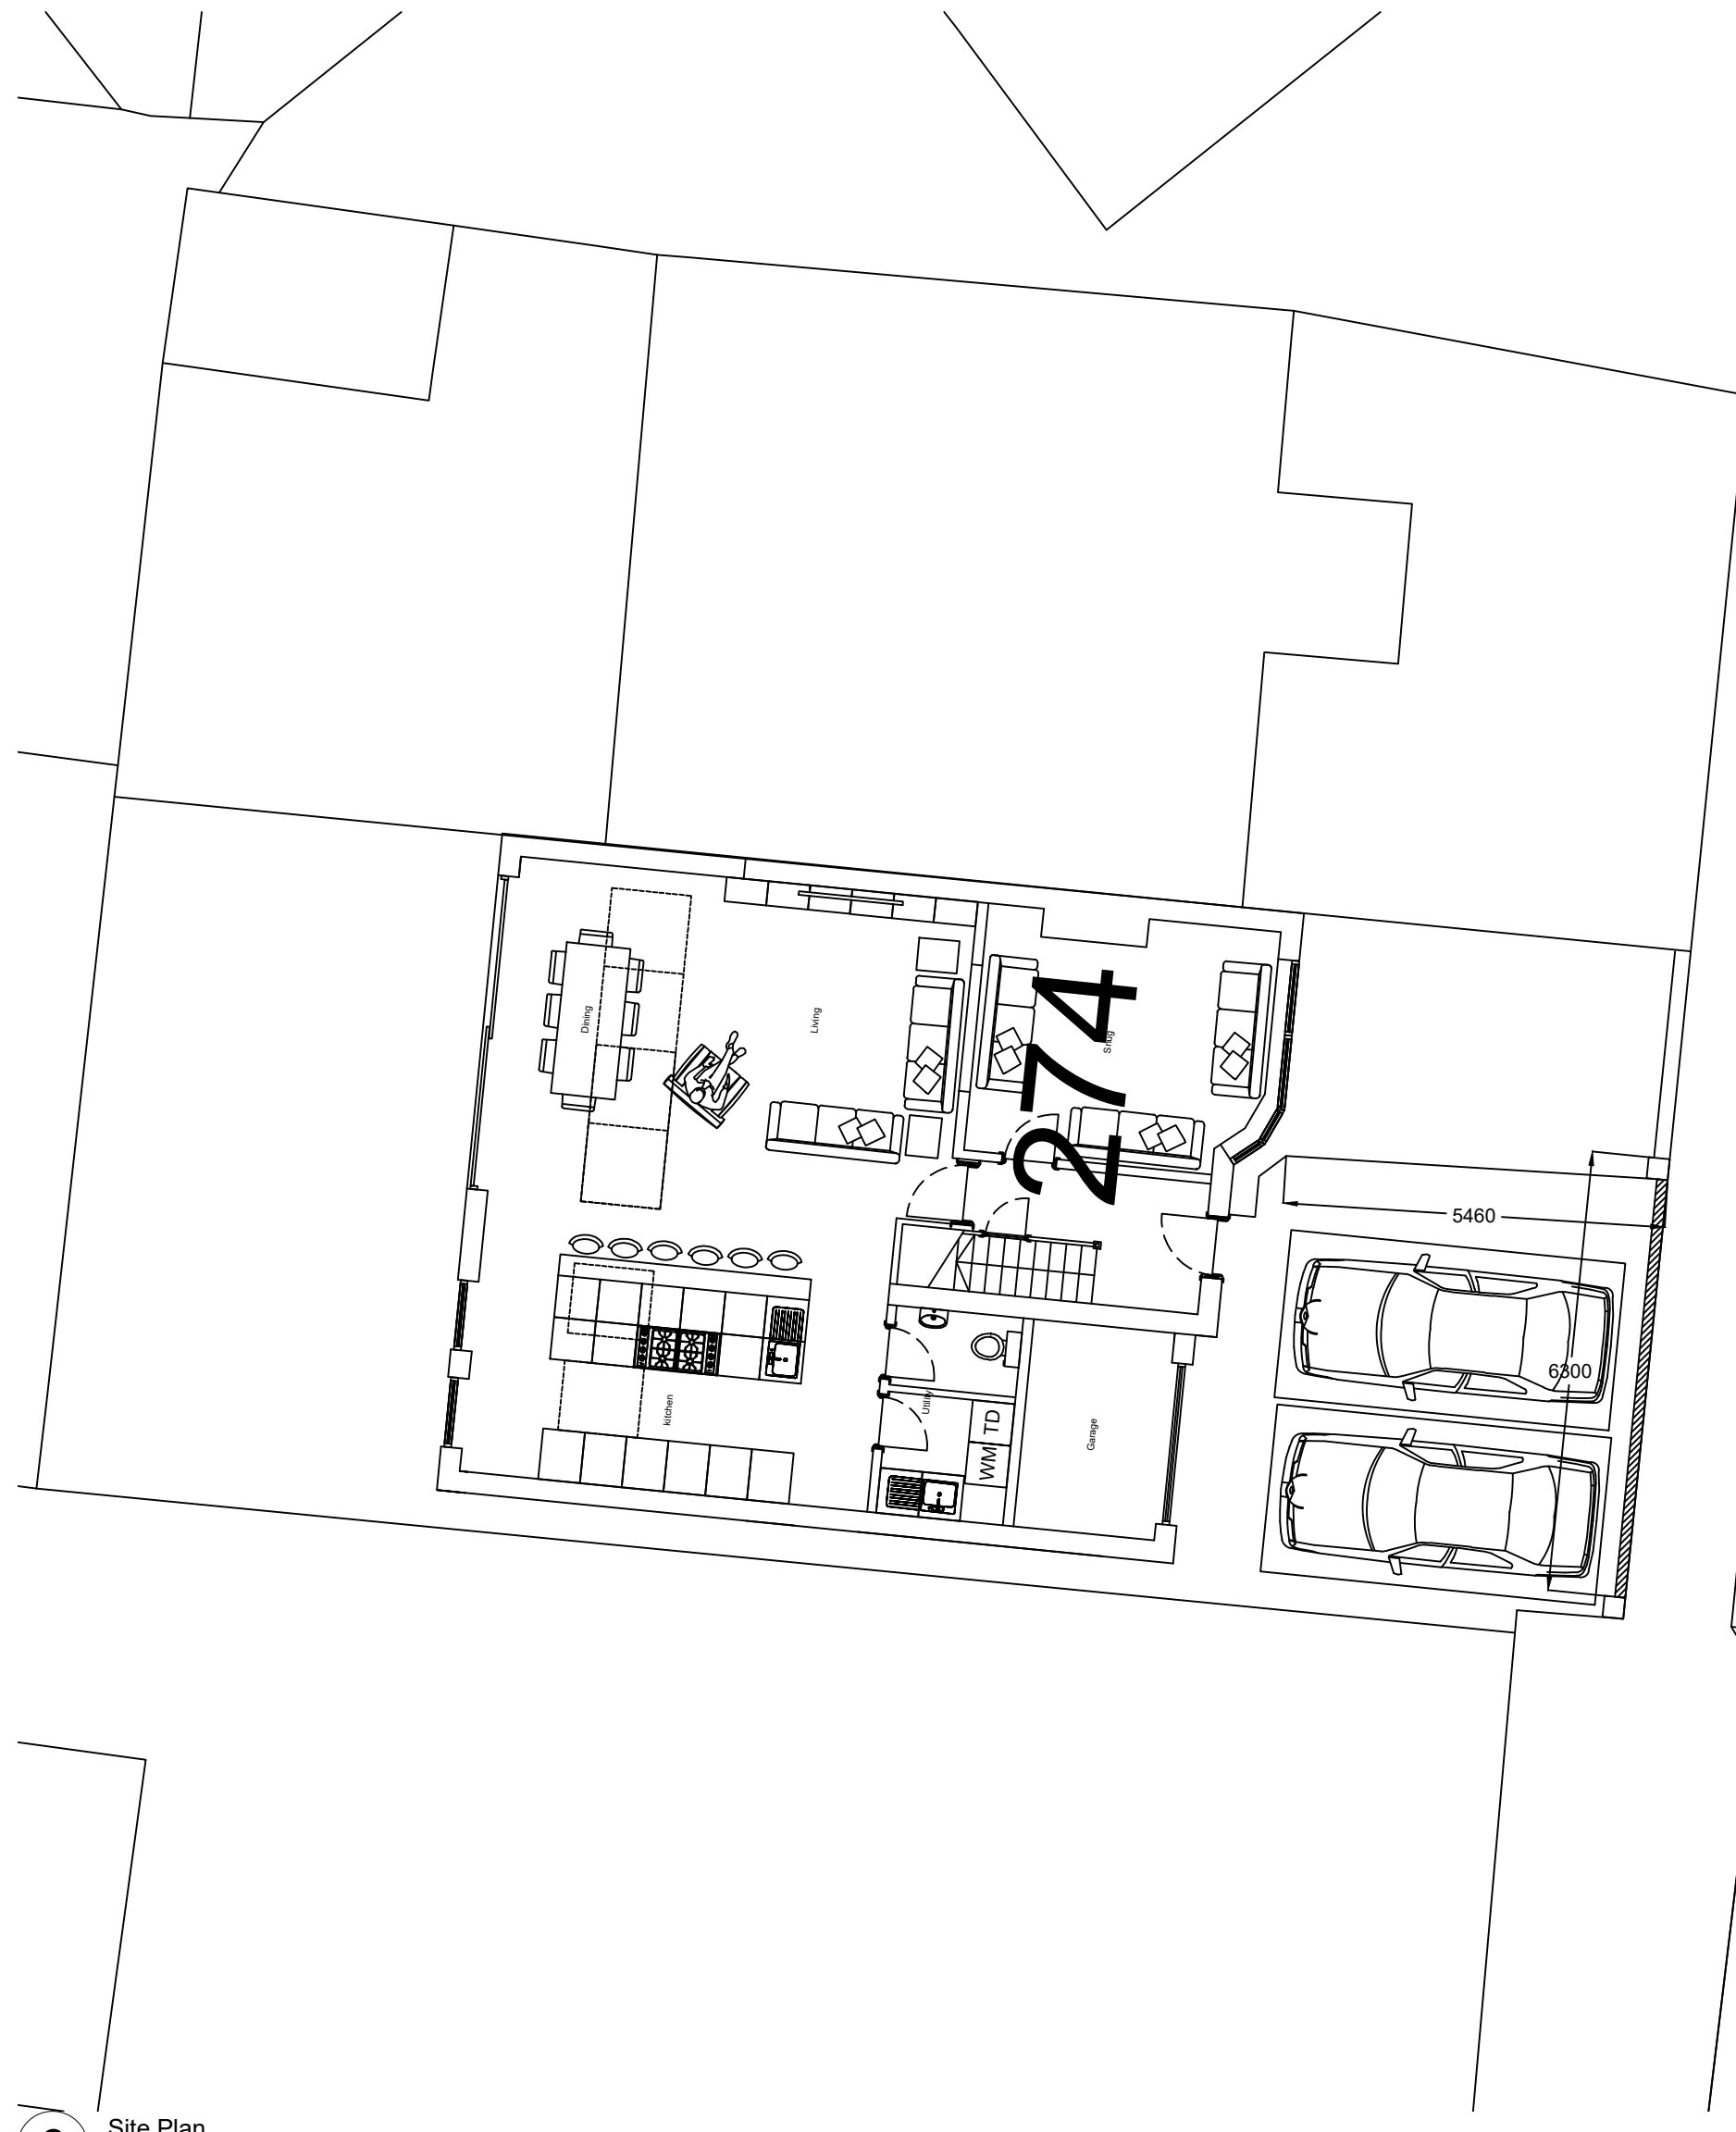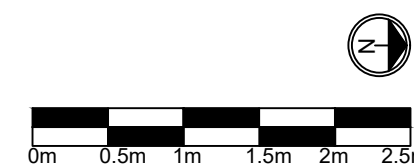

6 Site Plan
1:100

B	03/01/2024	Planning Issue
A	16/10/2023	First Issue
Ref	Date	Notes
REVISIONS		

DRAWING NUMBER	REVISION
563-P-001	E

DRAWING STATUS	AUTHOR
Planning	EF
SCALE	
1:50 @A3	

DRAWING TITLE
Proposed Plans and Elevations

JOB TITLE
274 Kingsway Huyton L36 9UF

WD Architects	0151 332 0120 info@wroolddesign.co.uk wroolddesign.co.uk
Atlantic House 143 Sefton Street Liverpool L8 5SN	