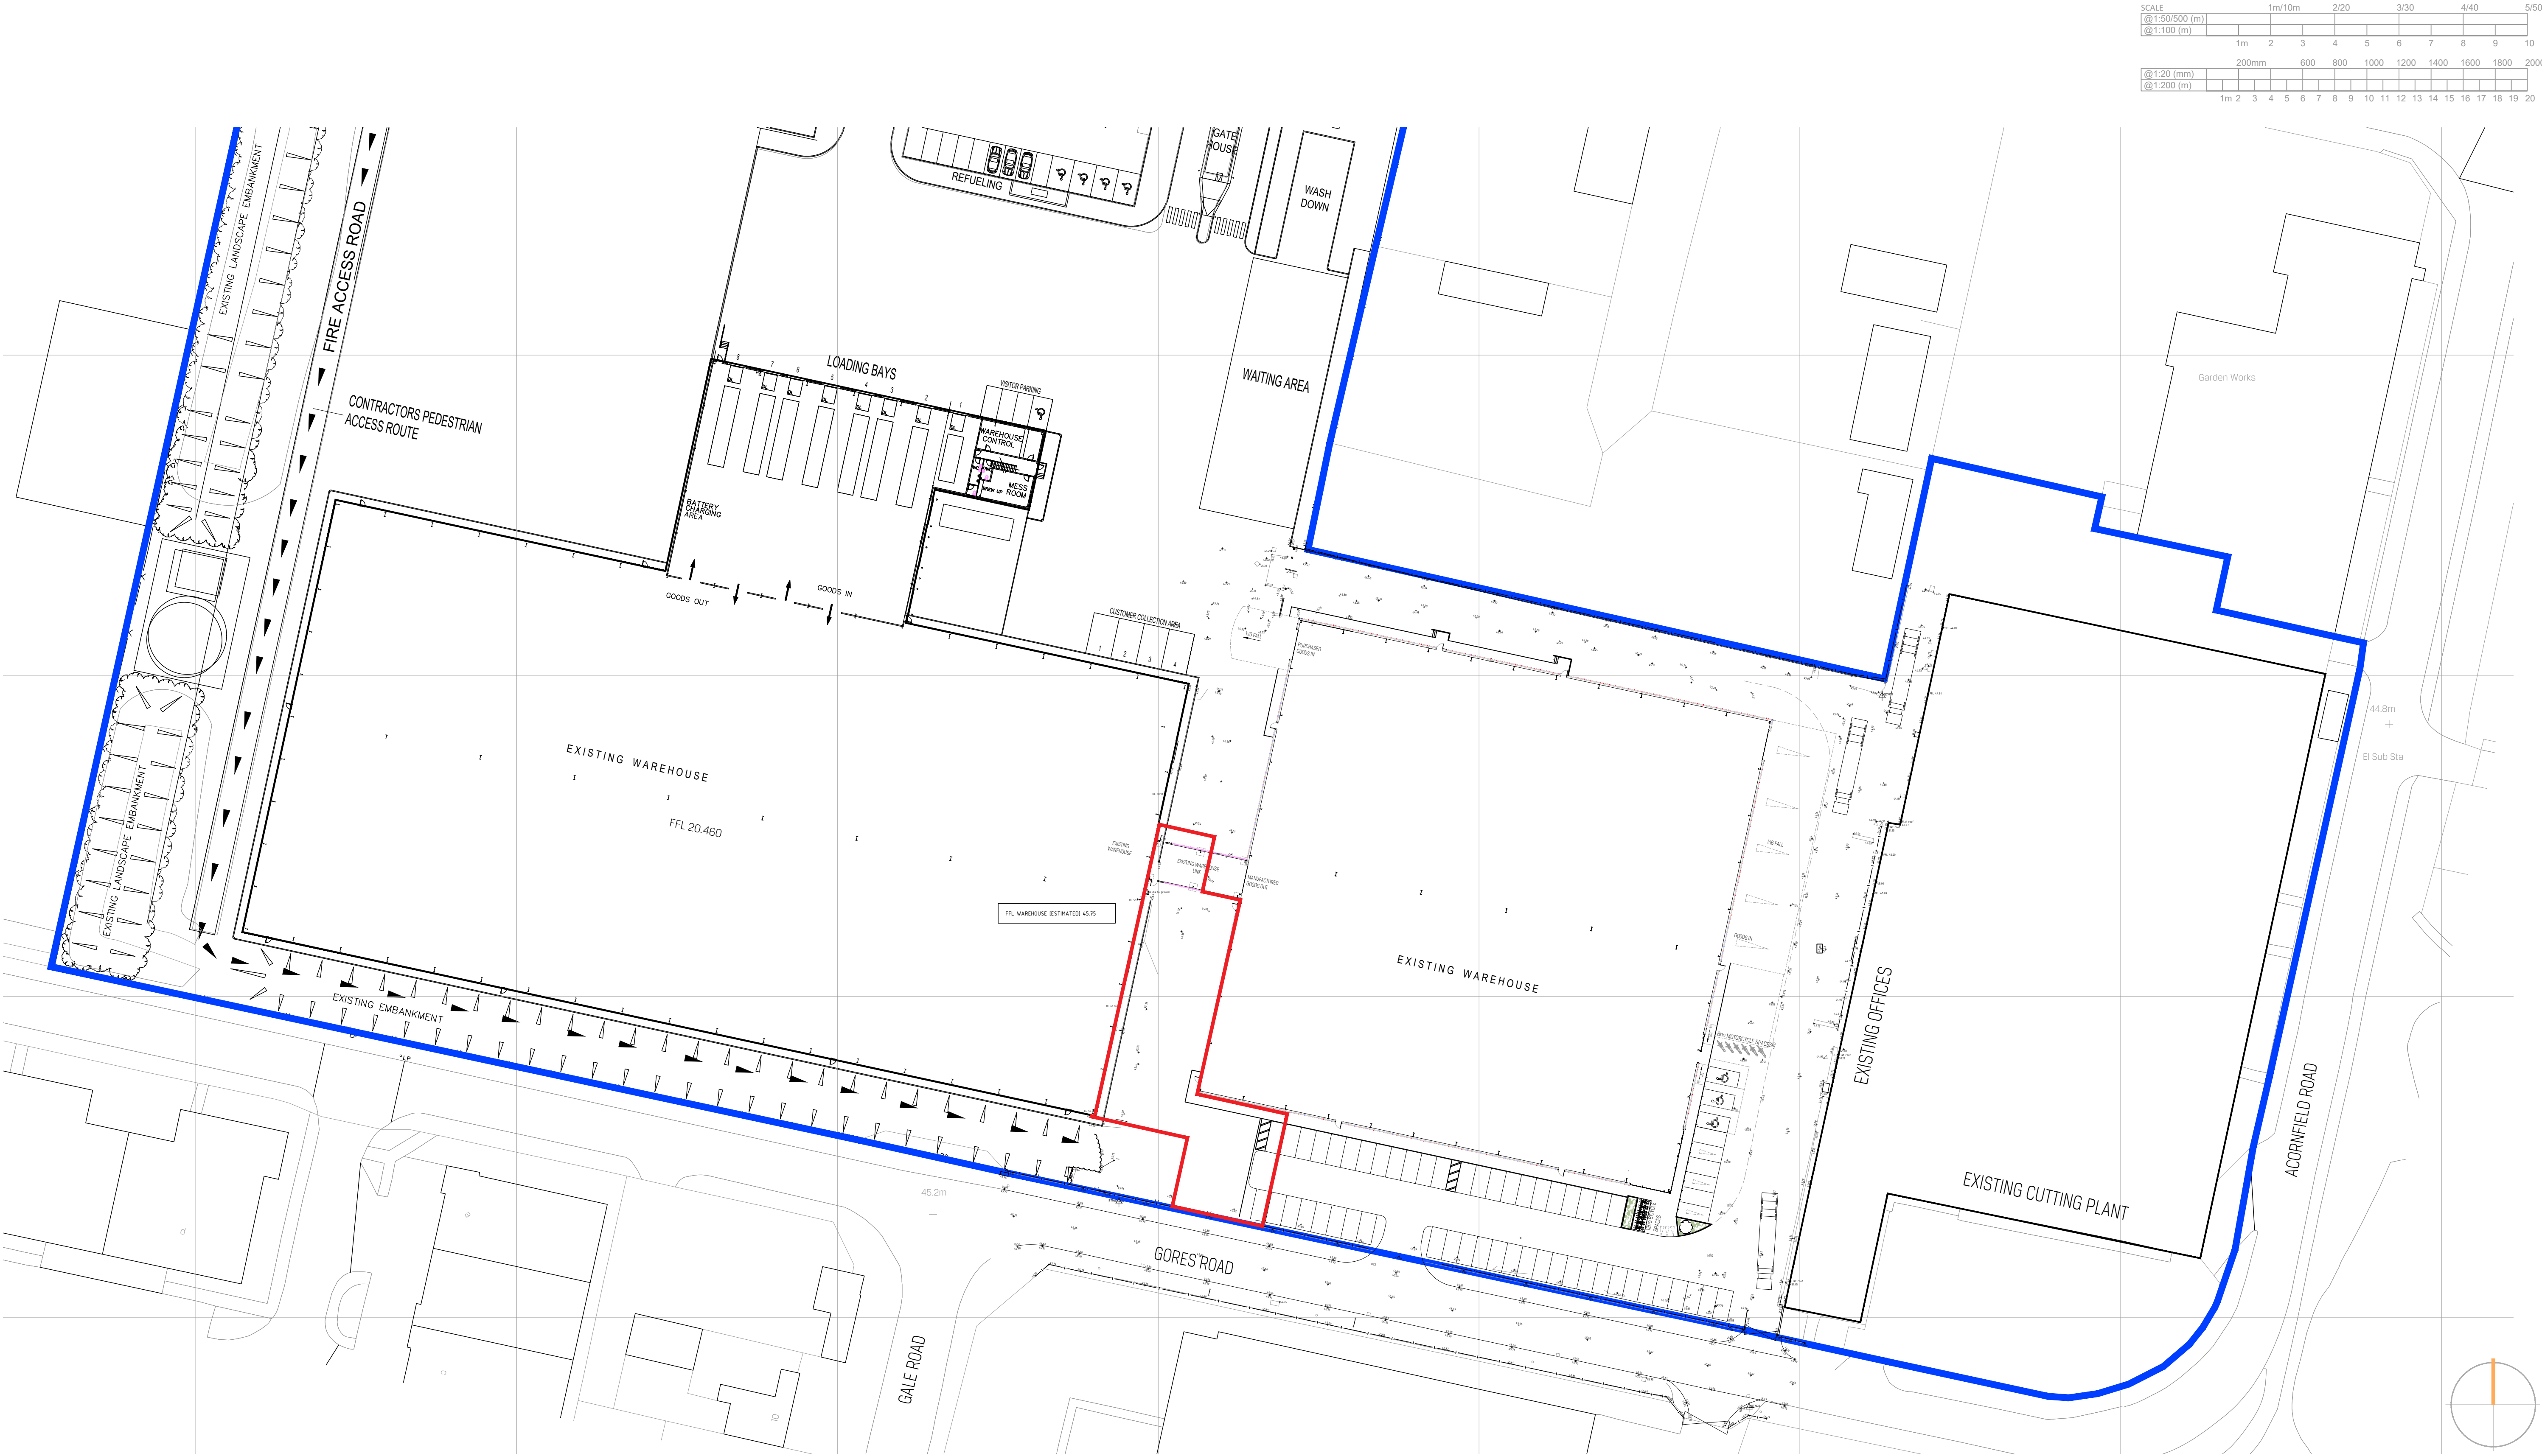


EXISTING SITE PLAN | SCALE 1:500

STATUS	PLANNING				
B RED LINE BOUNDARY UPDATED.					GL GL 20/03/24
A ISSUED FOR PLANNING					DM GL 12/03/24
REVISION					DRAWN CHECKED DATE
© Copyright: SHACKARCHITECTURE all rights reserved. Do not scale this drawing. ALL dimensions are in millimetres unless stated otherwise. ALL dimensions must be checked on site prior to construction and any discrepancies reported to the architect.					

SHACKARCHITECTURE

A Unit 5, The Curve, 139 Telegraph Road, Heskwall, Warral, CH60 7SE
T: +44(0)161 342 6516 E: info@shackarchitecture.com W: www.shackarchitecture.com

Client

DAMS INTERNATIONAL LTD

Project

INFILL SHOWROOM PROPOSALS

Title

EXISTING SITE PLAN

Scale

VARIABLE AI

Project No.

SHACK 633

Dwg. No.

8101

Rev

B