


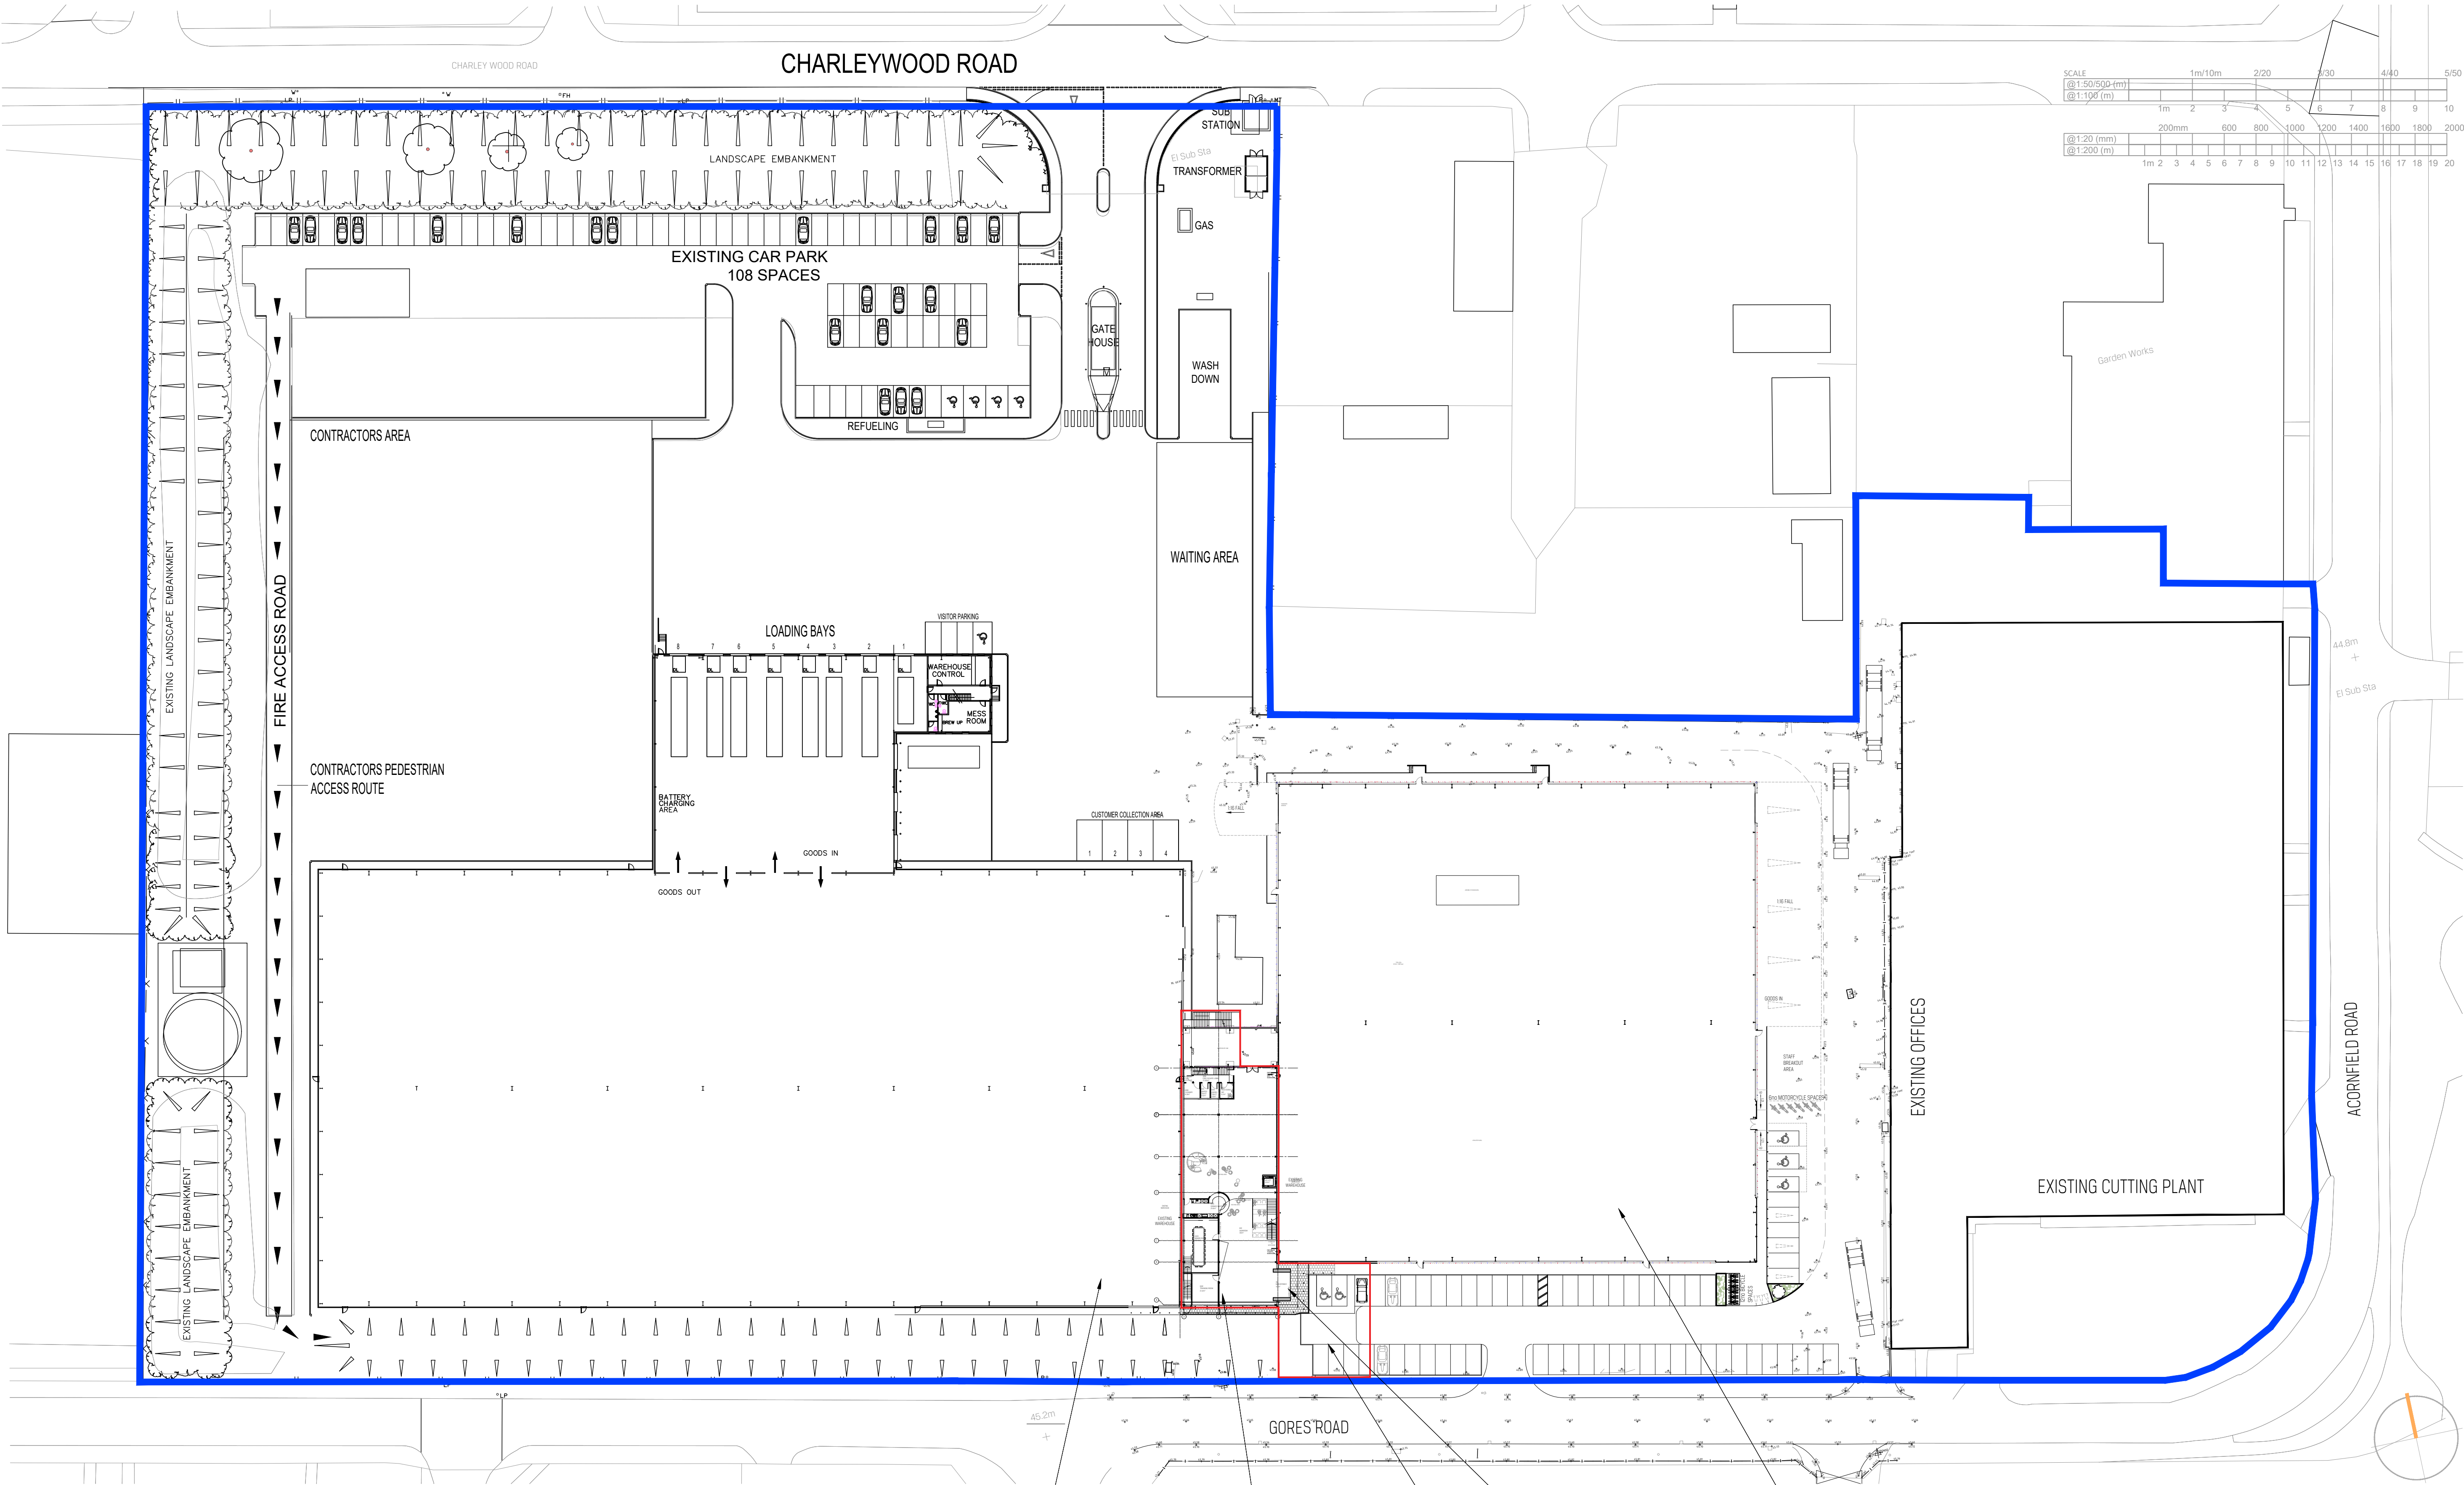

PROPOSED SITE PLAN | SCALE 1:500

STATUS

PLANNING

B	RED LINE BOUNDARY UPDATED.	GL	GL	20/03/24
A	ISSUED FOR PLANNING	DM	GL	12/03/24
REVISION		DRAWN	CHECKED	DATE
© Copyright SHACKARCHITECTURE  all rights reserved. Do Not scale this drawing. ALL dimensions are in millimetres unless stated otherwise. ALL dimensions must be checked on site prior to construction and any discrepancies reported to the architect.				

EXISTING WAREHOUSE

- Existing warehouse to be retained.

WAREHOUSE EXTENSION:

- New Infill warehouse extension between existing warehouse units.
- Finished in Feature dark grey curtain wall glazing and red trespa cladding.

SHOWROOM ENTRANCE:

- Feature show room entrance pod finished in red trespa cladding.

CARP PARK:

- Roadway extended to match existing. 5No standard and 2No accessible car parking spaces created.

EXISTING WAREHOUSE

- Existing warehouse to be retained.

SHACKARCHITECTURE

A Unit 5, The Curve, 139 Telegraph Road, Heswall, Wirral, CH60 7SE
T +44(0)151 342 6516 E info@shackarchitecture.com W www.shackarchitecture.com

Client DAMS INTERNATIONAL LTD
Project INFILL SHOWROOM PROPOSALS
Title PROPOSED SITE PLAN

Scale VARIES@A1 Project No. SHACK 633 Dwg. No. B103 Rev B