




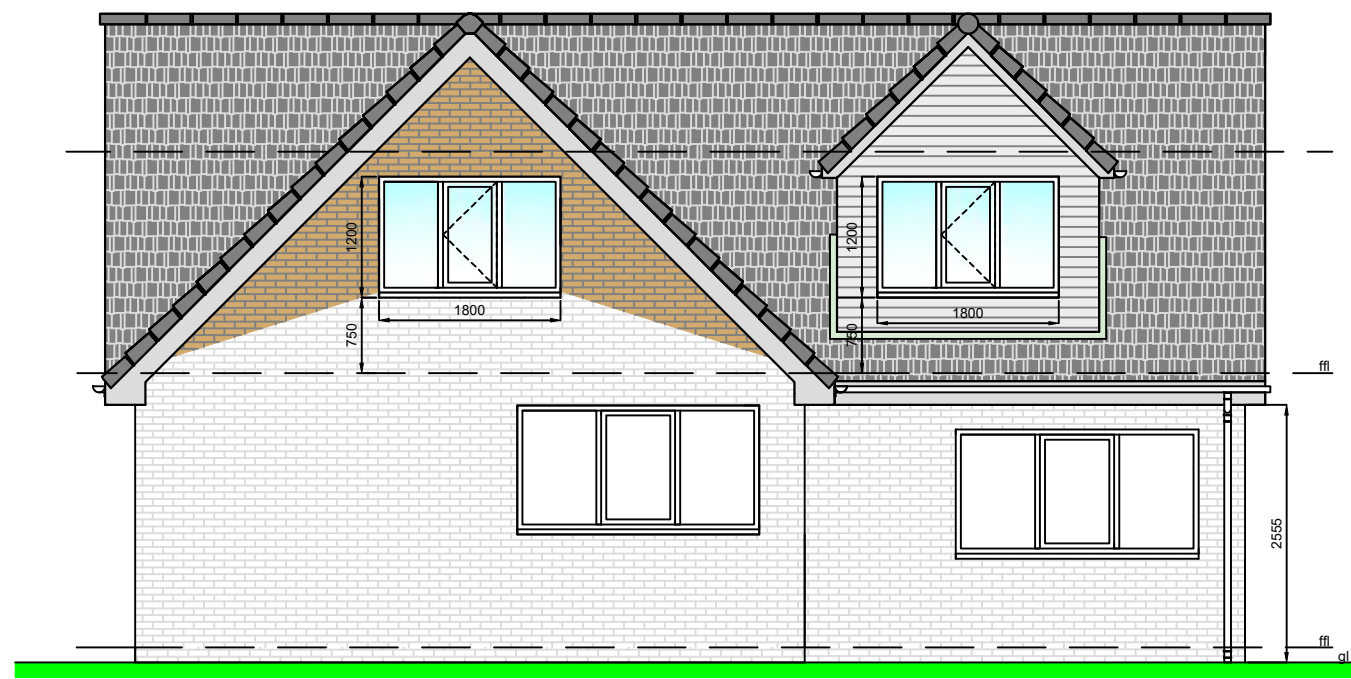


Northern Elevation

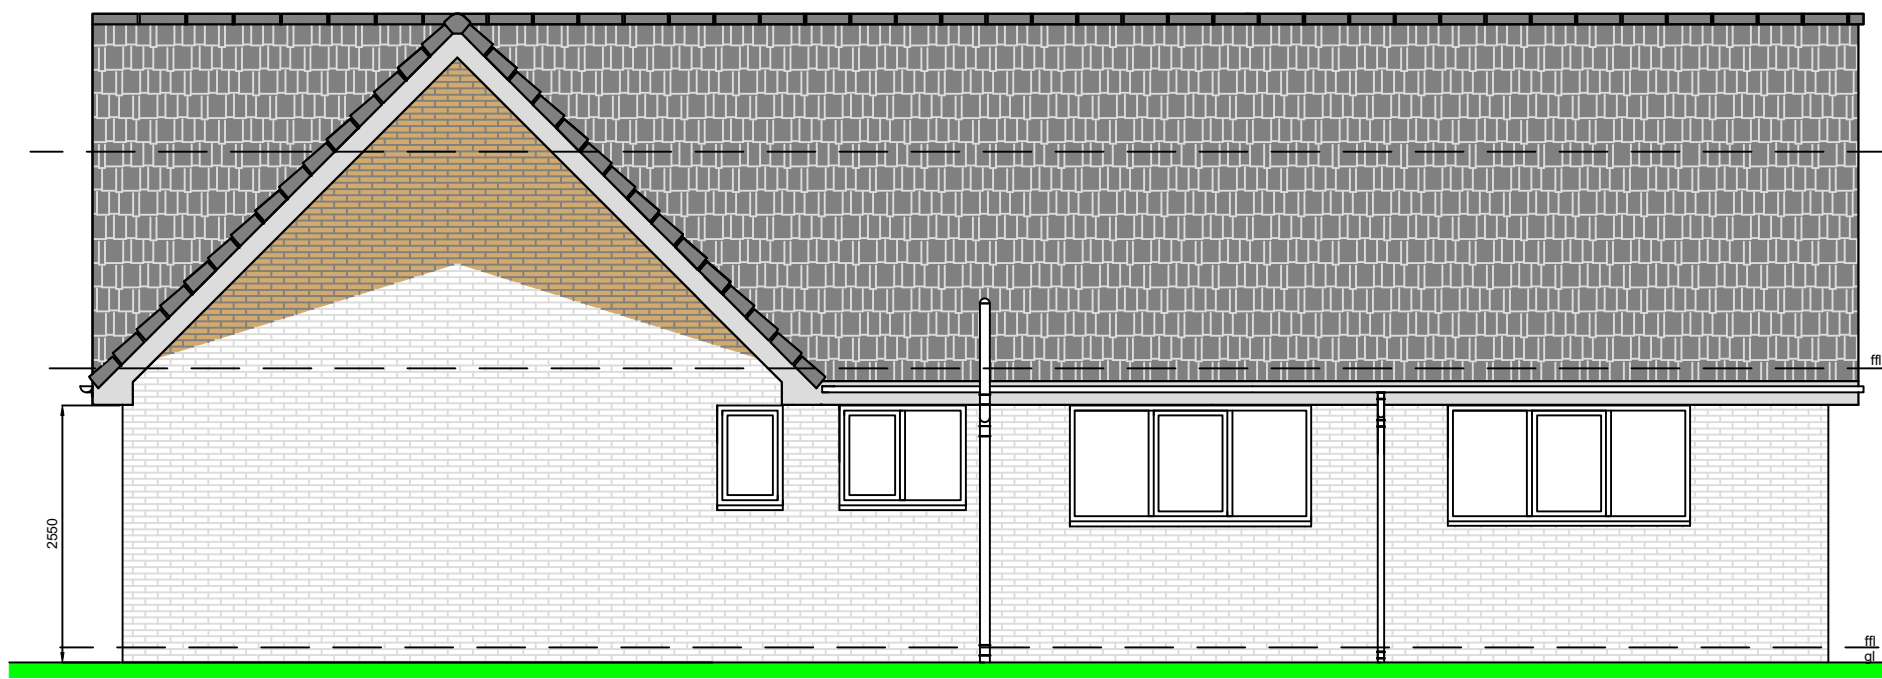


Eastern Elevation

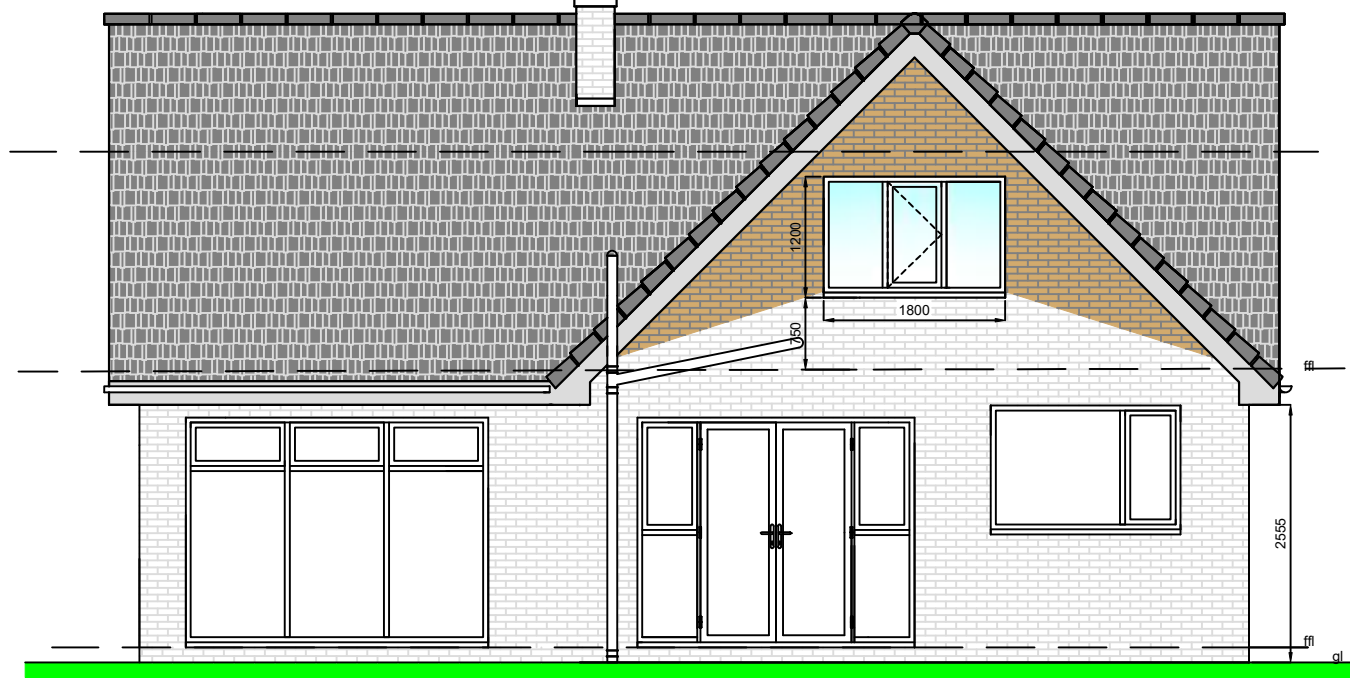


Southern Elevation

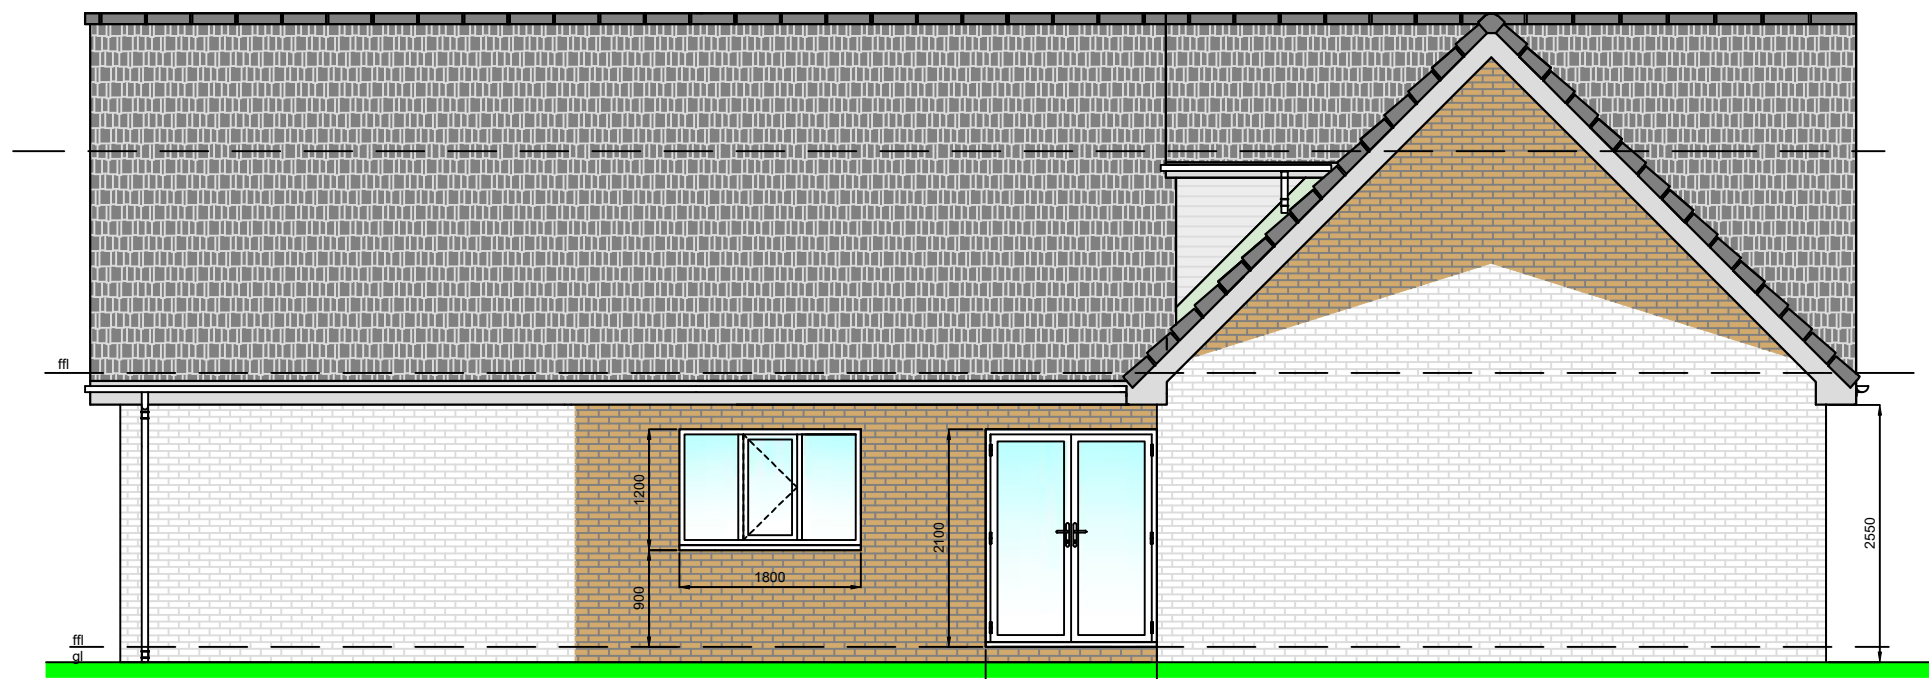


Western Elevation

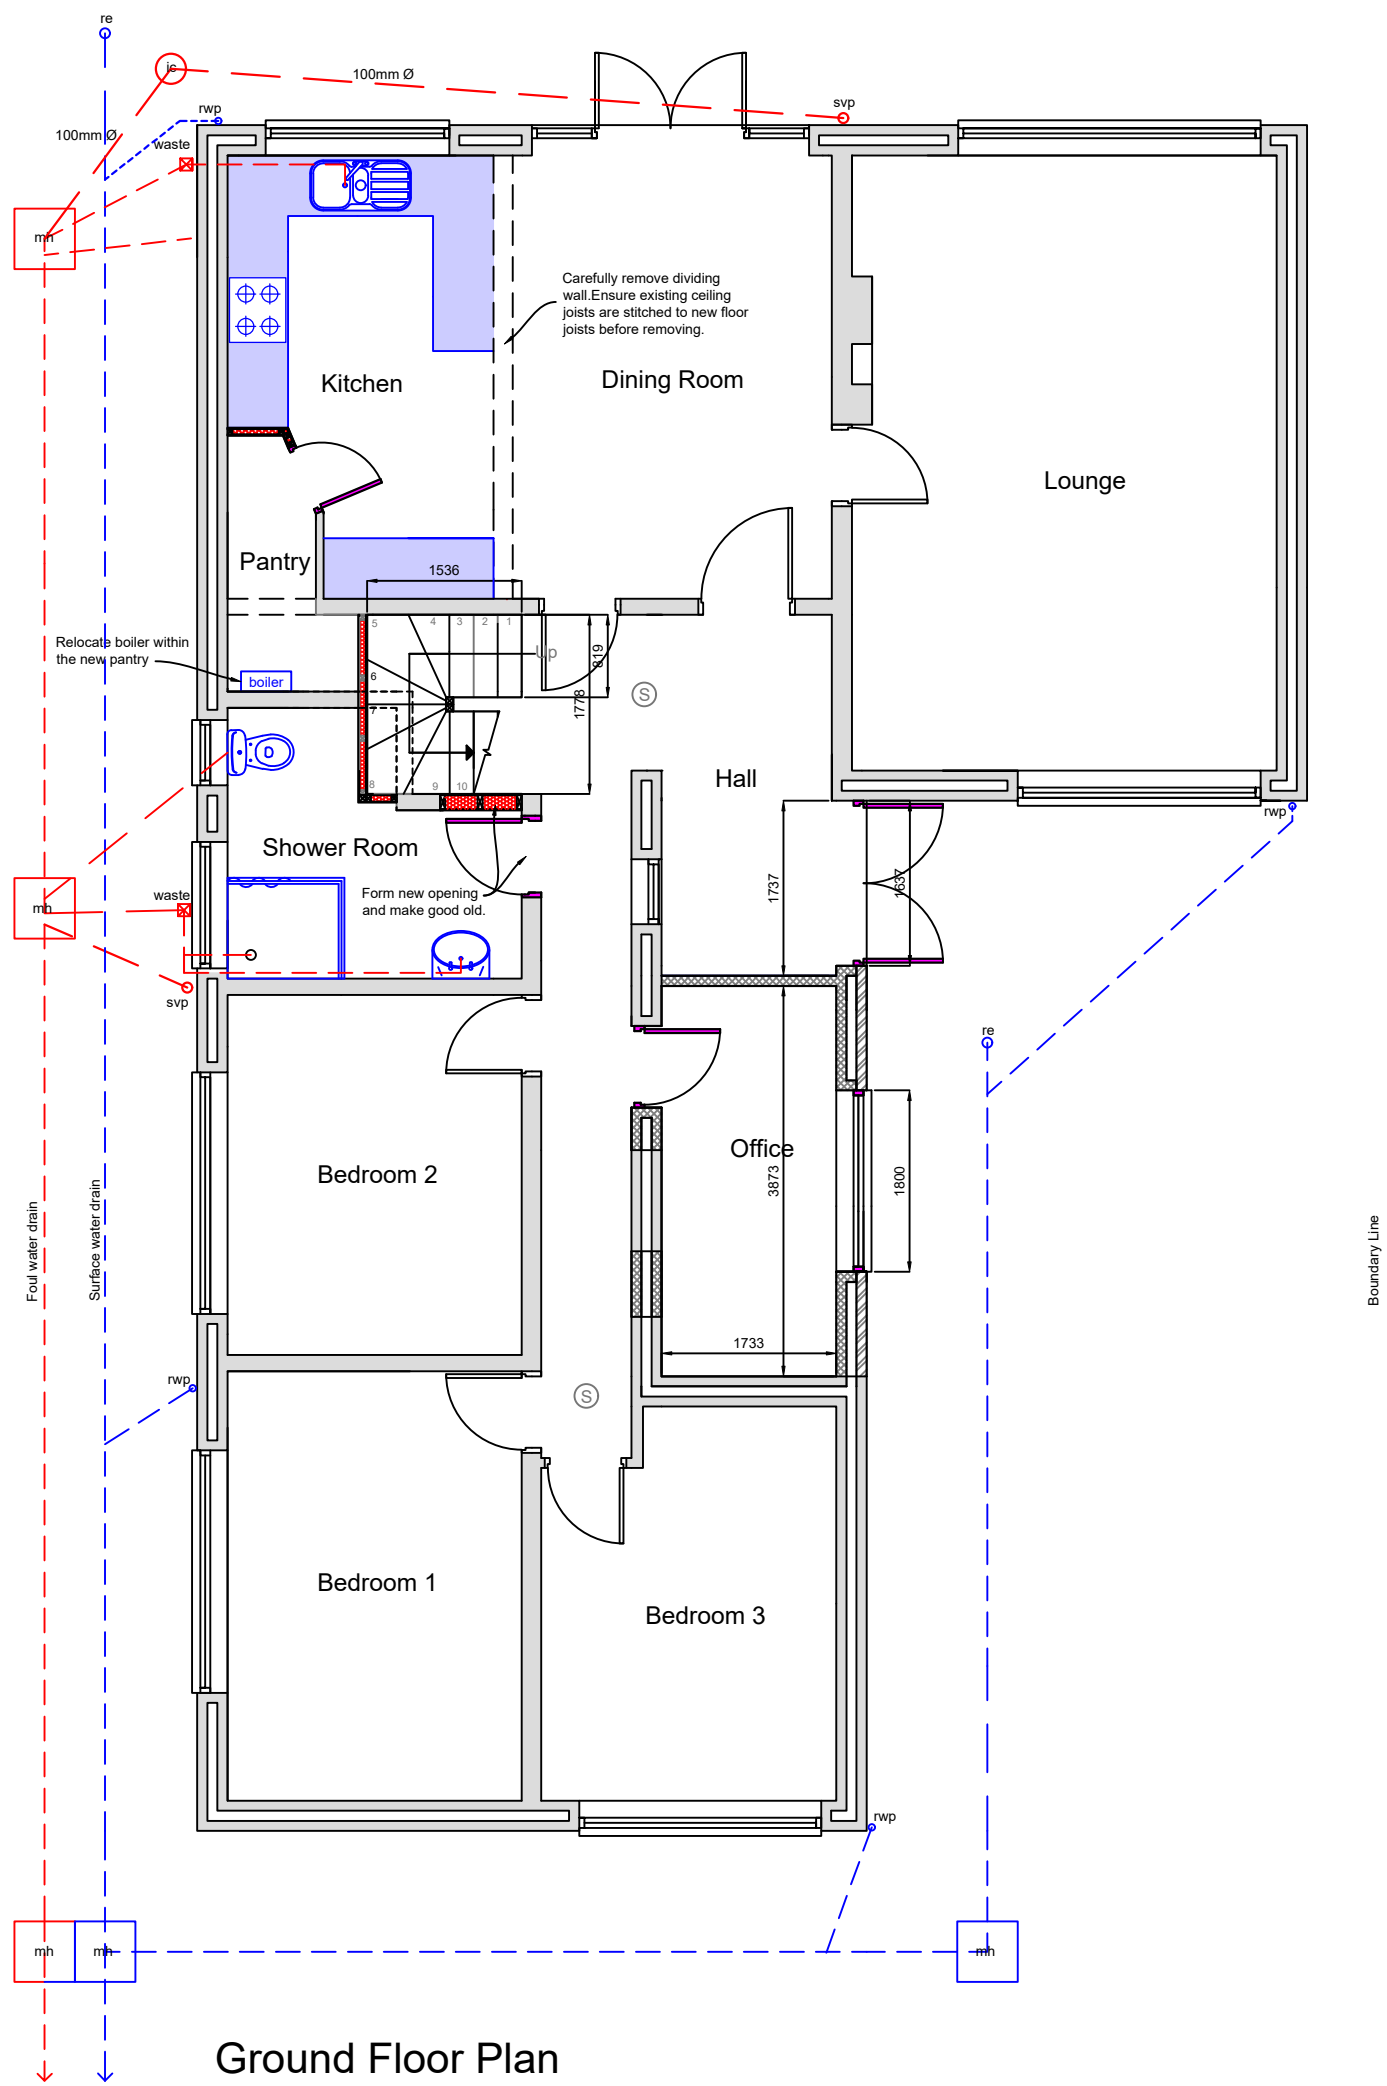

Ground Floor Plan

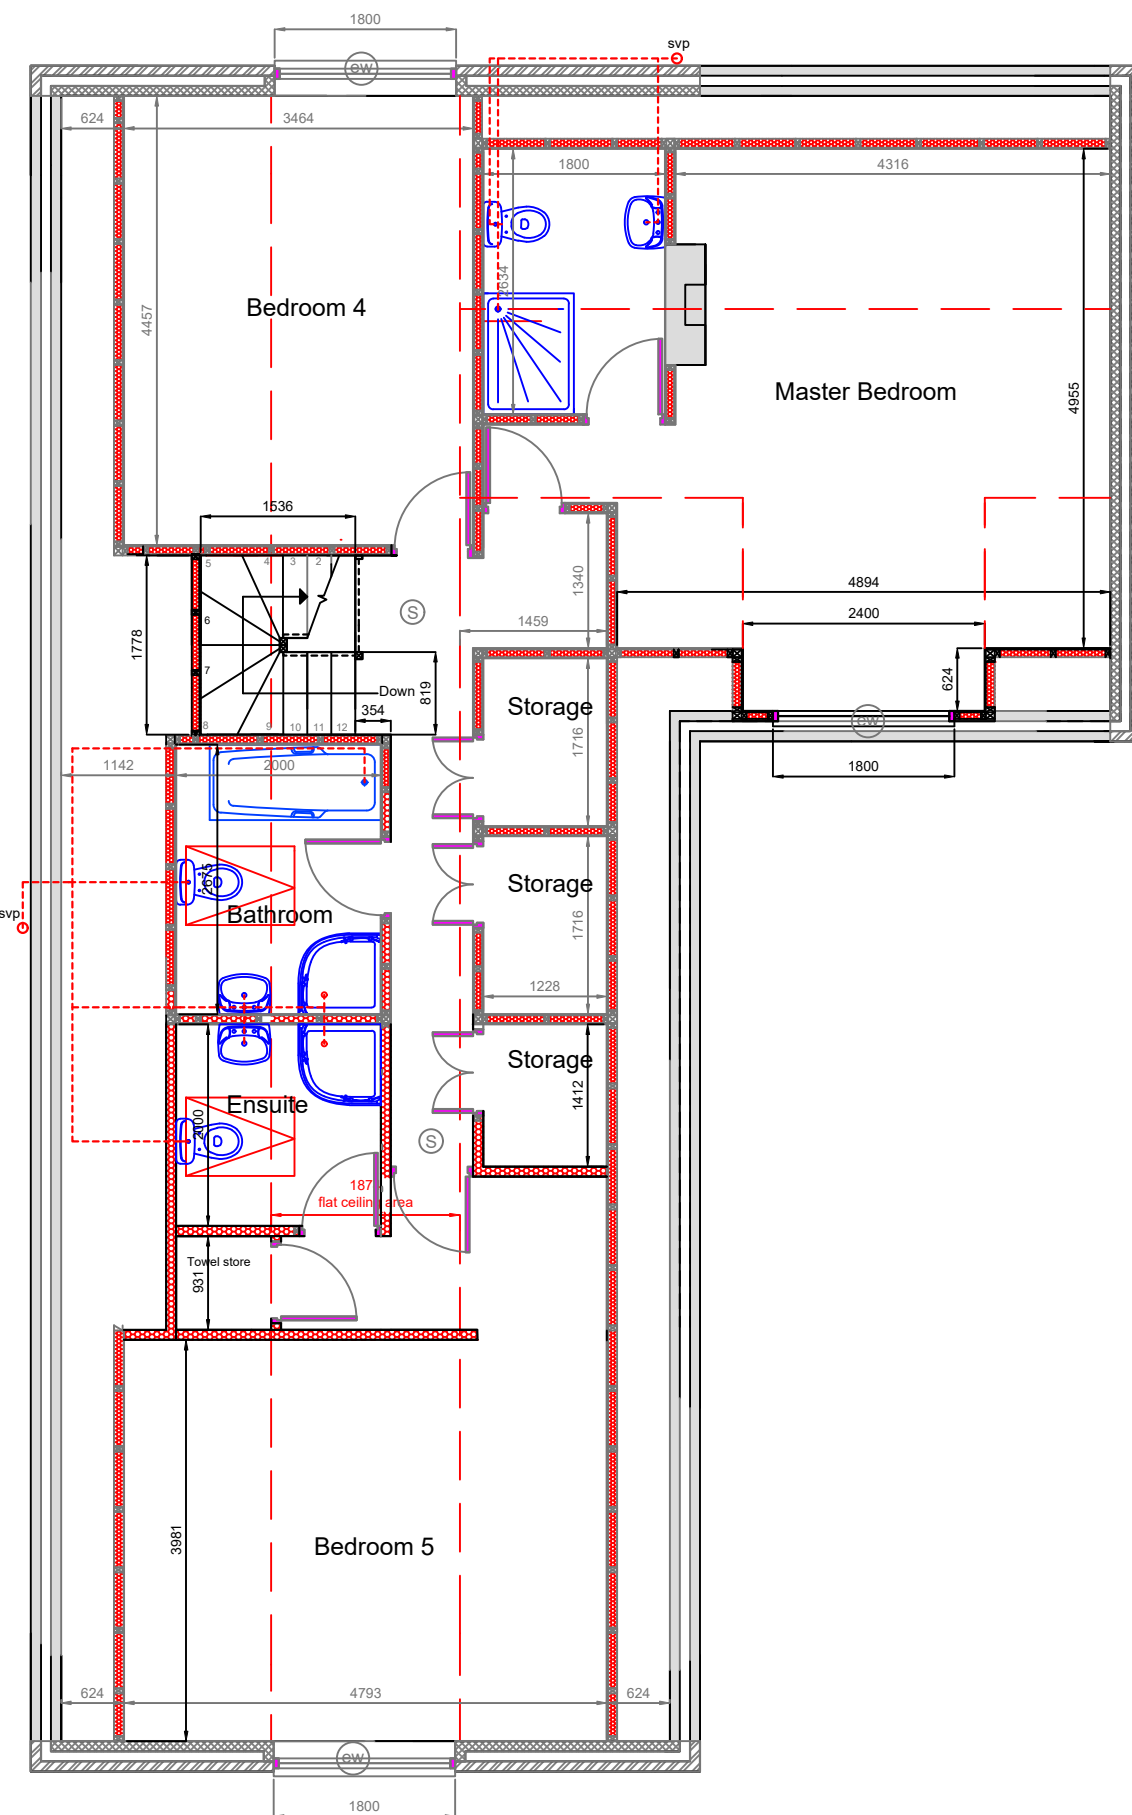


First Floor Plan

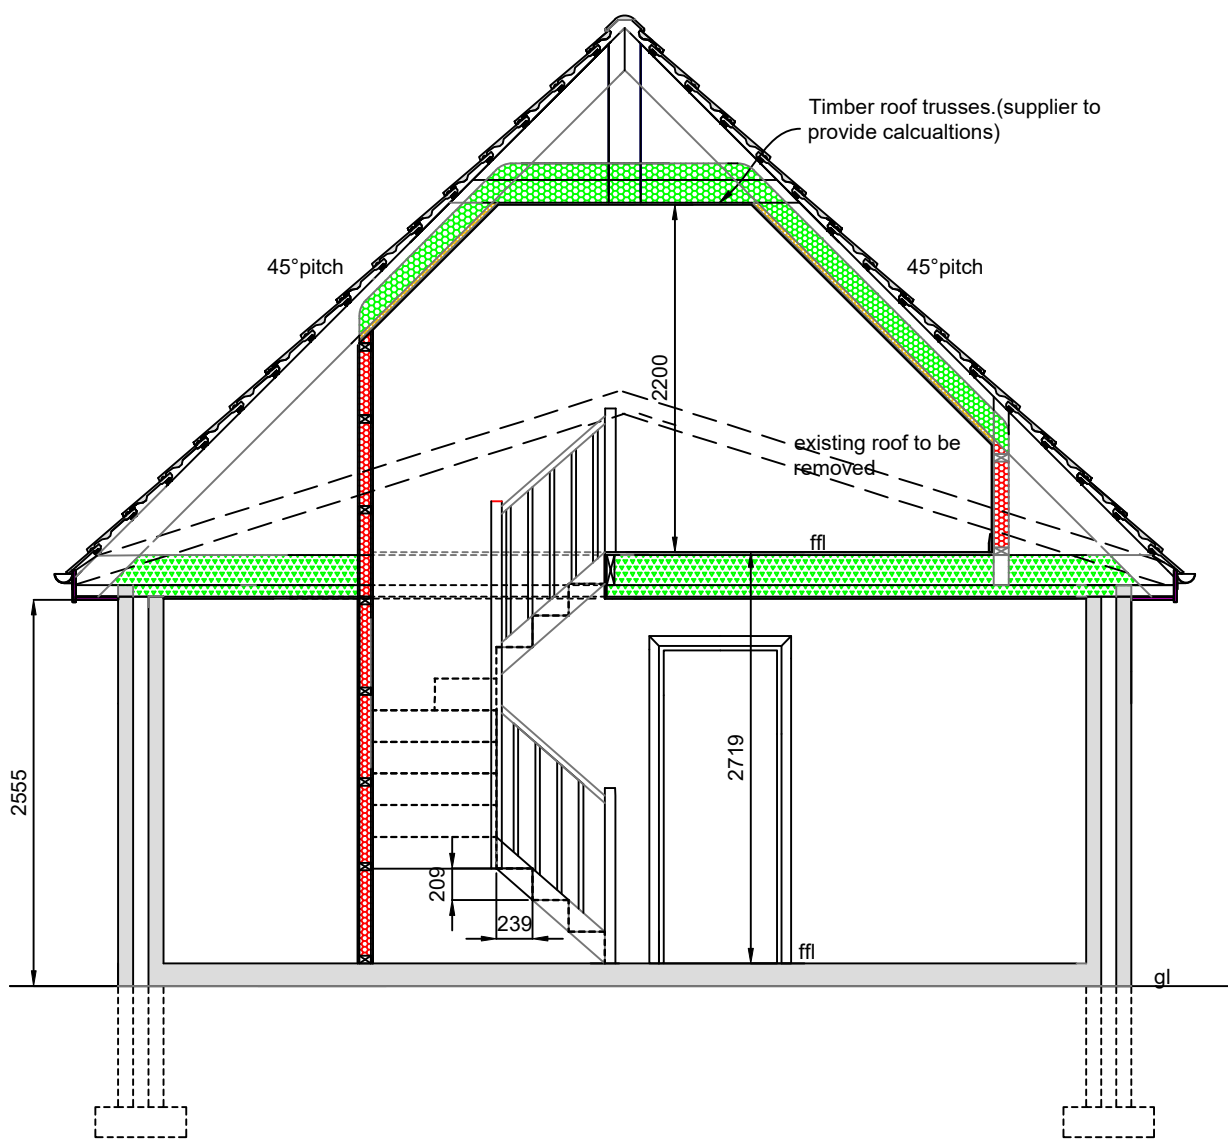

Cross Section

GENERAL NOTES

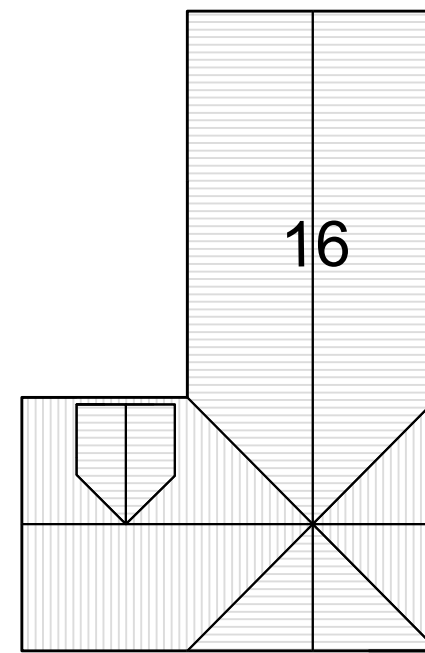

Revision	Description	Date

DP DESIGN SERVICES

TEL: 01744 611140 E-mail: dave@dpdesignservices.co.uk
www.dpdesignservices.co.uk

Client
Mr P R Wilson
16 Deerbolt Crescent
Kirkby
L32 2BE



Project
Proposed New Roof and Dormer to
Accommodate 1st Floor Rooms and Ground
Floor Extension At: 16 Deerbolt Crescent
Kirkby
L32 2BE

Drawing
Proposed Plans & Elevations

Paper Size
A1

Dwg. No.
1053/24

Rev.

Scale

Date
26.11.24

