


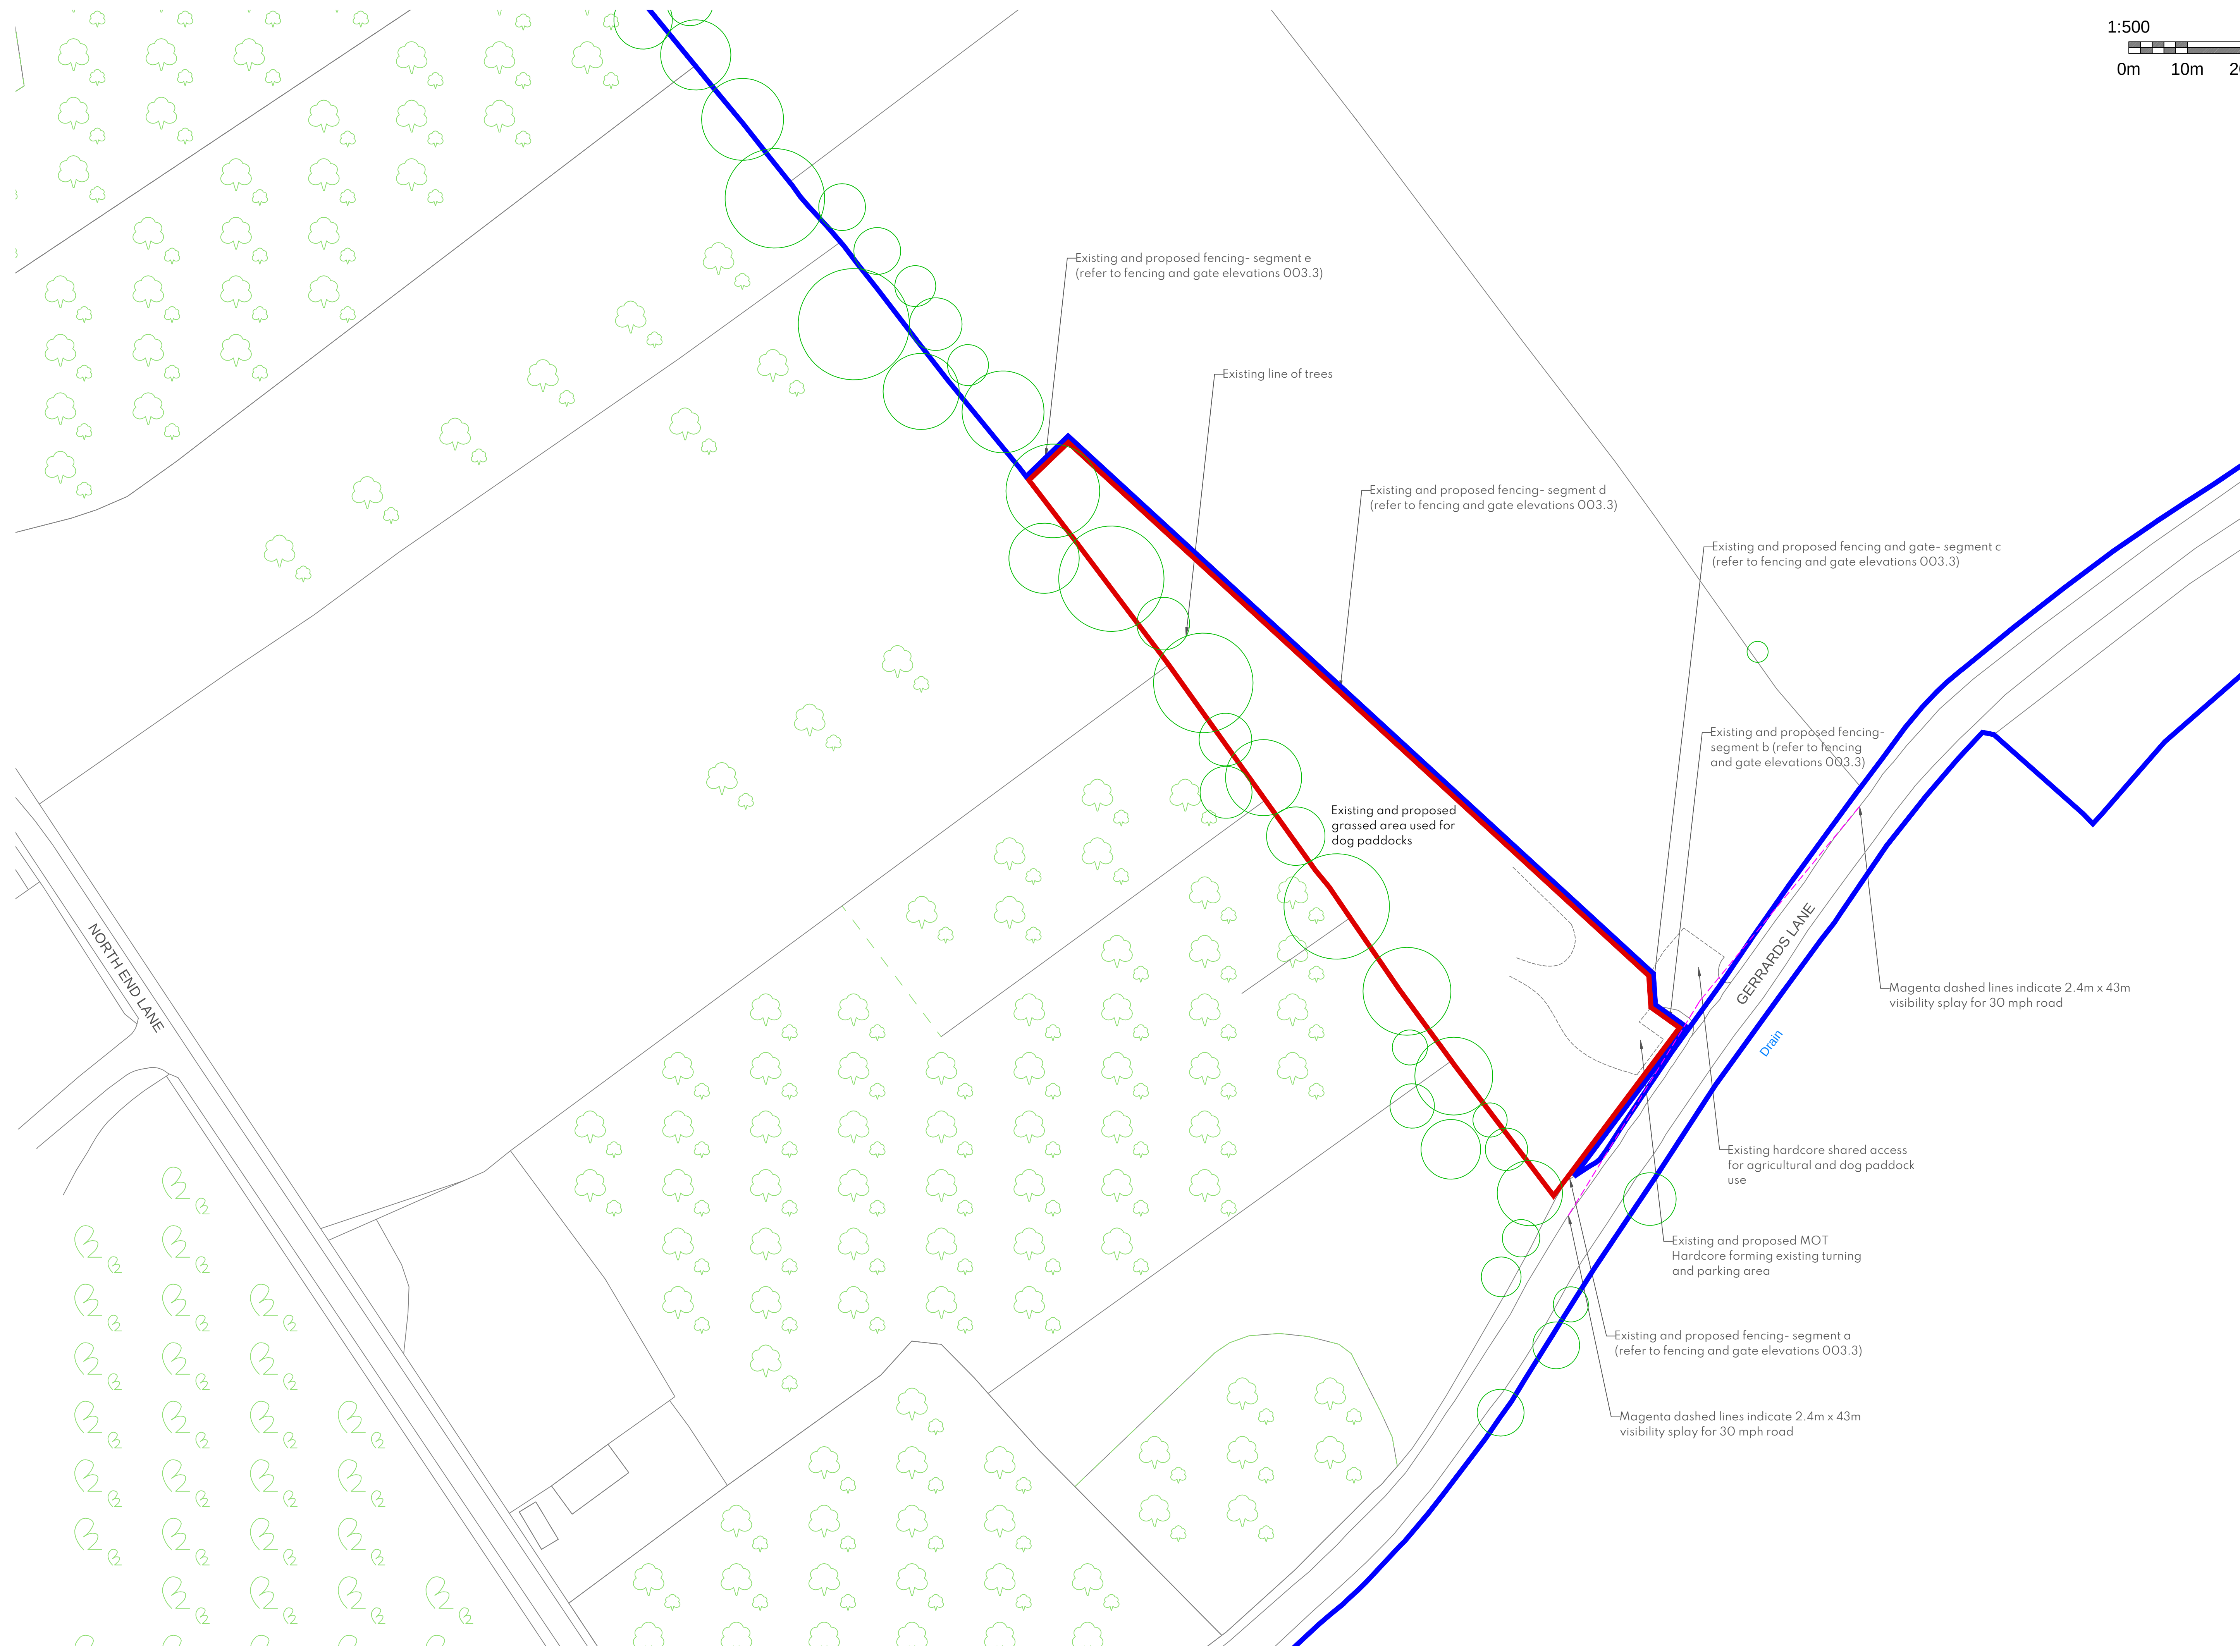

Client:
T & O Harrison

Address:
**Retrospective Dog Paddock 1-
Gerrards Lane**

Drawing title:
Site Plan_Rev C

Scale:
1:500 @ A1

Drawing number:
1620/J240233/002.4

Date:
17 March 2025

Drawn by:
**SK
Design Consultant**

