




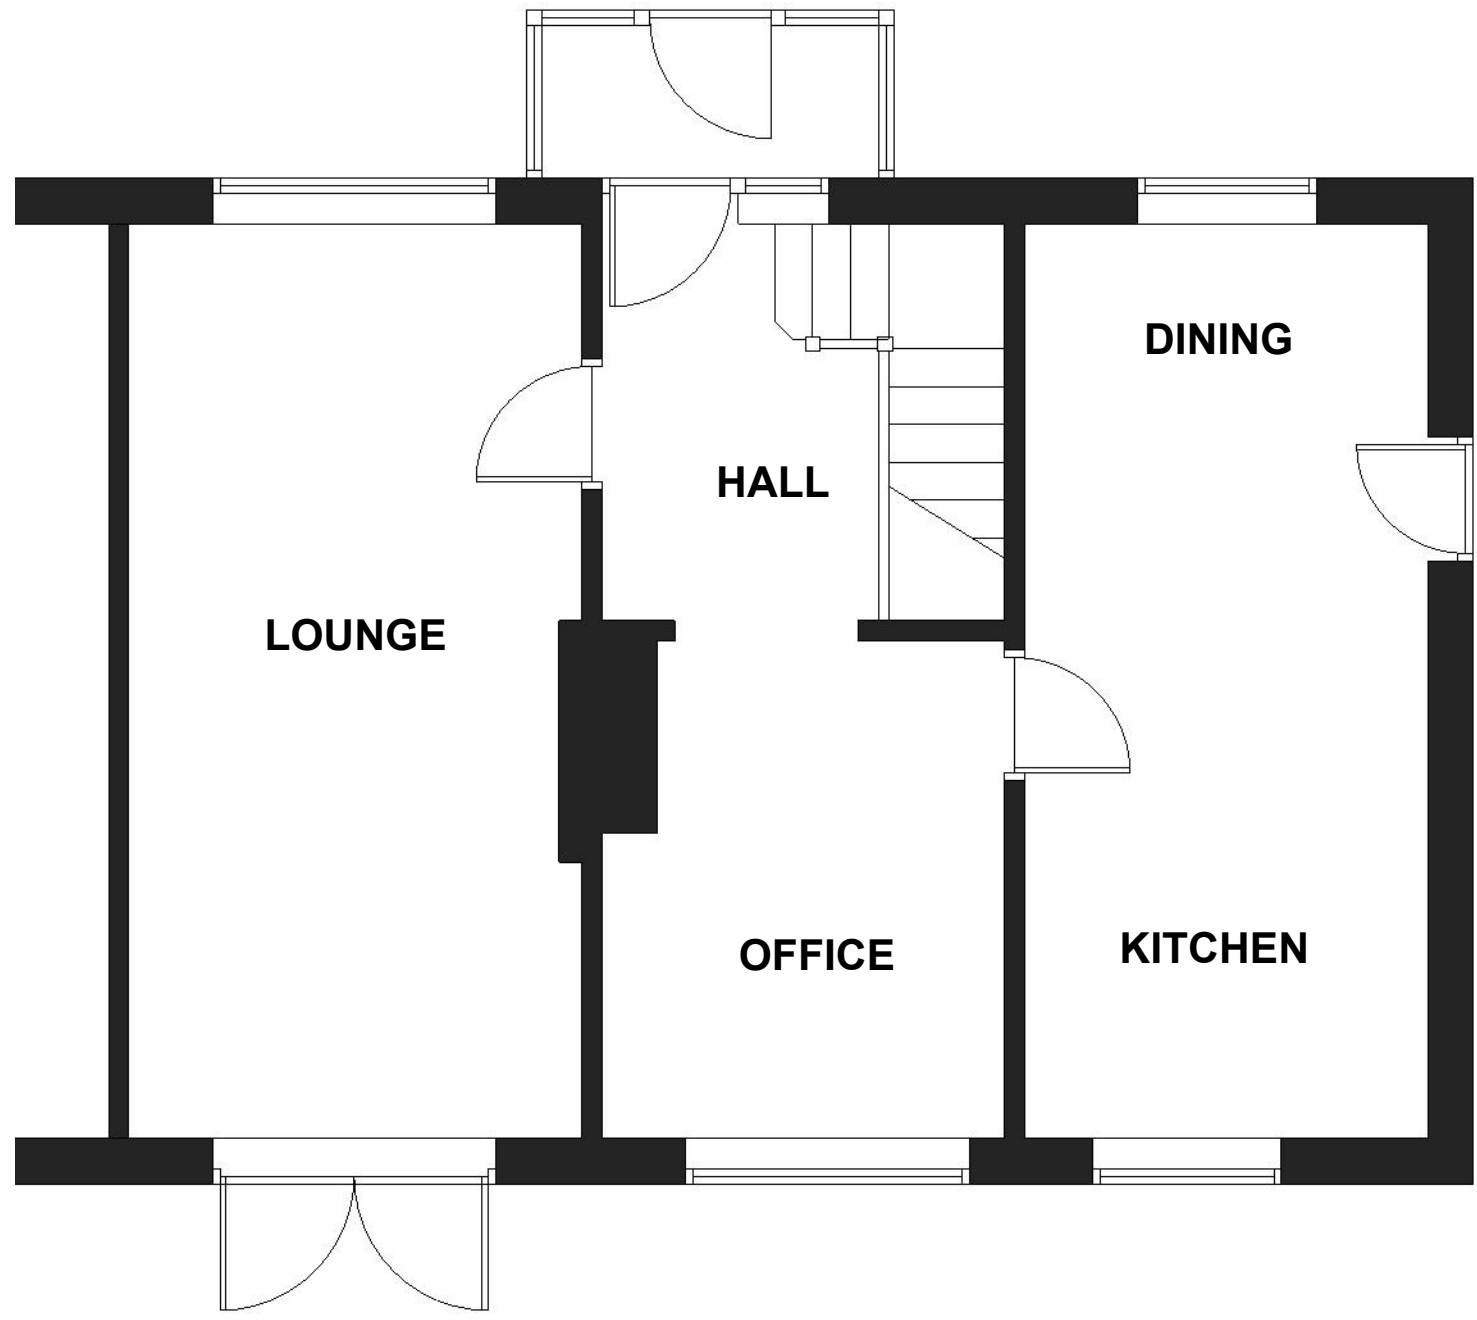

EXISTING GROUND FLOOR PLAN

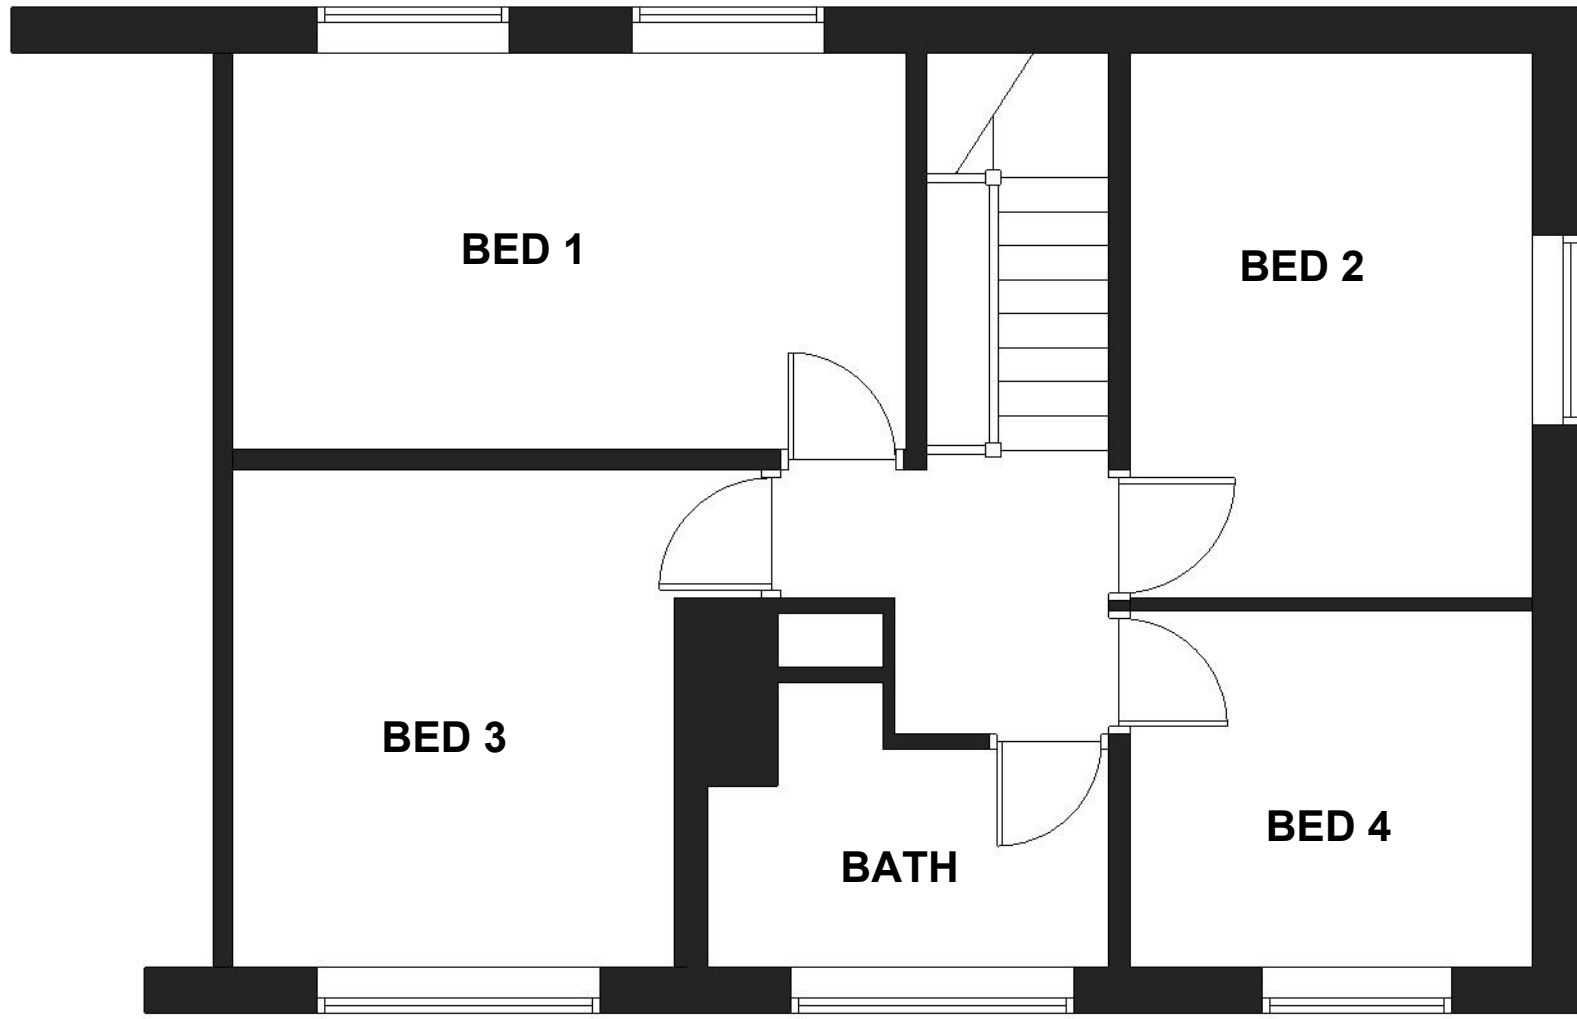

EXISTING FIRST FLOOR PLAN

 


EXISTING LOFT PLAN



EXISTING FRONT ELEVATION



EXISTING REAR ELEVATION

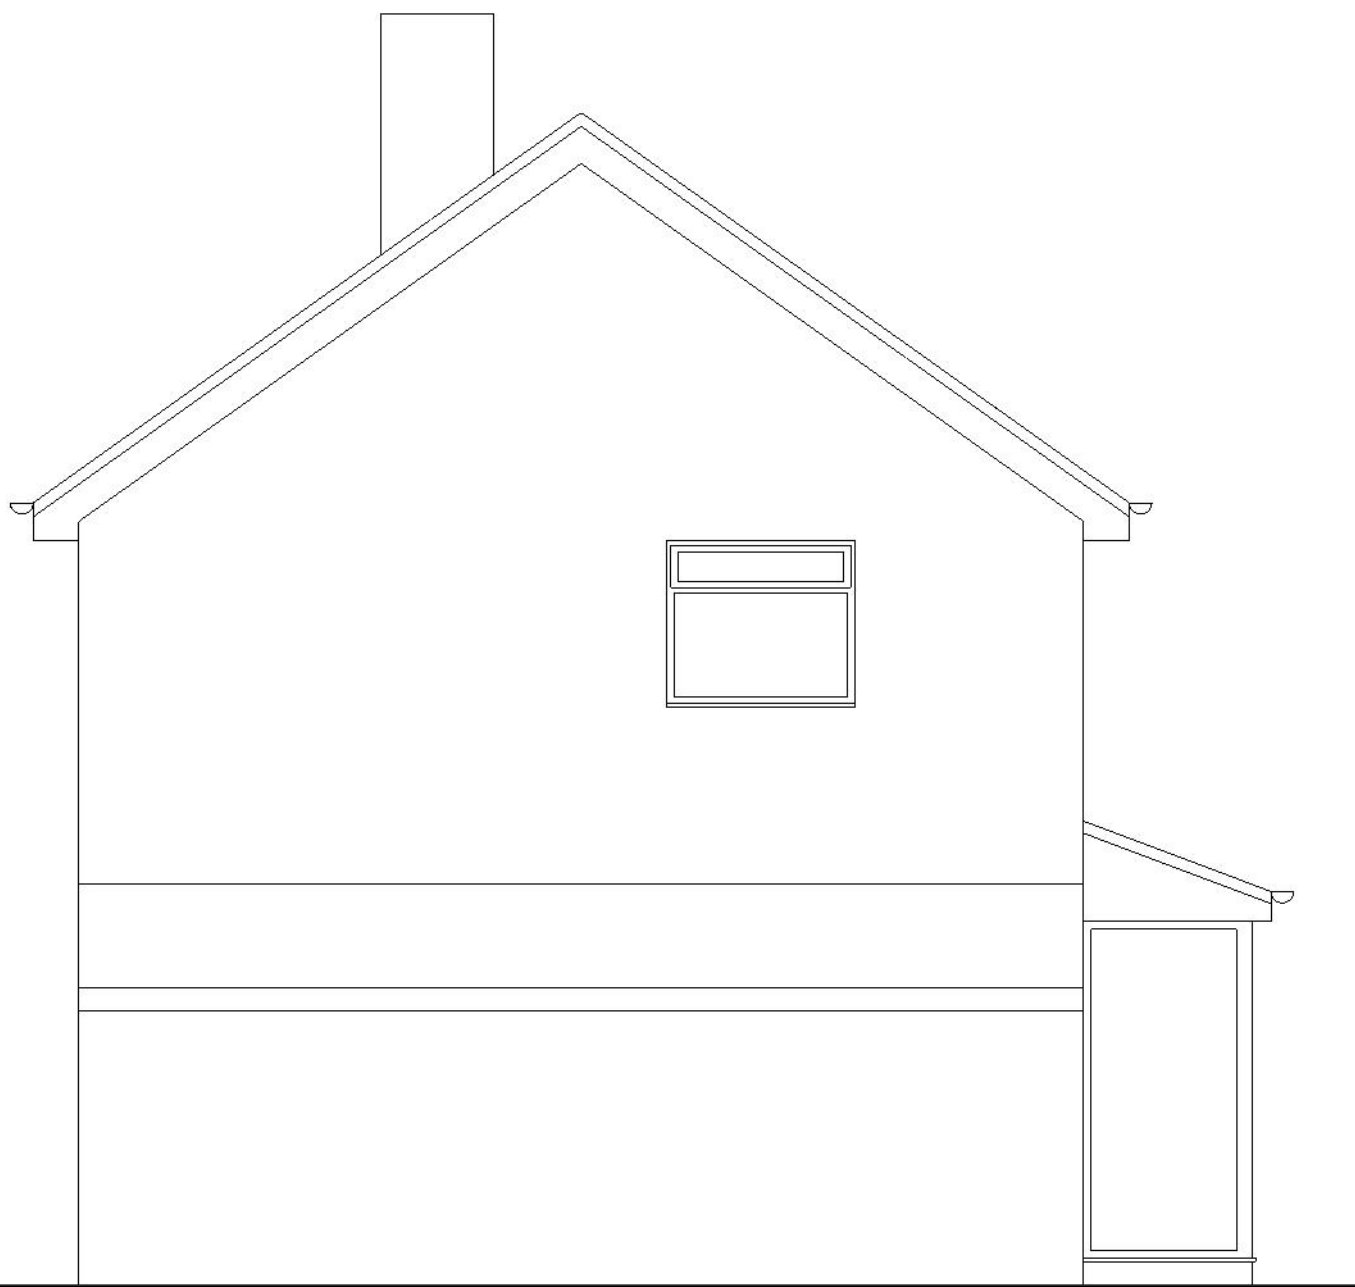

EXISTING SIDE ELEVATION

PROJECT TITLE PROPOSED LOFT CONVERSION	DRAWING TITLE EXISTING DETAILS	7 KENDAL CLOSE RAINFORD WA11 7LG Tel: 07786 362 196 EMAIL: gemorris@blueyonder.co.uk	G A R Y MORRIS ARCHITECTS	CLIENT Rachel Higgins 1 Lancing Close L25 9PZ			RH
					SCALE	1:50	
					DATE	01:10:2025	
					REV		