


GENERAL NOTES

- This drawing to be read in conjunction with all relevant architect's, engineer's and mechanical and electrical engineer's drawings, specifications etc.
- All dimensions to be checked on site.
- Any discrepancies, contradictions to be notified to project architect / engineer.
- All works to the approval of the Local Authority Building Control and Planning Officers
- All works to comply with the current Building regulations and subsequent amendments whether detailed in these drawings or not.
- All works to comply with the relevant codes of practice and British Standards and to be fitted in accordance with the manufactures instructions and recommendations.
- Contractor to check all dimensions, angles and levels on site prior to commencement of works.
- Drawings are the copyright of MM Architectural Services LTD and must not be reproduced without consent.

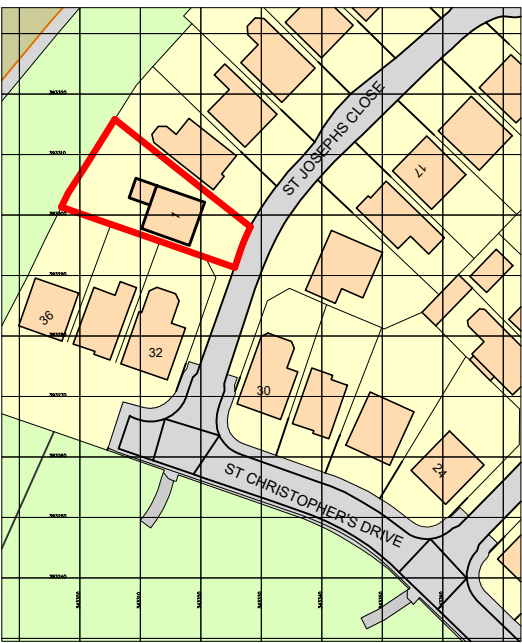

Ordnance Survey (c) Crown Copyright 2022
All rights reserved. Licence number 100022432

Location Plan
(Scale 1:1250)



Existing Front Elevation

(Scale 1:50)




Existing Rear Elevation

(Scale 1:50)




Existing Left Side Elevation

(Scale 1:50)

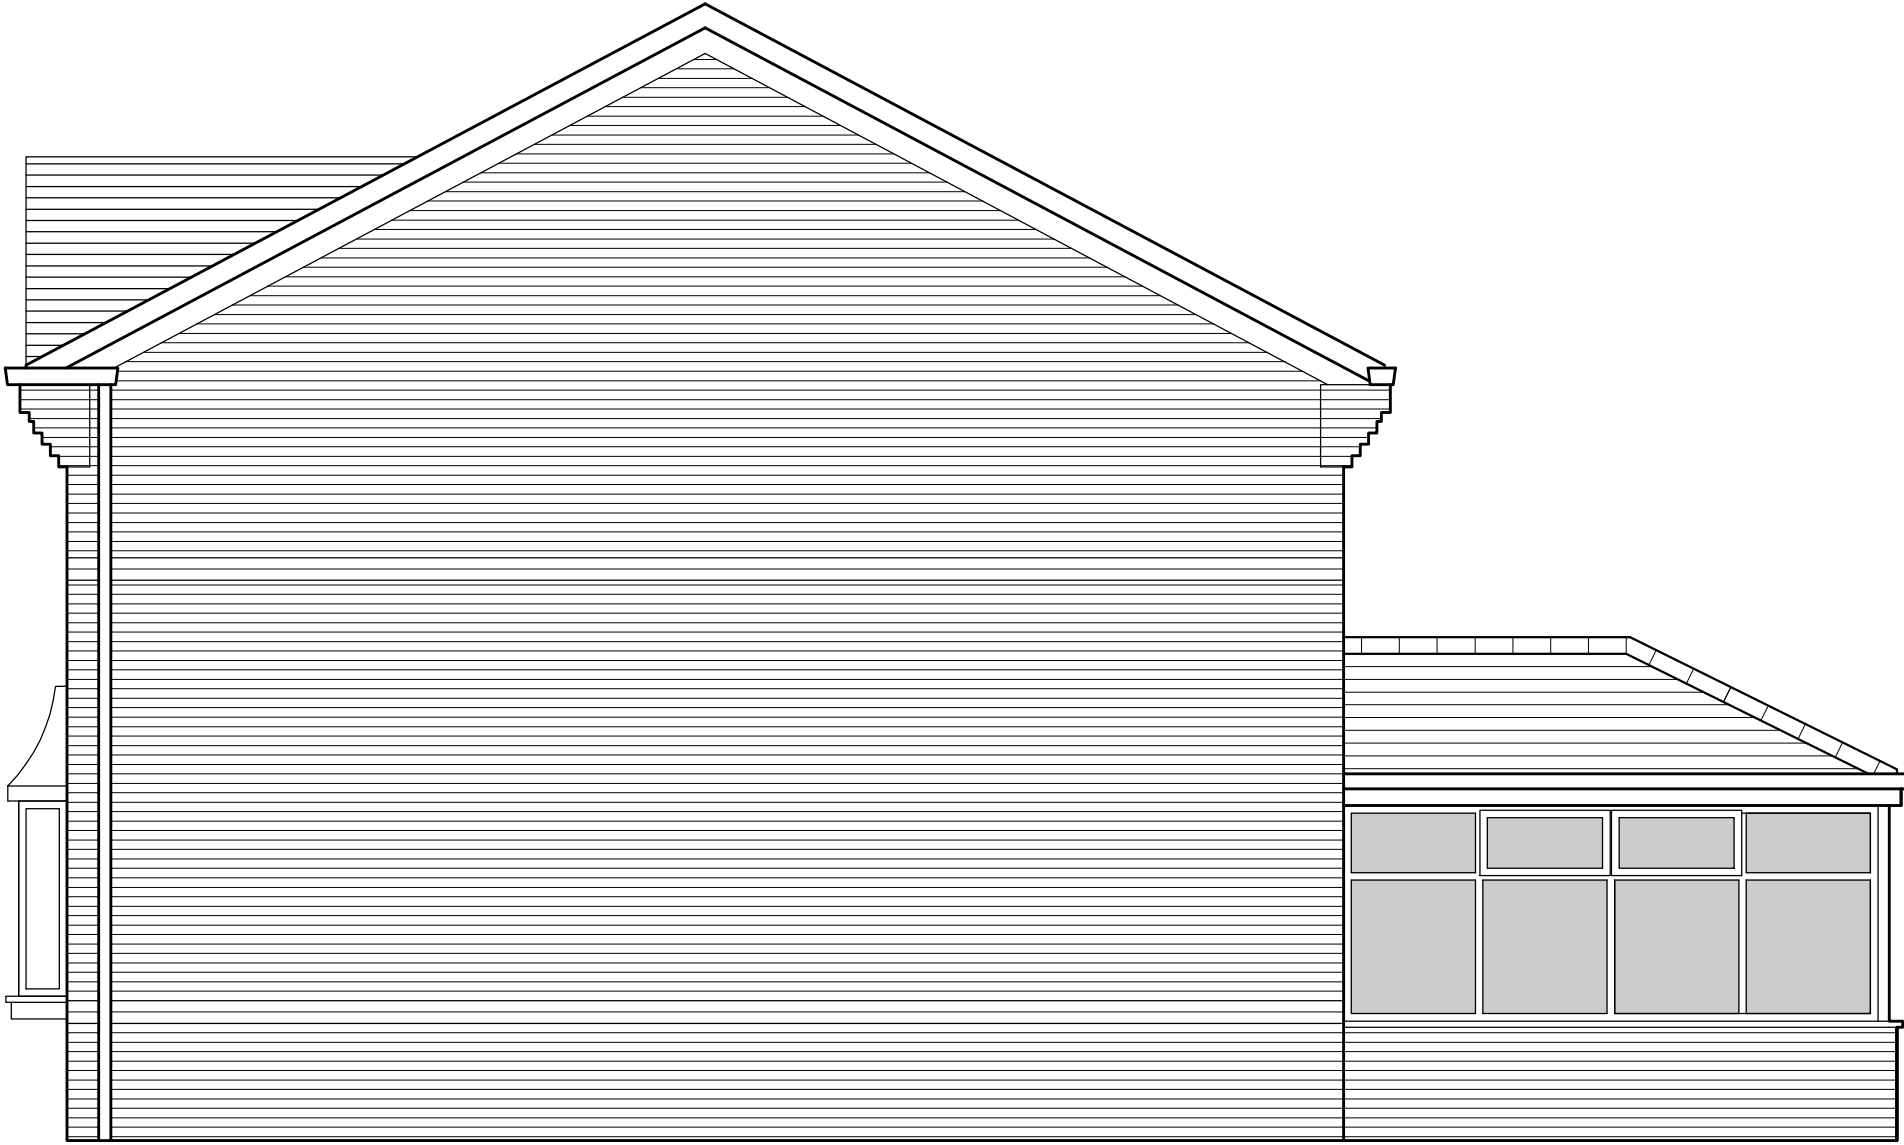


Existing Right Side Elevation

(Scale 1:50)

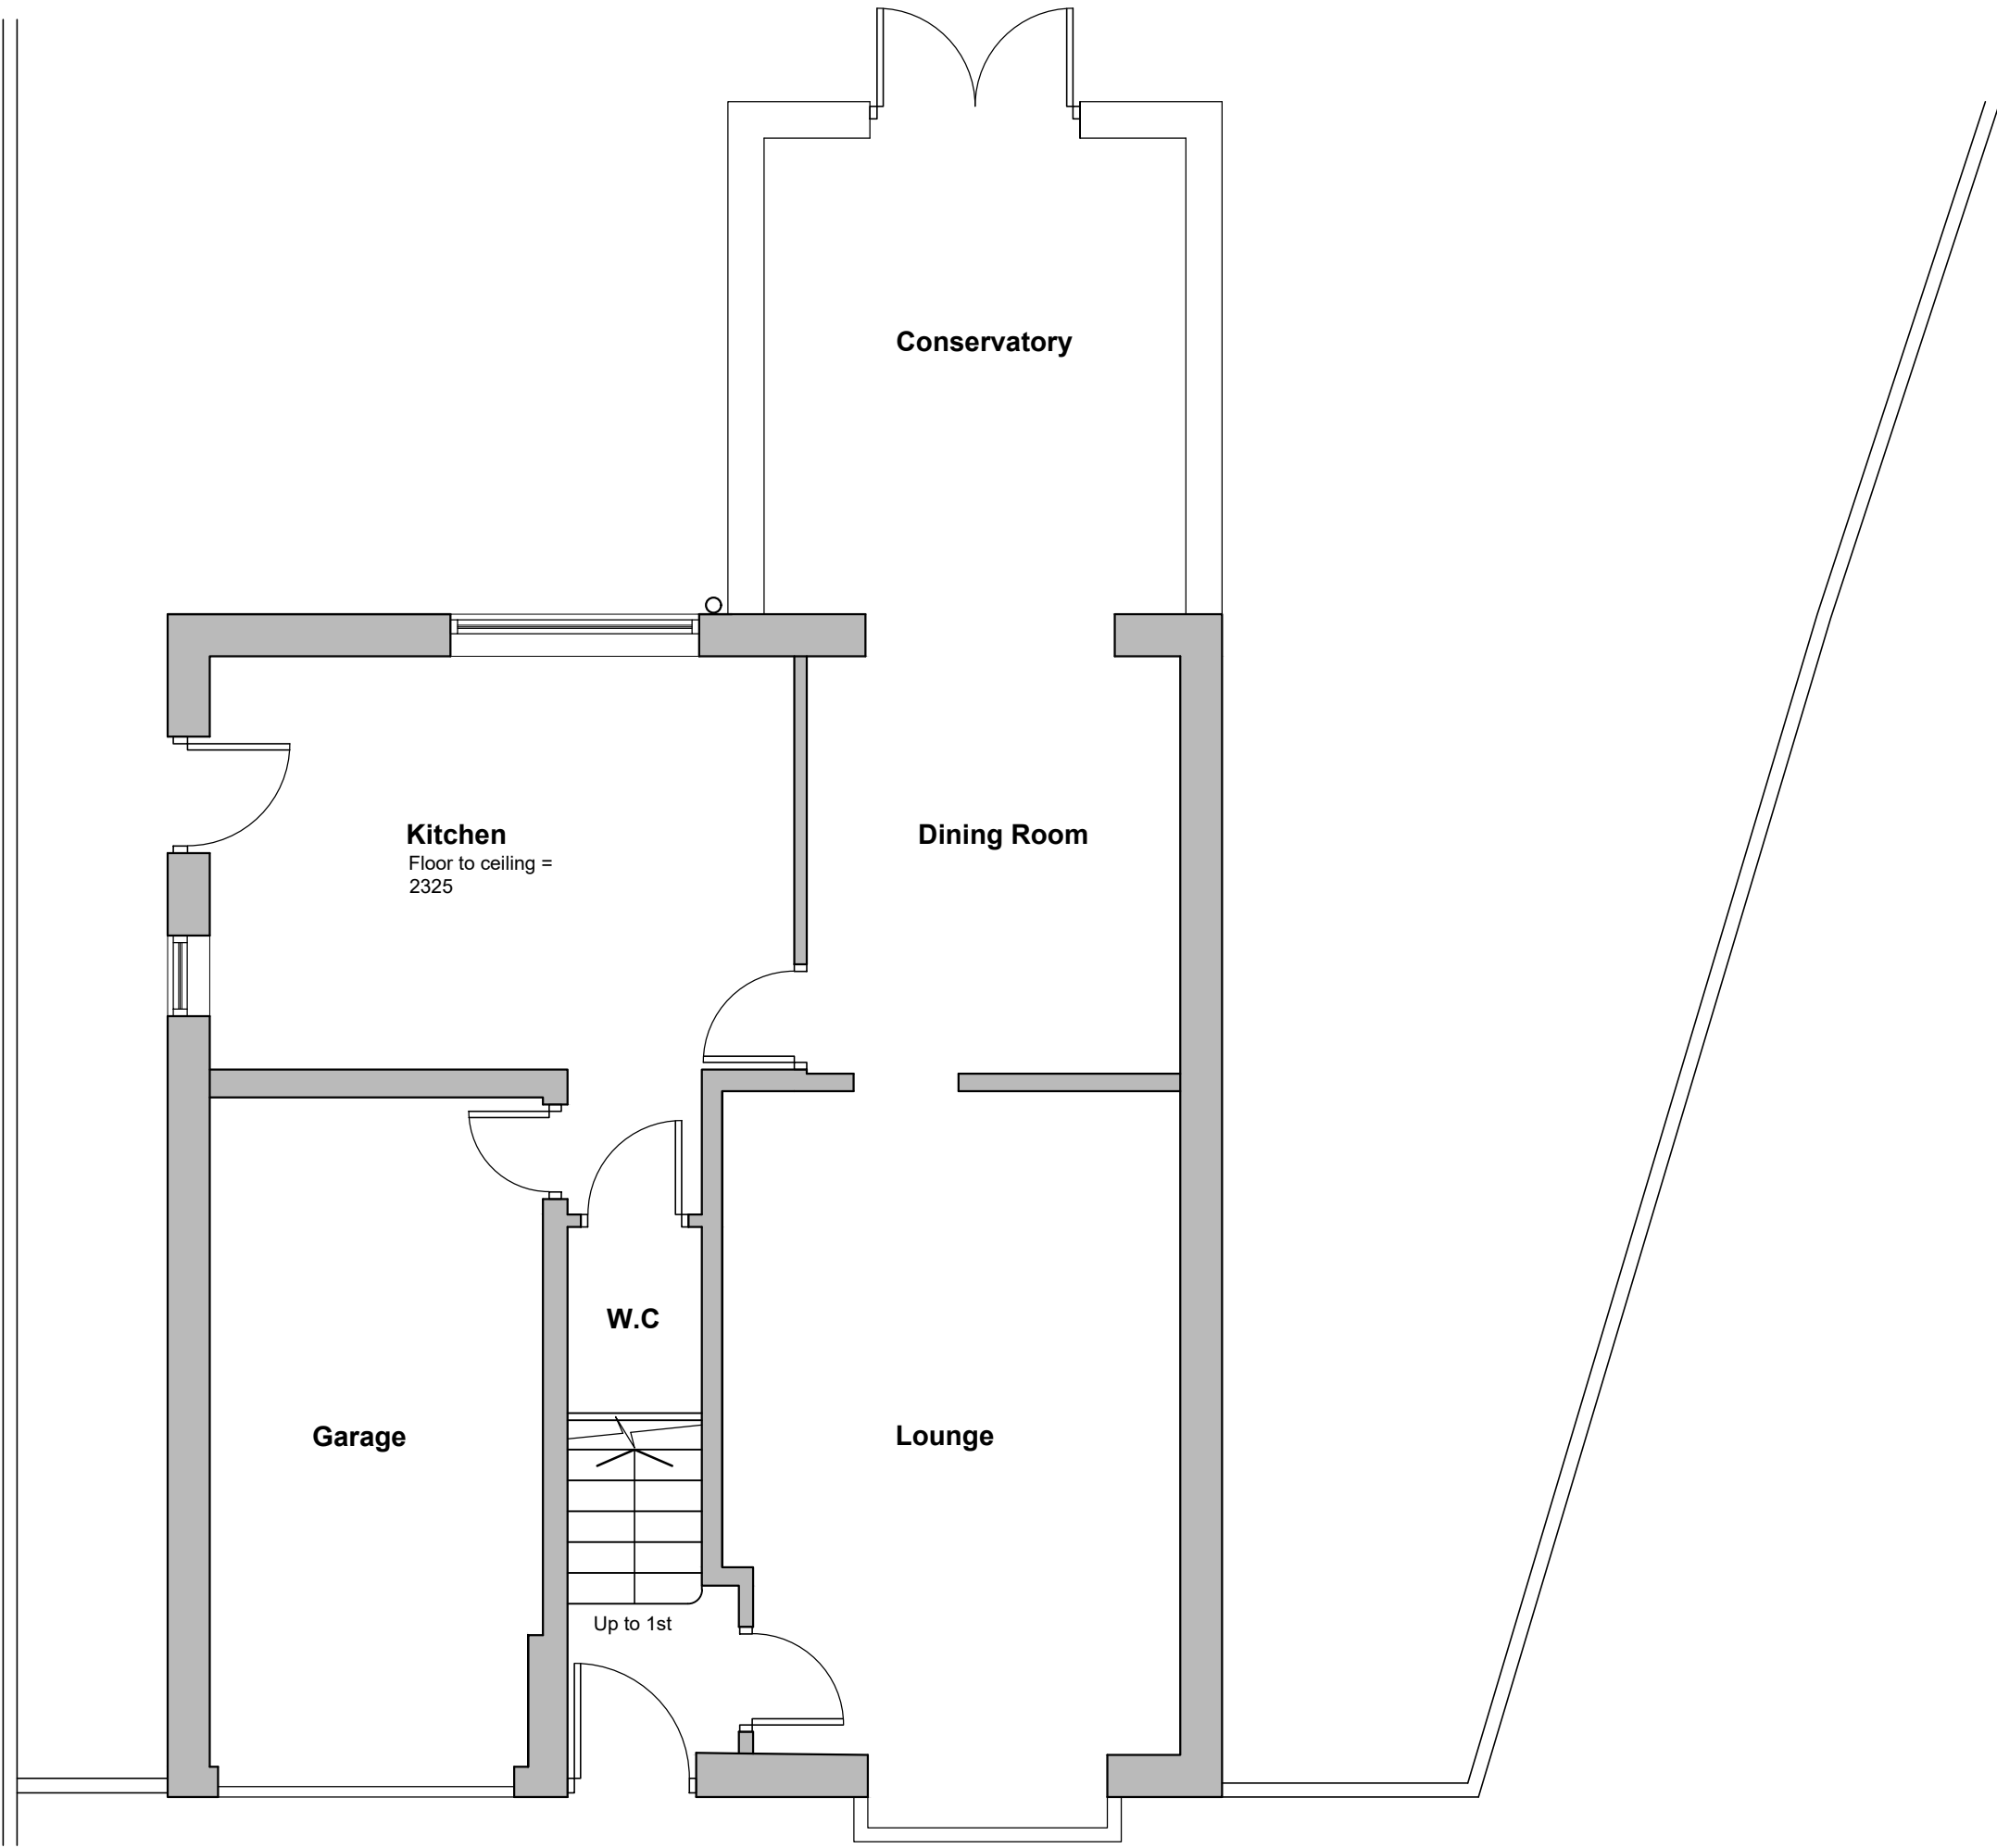

Existing Ground Floor Plan

(Scale 1:50)

 

Issued

Rev.	Date	Description	Status	Rev. by
P1	07.07.22	First Issue	Planning	MM

Project 1 St. Josephs Close
L36 8JL

Title Existing Plans & Elevations

Client

Drawn by M.M	Checked by	Drawing Number 01-001	Rev. P1
Scale 1:50 @ A1	Date July 2022		

