



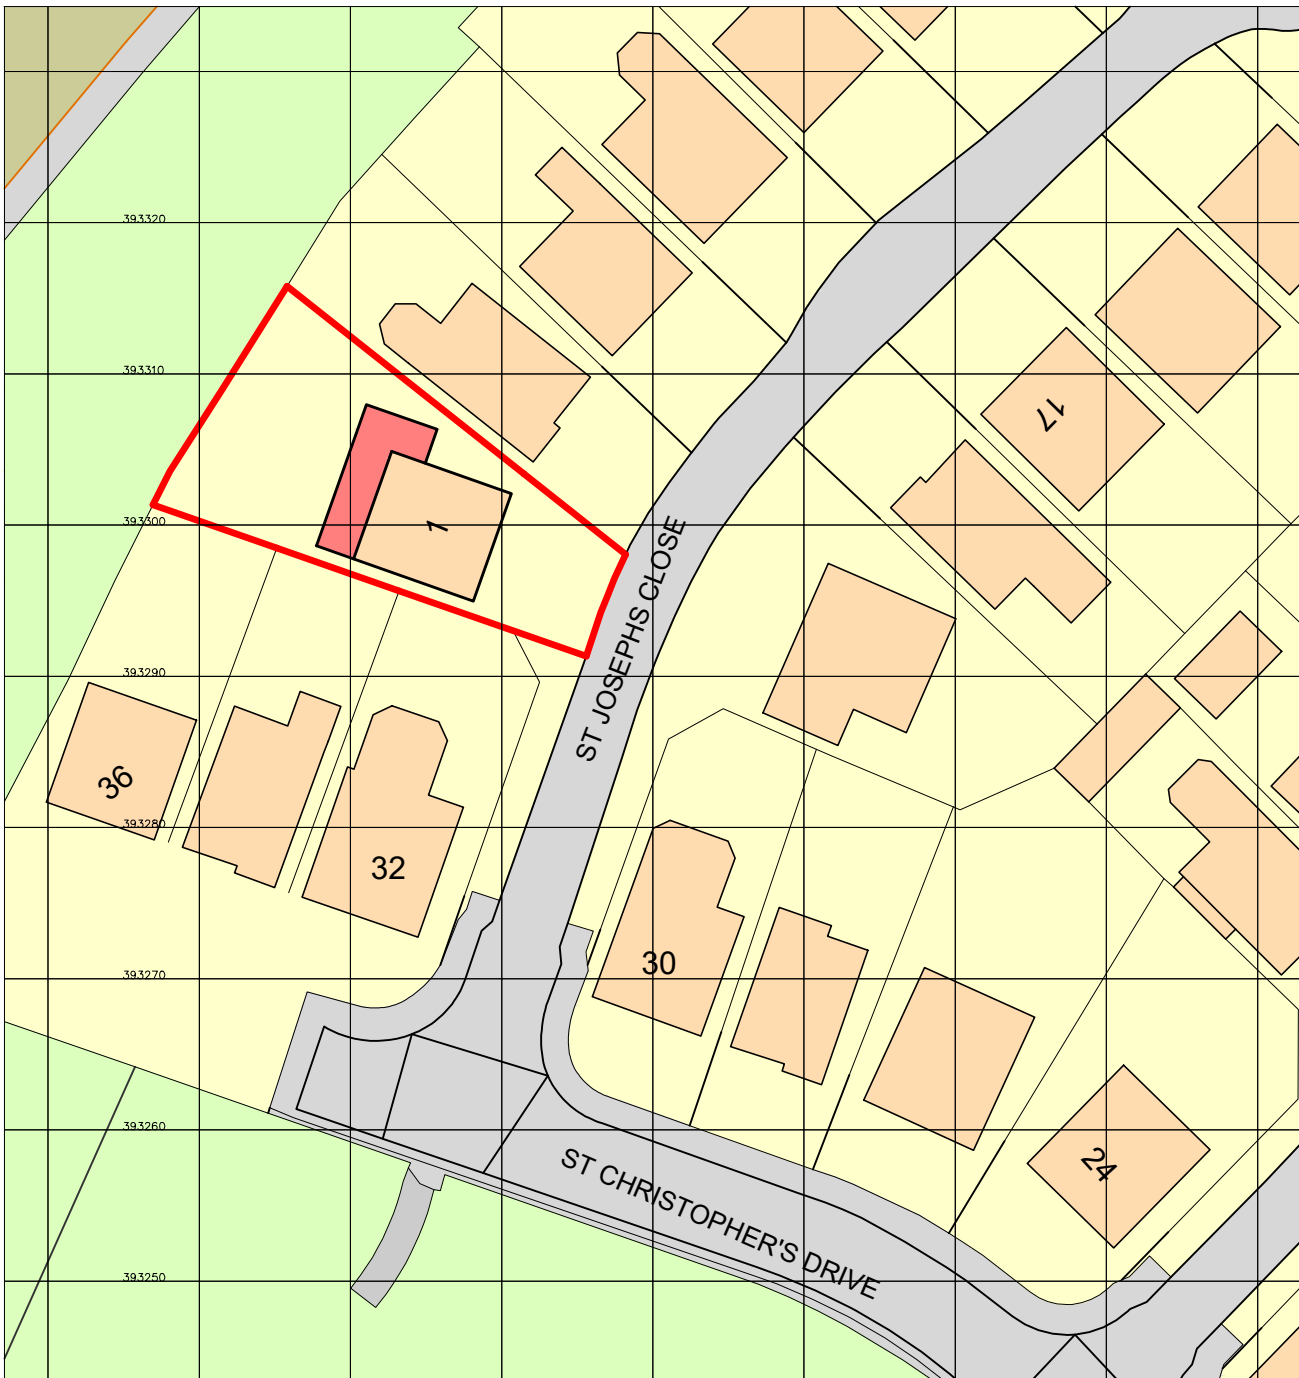


Site plan
(Scale 1:500)

 

Scale Bar

New extension to be cavity wall construction:
Outer leaf - Brickwork to match existing
Cavity fully - 125mm with 75mm Rigid insulation
Inner leaf - 100mm blockwork 7N with 12.5mm plasterboard and skim on dabs

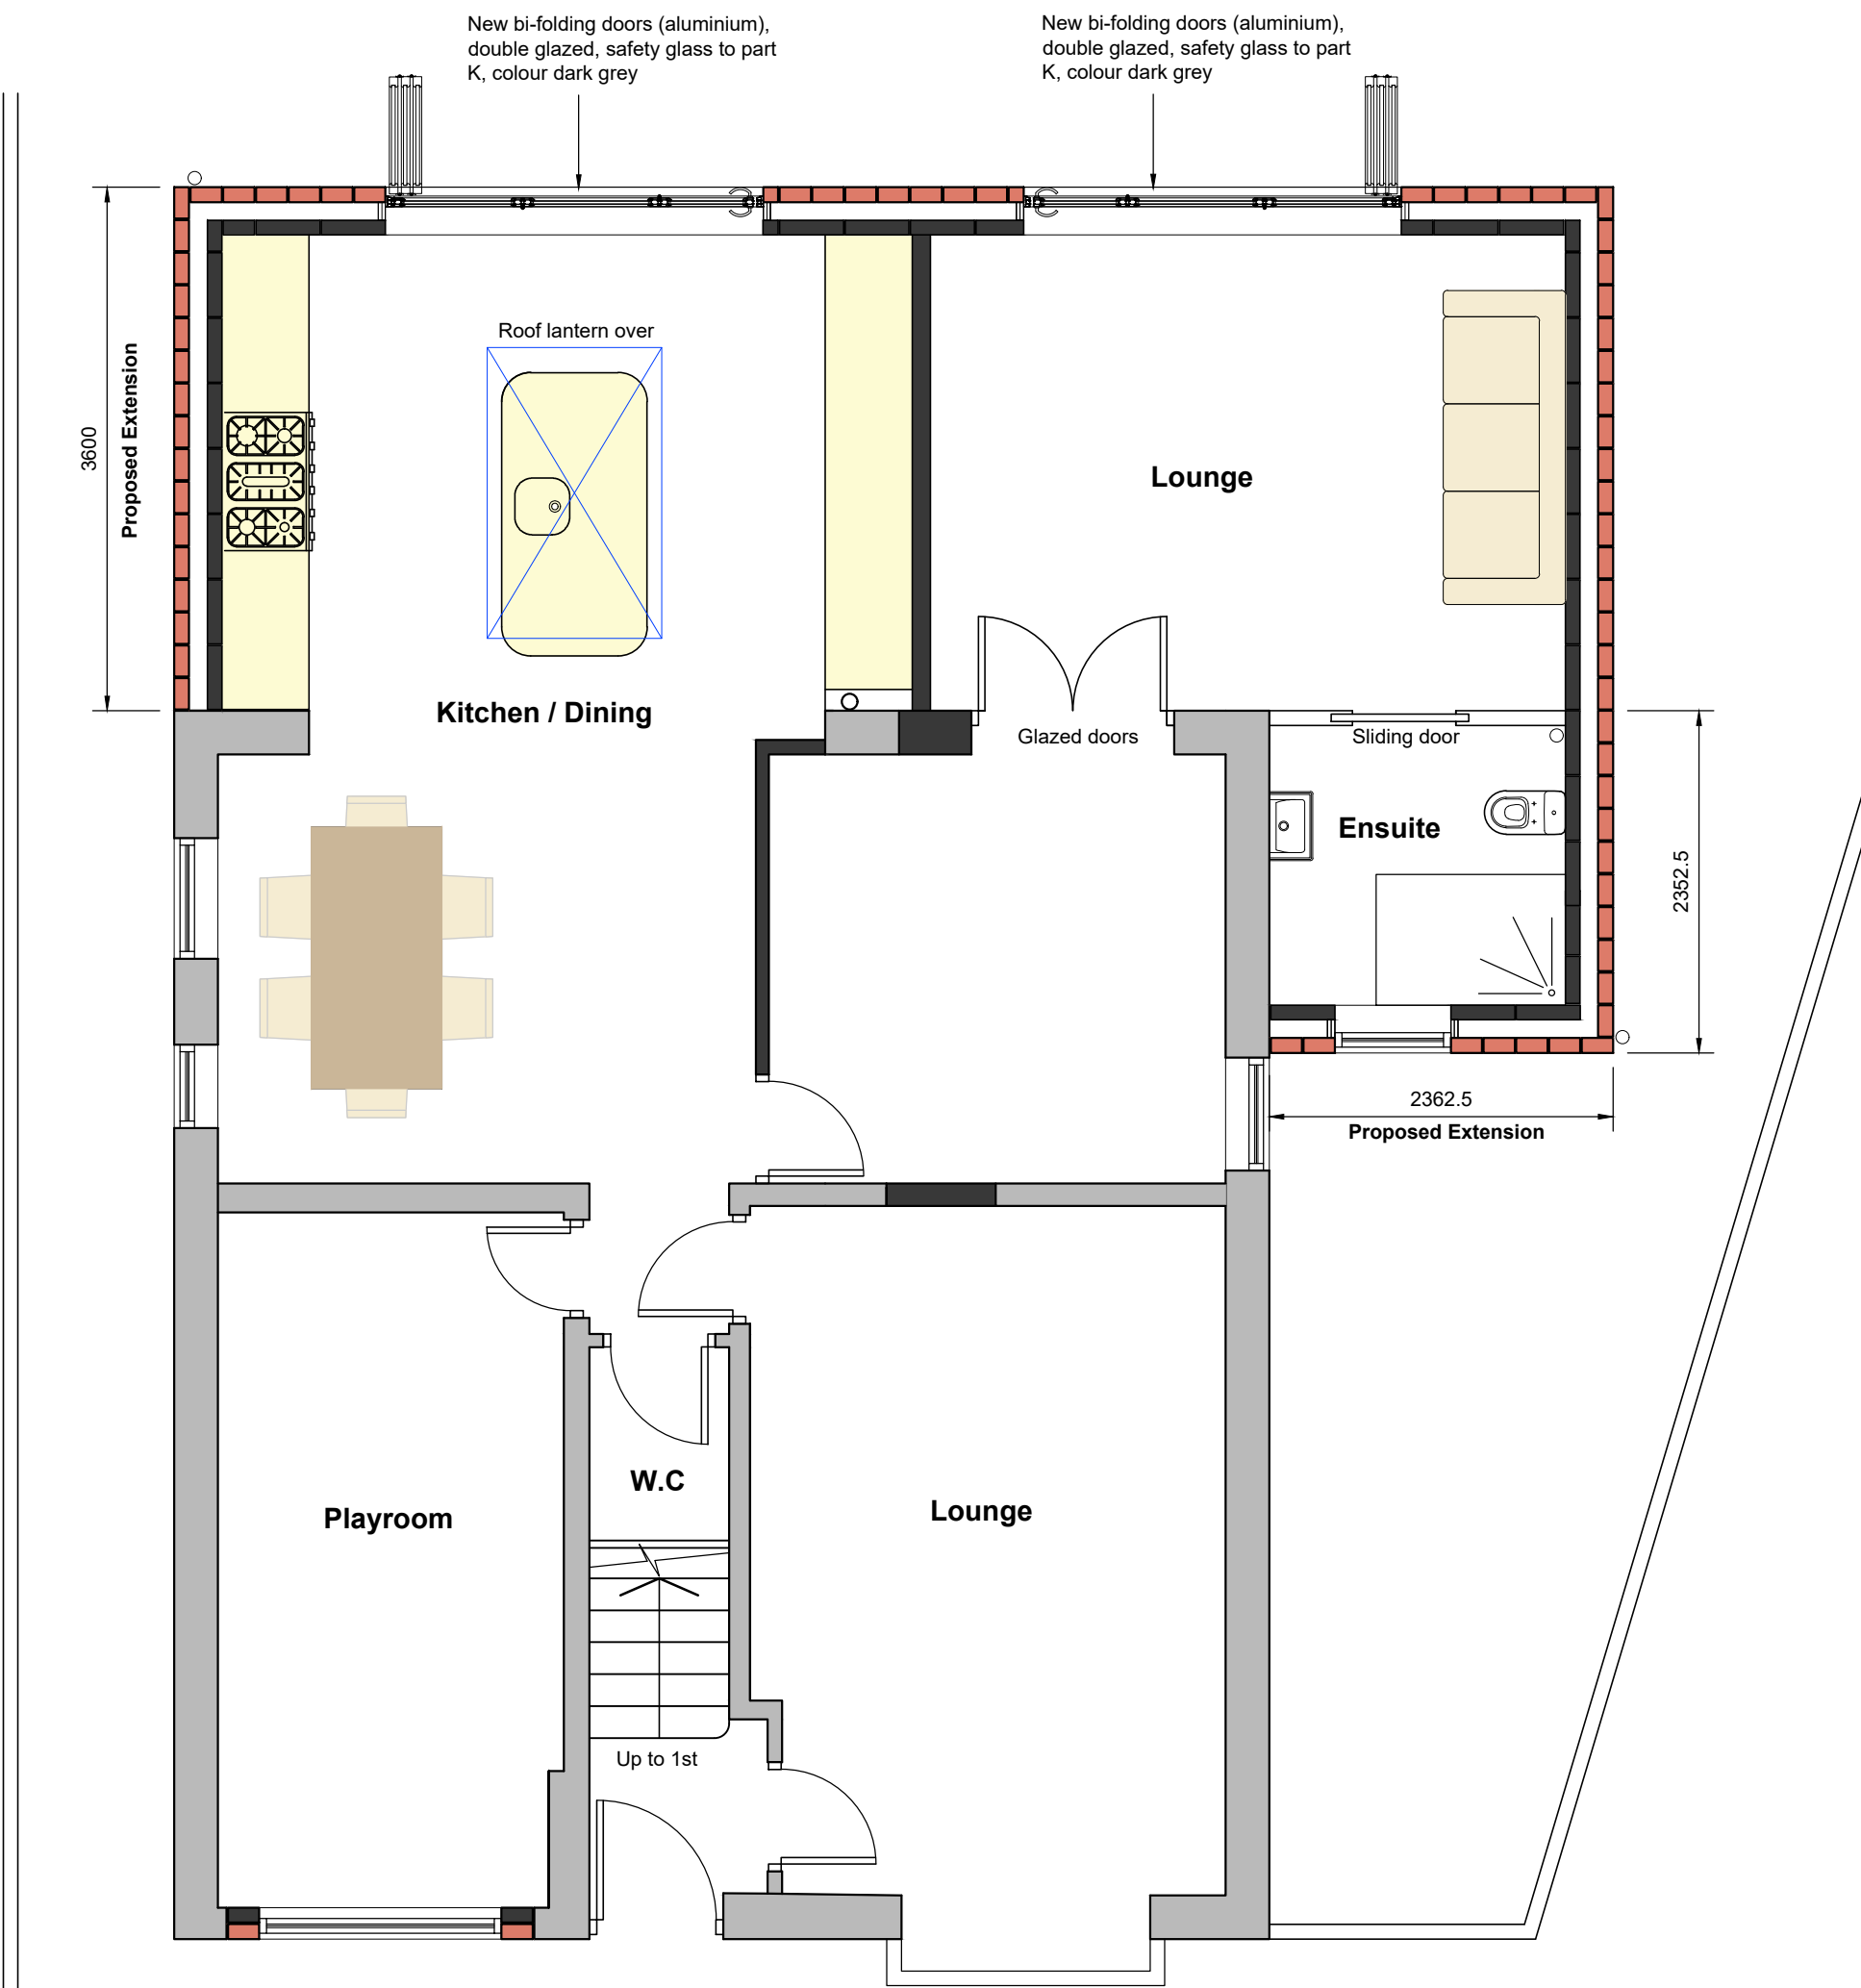

Proposed Ground Floor Plan

(Scale 1:50)




(Scale Bar)



Proposed Front Elevation

(Scale 1:50)

 

(Scale Bar)

(Splayed boundary fence omitted for clarity)




Proposed Rear Elevation

(Scale 1:50)



Proposed Left Side Elevation

(Scale 1:50)

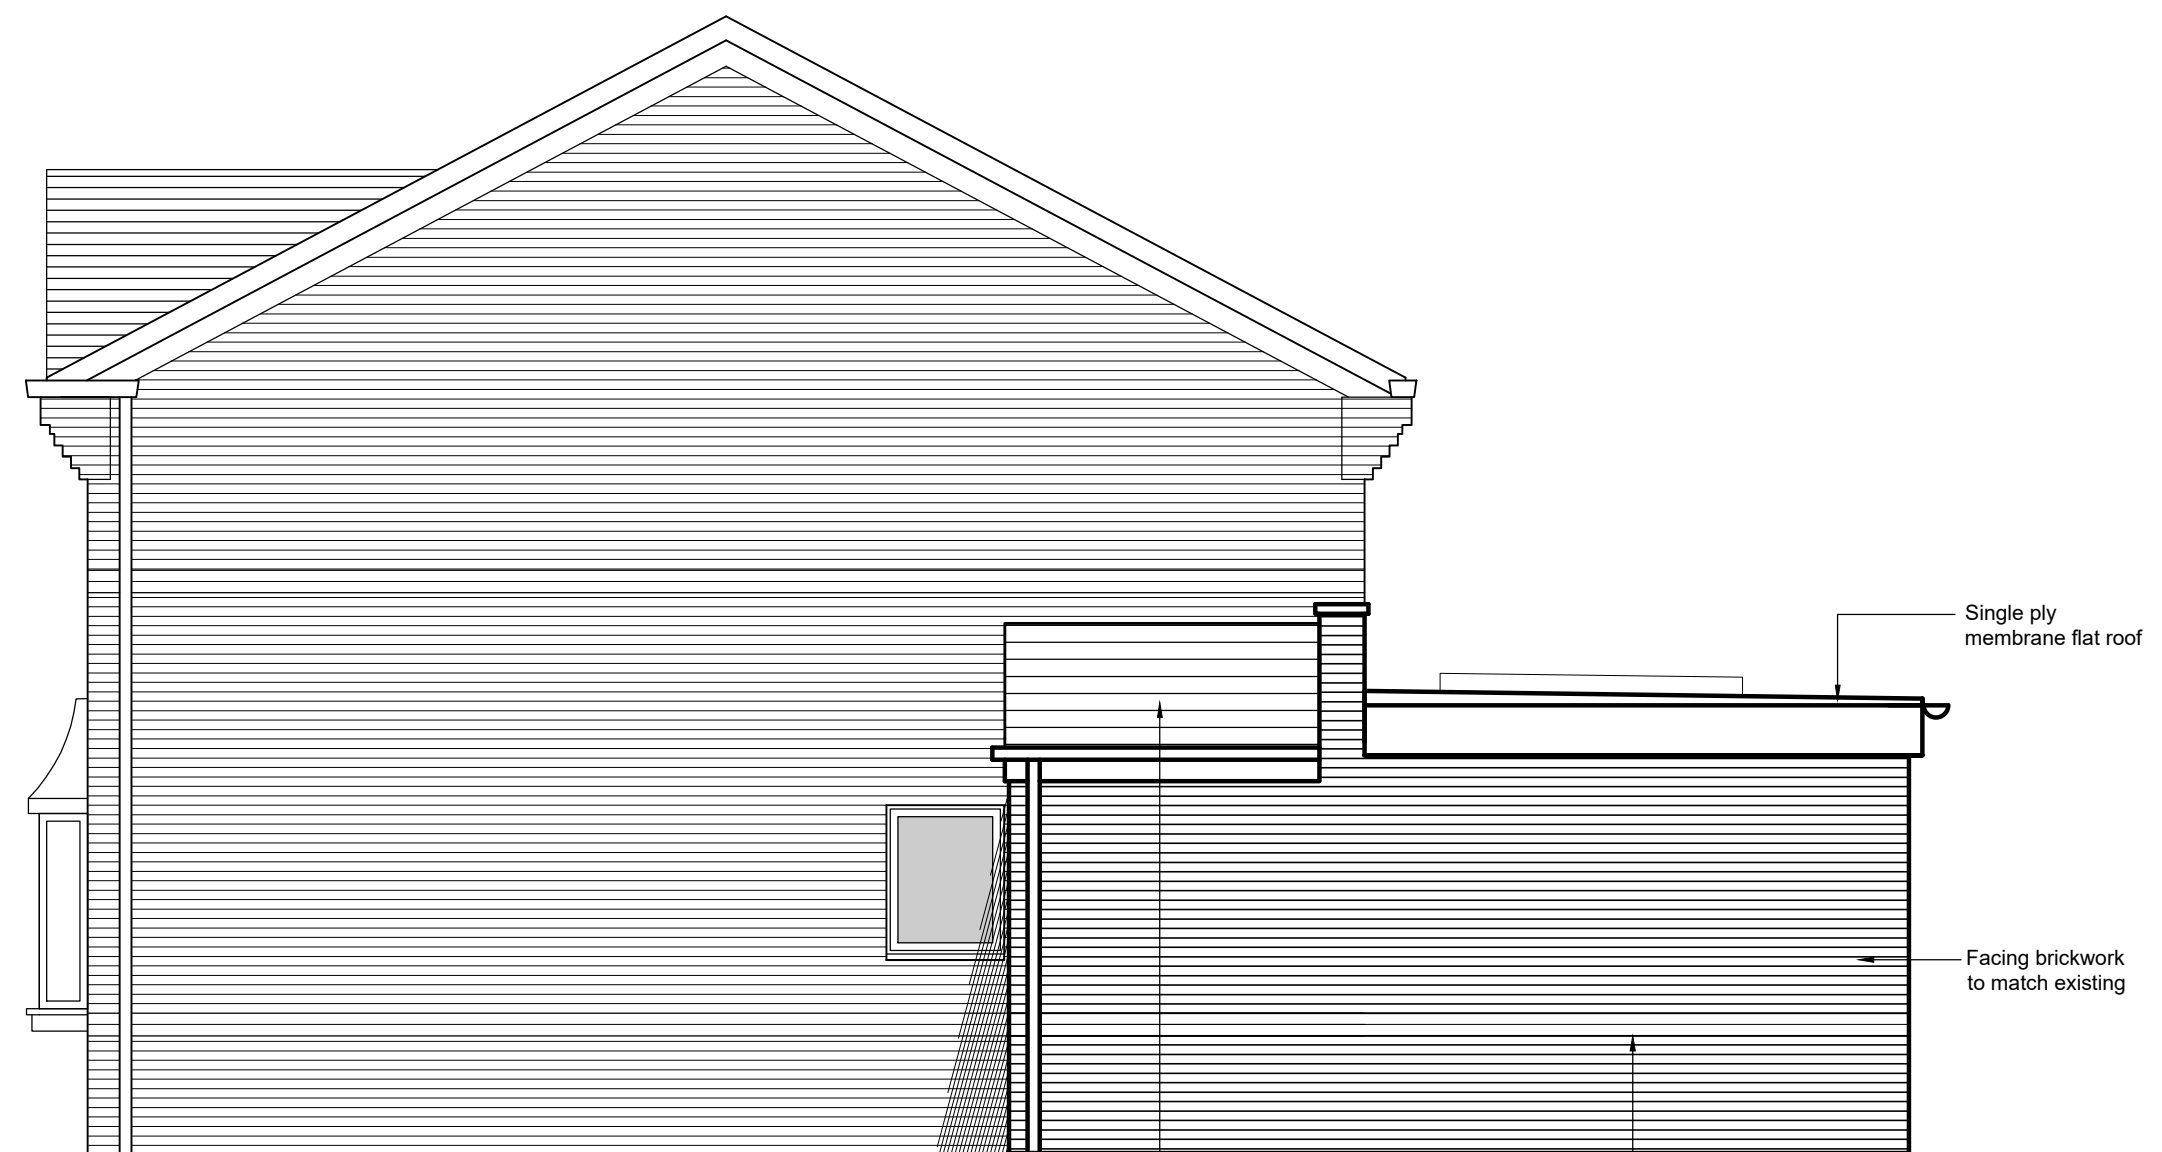

Proposed Right Side Elevation

(Scale 1:50)

GENERAL NOTES

- This drawing to be read in conjunction with all relevant architect's, engineer's and mechanical and electrical engineer's drawings, specifications etc.
- All dimensions to be checked on site.
- Any discrepancies, contradictions to be notified to project architect / engineer.
- All works to the approval of the Local Authority Building Control and Planning Officers
- All works to comply with the current Building regulations and subsequent amendments whether detailed in these drawings or not.
- All works to comply with the relevant codes of practice and British Standards and to be fitted in accordance with the manufactures instructions and recommendations.
- Contractor to check all dimensions, angles and levels on site prior to commencement of works.
- Drawings are the copyright of MM Architectural Services LTD and must not be reproduced without consent.



Issued

Rev.	Date	Description	Status	Rev. by
P1	07.07.22	First Issue	Planning	M.M.

Project 1 St. Josephs Close
L36 8JL

Title Proposed Plans & Elevations

Client

Drawn by M.M.	Checked by	Drawing Number 01-002	Rev. P1
Scale 1:50 @ A1	Date July 2022		