


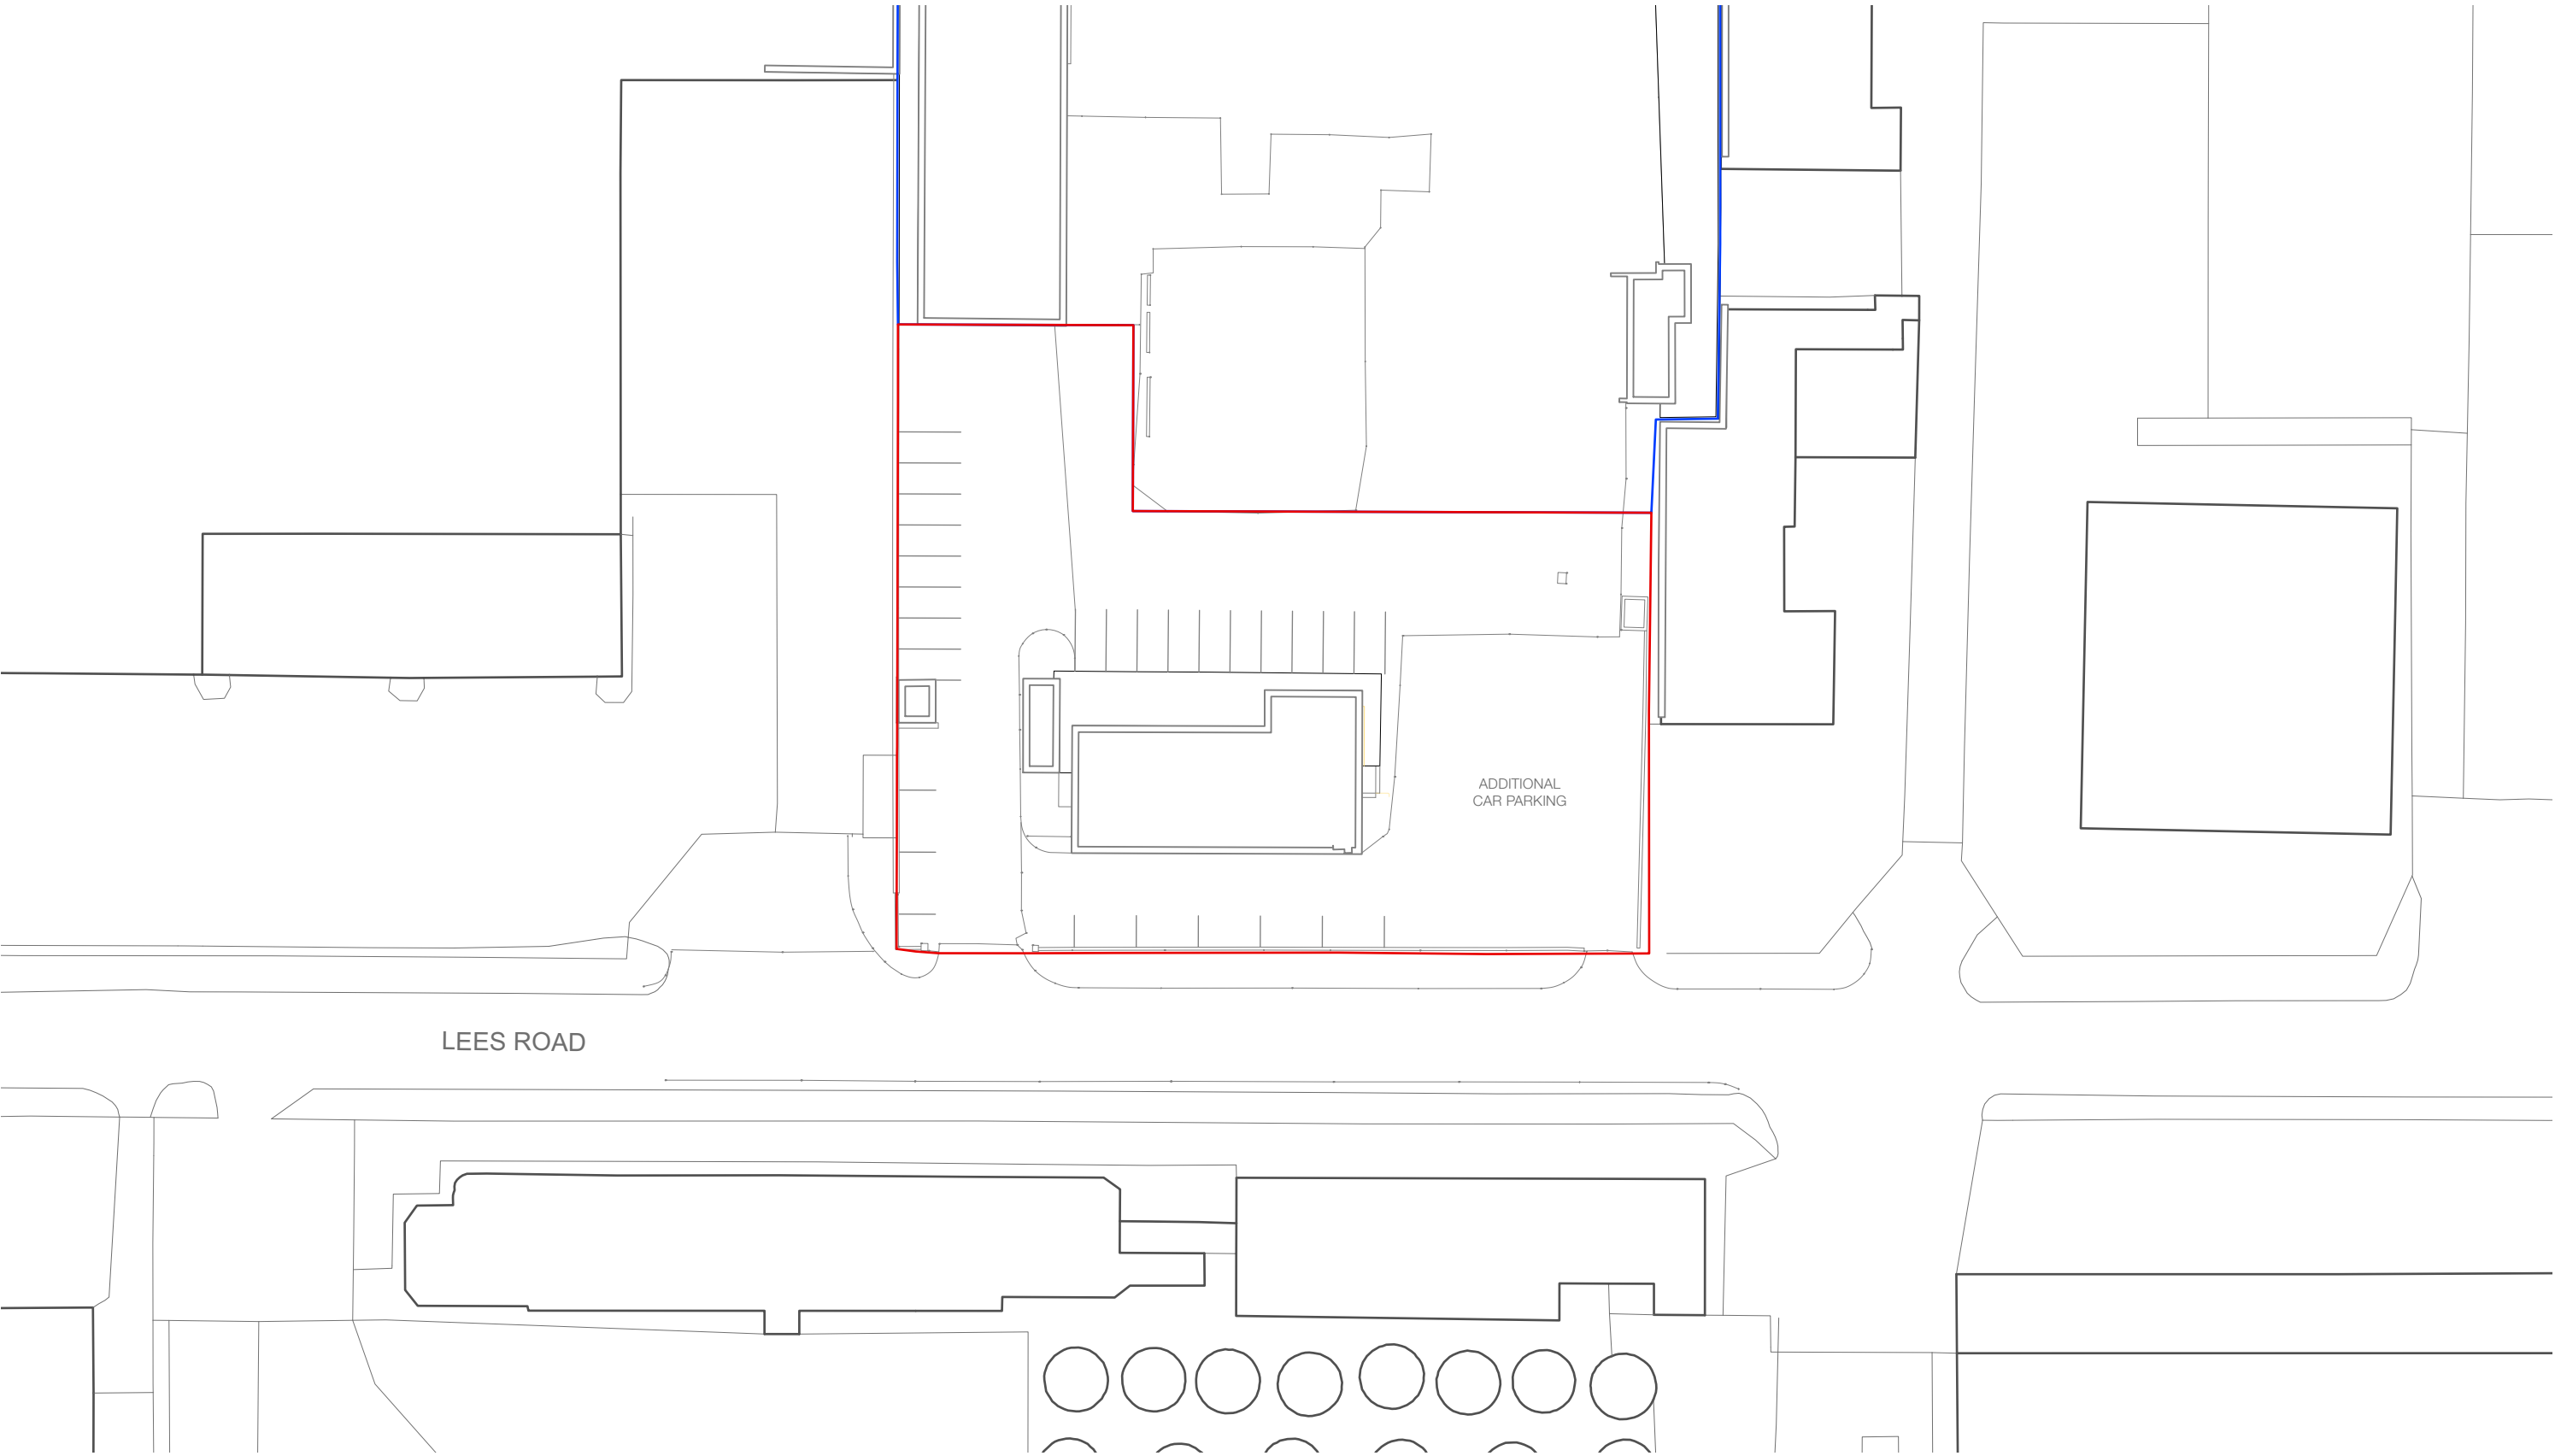

Drawing Title: Site Plan Existing
Date: 09/02/22
Drawing no: 101
Scale: 1:500 @ A3
Drawn: TL

revision: A
revision notes: A 30/08/2022 Update following planning validation comments.



DK-Architects
26 Old Haymarket
Liverpool
L1 6ER
0151 231 1209 T
mail@dk-architects.com E
www.dk-architects.com W