



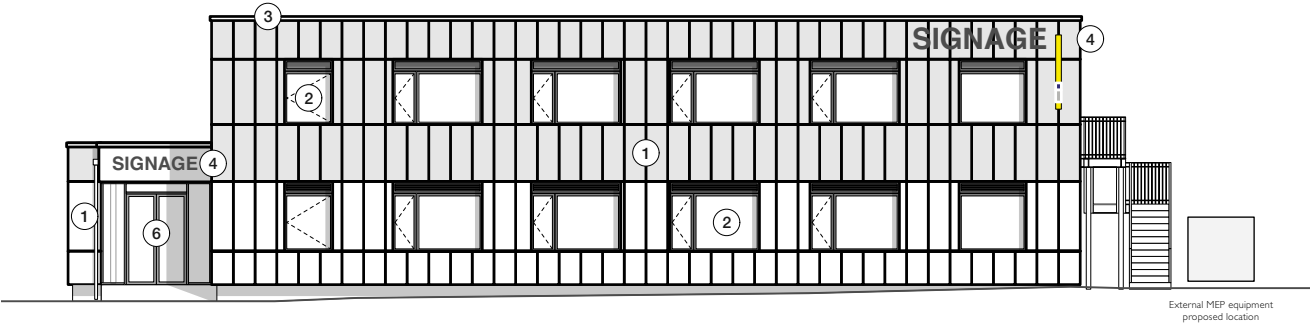


Front Elevation

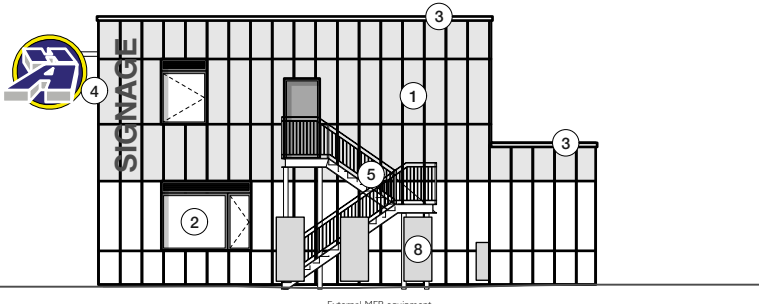

Right Elevation



Rear Elevation

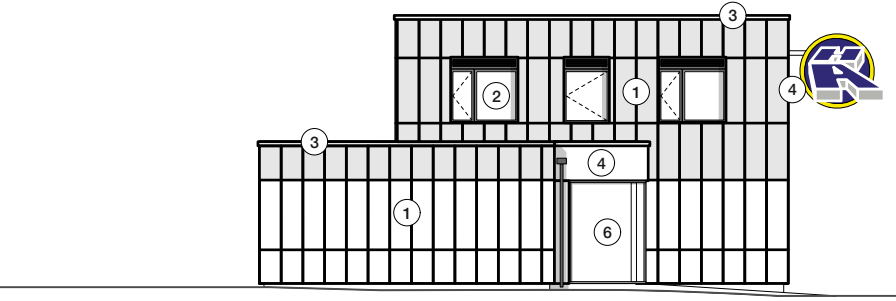

Left Elevation

Materials Key

- ① Powder coated aluminium over-cladding to entire building, colour to be agreed
- ② Replacement windows with adjusted openings incorporating ventilation / spandrel panel above
- ③ Pressed metal trims to match cladding
- ④ Business identity signage to be agreed
- ⑤ Replacement external fire escape to alternate layout
- ⑥ New entrance area with floor to ceiling glazing and entrance lobby
- ⑦ New walls to link existing building to outhouse
- ⑧ External MEP equipment

Drawing Title: All Elevations - Proposed
Date: 09/02/22
Drawing no: 2002
Scale: 1:200 @ A3
Drawn: TL

revision: A
revision notes: A 30/08/2022 Update following planning validation comments.



DK-Architects

26 Old Haymarket
Liverpool
L1 6ER
0151 231 1209 T
mail@dk-architects.com E
www.dk-architects.com W