



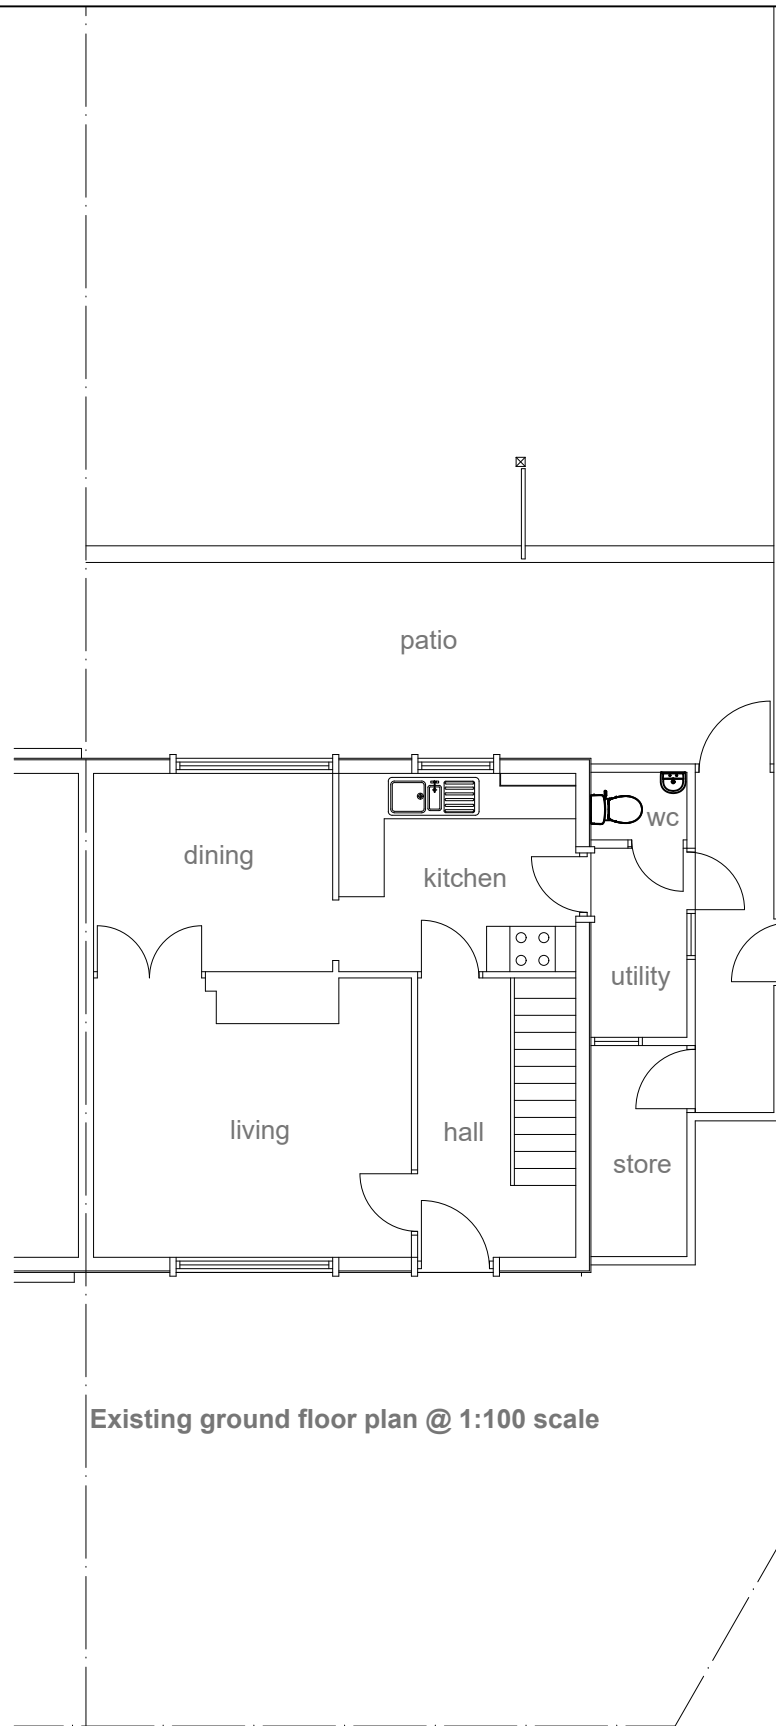


Existing ground floor plan @ 1:100 scale




Existing front elevation @ 1:100 scale

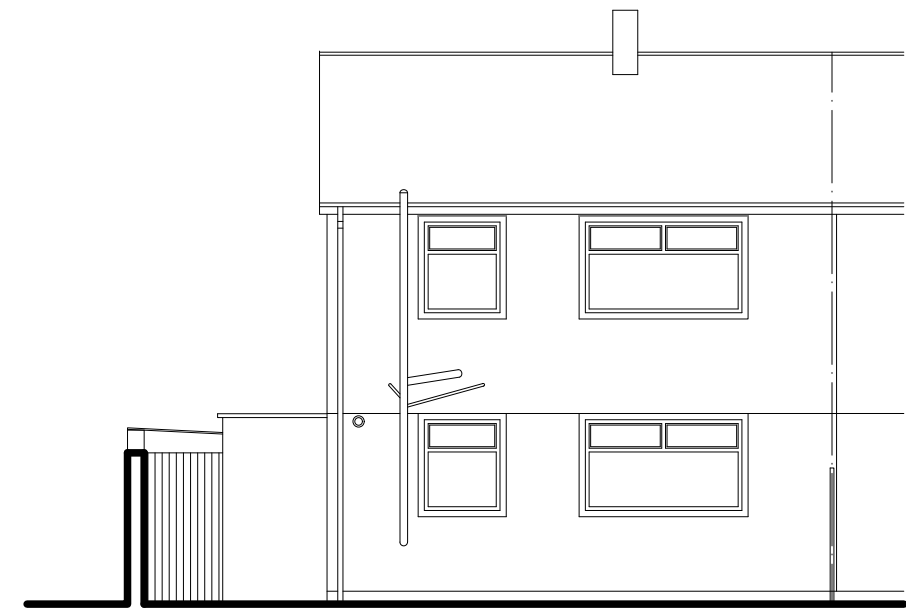


Existing rear elevation @ 1:100 scale

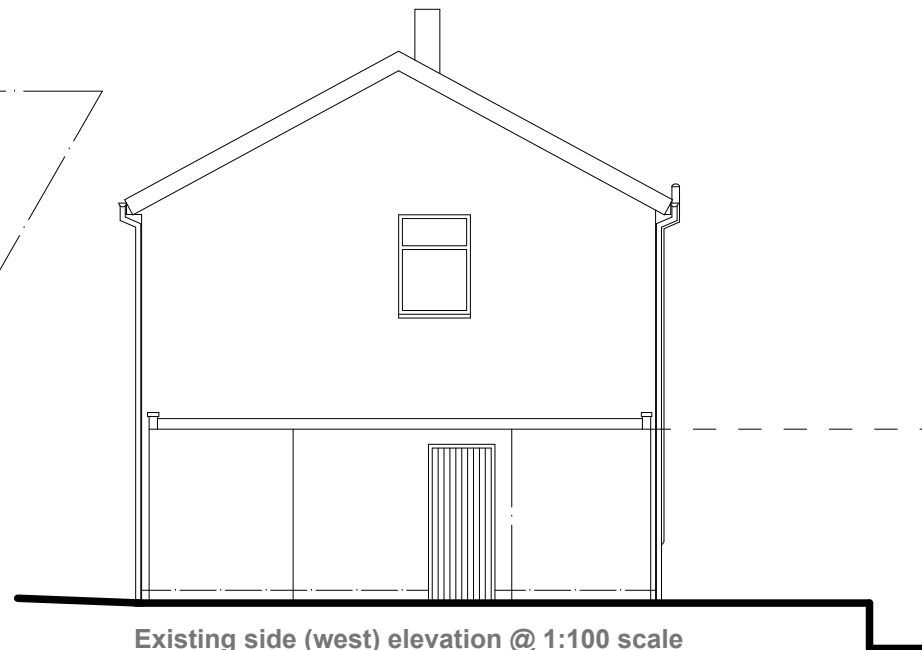

Existing side (west) elevation @ 1:100 scale

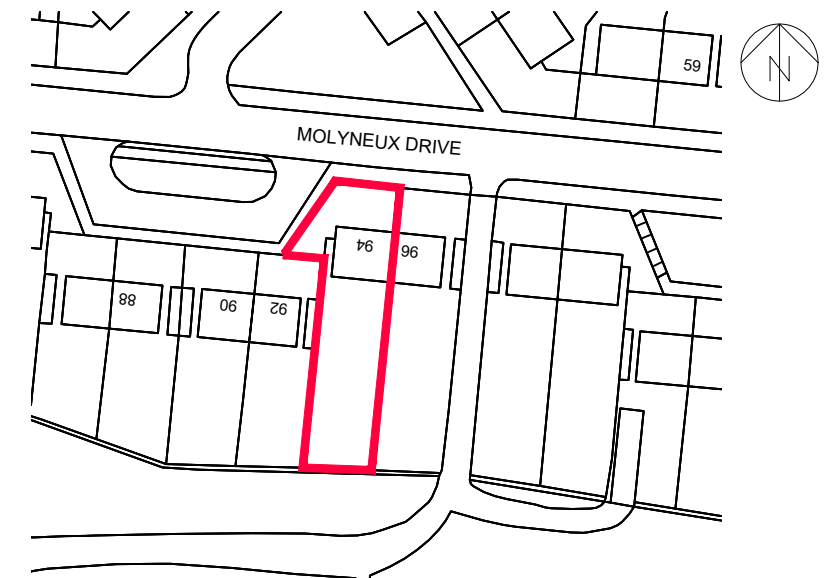

Location Plan @ 1:1250 scale

 

Project:	
PROPOSED SINGLE STOREY REAR BEDROOM AND SHOWER ROOM EXTENSION	
at:	
94 MOLYNEUX DRIVE	
PRESCOT, L35 5DD	
for:	
MRS GLENYS SHERER	
EXISTING LAYOUT & LOCATION PLAN	
Scale:	Date:
1:100 & 1:1250	April 2024
Drawing Number:	Revision:
2011402-01	