
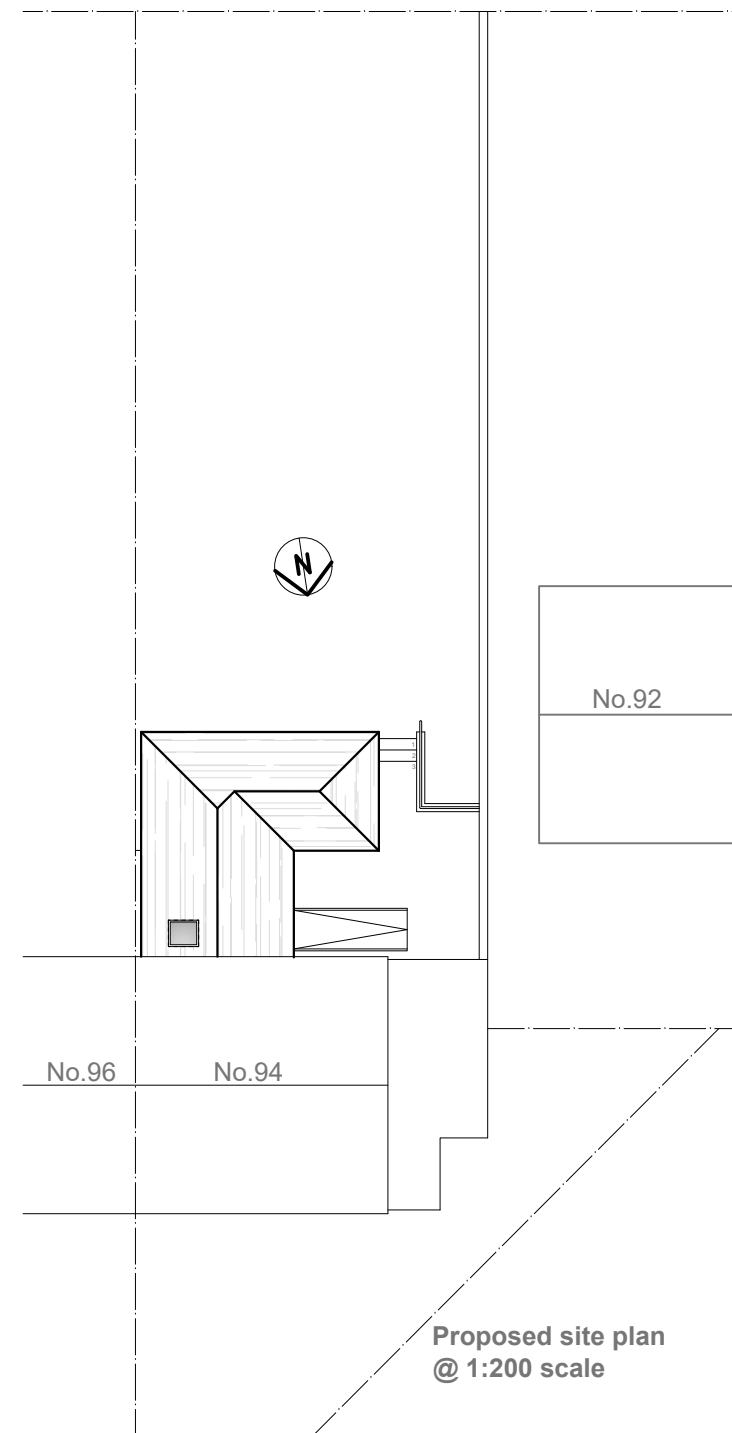
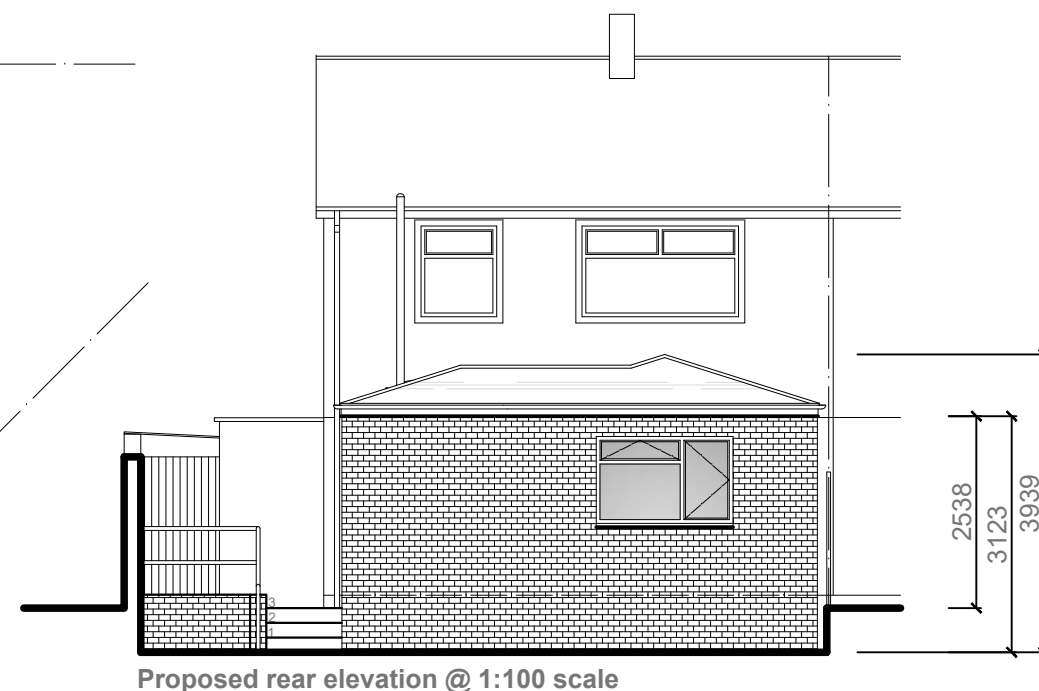
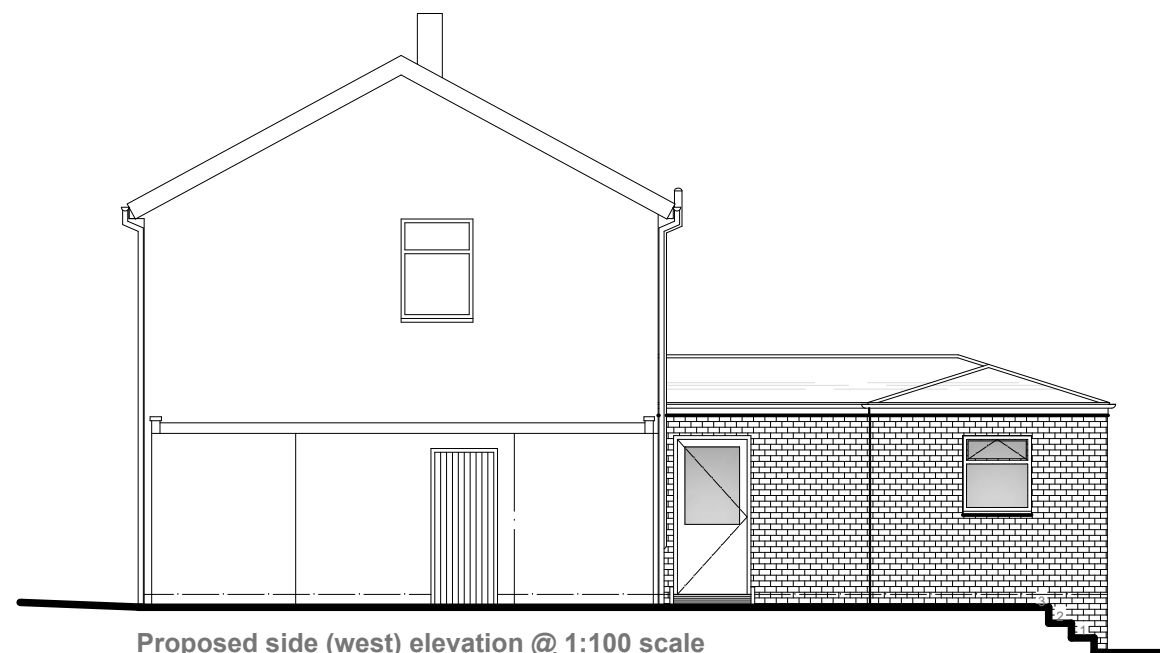


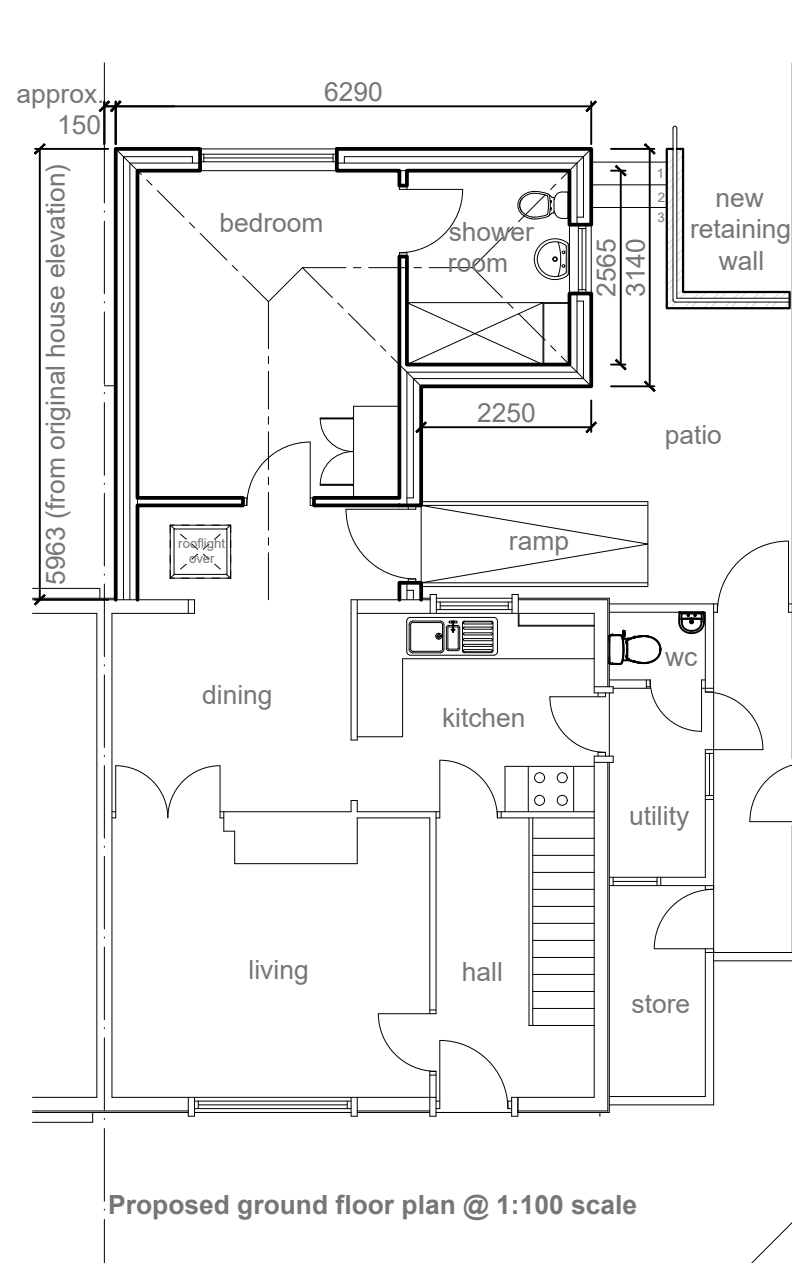

EXTERNAL SPECIFICATION



Roof:
Smooth Grey Marley Malvern (osa) interlocking roof tiles to new extension roof as shown hatched with similar profile to existing main roof.

Walls:
Facing brickwork to match adjacent property (area) brick slips.

Facias:
Facias to be white PVCu to match existing main house.

Rainwater goods:
Black PVCu gutters and rainwater pipes.

Windows:
Mahogany PVCu frames with double glazing to match pattern of main house. Obscure glazing to sanitary room.

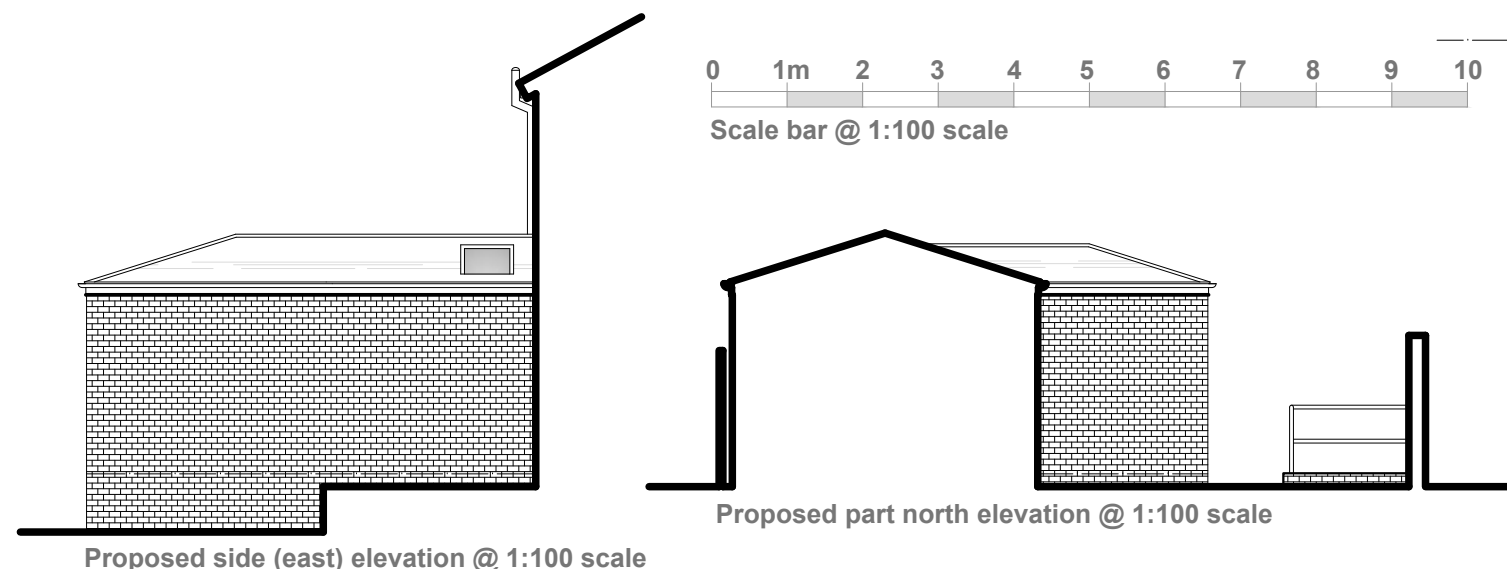 

Project:
**PROPOSED SINGLE STOREY REAR
BEDROOM AND SHOWER ROOM
EXTENSION**
at:
**94 MOLYNEUX DRIVE
PRESCOT, L35 5DD**
for:
MRS GLENYS SHERER

PROPOSED LAYOUT & SITE PLAN

Scale: 1:100 & 1:200 Date: April 2024

Drawing Number: 2011402-02 Revision: