


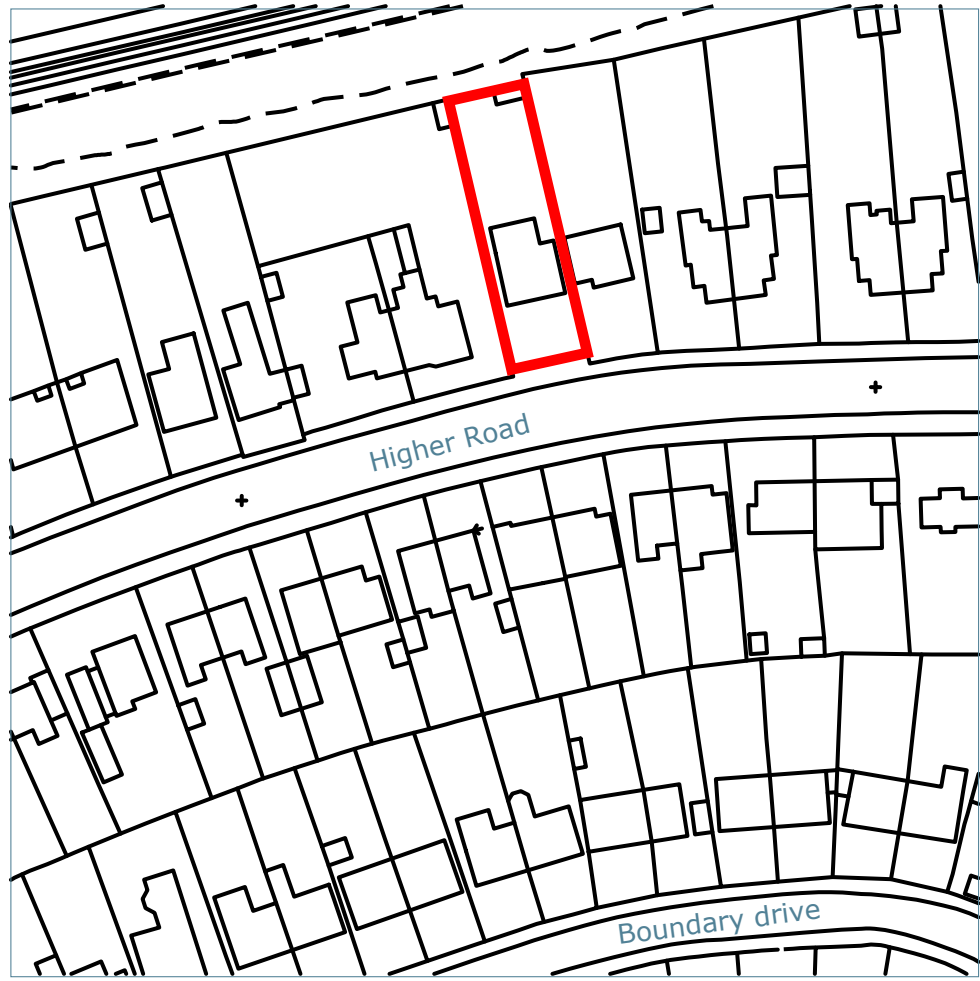
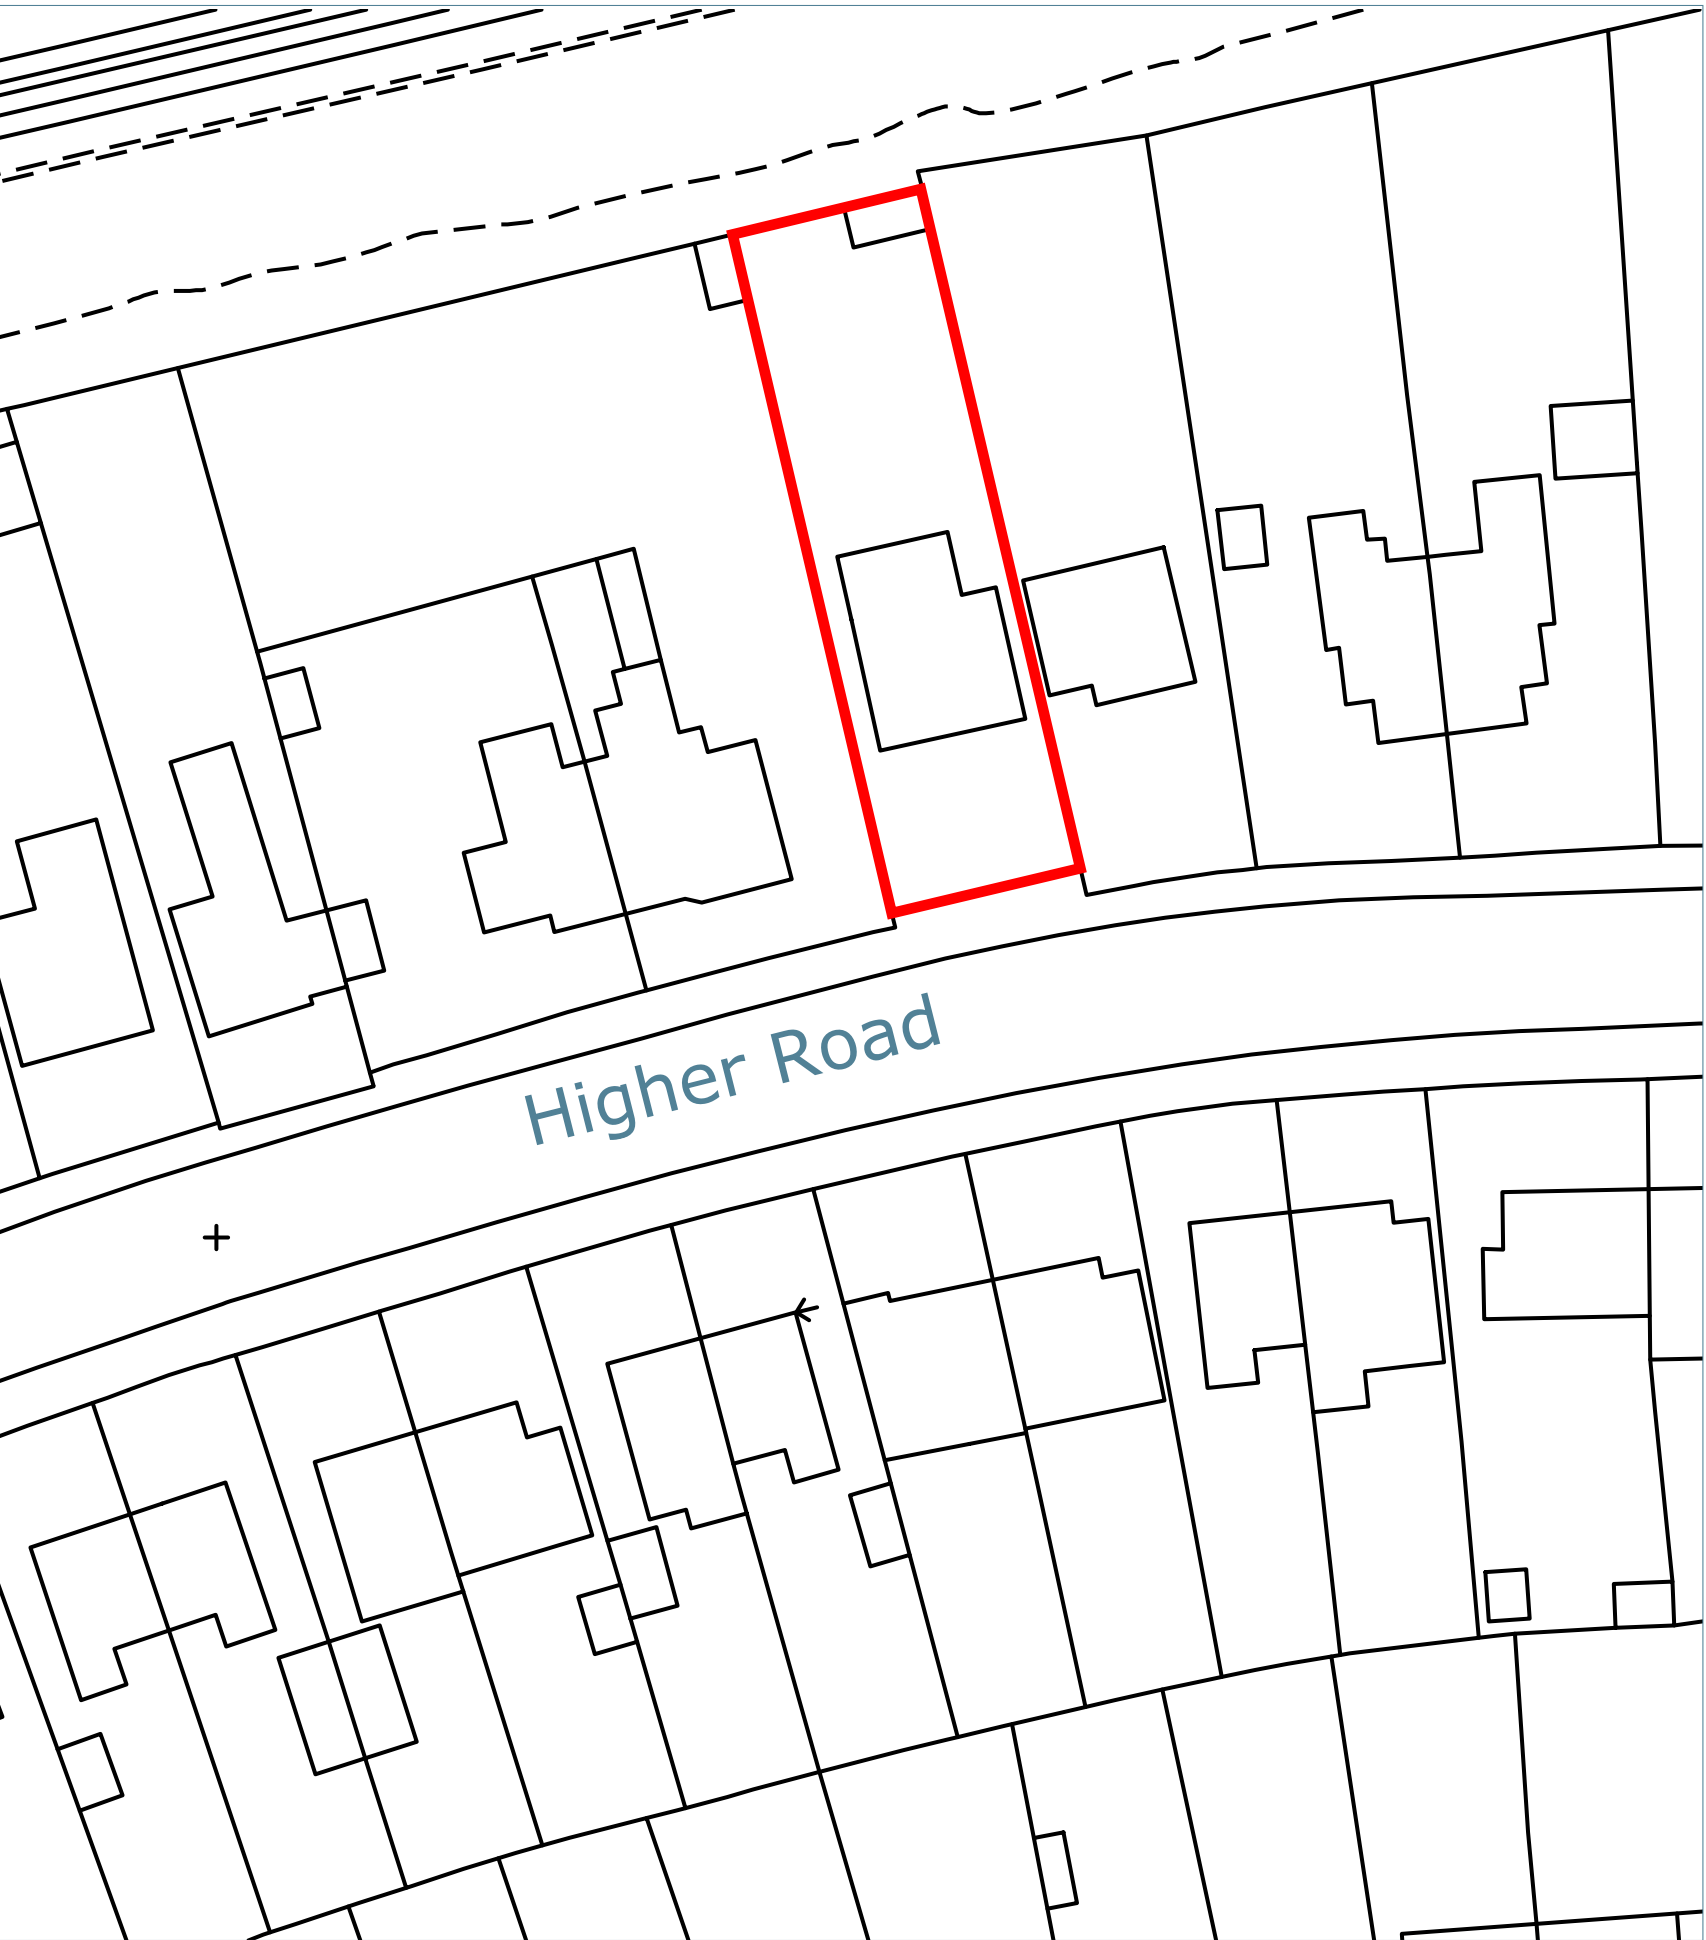


 


Location Plan as Existing - 1:1250

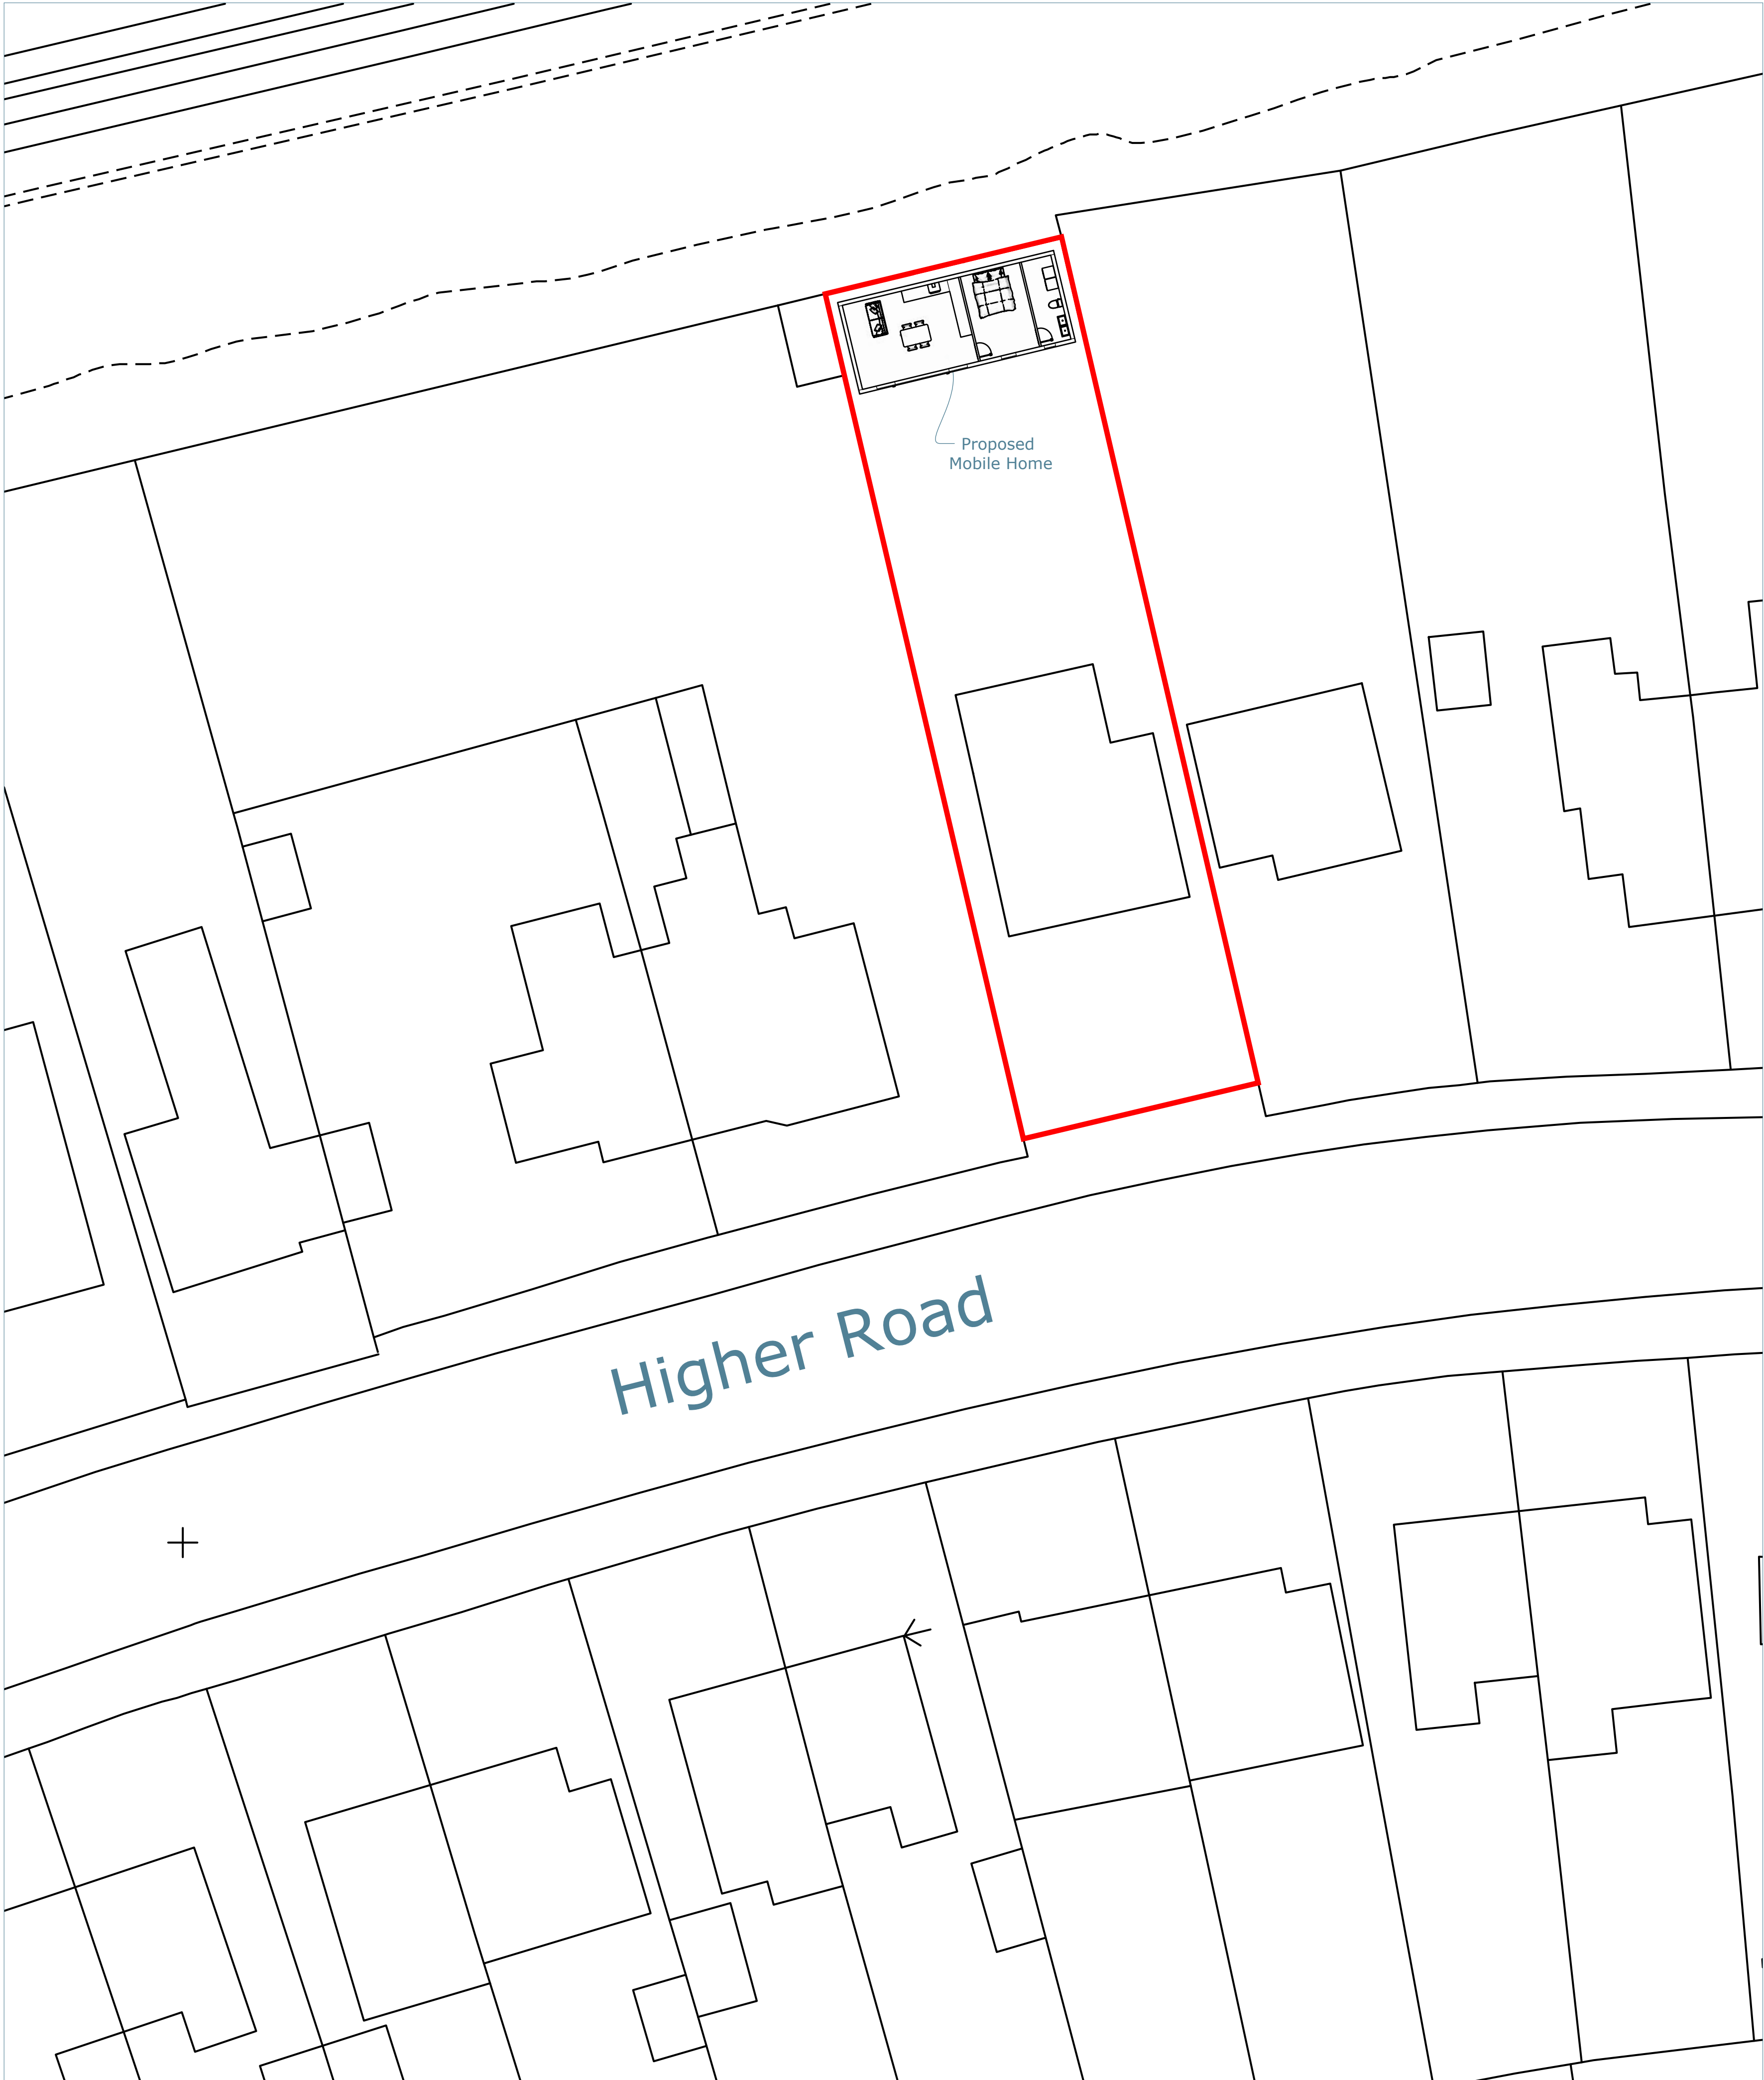


Site Plan as Existing - 1:500

 

Site Plan as Proposed - 1:200

 

Watermoor Point, Watermoor Road,
Cirencester, Gloucestershire, GL7 1L

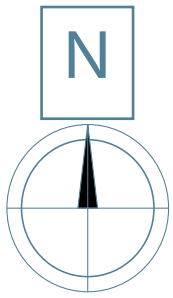

T: 01285 283200
E: info@napc.uk
W: www.napc.uk

Client Name -

Dan Walsh

Project Address -

29 Higher Road,
Liverpool,
L25 0QG

PLANNING

Drawing Description
Existing Location, Ordnance
Survey
&
Proposed Site Plans

Scale Sheet Size Date

As Noted A1 Sep 26

DRAWN BY NAPC

Project Ref. Drawing No.
NAPC - 0709W 01 A

This plan includes the following licenced data: OS MasterMap Black and White PDF Location Plan by the Ordnance Survey National Geographic Database and incorporating surveyed revision available at the date of production. Reproduction in whole or in part is prohibited without the permission of Ordnance Survey. the representation of a road, track or path is no evidence of a right or way. the representation of features, as lines is no evidence of a property boundary.
© crown copyright and database rights, 2025.
Ordnance Survey - 01000316731