






Existing ground floor plan @ 1:100 scale

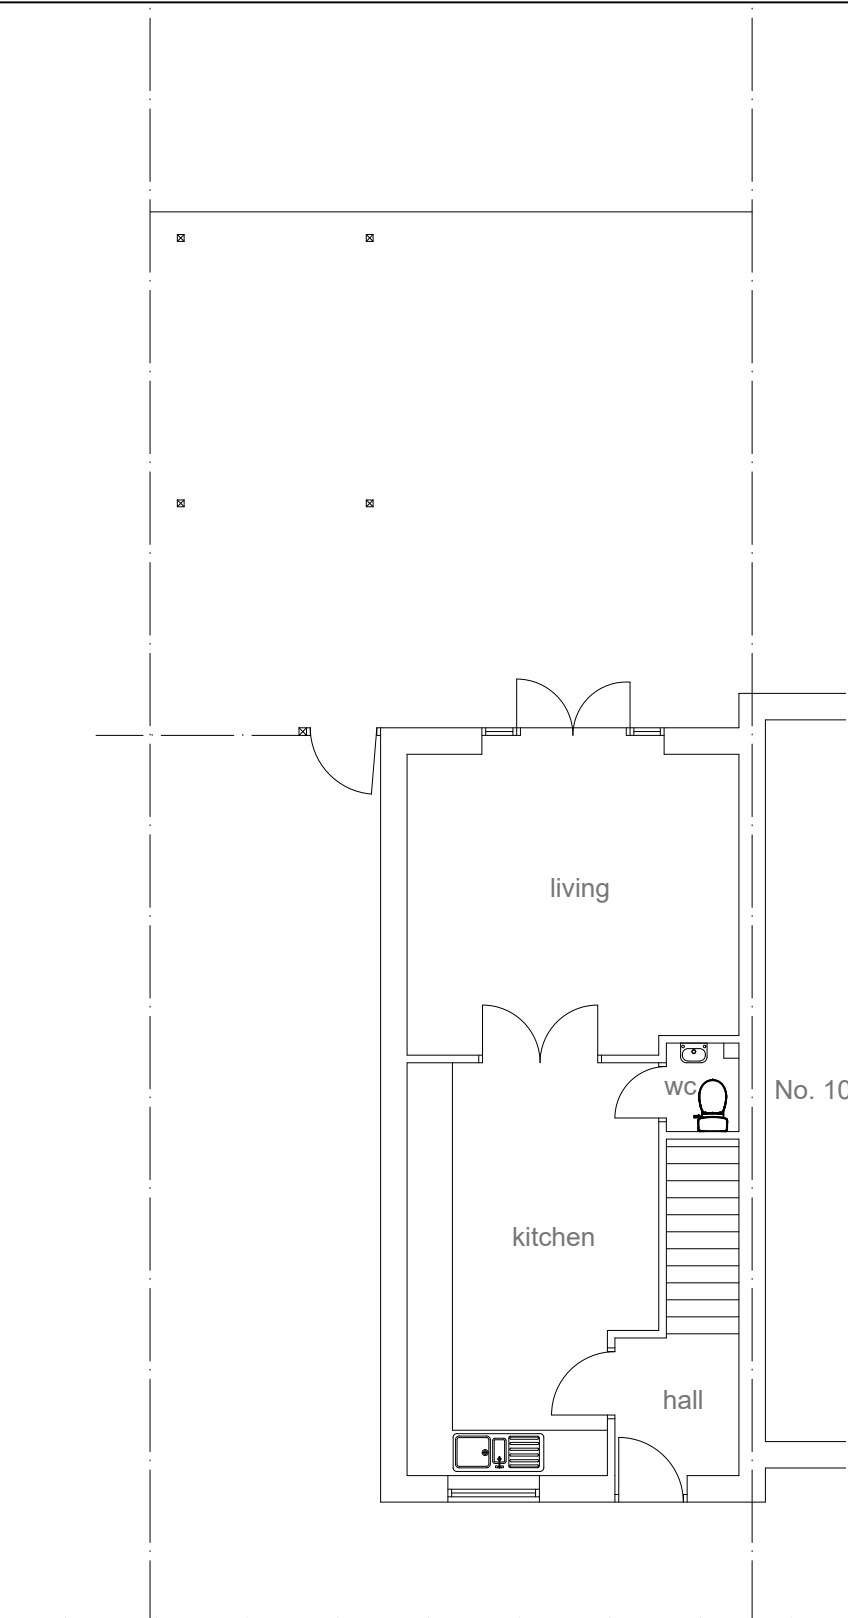

Existing front elevation @ 1:100 scale

 

Existing rear elevation @ 1:100 scale

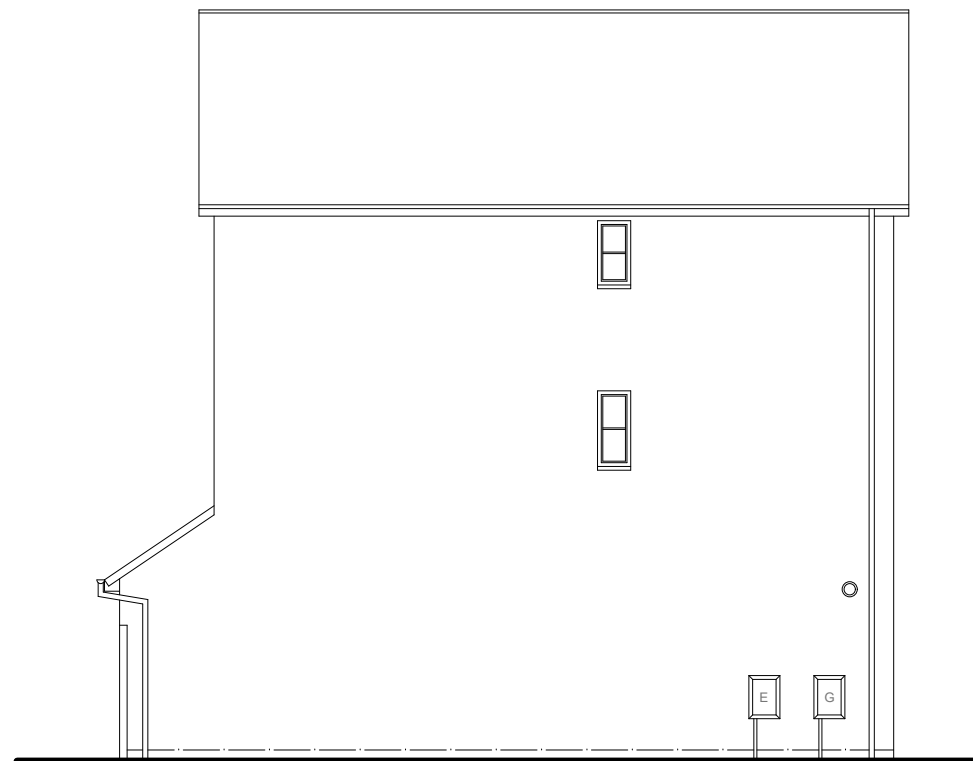

Existing side (north-east) elevation @ 1:100 scale



Location Plan @ 1:1250 scale

Project:

PROPOSED SINGLE STOREY SIDE /
REAR BEDROOM AND SHOWER ROOM
EXTENSION

at:

103 BEARWOOD ROAD
KIRKBY, L33 2AF

for:

MISS ROBYN PERRY

EXISTING LAYOUT & LOCATION PLAN

Scale:

1:100 & 1:1250

Date:

March 2024

Drawing Number:

580351-01

Revision: