




Ground Floor Plan

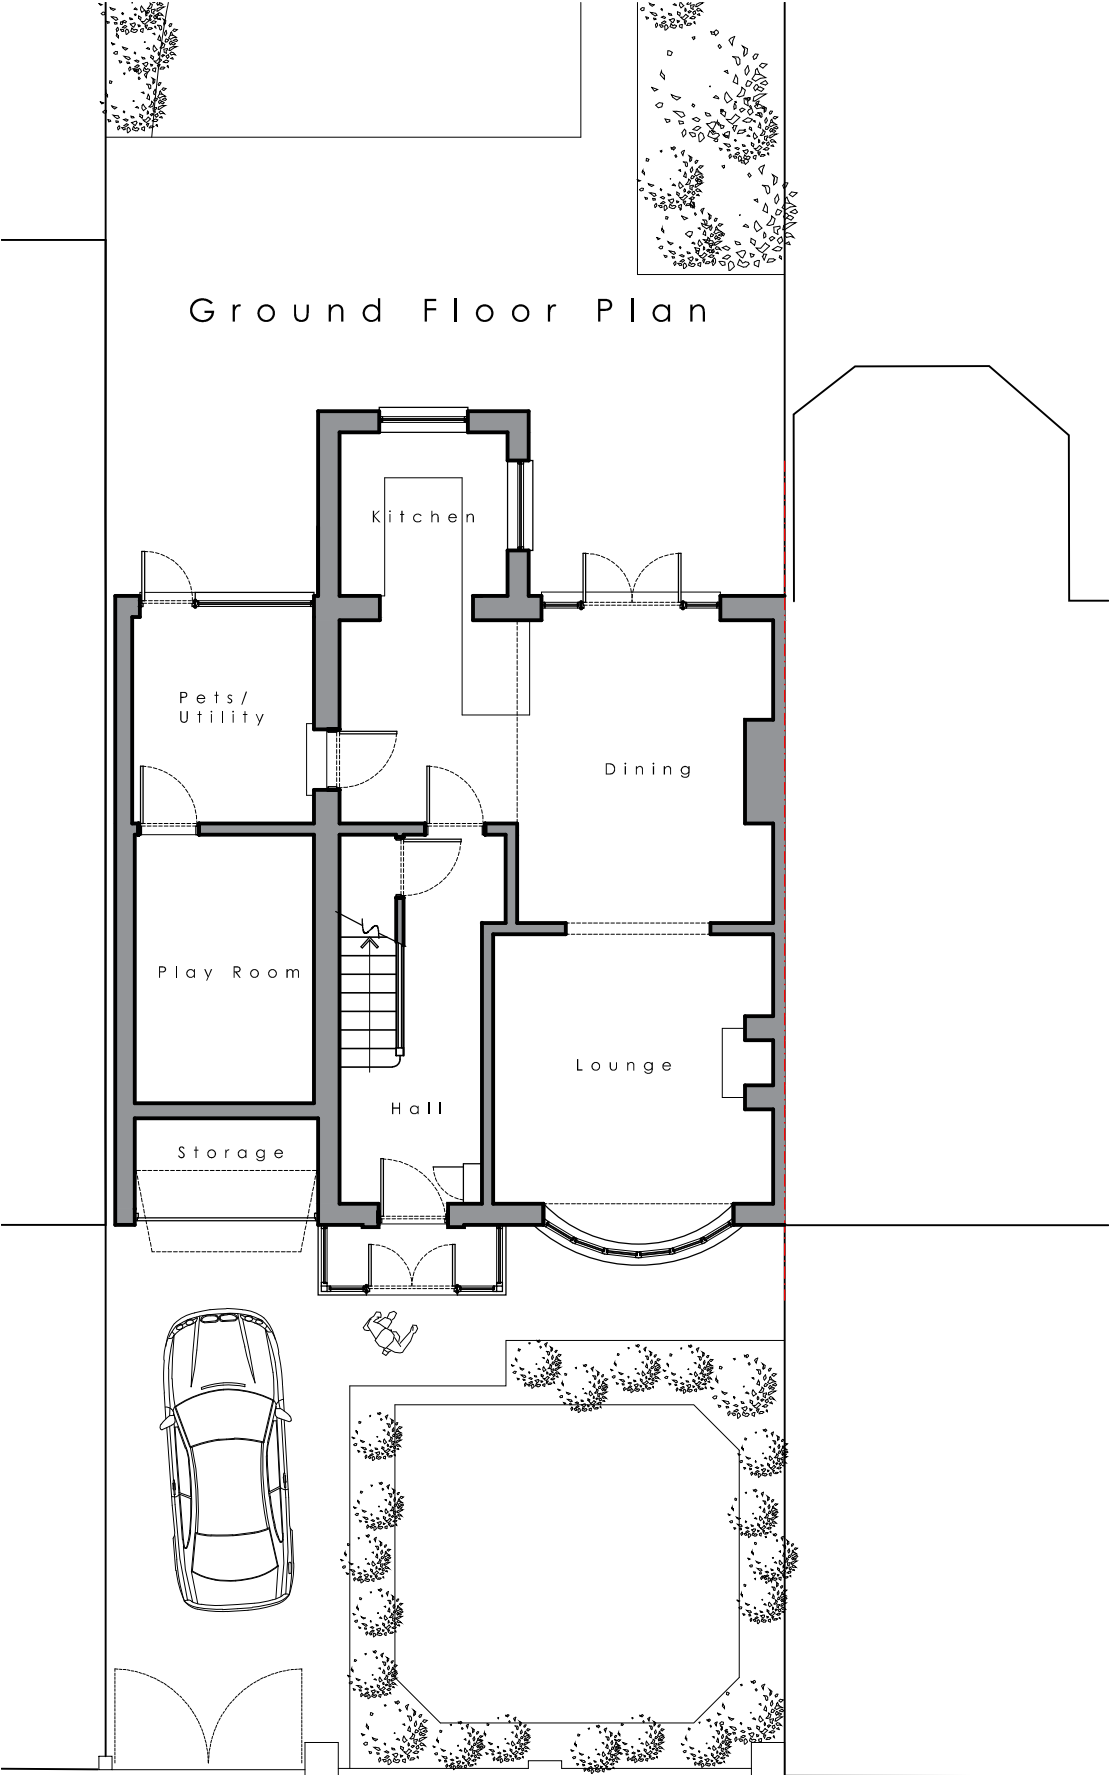

First Floor Plan

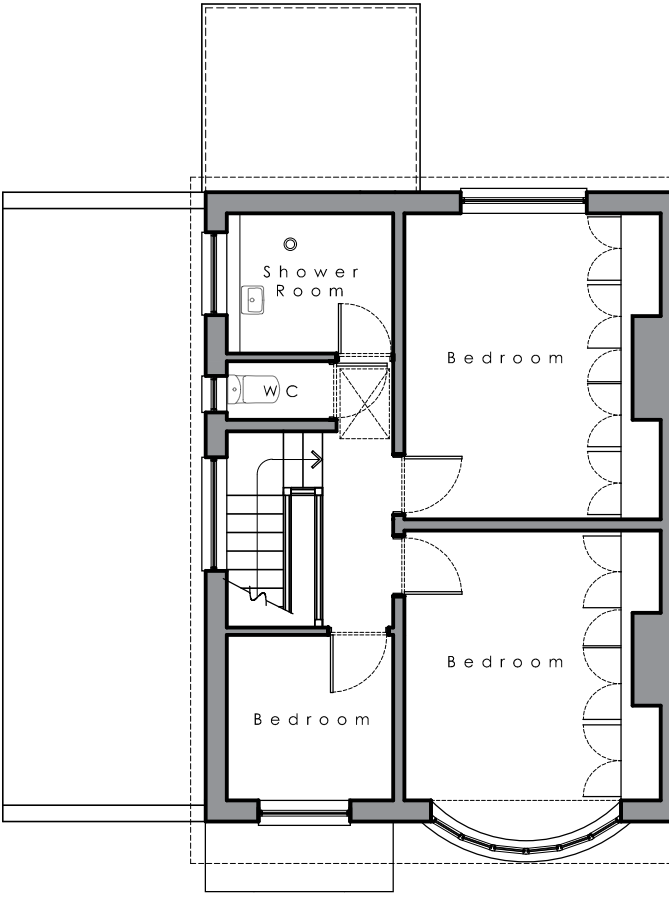

Loft Plan

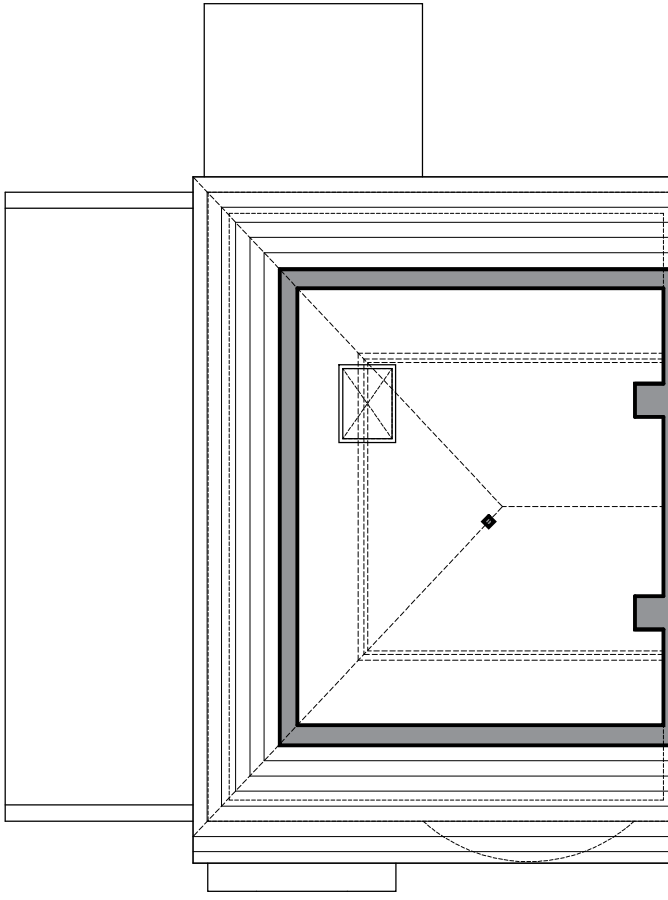

Project/Client

21 Bowering Park Ave, Liverpool, L16 2NH
Mr & Mrs Mallon

Drawing Title

Existing Floor Plans

Date

March 2026

Status

Planning

Scale

1:100@A3
1 2 mtrs

Drawing Number

26-759-003



info@morpharchitecture.co.uk www.morpharchitecture.co.uk