


This drawing is the copyright of WD Architects and may not be reproduced in any form without prior written consent. Issue of this drawing does not impart any real or implied copyright licence.

This drawing must be read in conjunction with all associated architect's, consultants', sub-contractors', specialist's drawings and specifications.

Do not scale from this drawing.

Notes:

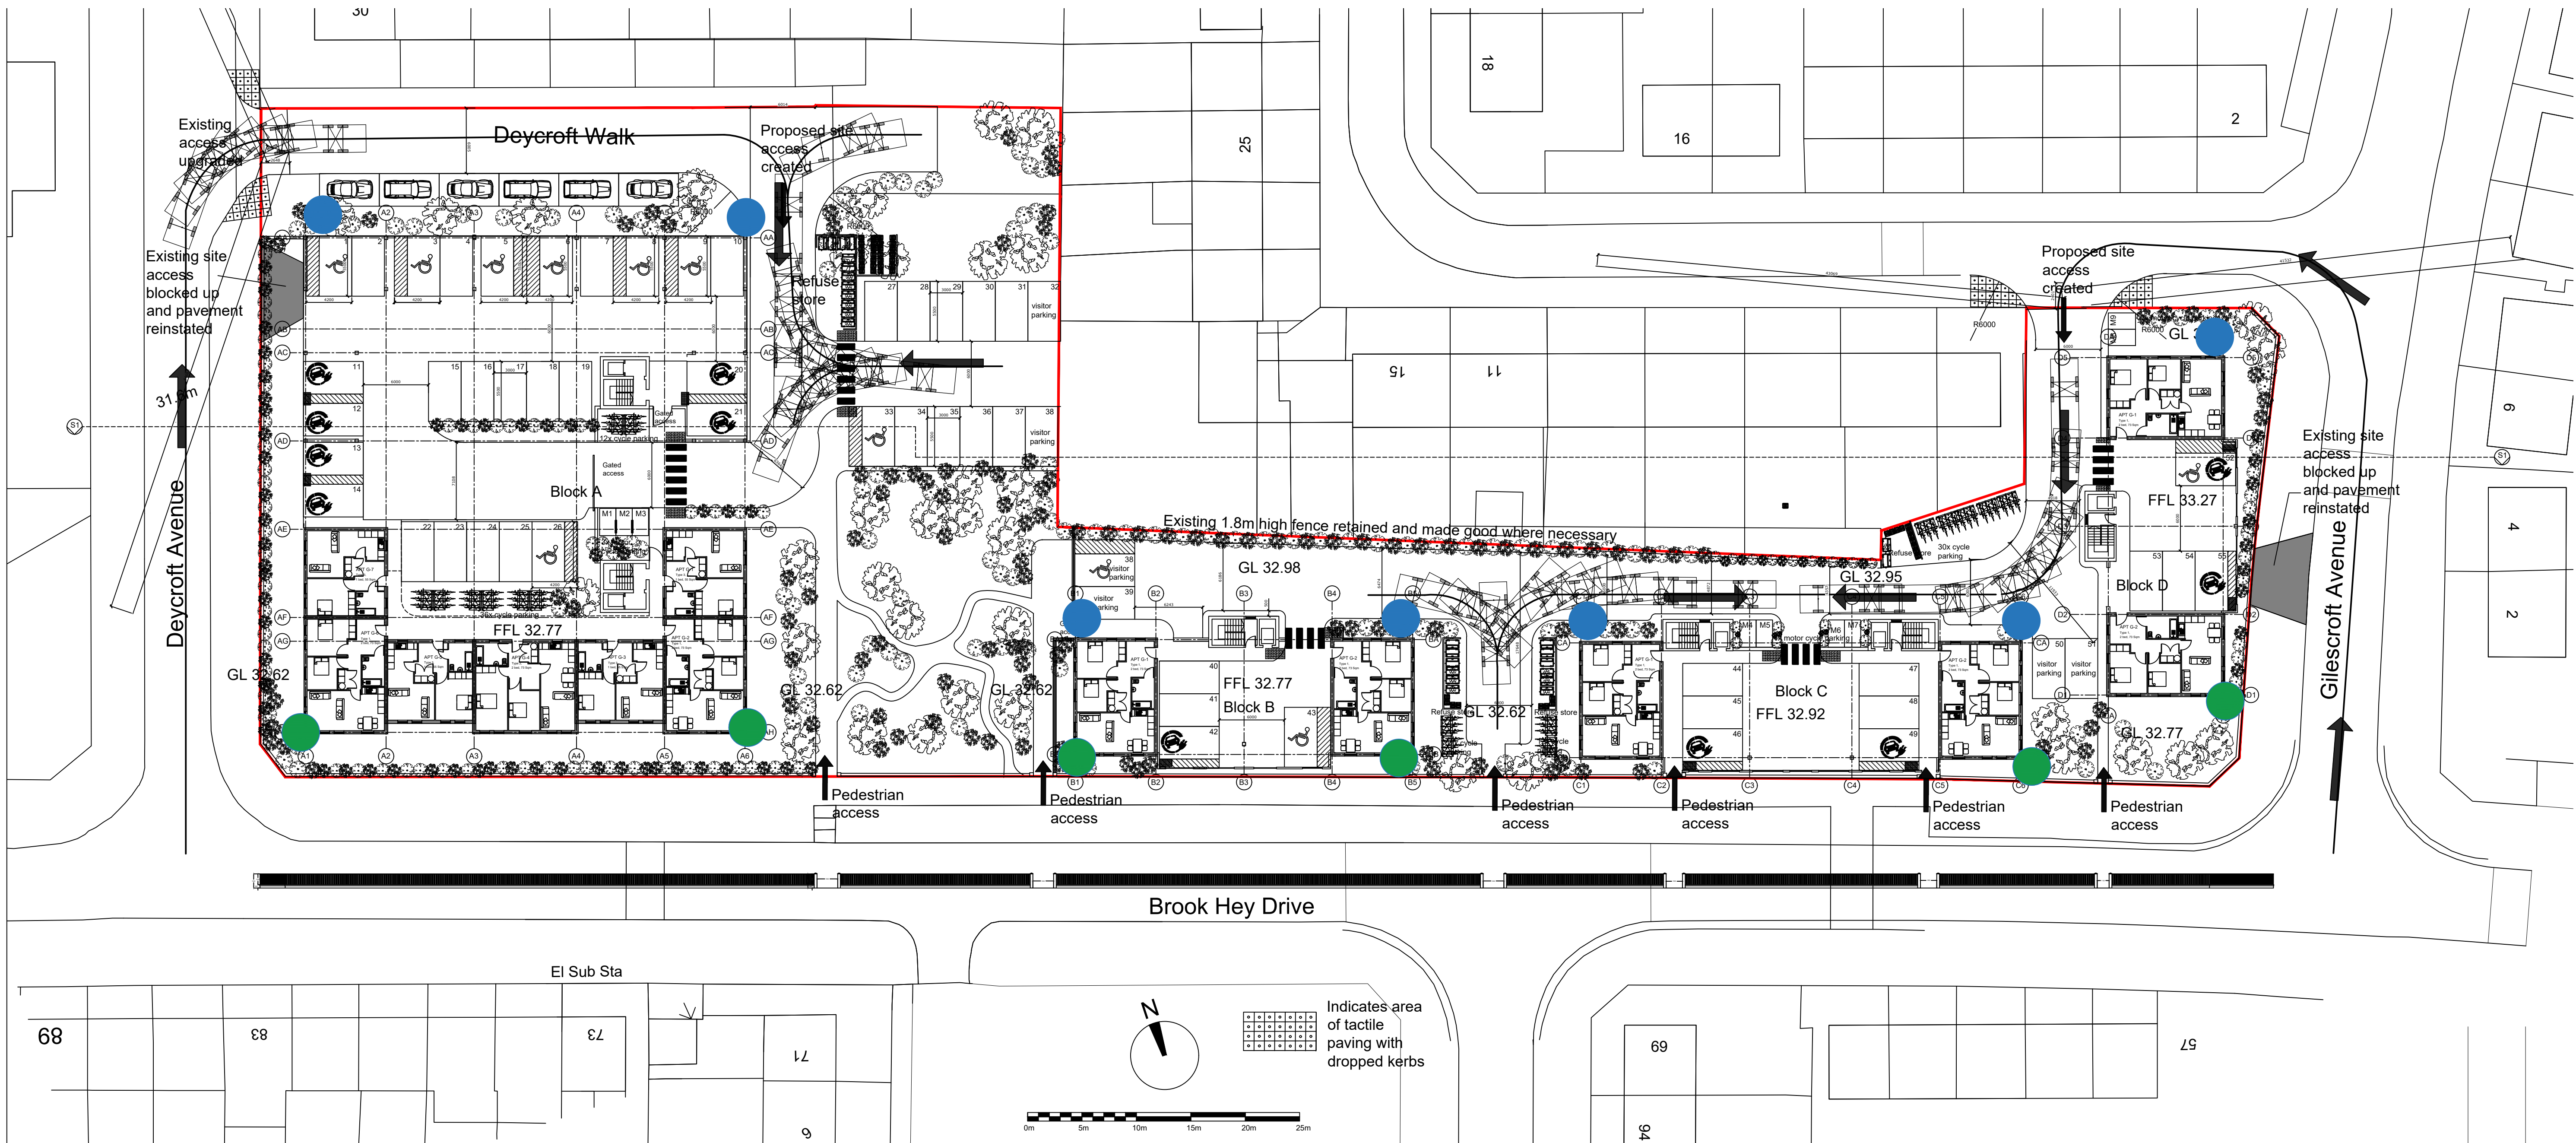

● Under eaves bird box positions (North facing)

● Bat box positions (South facing)

Ref Date Notes
REVISIONS

DRAWING NUMBER
593-P-12

DRAWING STATUS
Planning Application

SCALE
1:300 @ A1

DRAWING TITLE
Site plan
Showing bird &
bat box provision

JOB TITLE
Brook Hey Development

Kirkby, Liverpool

WD
Architects
Atlantic House
143 Sefton Street
Liverpool L8 5SN
0151 332 0120
info@wrooltdesign.co.uk
wrooltdesign.co.uk