

PROPOSED FRONT ELEVATION - SCALE 1:500



PROPOSED FRONT ELEVATION



SIGN B

SIGN A

PROPOSED FRONT ELEVATION



SIGN D

Client:
UNILIN
DISTRIBUTION LTD

Site:
UNIT 3,
ACADEMY ONE,
LEES ROAD,
KNOWSLEY
IND EST,
KNOWSLEY,
LIVERPOOL,
L33 7AG

Scale:
AS STATED @ A3

Drawn by:
AB

Date:
06/01/2022

Drawing no:
UNI-0001

Revision: B

PROPOSED FRONT ELEVATION



SIGN C

Client:

**UNILIN
DISTRIBUTION LTD**

Site:

**UNIT 3,
ACADEMY ONE,
LEES ROAD,
KNOWSLEY
IND EST,
KNOWSLEY,
LIVERPOOL,
L33 7AG**

Scale:

AS STATED @ A3

Drawn by:

AB


Date:

06/01/2022

Drawing no:

UNI-0001

Revision: **B**

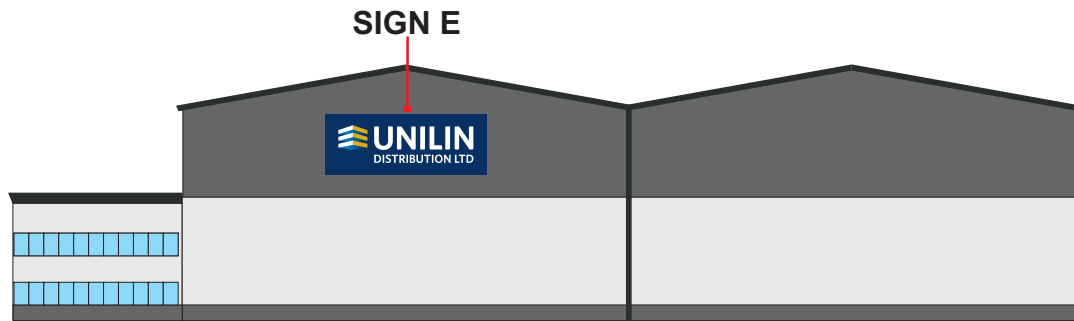

PROPOSED SIDE ELEVATION - SCALE 1:500



PROPOSED SIDE ELEVATION



SIGN E

Client:
**UNILIN
DISTRIBUTION LTD**

Site:
**UNIT 3,
ACADEMY ONE,
LEES ROAD,
KNOWSLEY
IND EST,
KNOWSLEY,
LIVERPOOL,
L33 7AG**


Scale:
AS STATED @ A3

Drawn by:
AB

Date:
06/01/2022

Drawing no:
UNI-0001

Revision: **B**

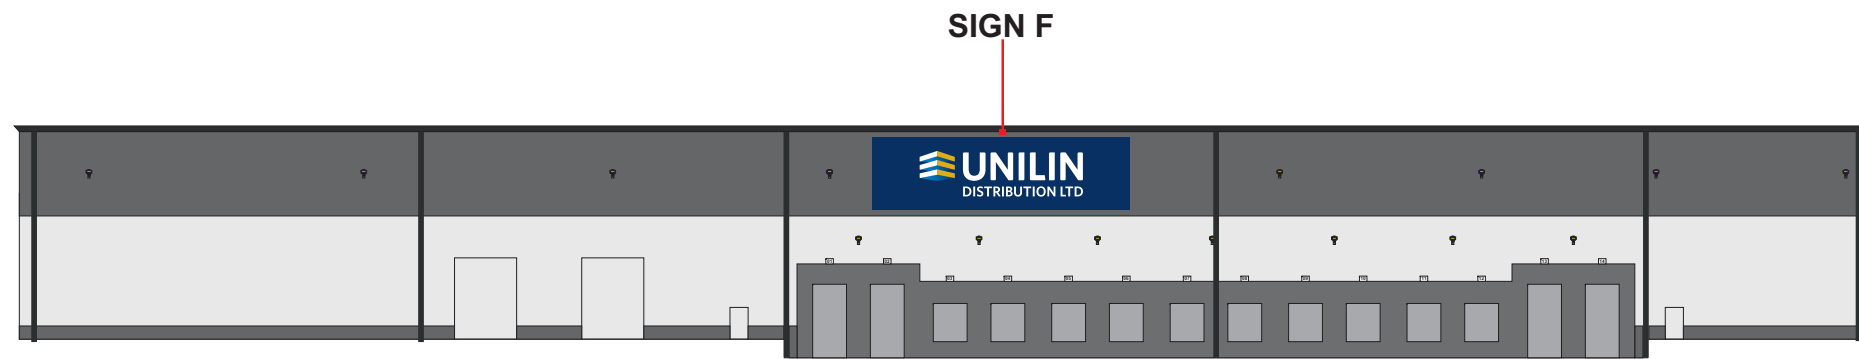

PROPOSED REAR ELEVATION - SCALE 1:500



EXISTING REAR ELEVATION



PROPOSED REAR ELEVATION



SIGN F

Client:

**UNILIN
DISTRIBUTION LTD**

Site:

**UNIT 3,
ACADEMY ONE,
LEES ROAD,
KNOWSLEY
IND EST,
KNOWSLEY,
LIVERPOOL,
L33 7AG**

Scale:

AS STATED @ A3

Drawn by:

AB

Date:

06/01/2022

Drawing no:

UNI-0001

Revision: **B**

Page: **4 of 7**

SIGN A scale 1:100




Illuminated flex box sign with digitally printed PVC face, logo and letters to illuminate only, background to be blacked out on inside. Box to be powder coated blue RAL 5002.

Note - When non-illuminated pantone colours will be true



SECTION THROUGH SIGNS A,B & C scale 1:5

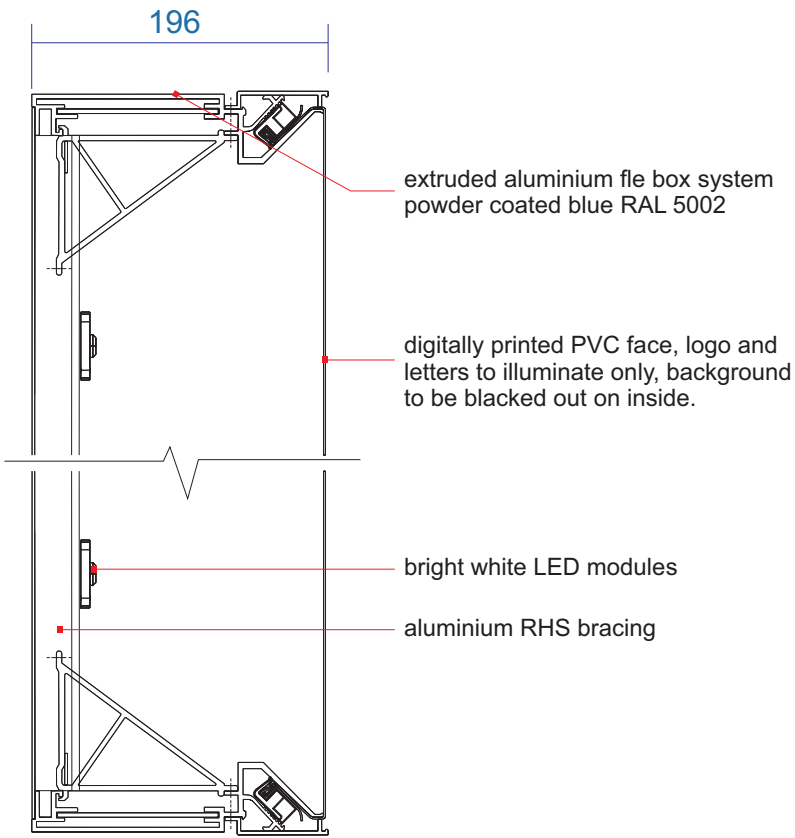


LUMINANCE LEVELS WILL NOT EXCEED 500 cd/m2

SIGN B scale 1:100



Illuminated flex box sign with digitally printed PVC face, logo and letters to illuminate only, background to be blacked out on inside. Box to be powder coated blue RAL 5002.

Note - When non-illuminated pantone colours will be true

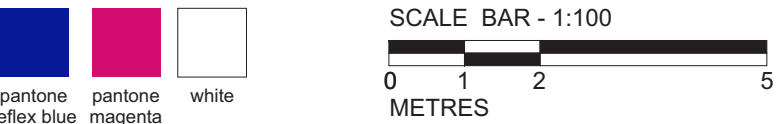


SIGN C scale 1:75



Illuminated flex box sign with digitally printed PVC face, logo and letters to illuminate only, background to be blacked out on inside. Box to be powder coated blue RAL 5002.

Note - When non-illuminated pantone colours will be true

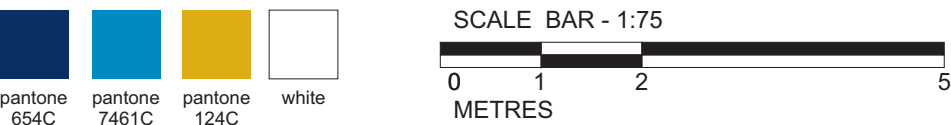

Client:
**UNILIN
DISTRIBUTION LTD**

Site:
**UNIT 3,
ACADEMY ONE,
LEES ROAD,
KNOWSLEY
IND EST,
KNOWSLEY,
LIVERPOOL,
L33 7AG**

Scale:
AS STATED @ A3

Drawn by:
AB

Date:
06/01/2022

Drawing no:
UNI-0001

Revision: **B**




Non-illuminated flex box sign with digitally printed PVC face.
Box to be powder coated white.




SCALE BAR - 1:75




Non-illuminated flex box sign with digitally printed PVC face.
Box to be powder coated blue RAL 5002.

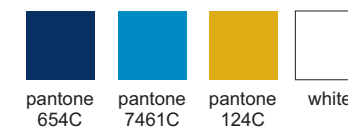


SCALE BAR - 1:75

 


Non-illuminated flex box sign with digitally printed PVC face.
Box to be powder coated blue RAL 5002.

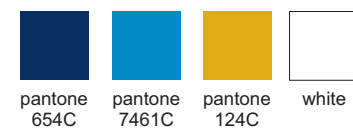

SCALE BAR - 1:100

 

SECTION THROUGH SIGN D, E & F scale 1:5

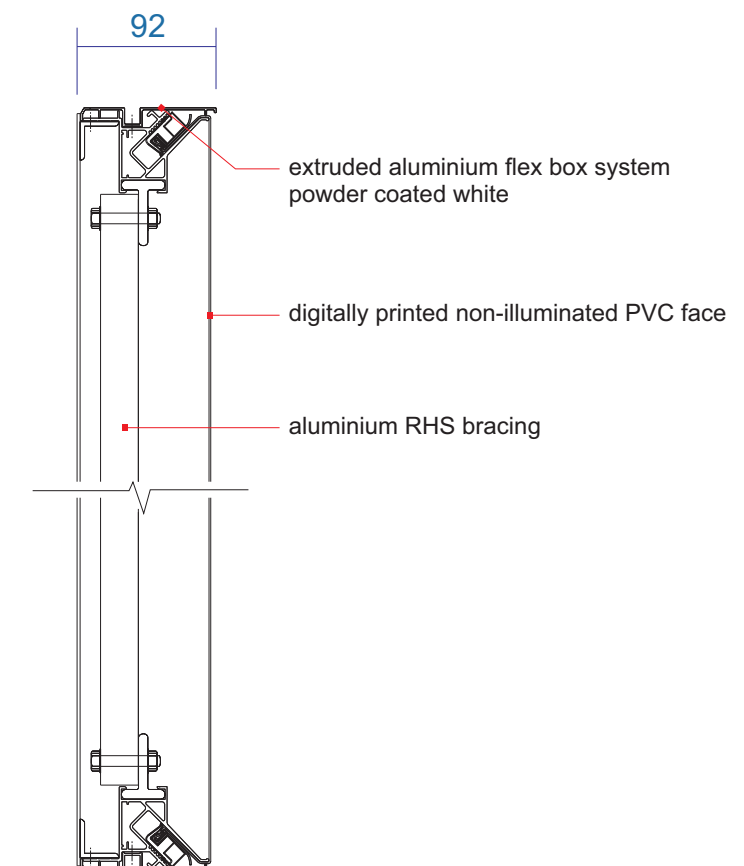

Client:
**UNILIN
DISTRIBUTION LTD**

Site:
**UNIT 3,
ACADEMY ONE,
LEES ROAD,
KNOWSLEY
IND EST,
KNOWSLEY,
LIVERPOOL,
L33 7AG**

Scale:
AS STATED @ A3

Drawn by:
AB

Date:
06/01/2022

Drawing no:
UNI-0001



Revision: **B**

Page: **6 of 7**


SIGN G scale 1:10



Parking sign from 3mm thick ACM panel with face applied vinyl, fixed to a 76mm CHS post powder coated black with sign fix channel to rear. Post to be set in ground with concrete.
5 Required.

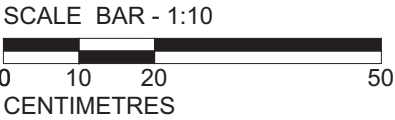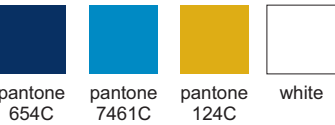

PROPOSED PARKING AREA

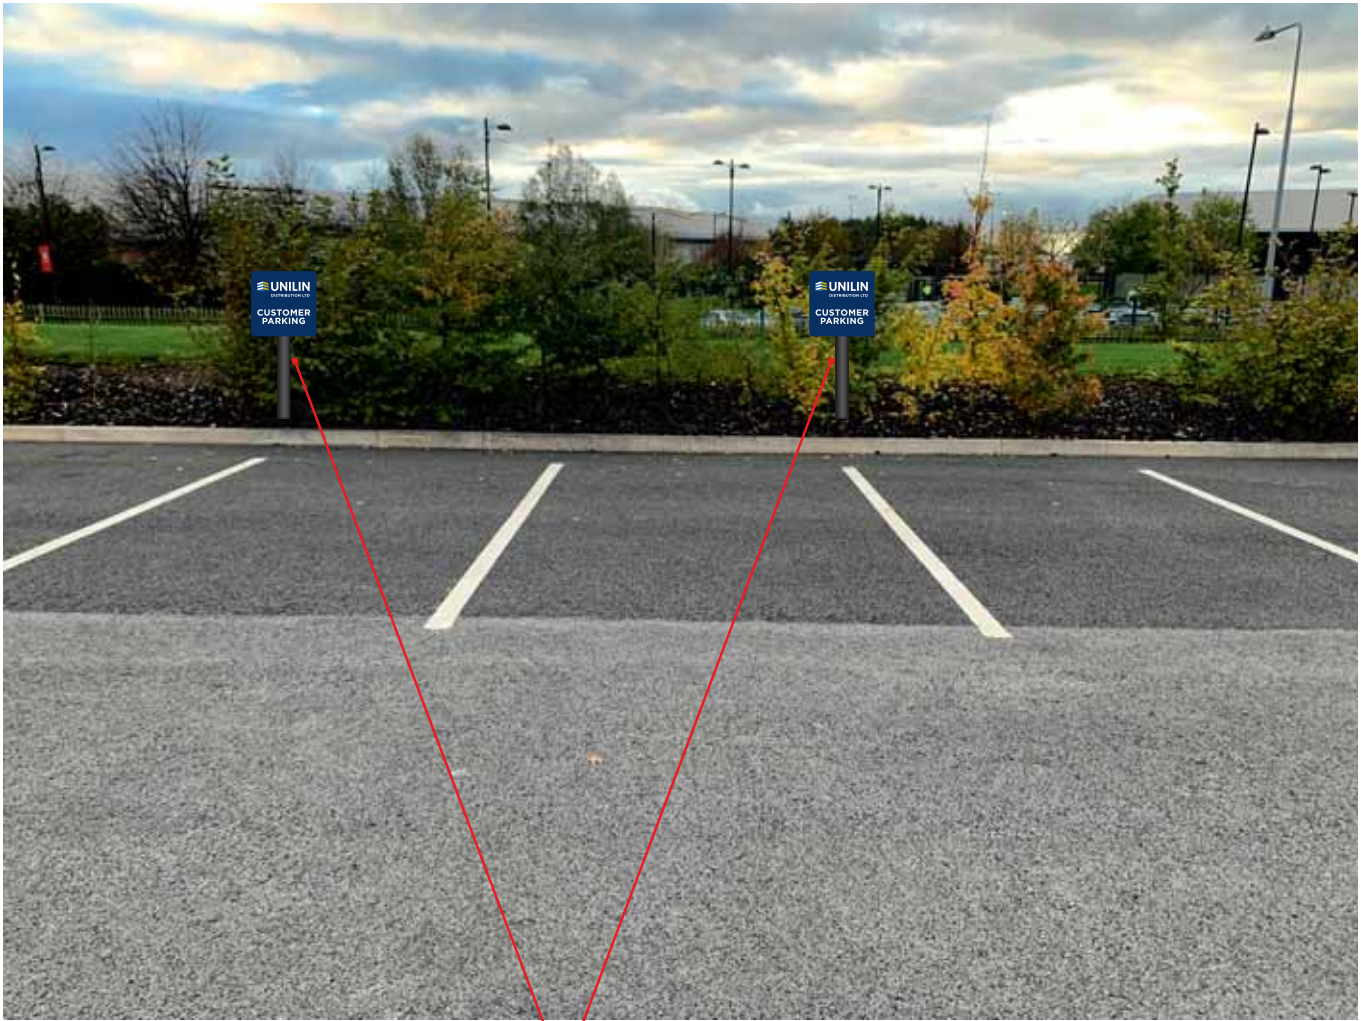

SIGN I



Client:
**UNILIN
DISTRIBUTION LTD**

Site:
**UNIT 3,
ACADEMY ONE,
LEES ROAD,
KNOWSLEY
IND EST,
KNOWSLEY,
LIVERPOOL,
L33 7AG**

Scale:
AS STATED @ A3

Drawn by:
AB

Date:
06/01/2022

Drawing no:
UNI-0001

Revision: **B**