



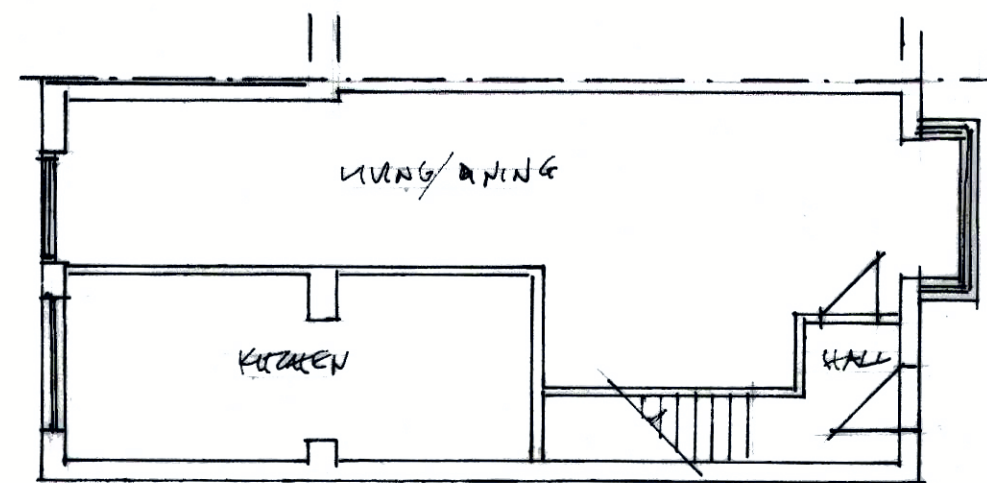

EXISTING: ground floor
(1:100)

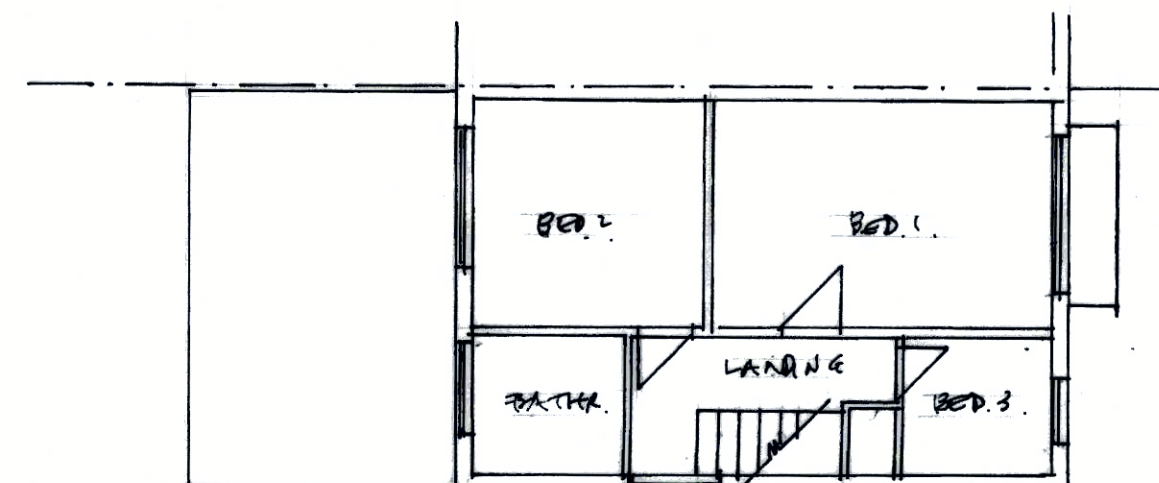

first floor




rear elevation




side elevation




front elevation

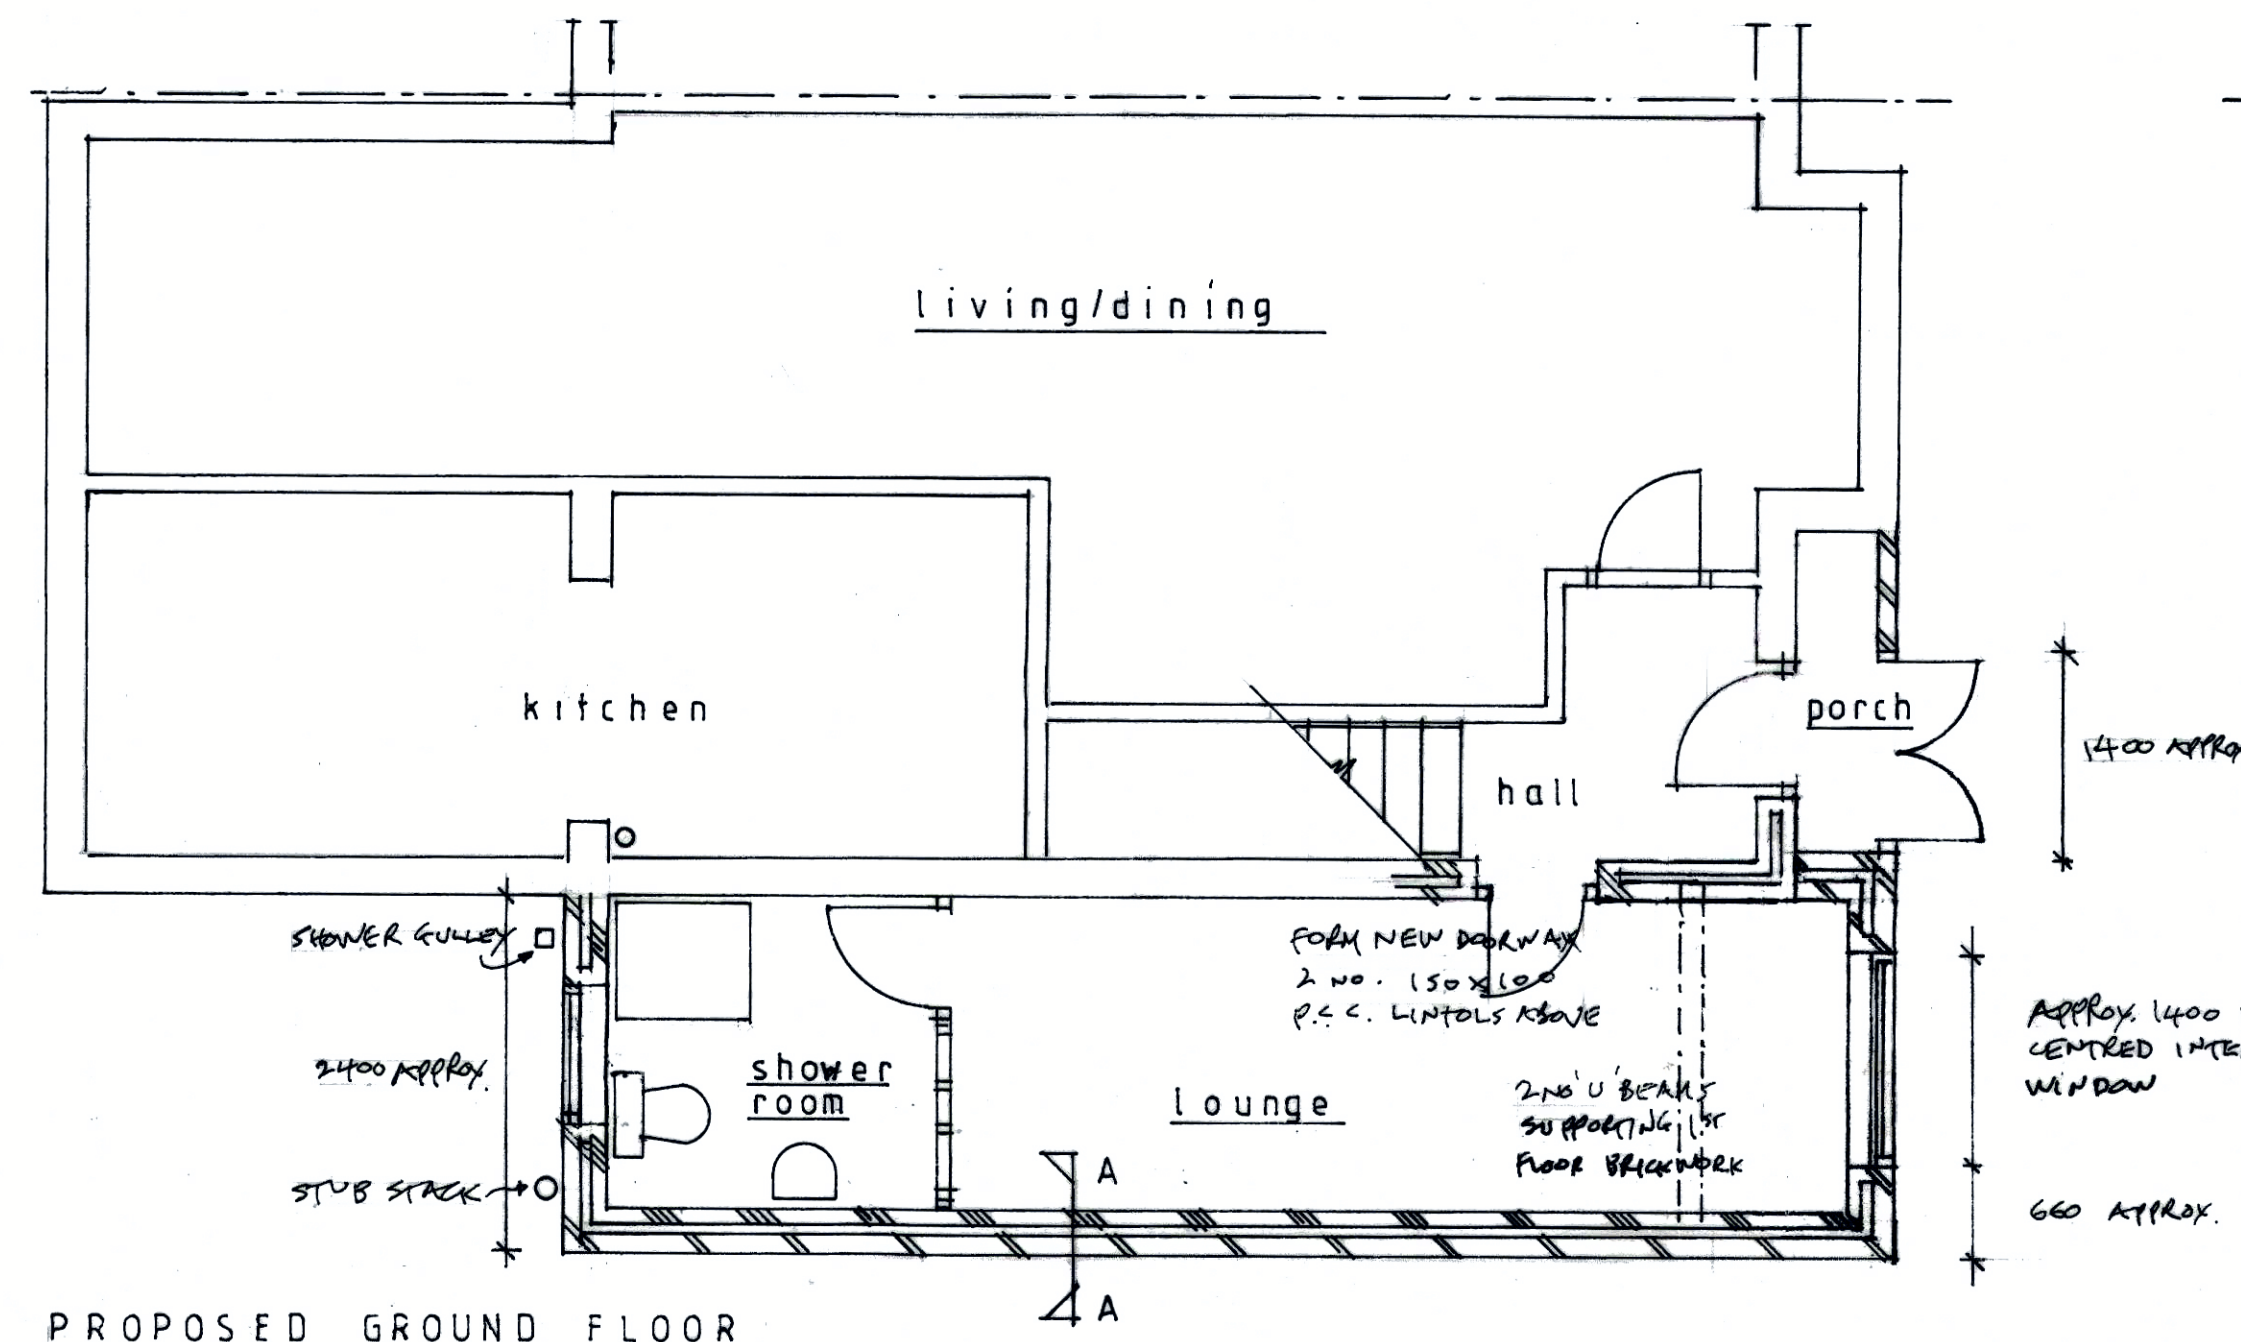

PROPOSED GROUND FLOOR

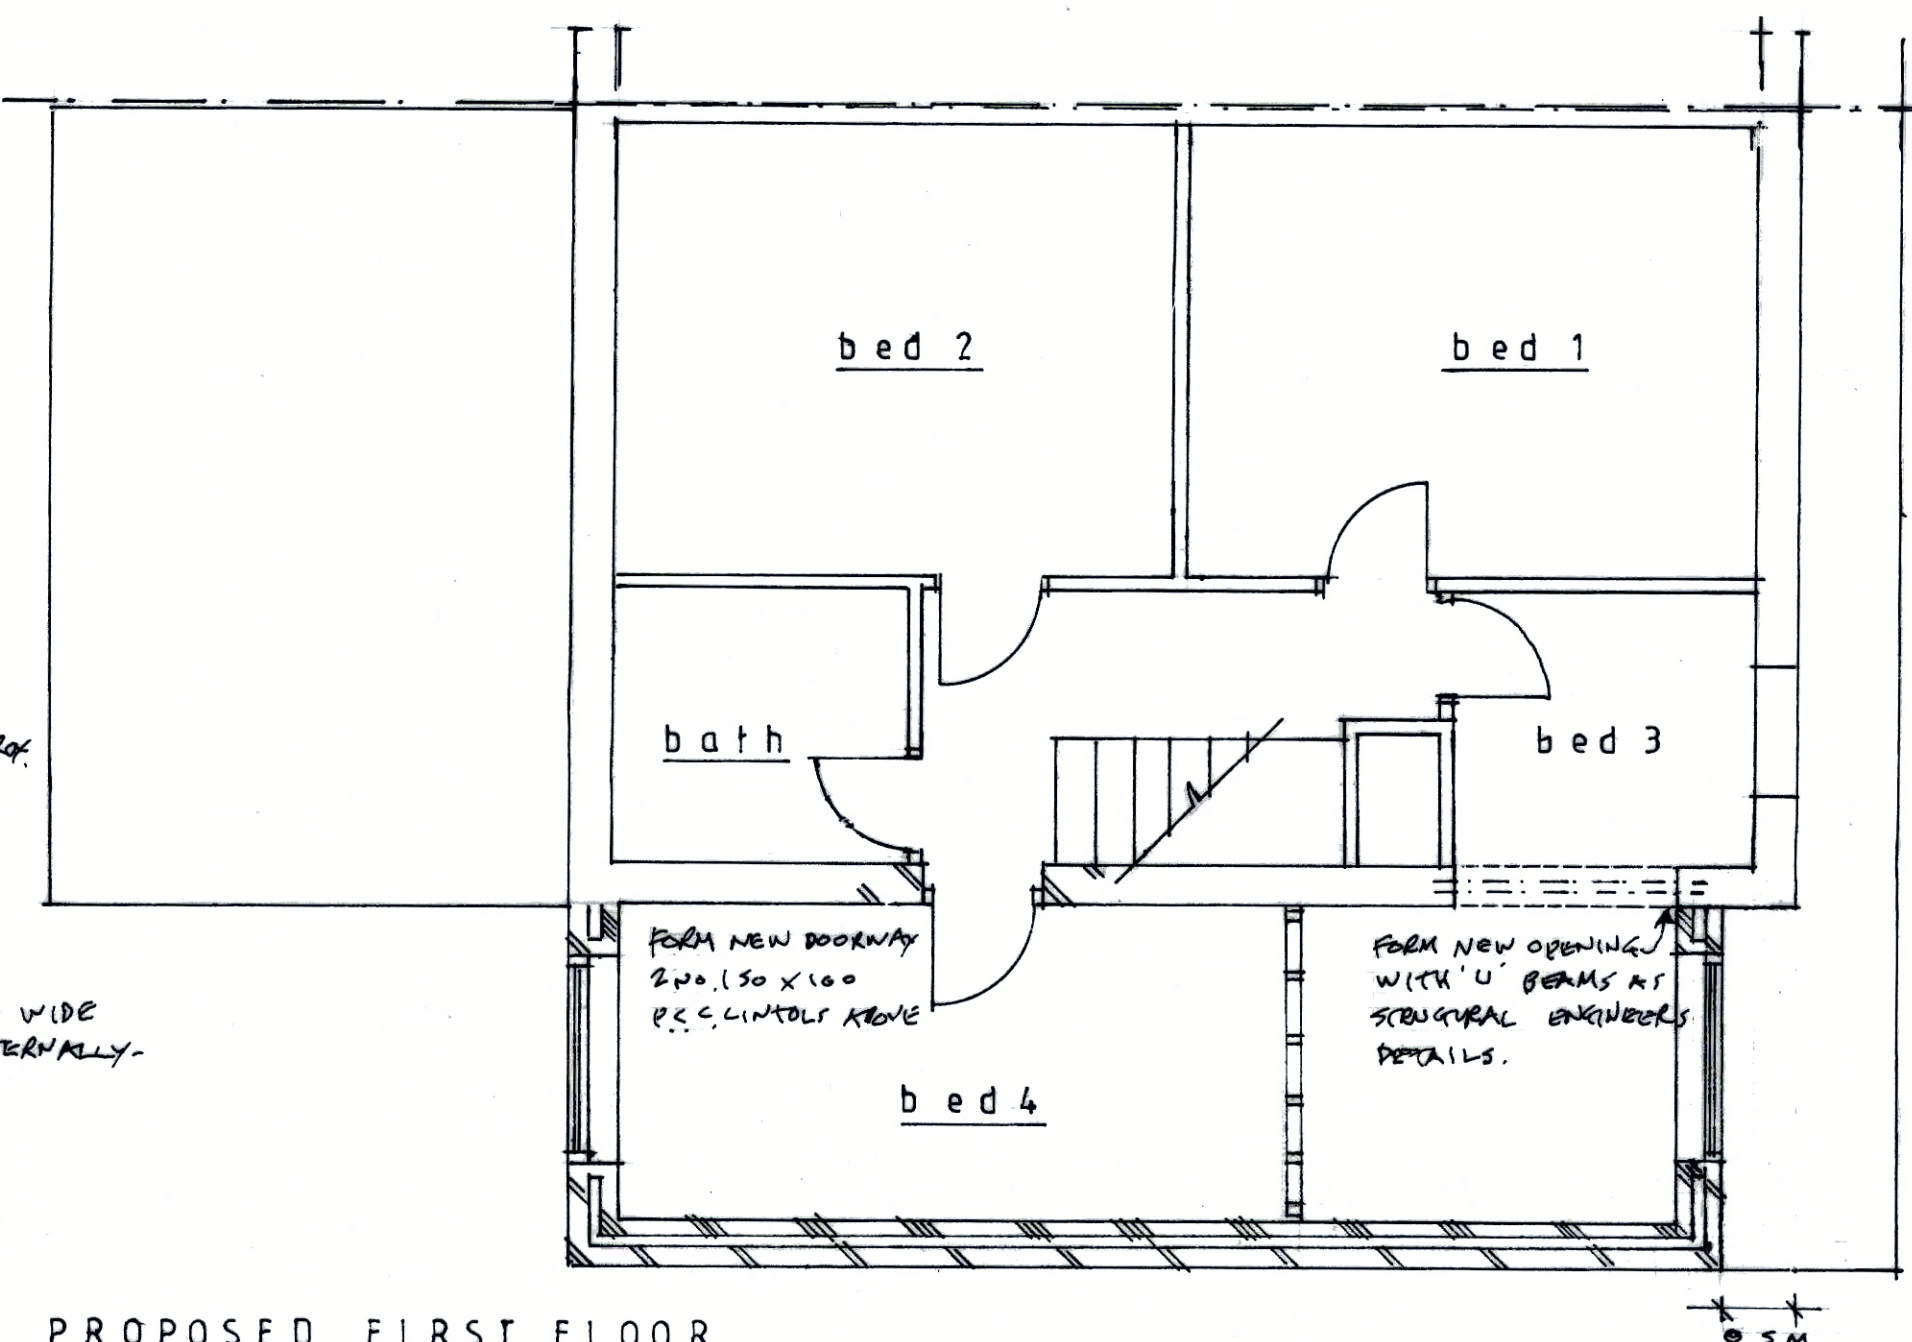


PROPOSED FIRST FLOOR

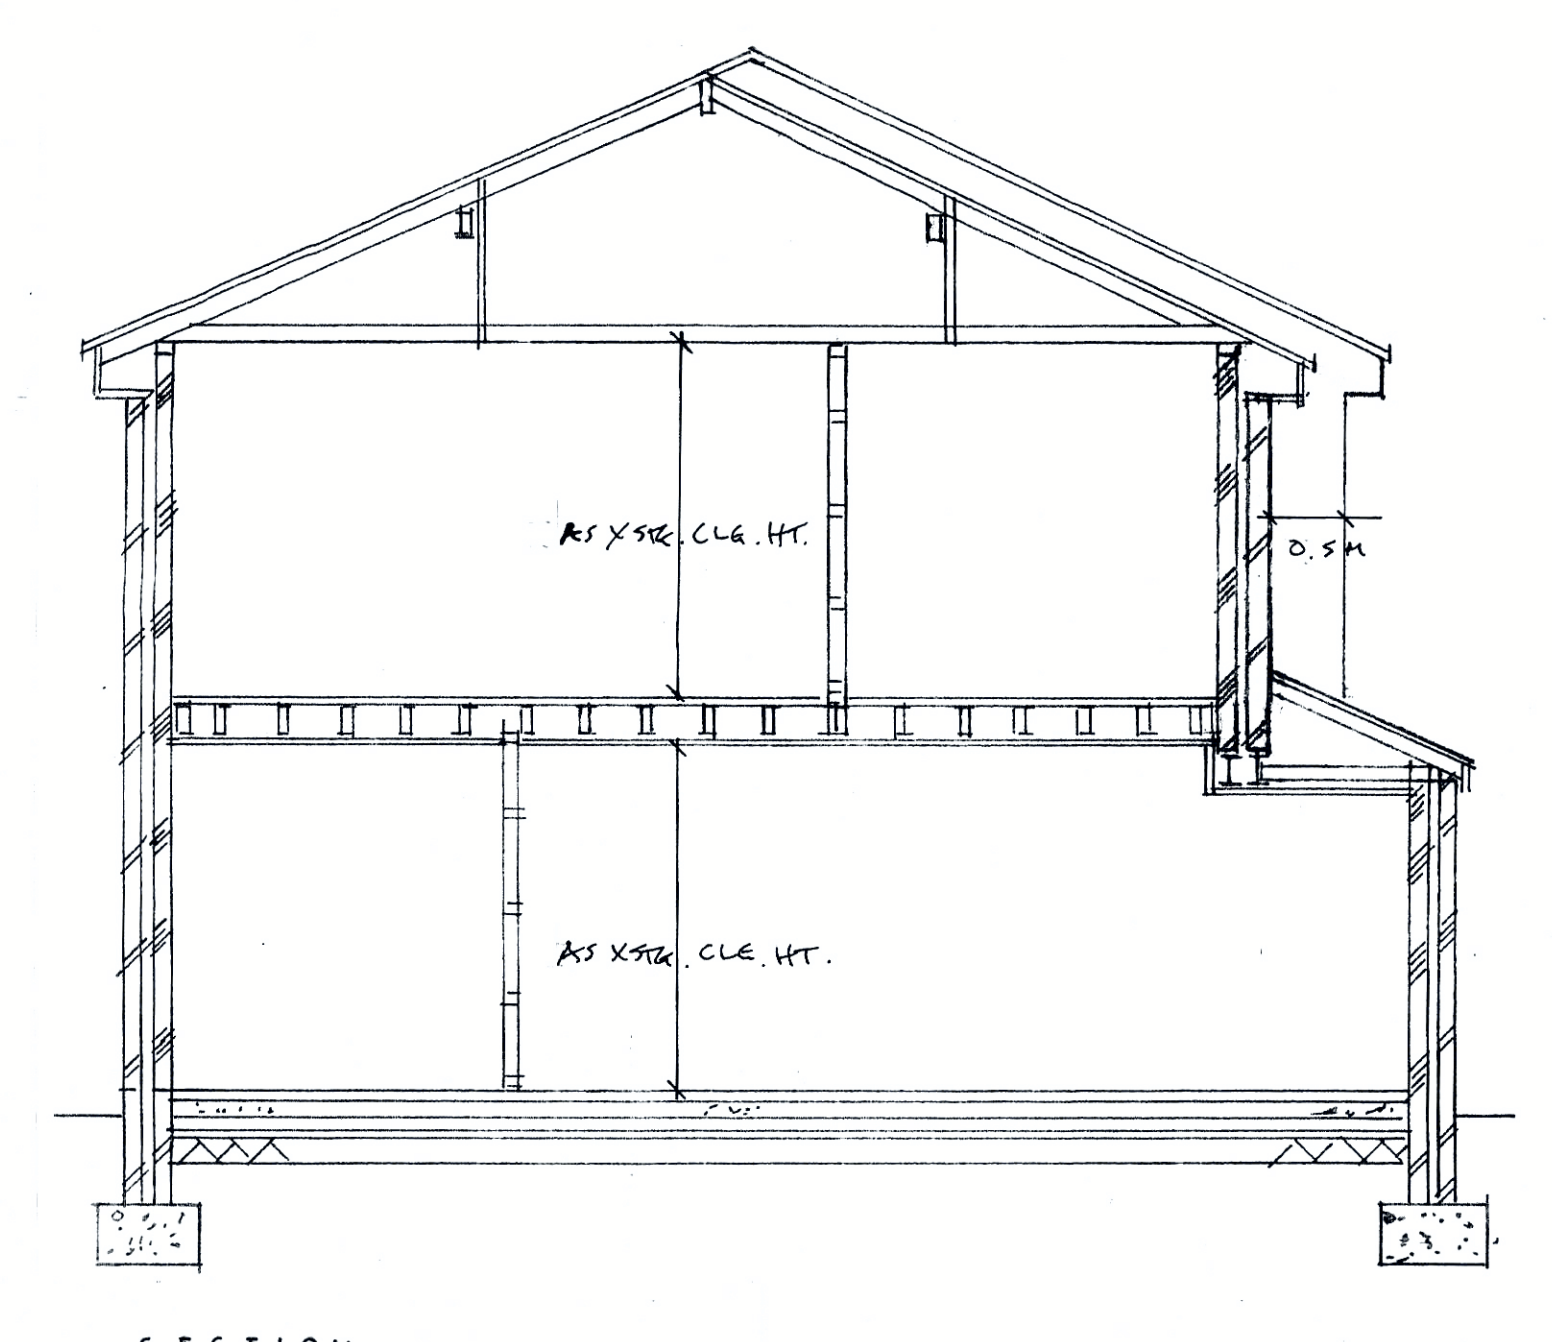

SECTION




ELEVATIONS: FRONT

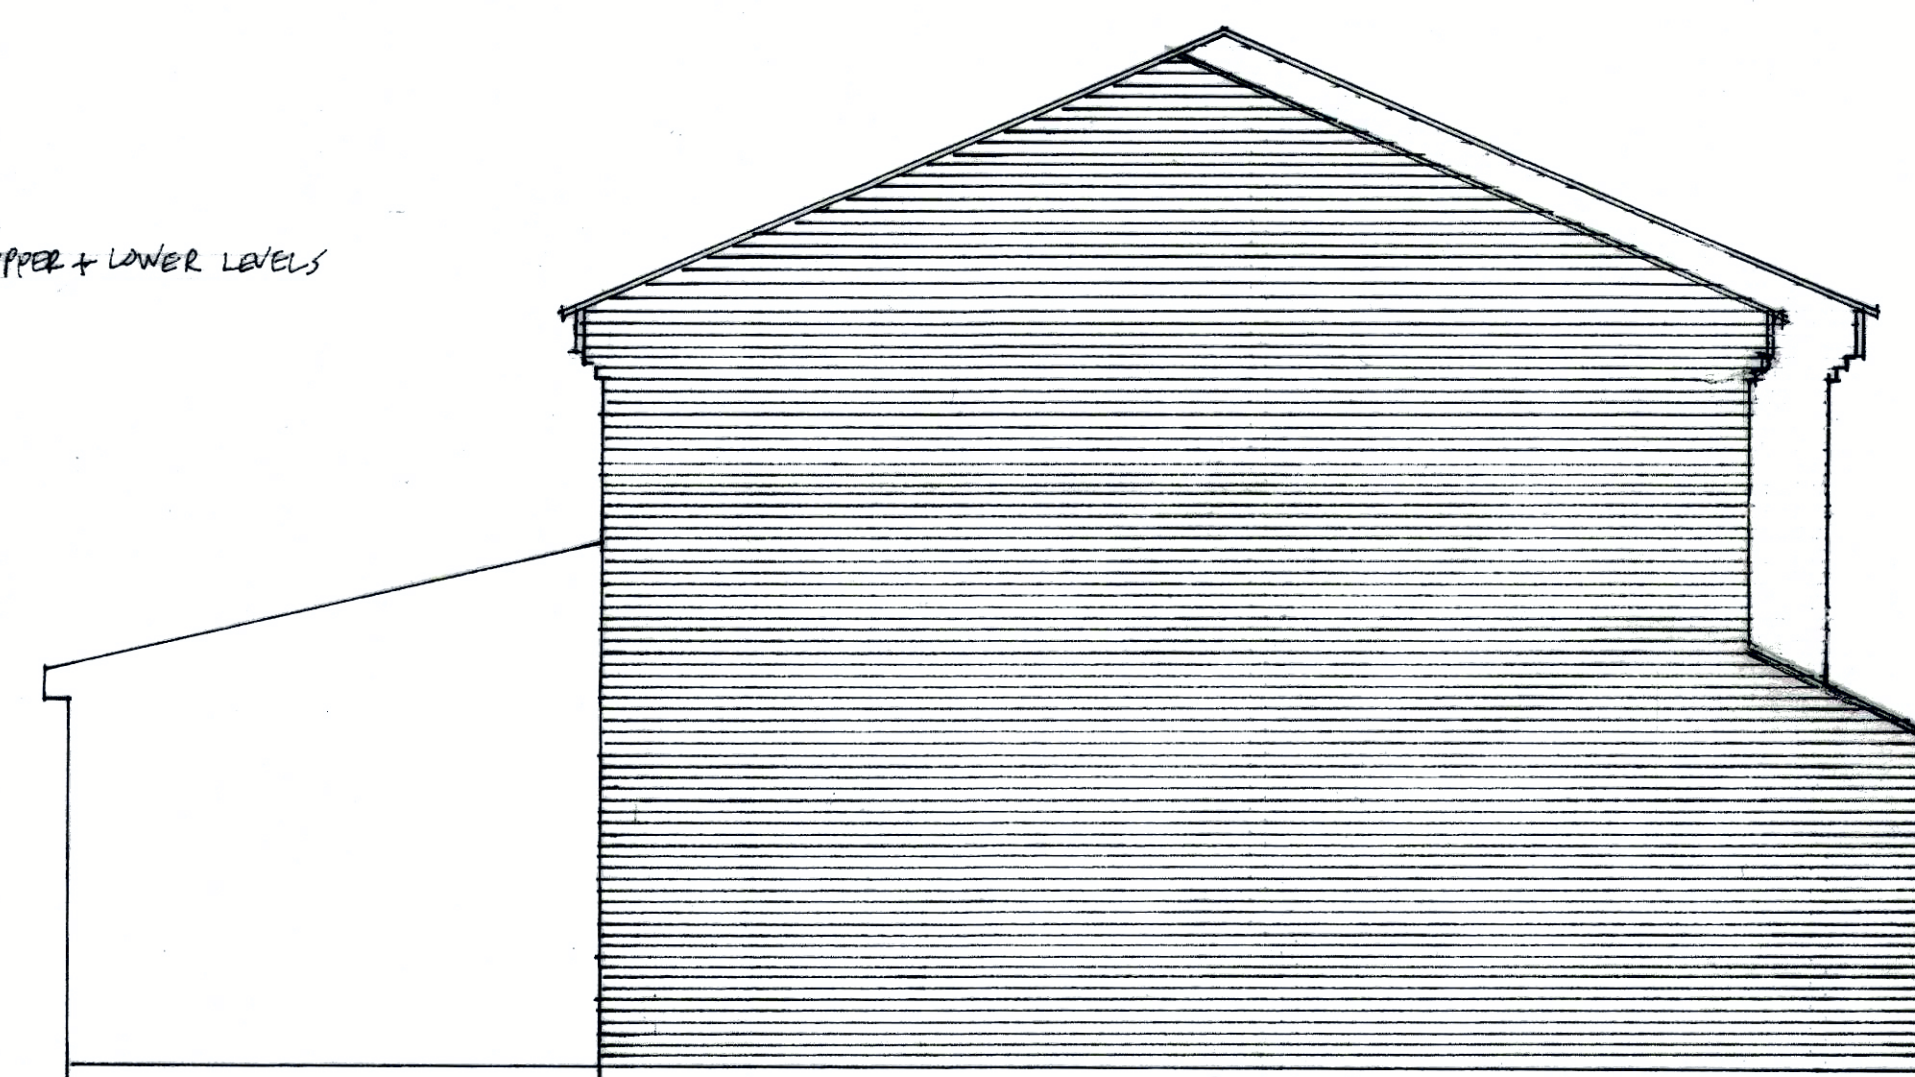


SIDE




REAR

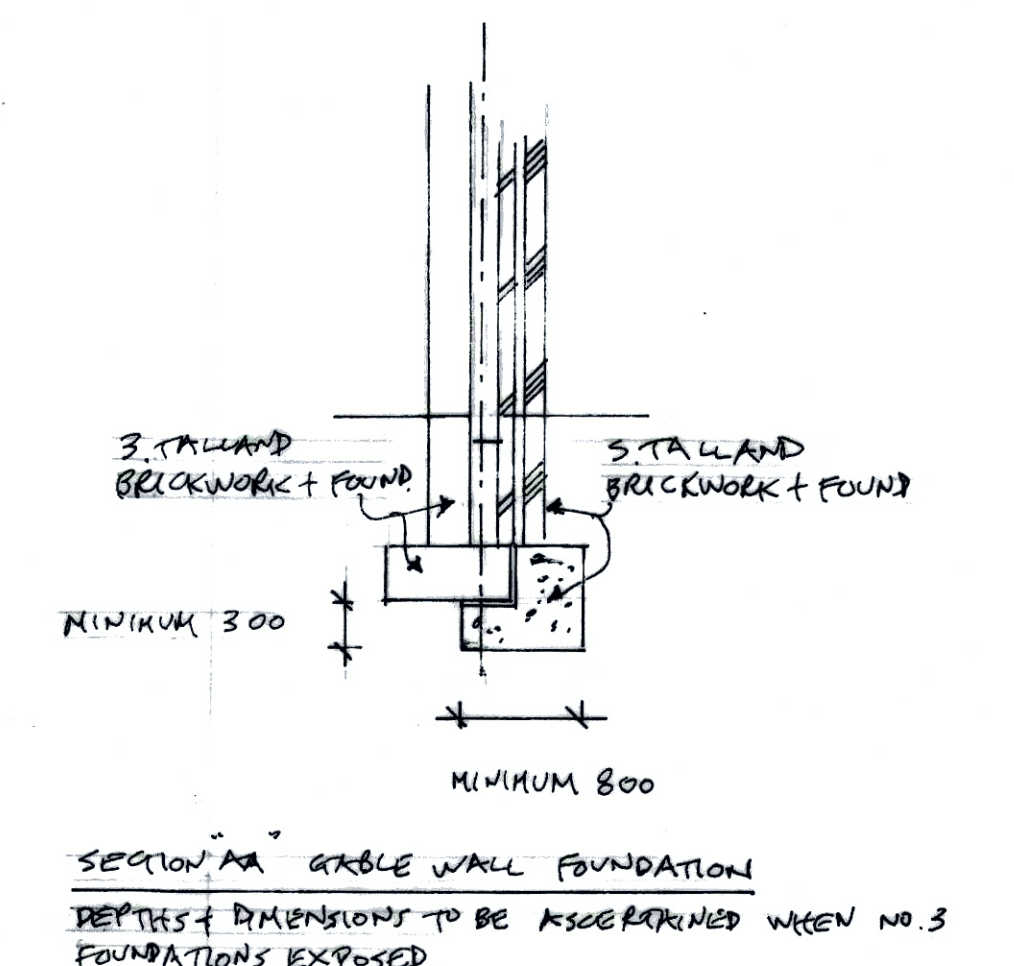

SECTION AA GABLE WALL FOUNDATION
DEPTH & DIMENSIONS TO BE ASCERTAINED WHEN NO.3 FOUNDATIONS EXPOSED.

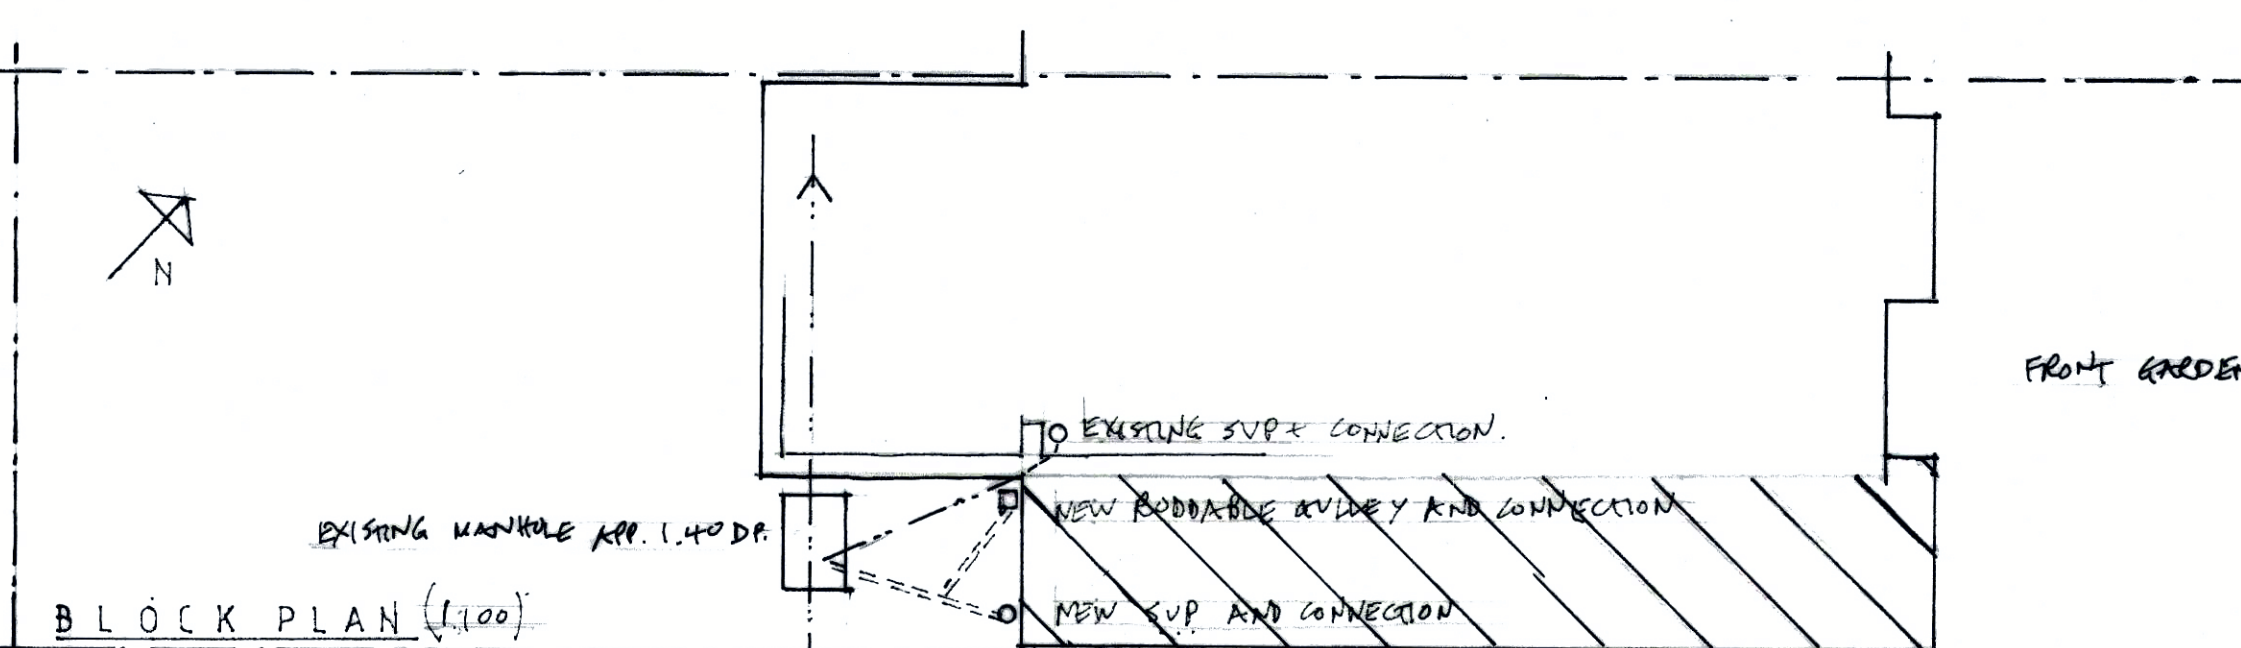


BLOCK PLAN (1:100)

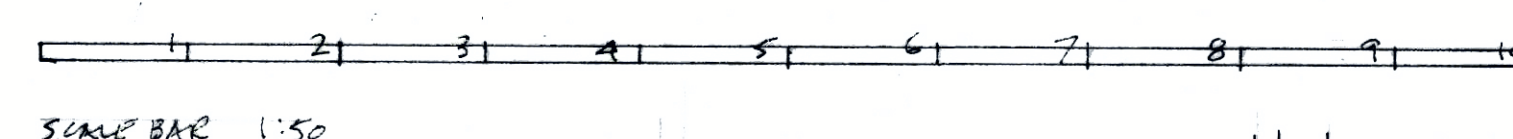

SCALE BAR 1:50

ROOF PLAN
(1:100)

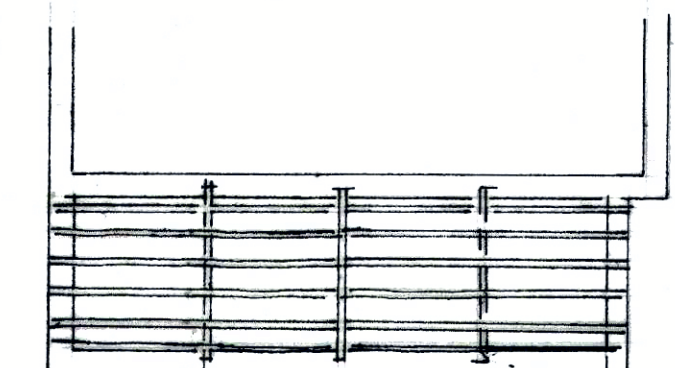

This drawing to be read in conjunction with separate "Schedule of Drawing Notes".
Also to be read in conjunction with separate Structural Engineers Notes, Calculations + sketches.
Structural Engineers details to override this Drawing detail and "Schedule of Notes" detail, if differing.

PROPOSED 2 STOREY SIDE EXTENSION+PORCH
5 TALLAND CLOSE
LIVERPOOL L26 7YA

Scales 1:50 1:100
Scale bar 1:50
Drawing Number 1/A Date 28.11.24