


NOTES
All dimensions to be checked on site. Figured dimensions to be read in preference to scaled. Drawing author accepts no responsibility for any unauthorised amendments to the drawing and does not permit unauthorised copying of the drawing. This drawing is copyright and remains the property of drawing author unless otherwise agreed.

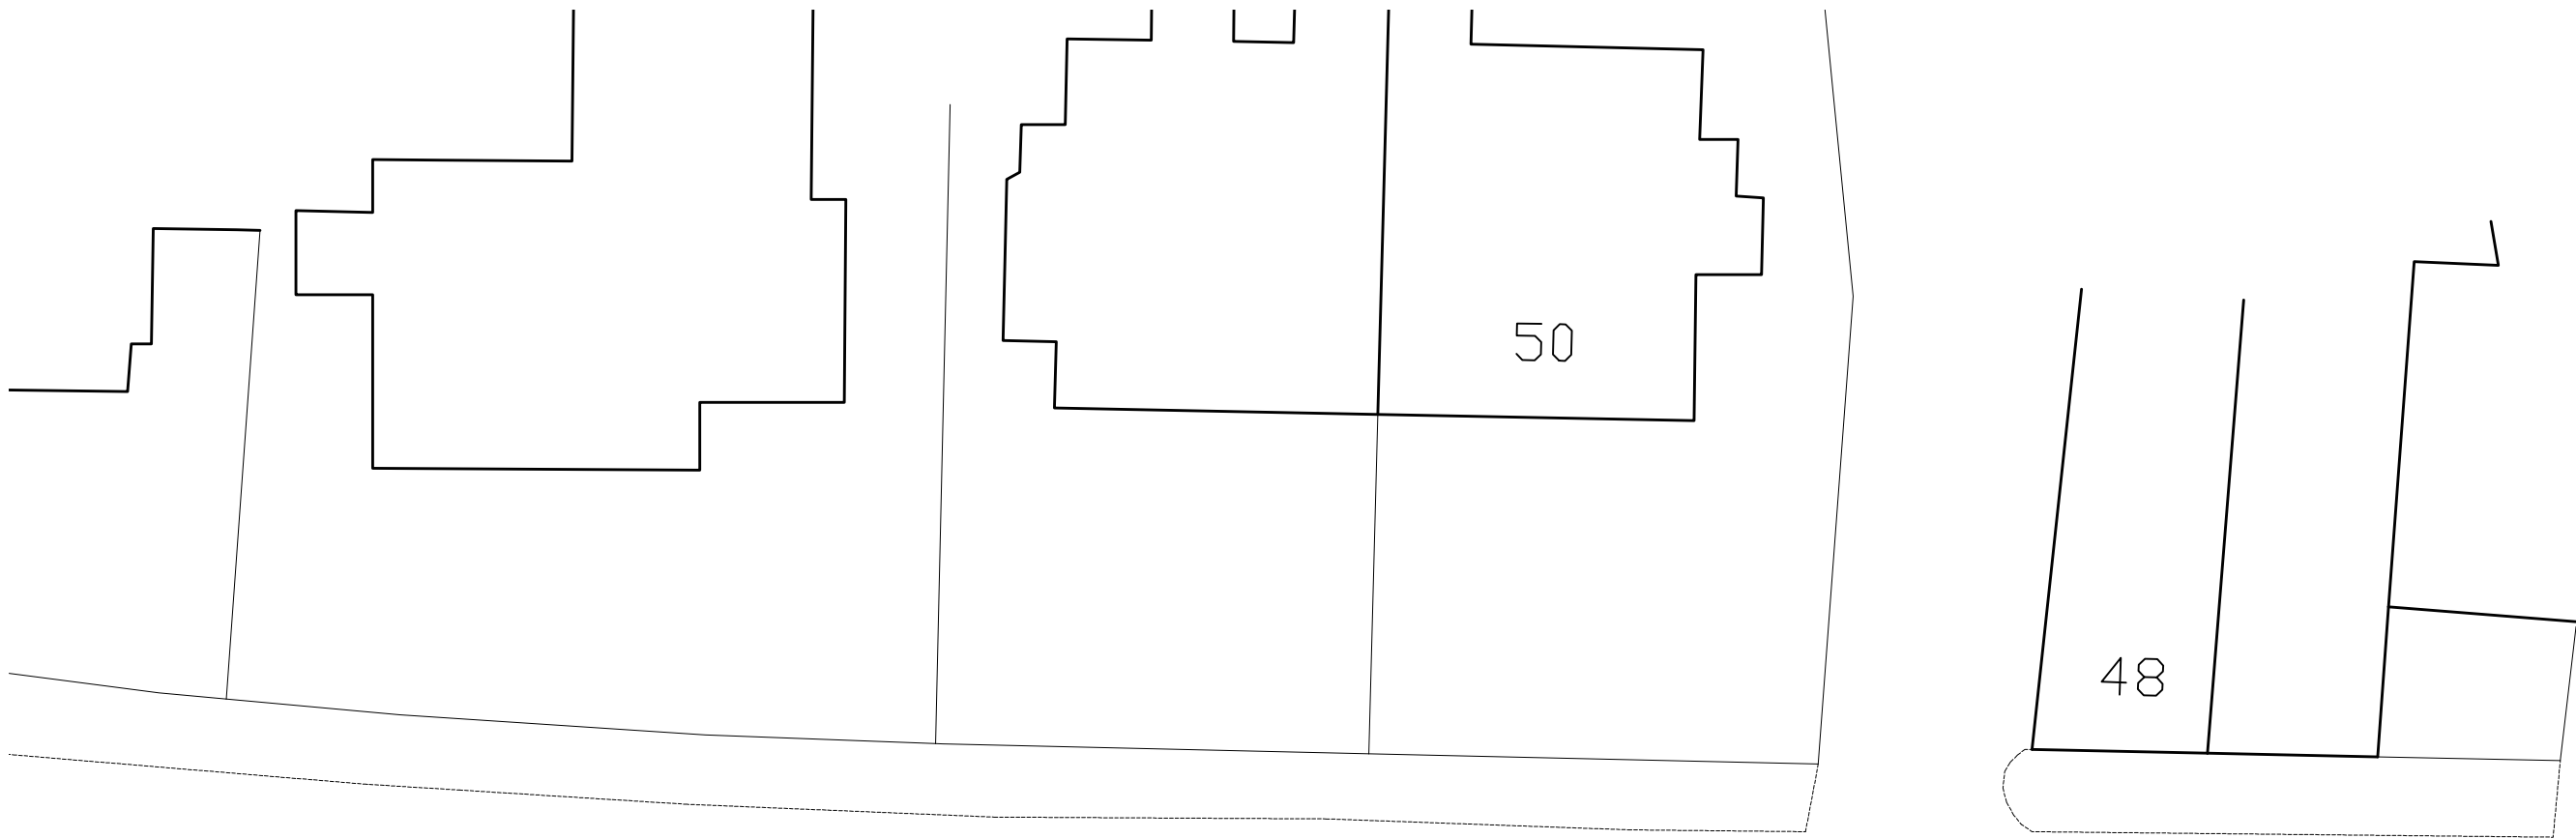

+ 40.2m

Roby Road

+ 40.2m

Roby Road

Lawton Road


Roselea

Lawton Road

Roselea

EXISTING SITE PLAN
Scale 1:200

PROPOSED SITE PLAN
Scale 1:200

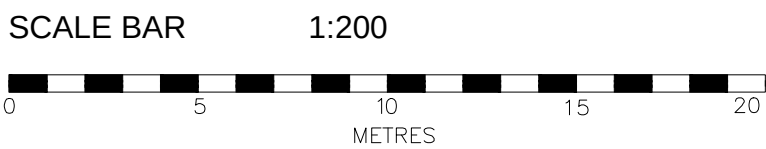

Version	Amendment	Drawn & Date	Checked & Date	Approved & Date
McGovern Architectural Design				
Telephone: 07723286078 Email: McGovernArchitecturalDesign@hotmail.com				
Internal Project Number				
Client MR_ADAM_WAN				
Project Name 27_ROBY_ROAD_LIVERPOOL				
Drawing Title EXISTING&PROPOSED_SITE_PLANS				
Scale SHOWN	Original Size A1	*		
Date 15.06.22	Drawn MMC	Checked MMC	Approved	
Drawing Number	Status			
	Revision			
	B			

PL_02