


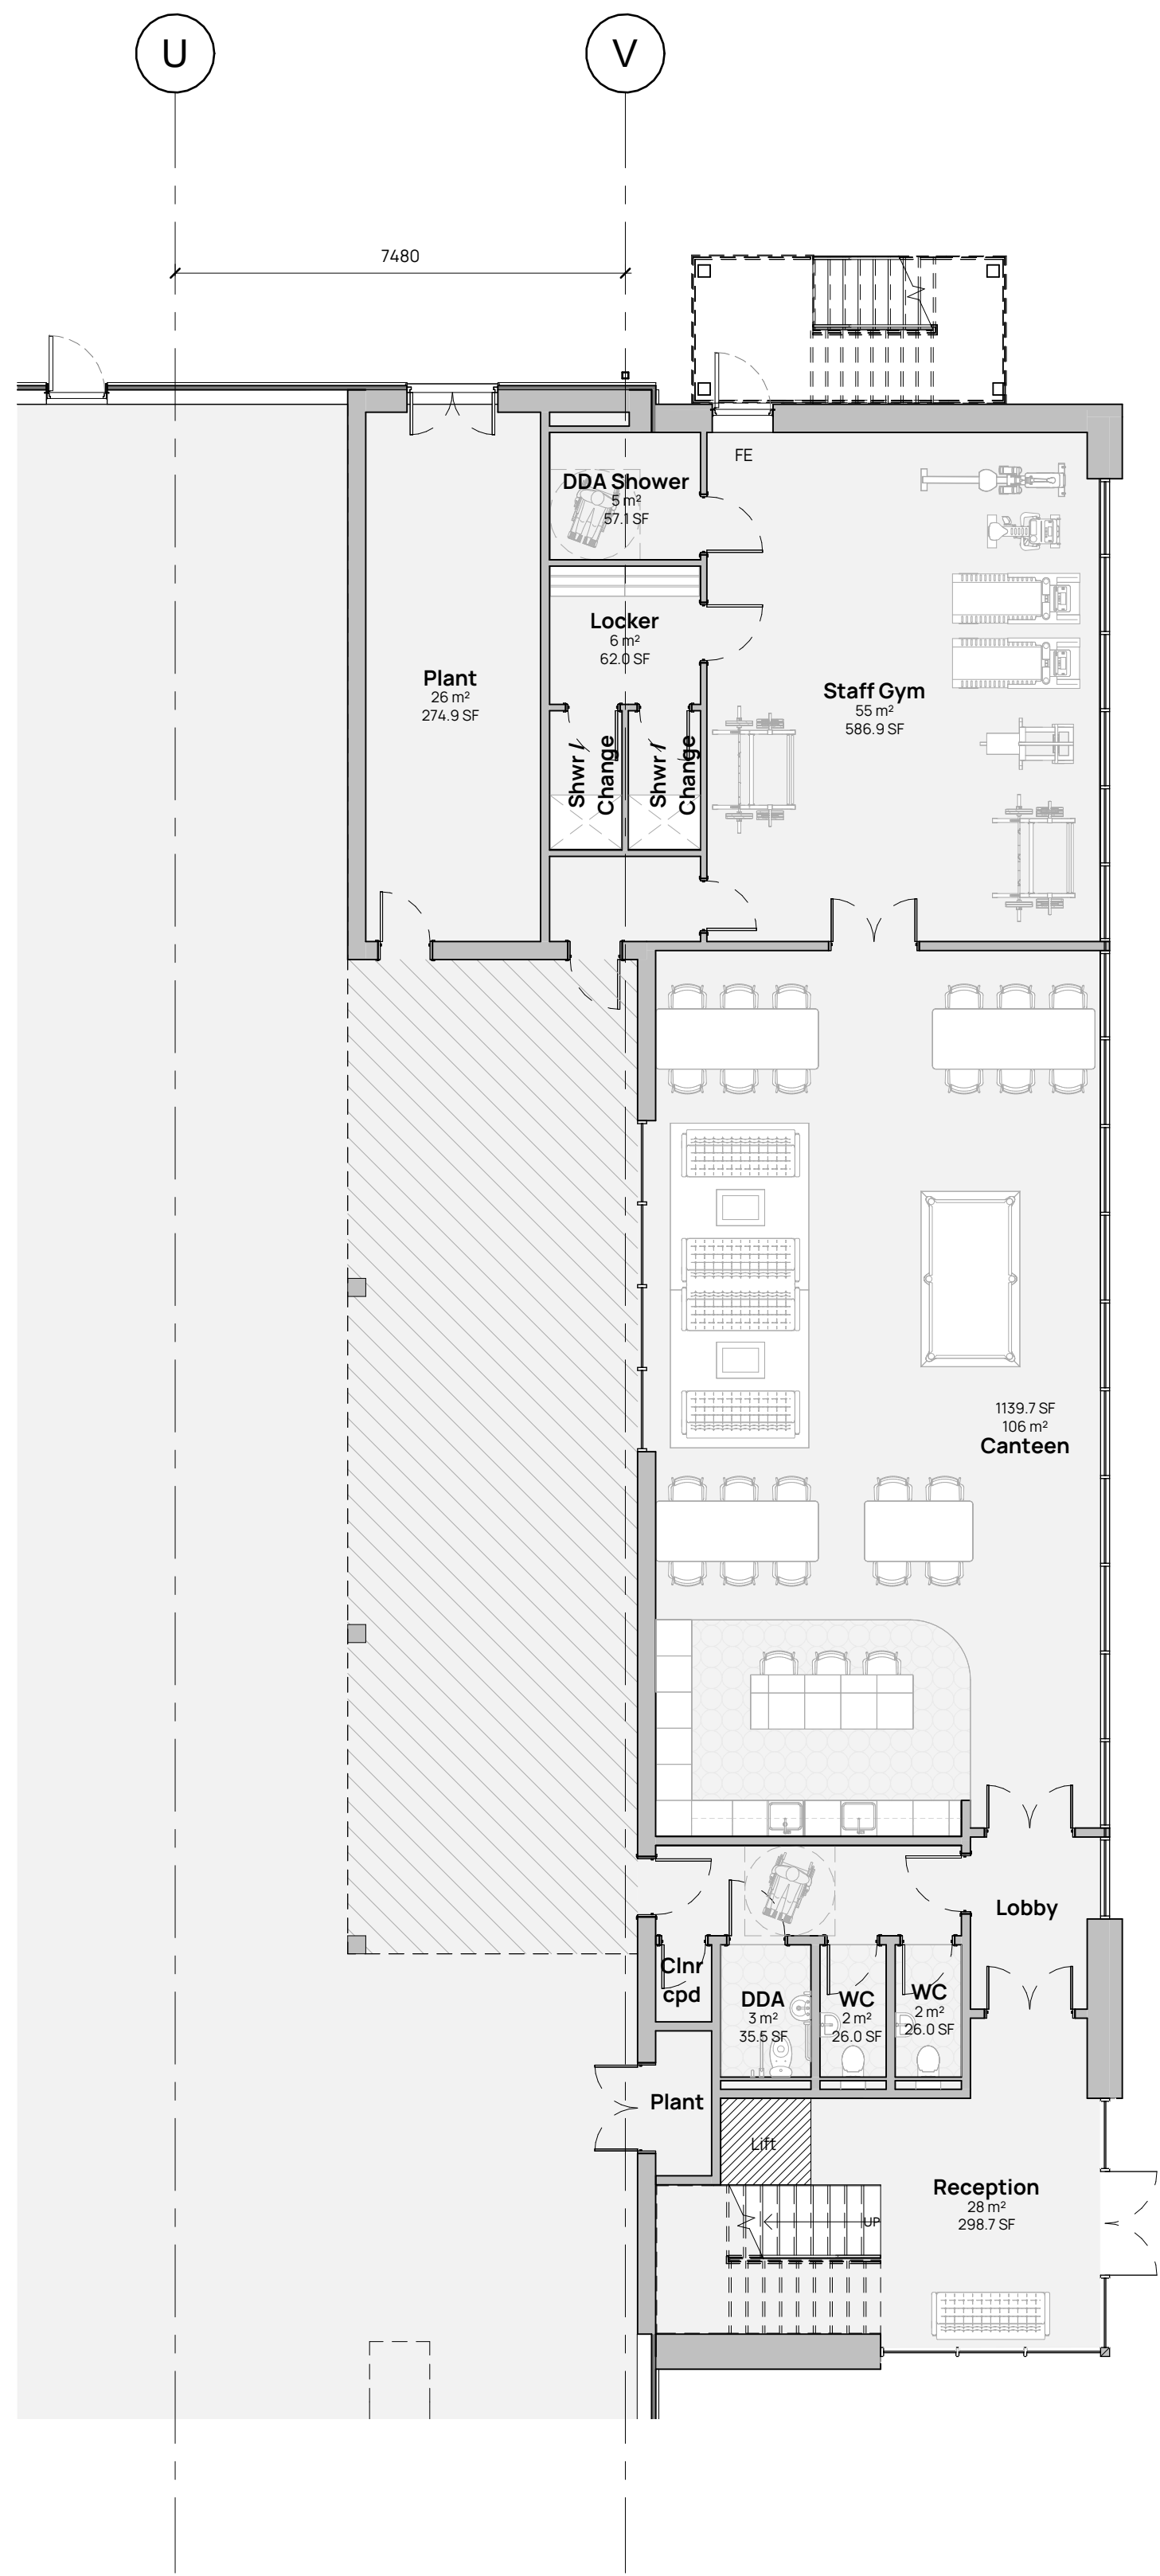


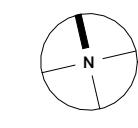


Ground Floor Plan
1 : 100

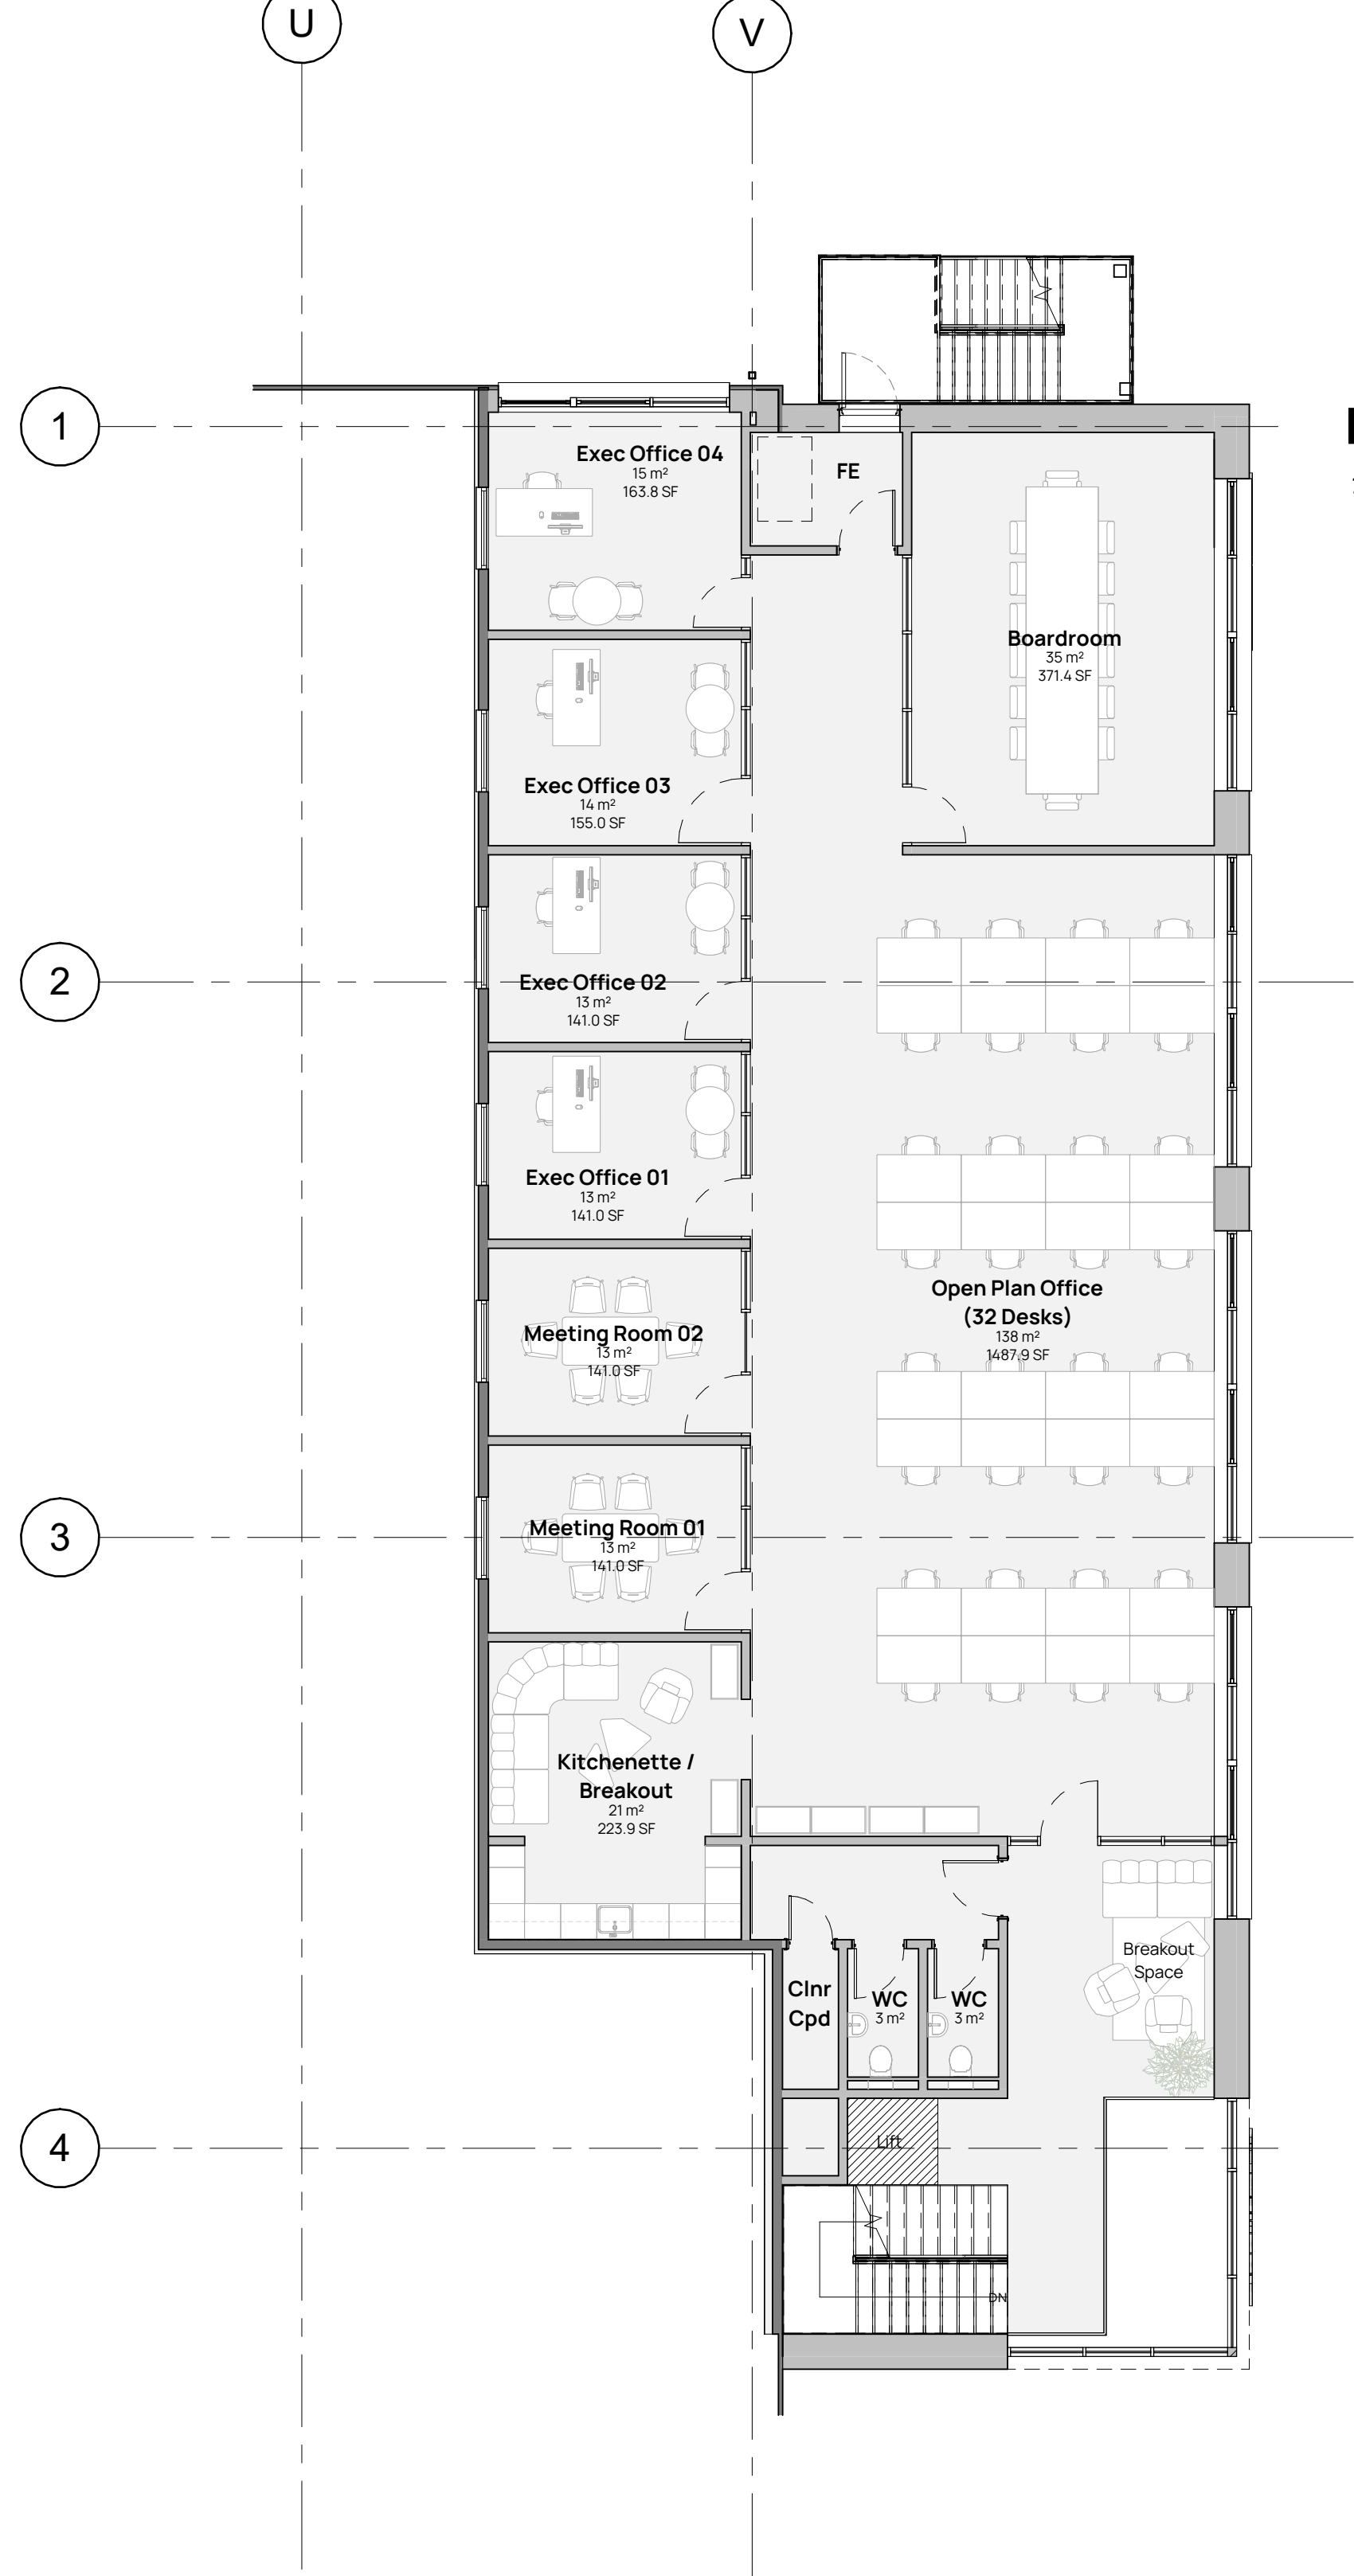


First Floor Plan
1 : 100

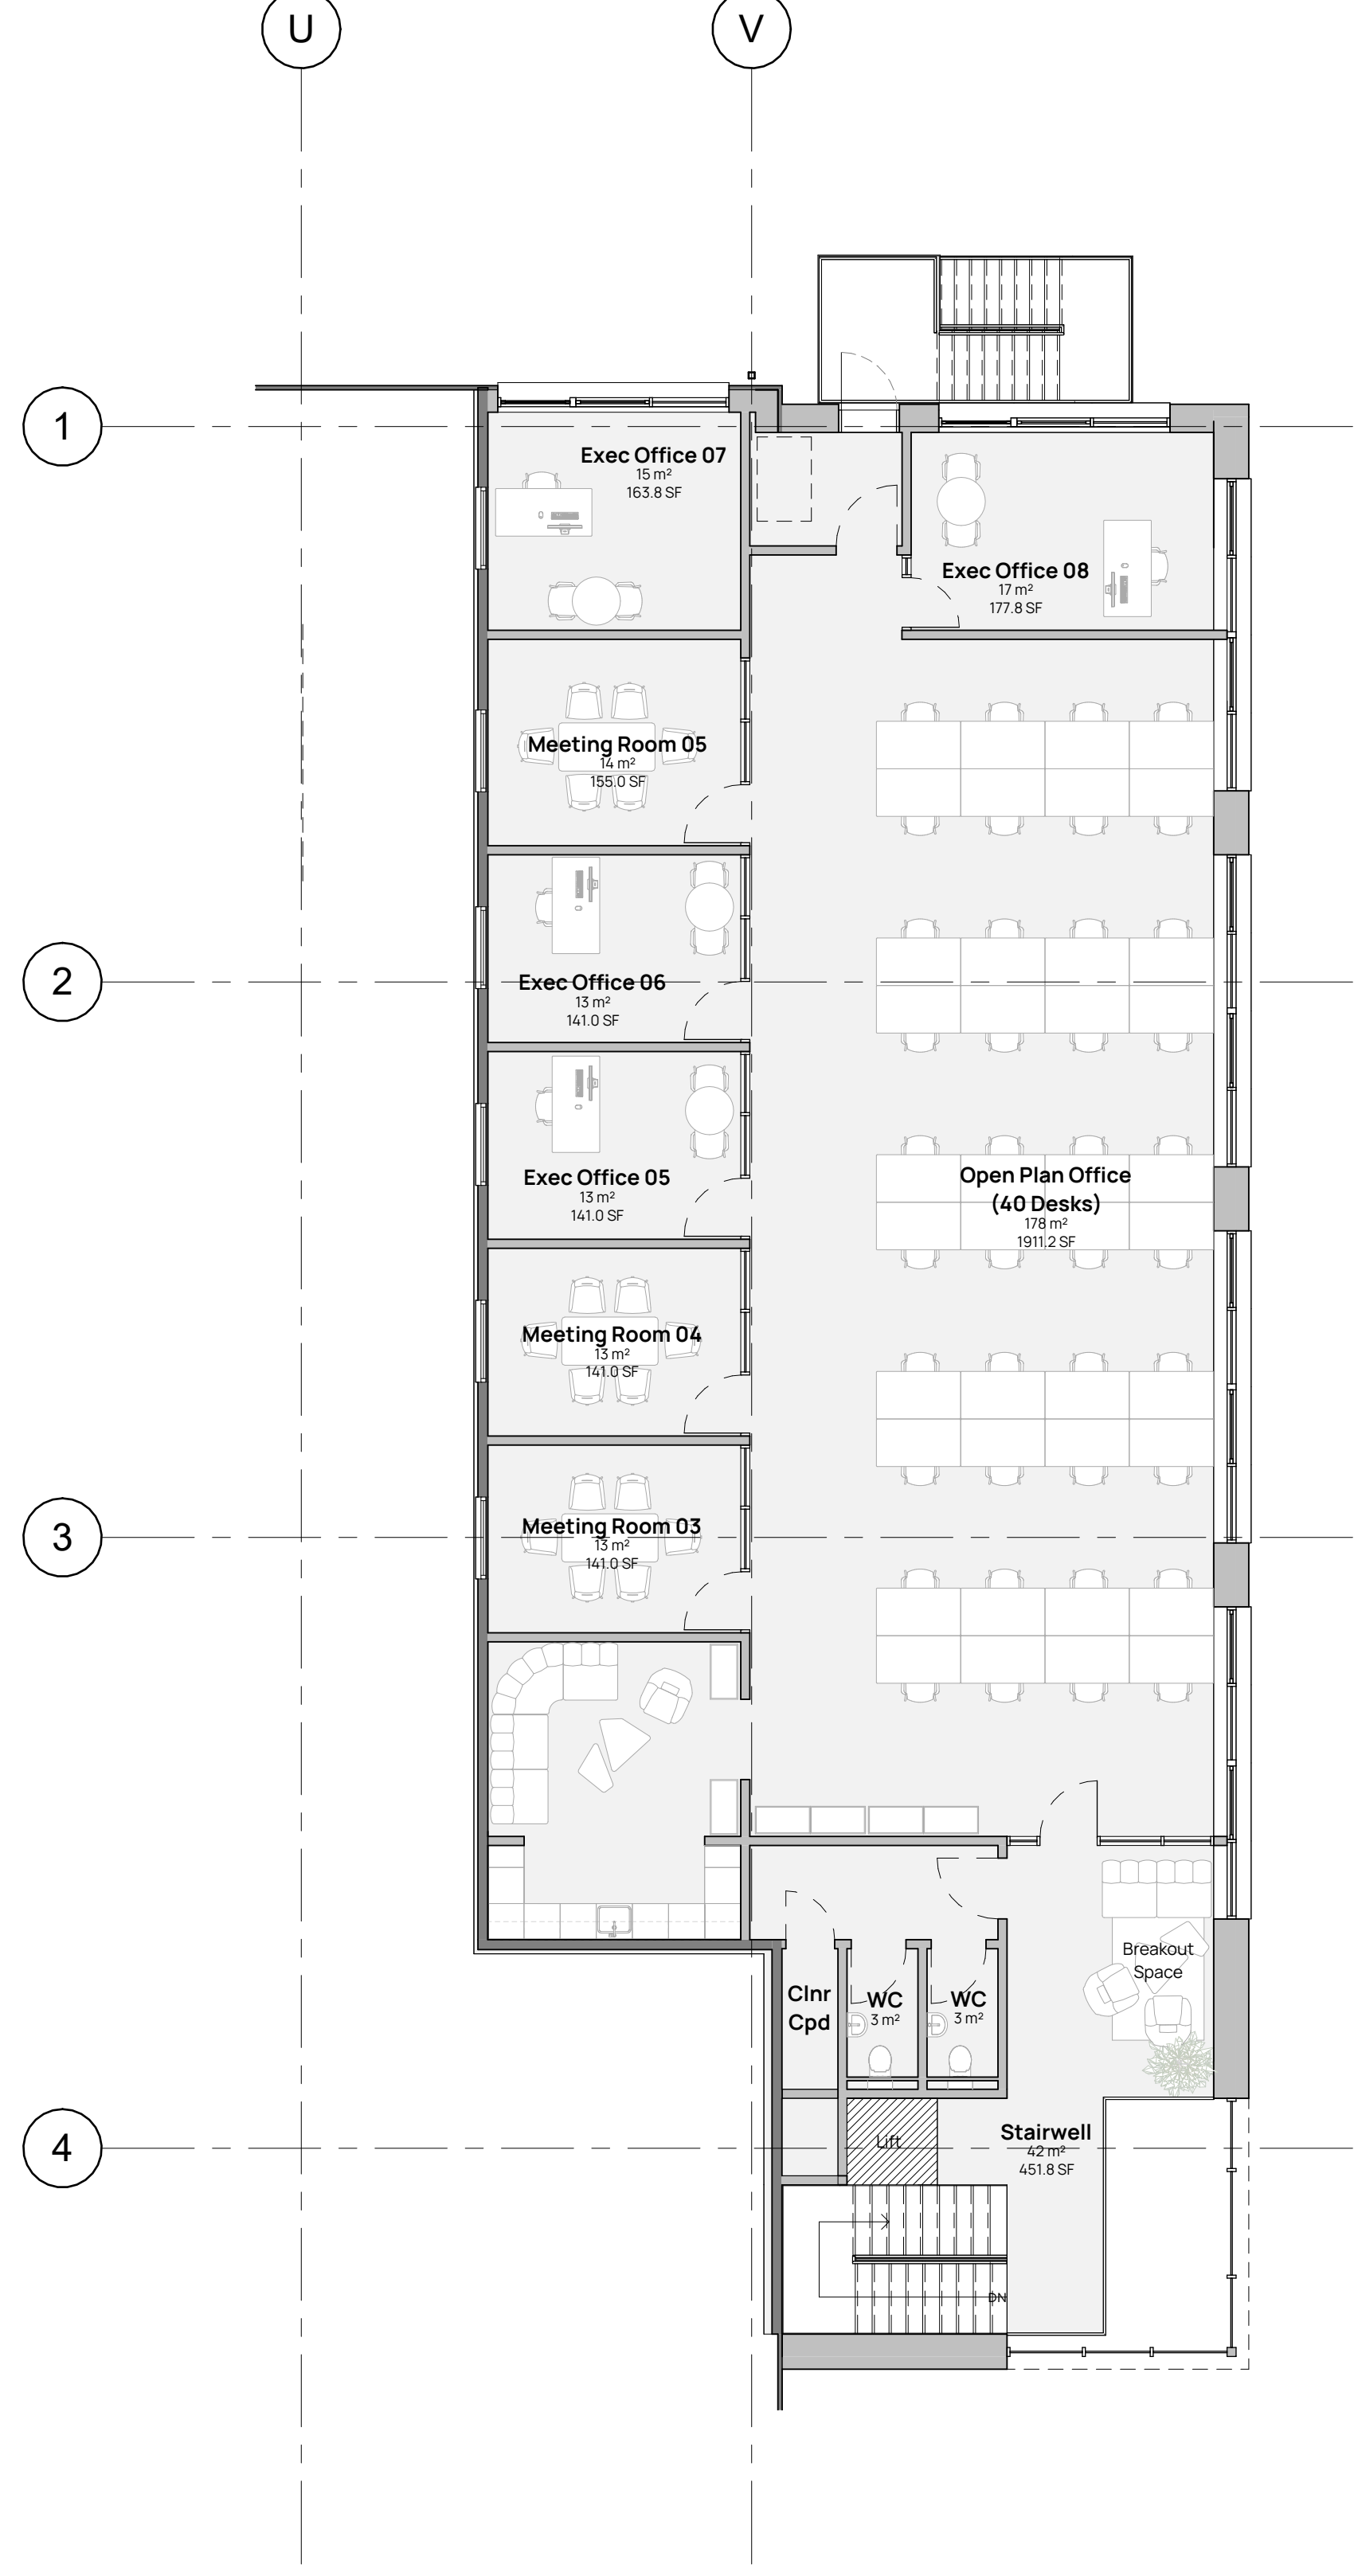

Second Floor Plan
1 : 100

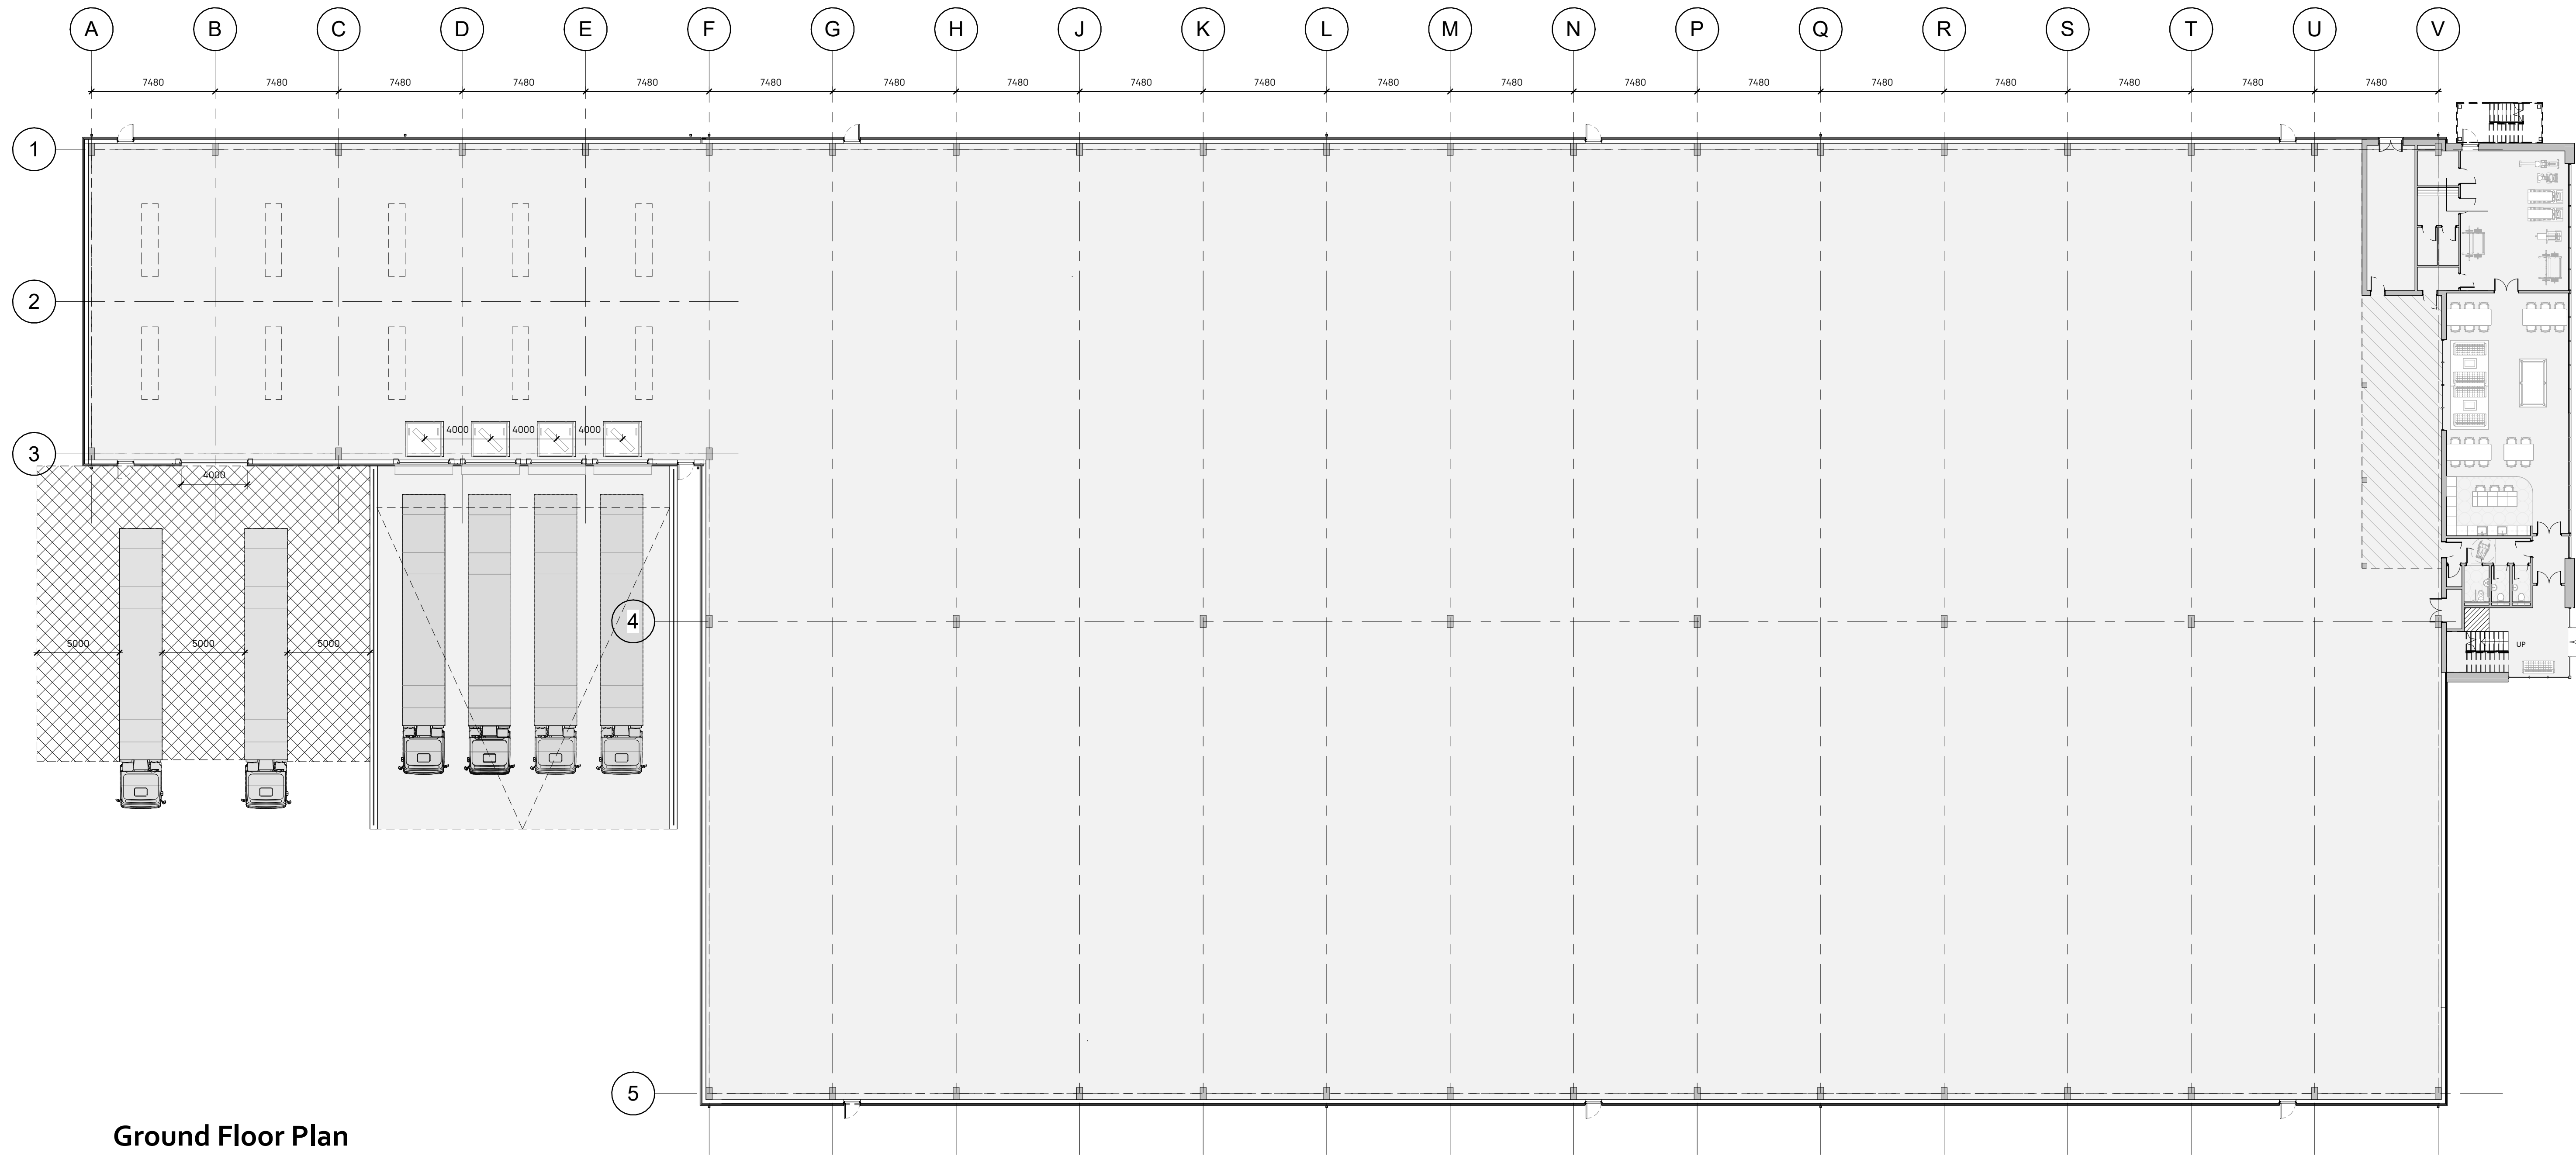

Ground Floor Plan
1 : 200

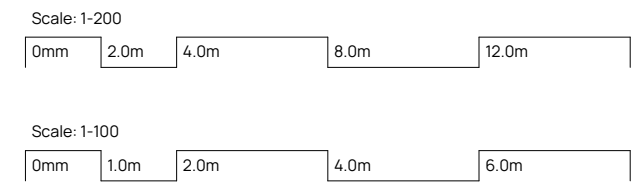

Revision	Date	Issued	Description
R01	02/03/25	JW	Issued for Planning
P01	14/03/25	JW	Planning
P02	18/07/25	JW	Amended Time Block

Client & Project
Applied Nutrition
New Industrial Storage Unit & Office

Address
Fmr. Syntor Fine Chemicals Site
Acomfield Rd.
Liverpool L33 7UG


Drawing Title
Proposed Floor Plans

Status / Stage	Scale @ A0	Drawn	Checked	Approved
S0	As indicated	JW		


Drawing Number	Revision
S4711-BDN-XX-XX-DR-A-(05)5003	P05




East Elevation
1 : 200

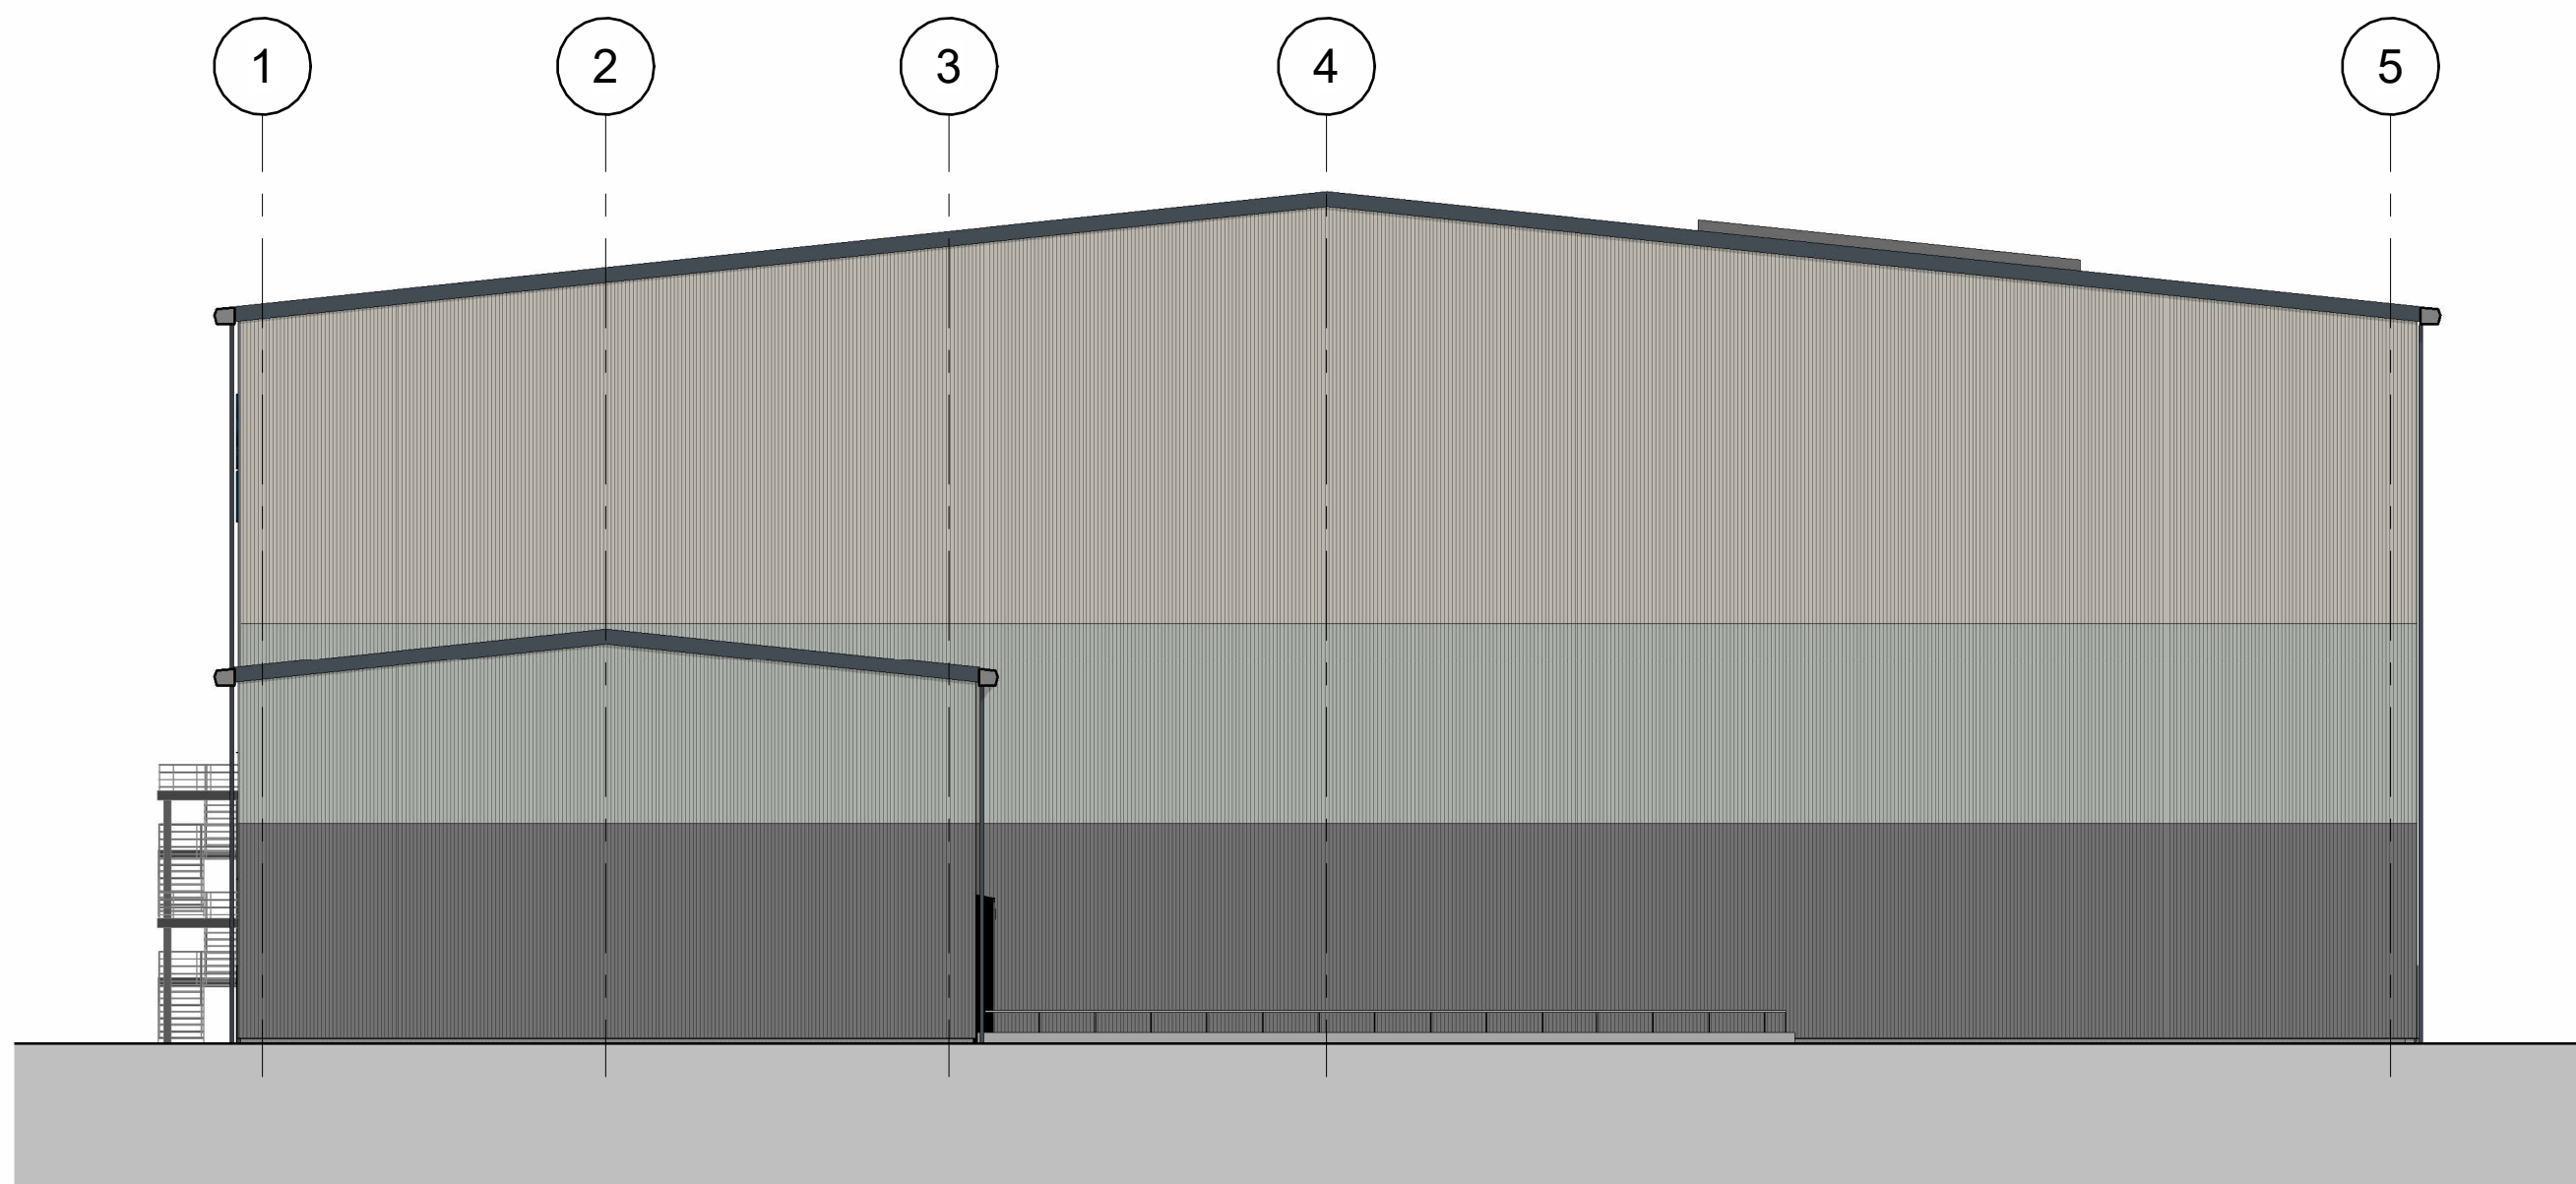

West Elevation
1 : 200

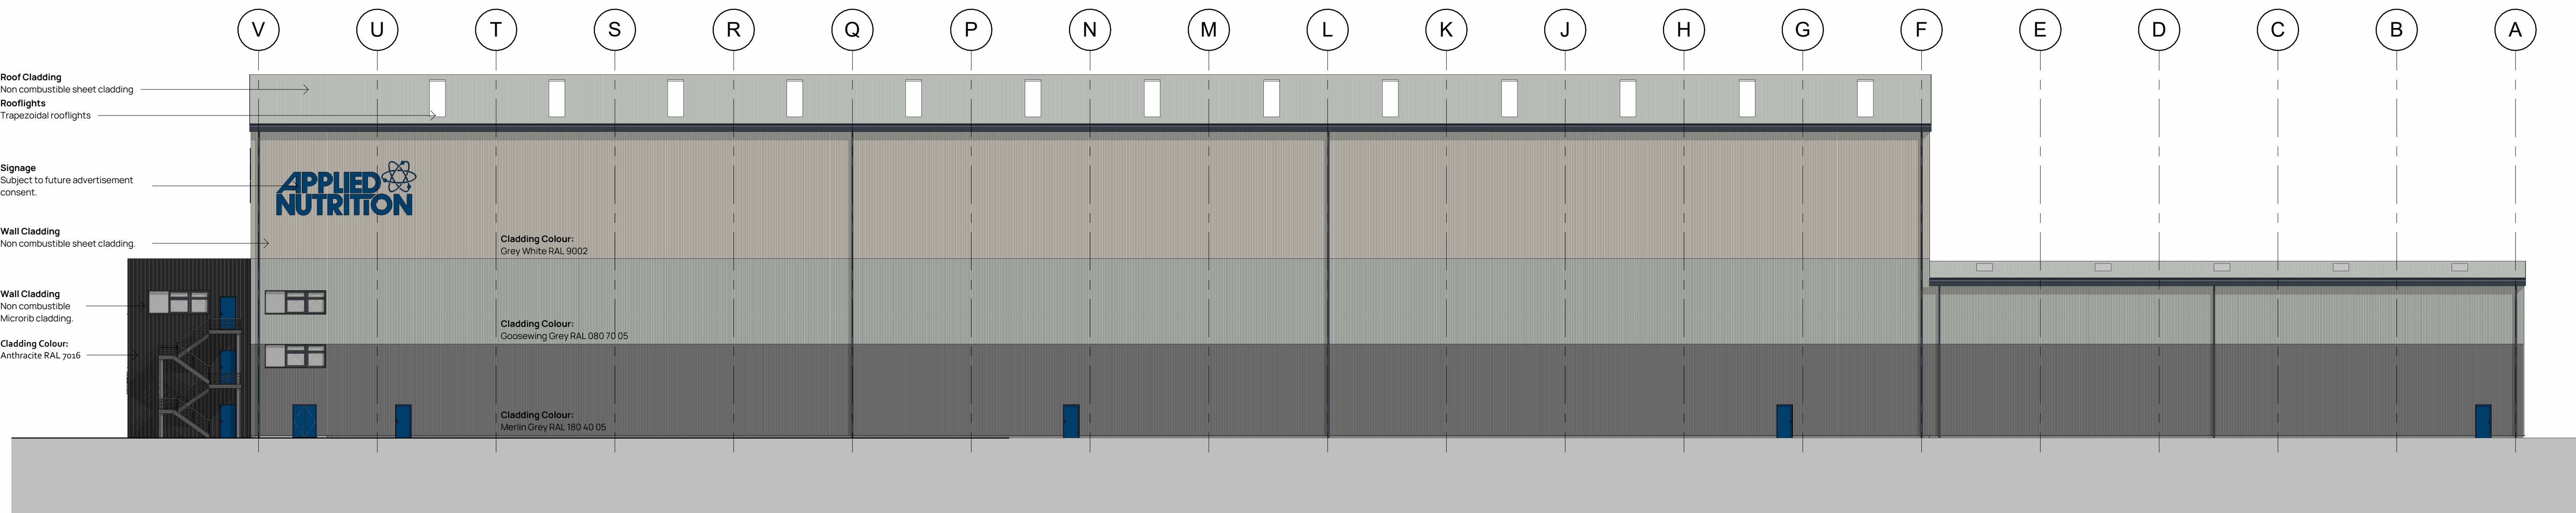

North Elevation
1 : 200

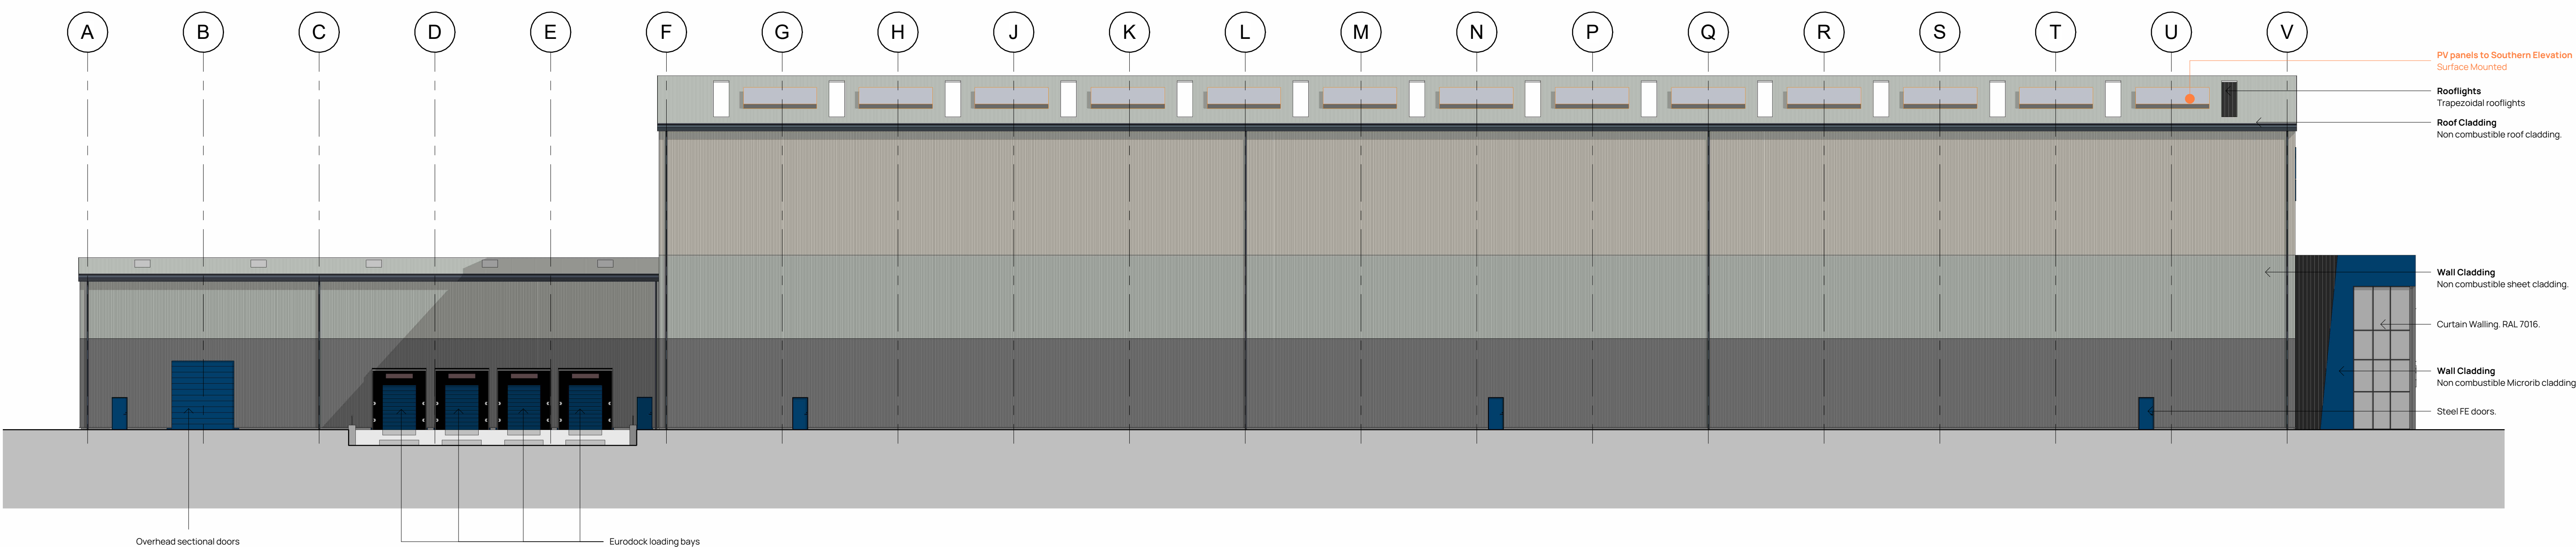

South Elevation
1 : 200