



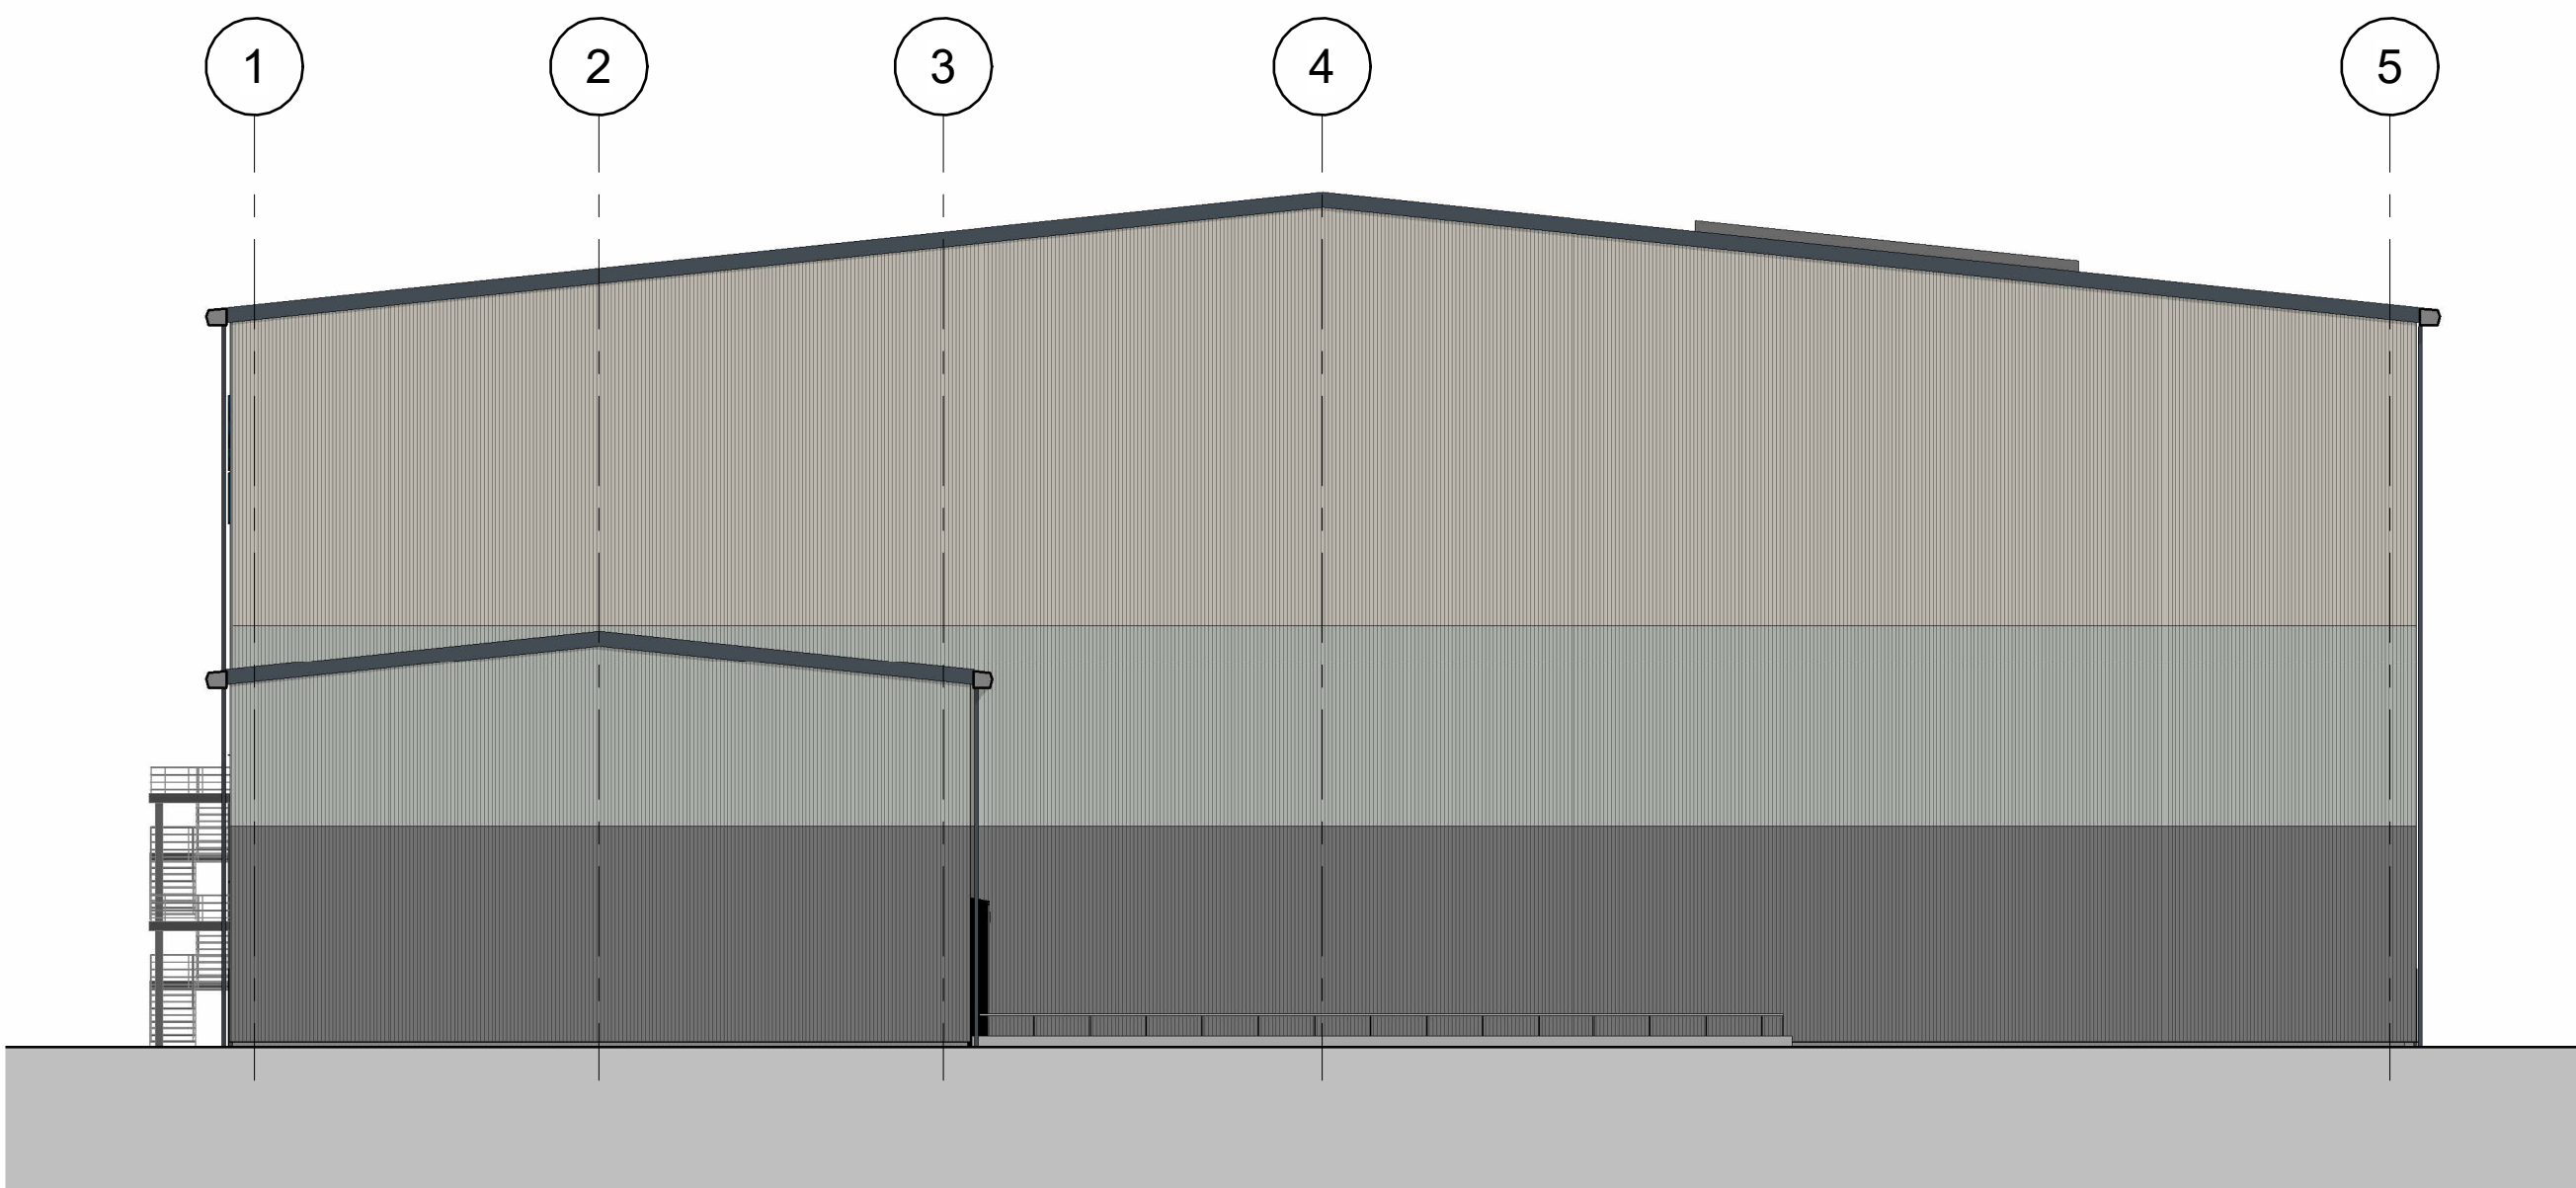


East Elevation
1 : 200



West Elevation
1 : 200

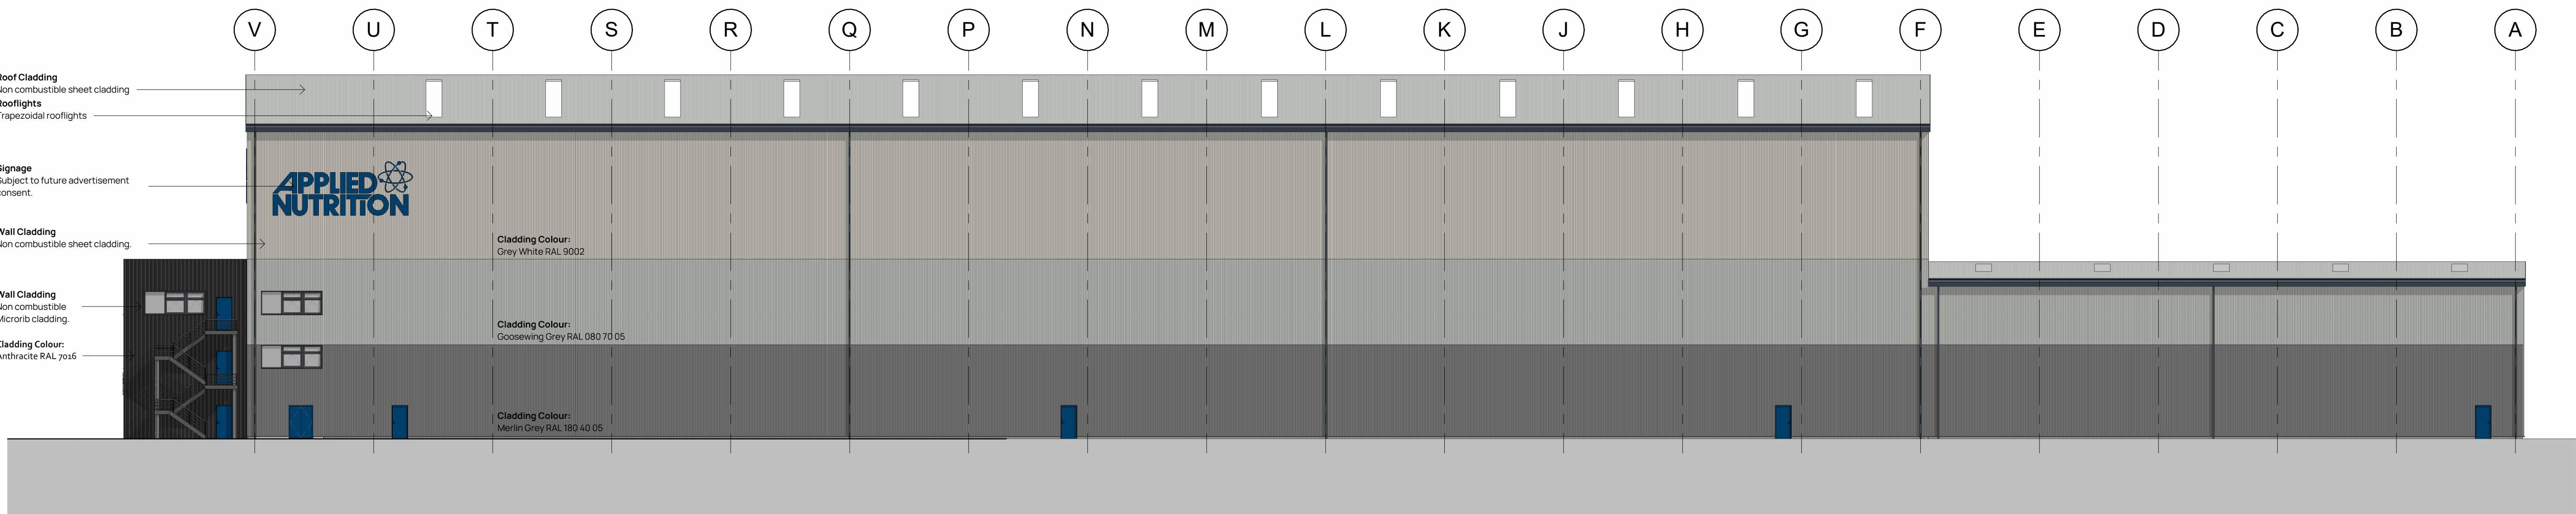

North Elevation
1 : 200

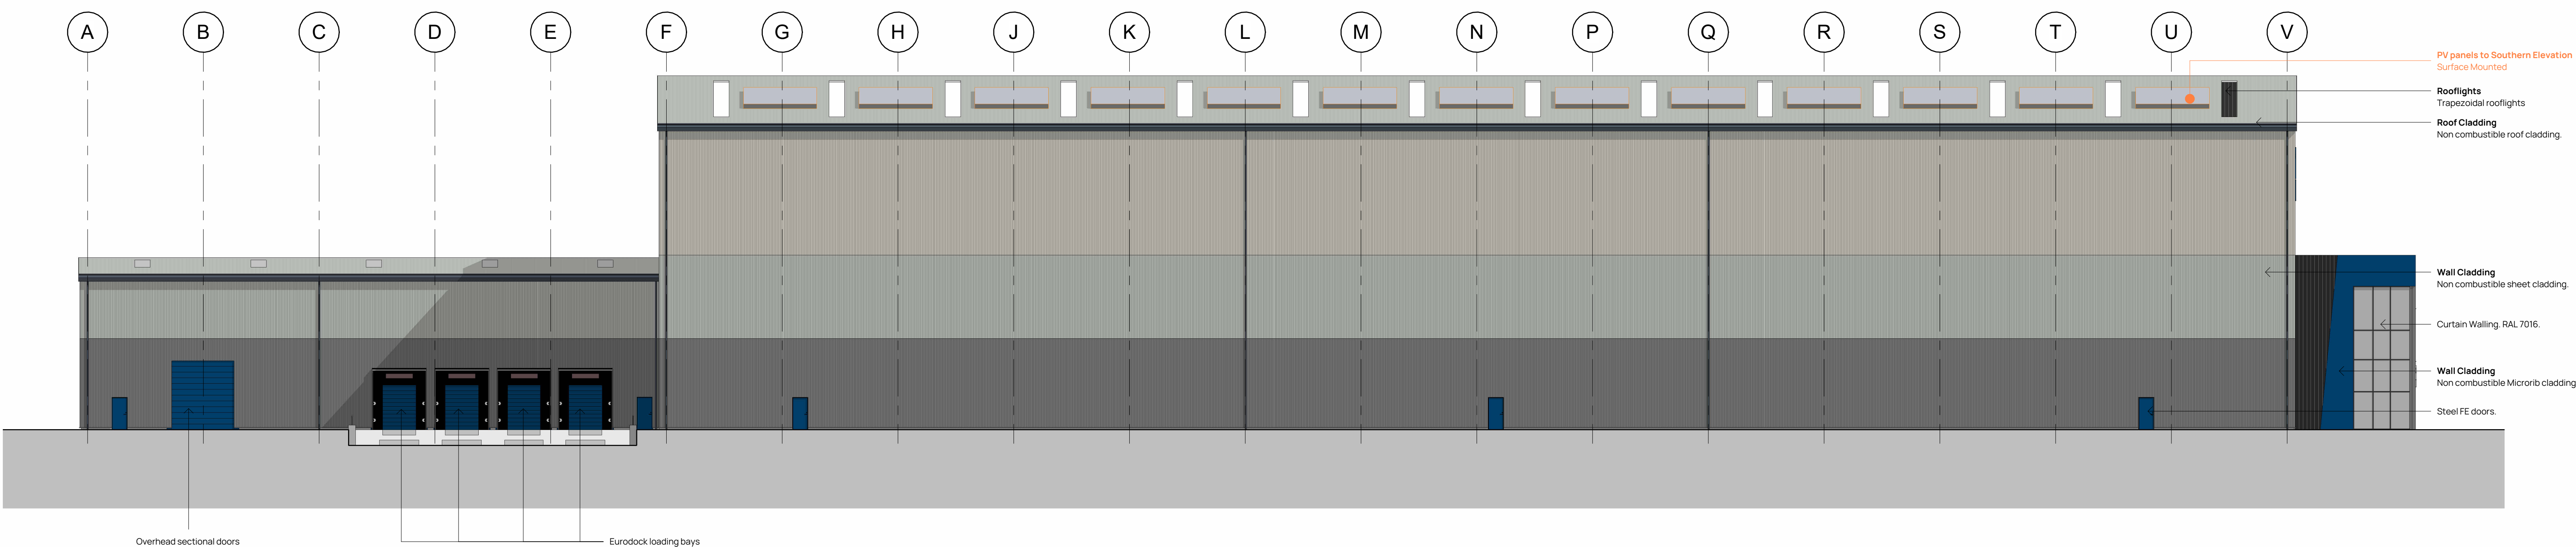

South Elevation
1 : 200



Scale 1 : 200
0m 2.5m 5.0m 10.0m

Revision	Date	Issued	Description
P06	14/03/25	JW	Planning
P05	19/03/25	JW	Amendments Pre submission
P08	18/07/25	JW	Amended Time Block

Client & Project
Applied Nutrition
New Industrial Storage Unit & Office

Address
Fmr. Syntor Fine Chemicals Site
Acomfield Rd,
Liverpool L33 7UG

Drawing Title
Proposed Elevations

Status / Stage	Scale @ A0	Drawn	Checked	Approved
S0	1 : 200	JW		

Drawing Number	Revision
S4711-BDN-XX-XX-DR-A-(05)5004	P06