


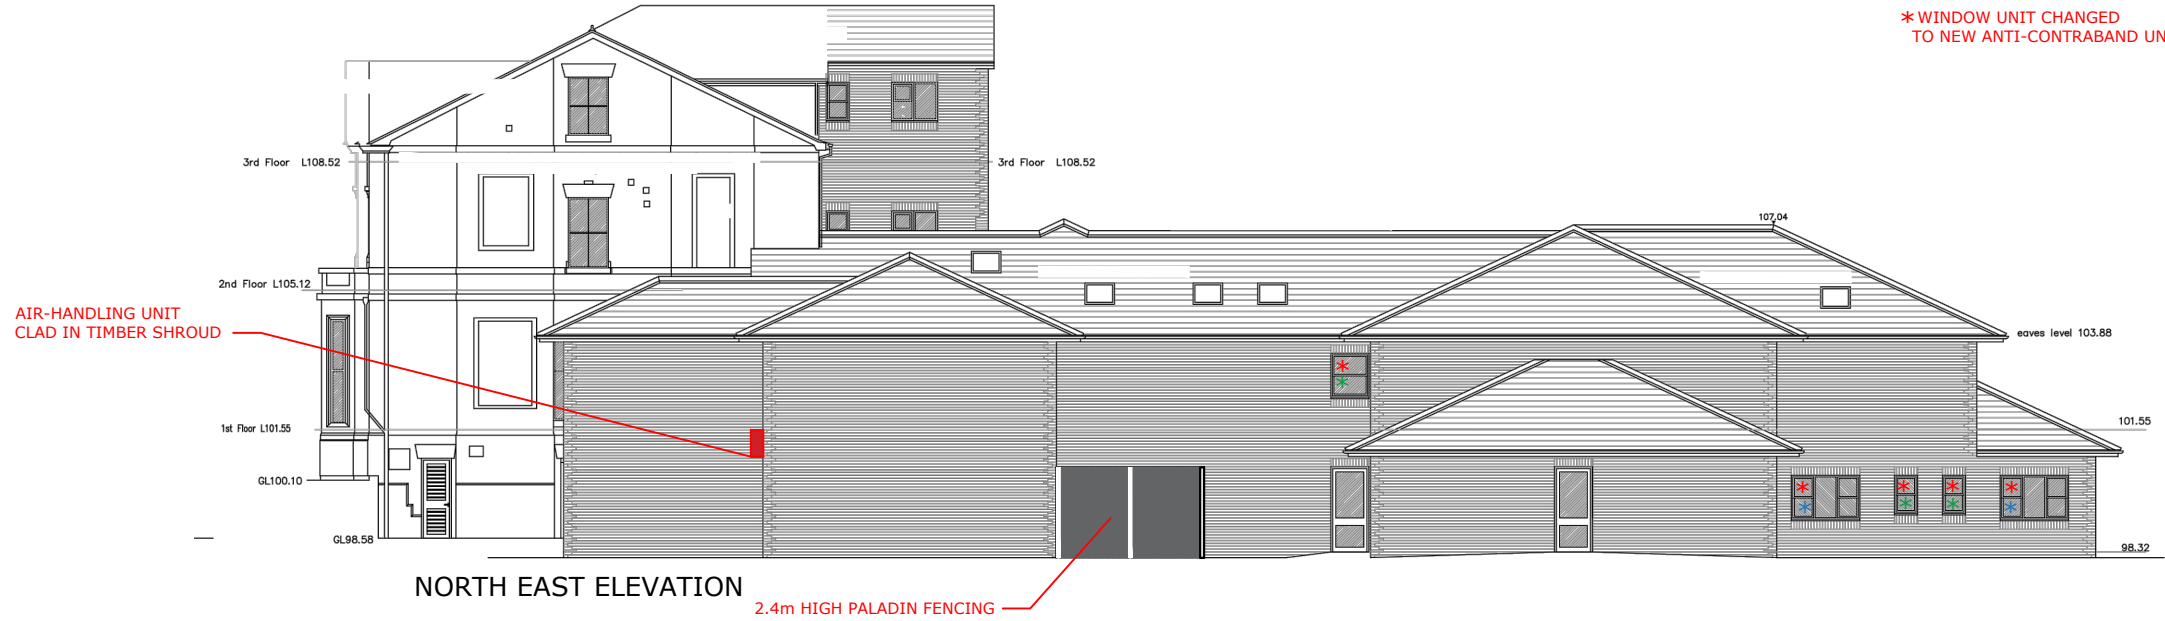


NORTH EAST ELEVATION



NORTH WEST ELEVATION (COURTYARD)



SOUTH EAST ELEVATION (COURTYARD)

 

1-200 Scale Bar (metres)

CLIENT:
ELYSIUM HEALTHCARE
PROJECT:
VICTORIA GARDENS

© COPYRIGHT IN THIS DRAWING IS VESTED IN SHWILKINSON
ARCHITECT & DESIGNER

DRAWING TITLE:
103 MEASURED ELEVATIONS
PROJECT NO: **21946** DATE: **SEP 21** SCALE: **1:200 @ A3**

NOTES: DO NOT SCALE, USE FIGURED DIMENSIONS ONLY. ALL DIMENSIONS TO BE VERIFIED ON SITE
PRIOR TO THE COMMENCEMENT OF ANY WORK OR THE PRODUCTION OF ANY SHOP DRAWING.
ALL DISCREPANCIES TO BE REPORTED TO THE ARCHITECT.

SHWILKINSON
ARCHITECTS LIMITED

WEBSITE: WWW.SHWILKINSON.CO.UK WEBSITE: 9 CHAPEL STREET, HORWICH, BOLTON, BL6 6BW
EMAIL: SCOTT@SHWILKINSON.CO.UK
TELEPHONE: 07809 373 066