


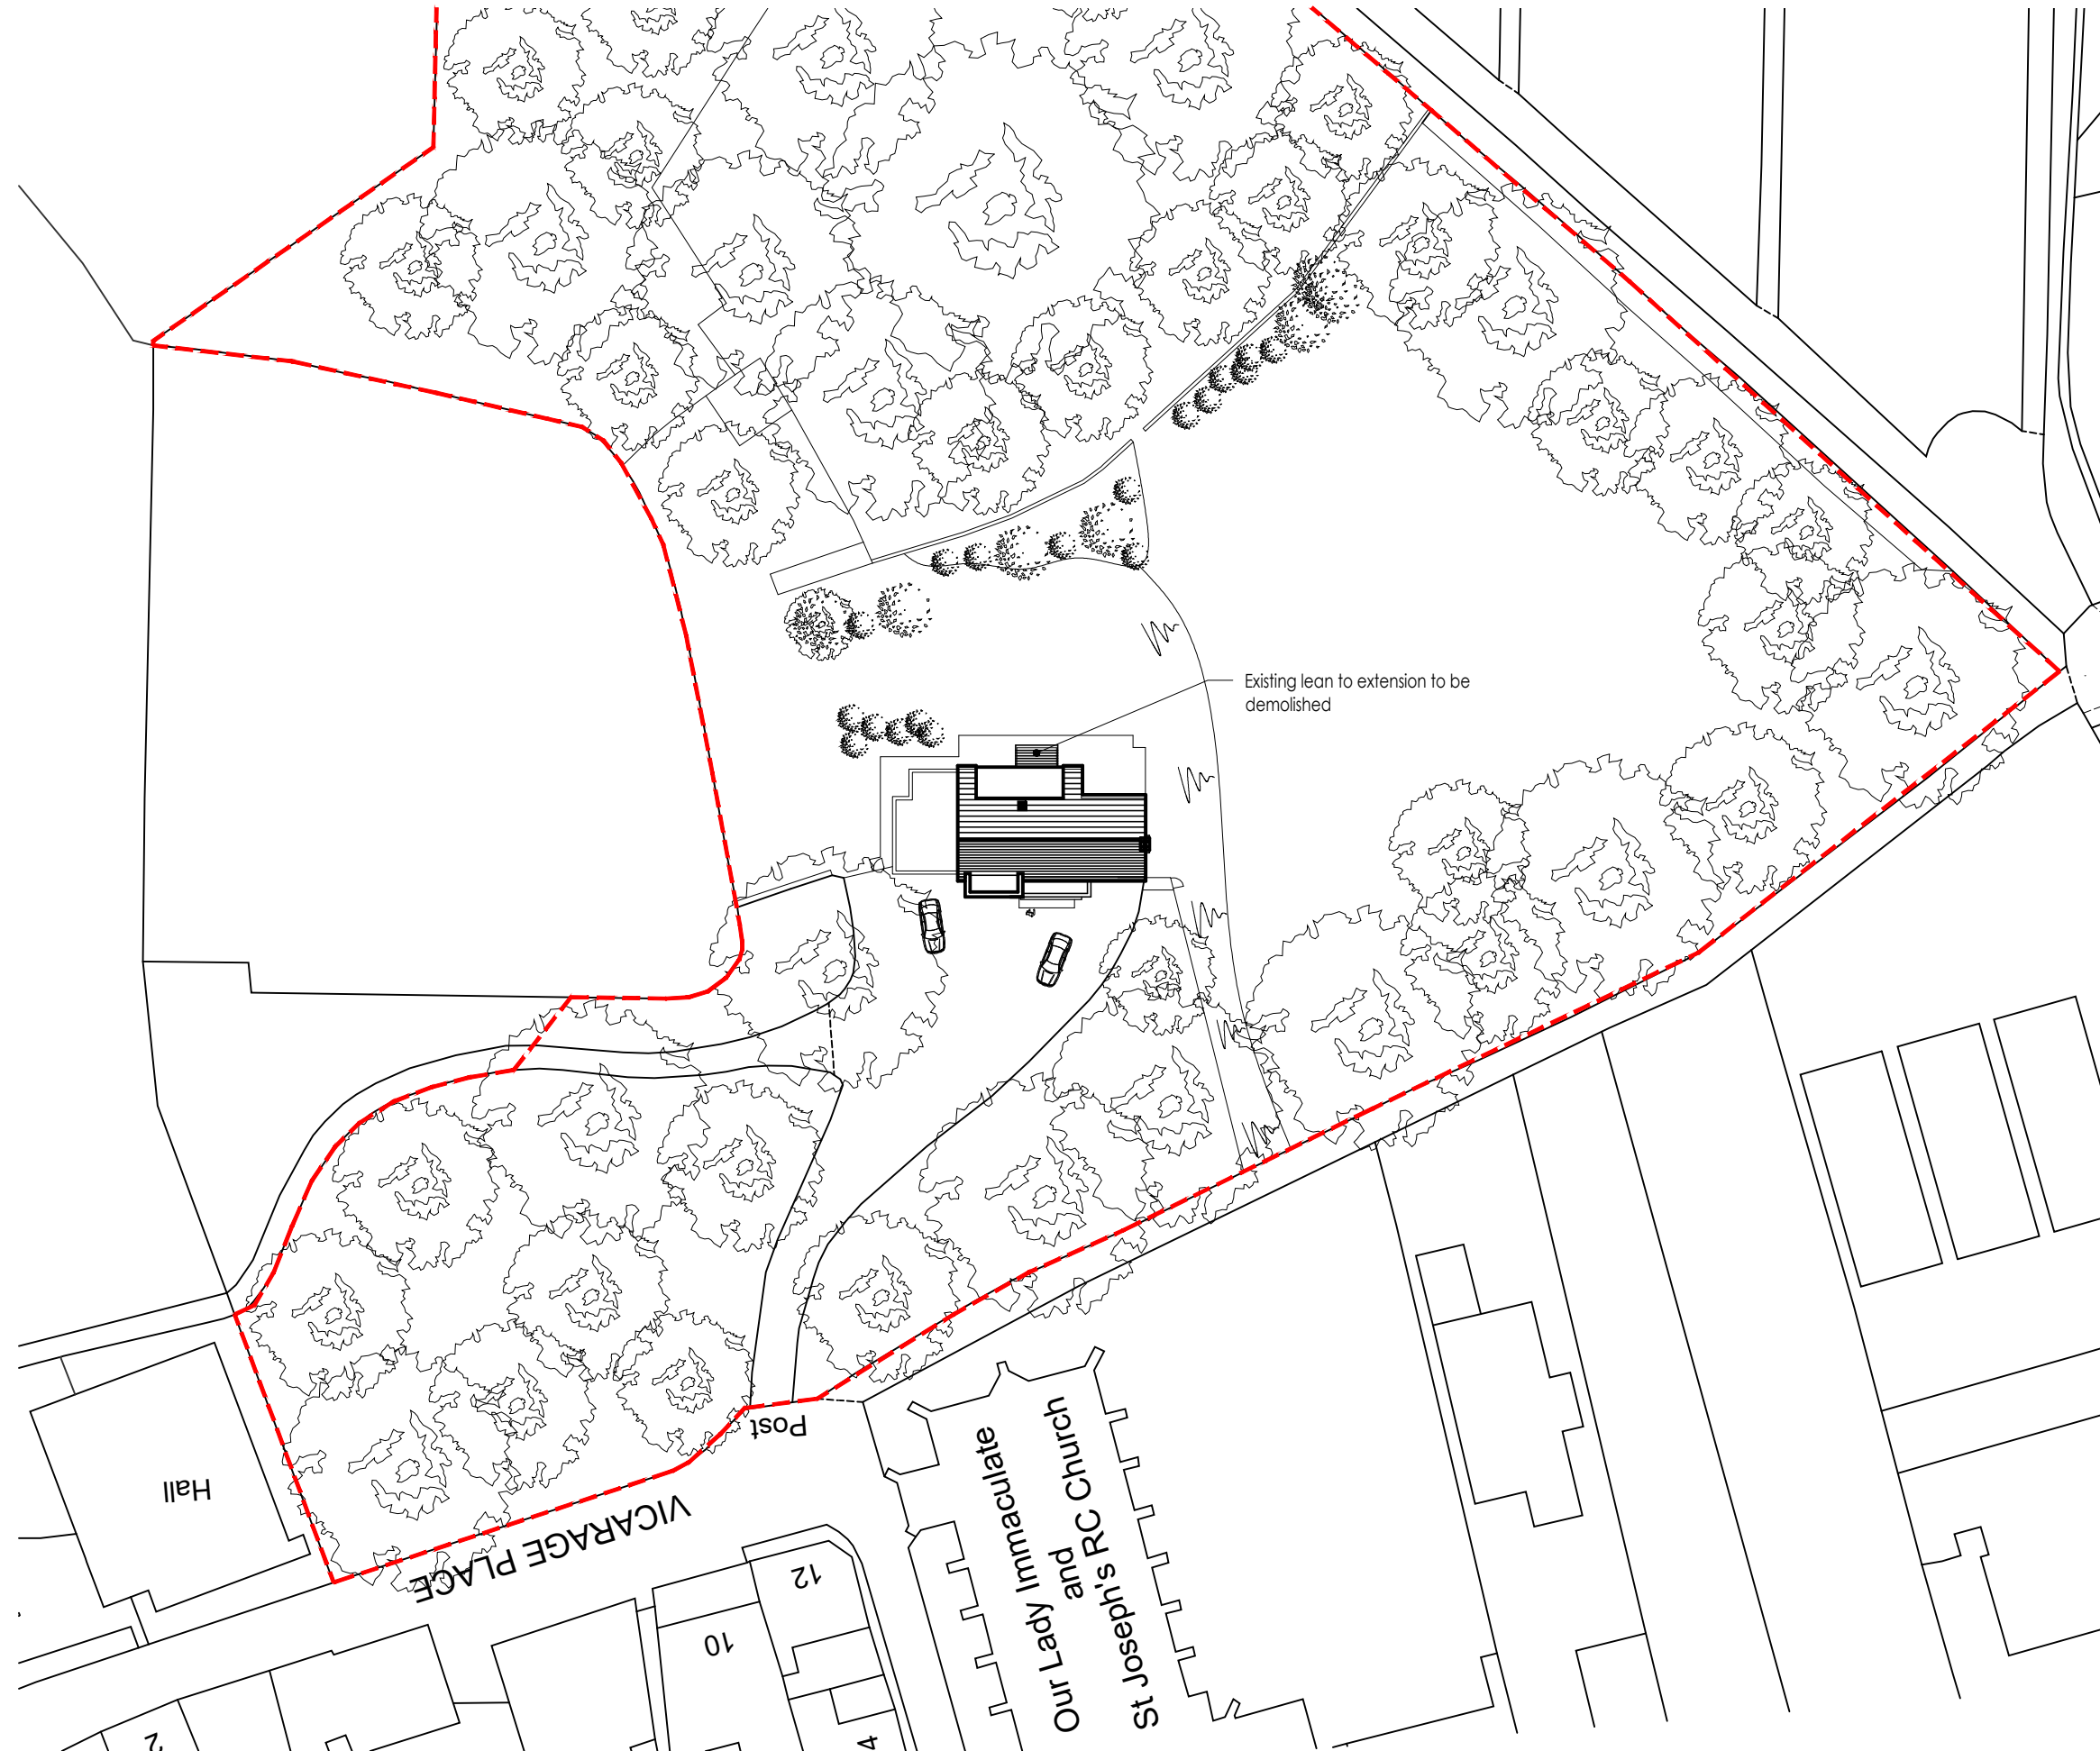

Project/Client

Glebe House, Prescott, L34 1LA
Mr & Mrs Smailes

Drawing Title

Existing Site Plan

Date

Feb 2023

Status

Planning

Scale

1:500@A3
5 10 mtrs

Drawing Number

23-691-002



info@morpharchitecture.co.uk www.morpharchitecture.co.uk