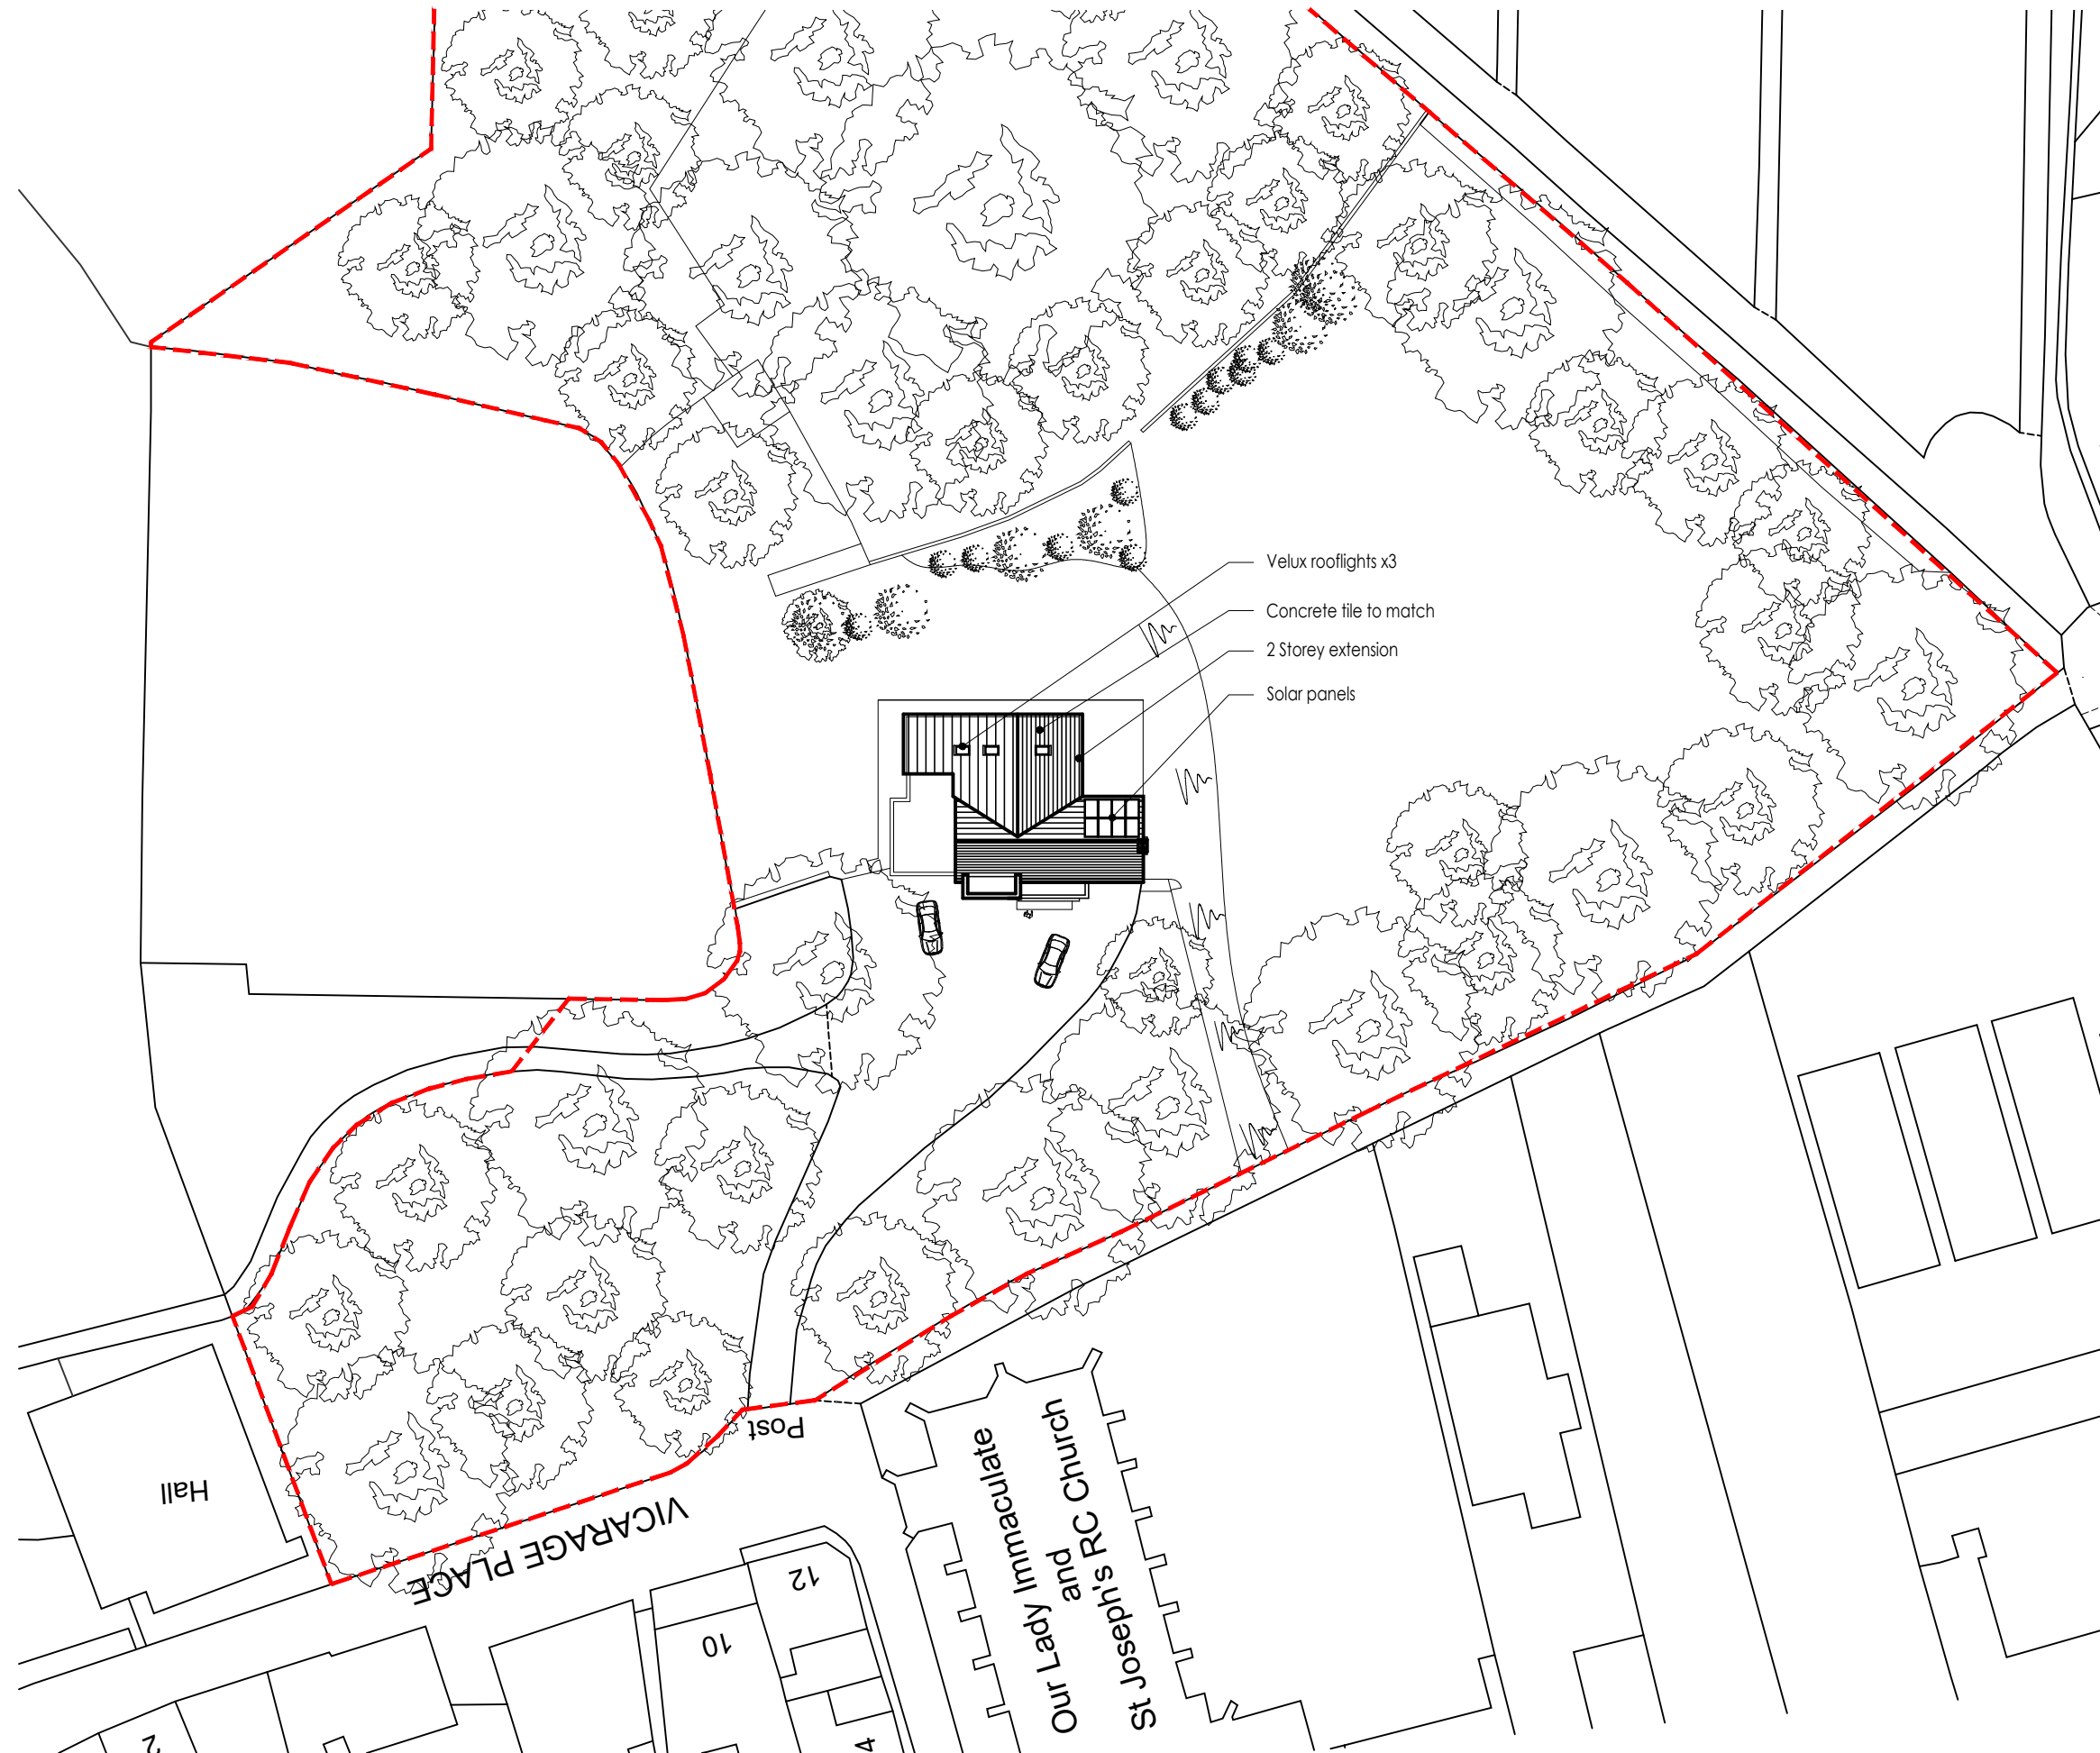


Project/Client

**Glebe House, Prescott, L34 1LA**  
Mr & Mrs Smailes

Drawing Title

**Proposed Site Plan**

Date

April 2023

Status

Planning

Scale

1:500@A3  
5 10 mtrs

Drawing Number

**23-691-003**



info@morpharchitecture.co.uk www.morpharchitecture.co.uk