
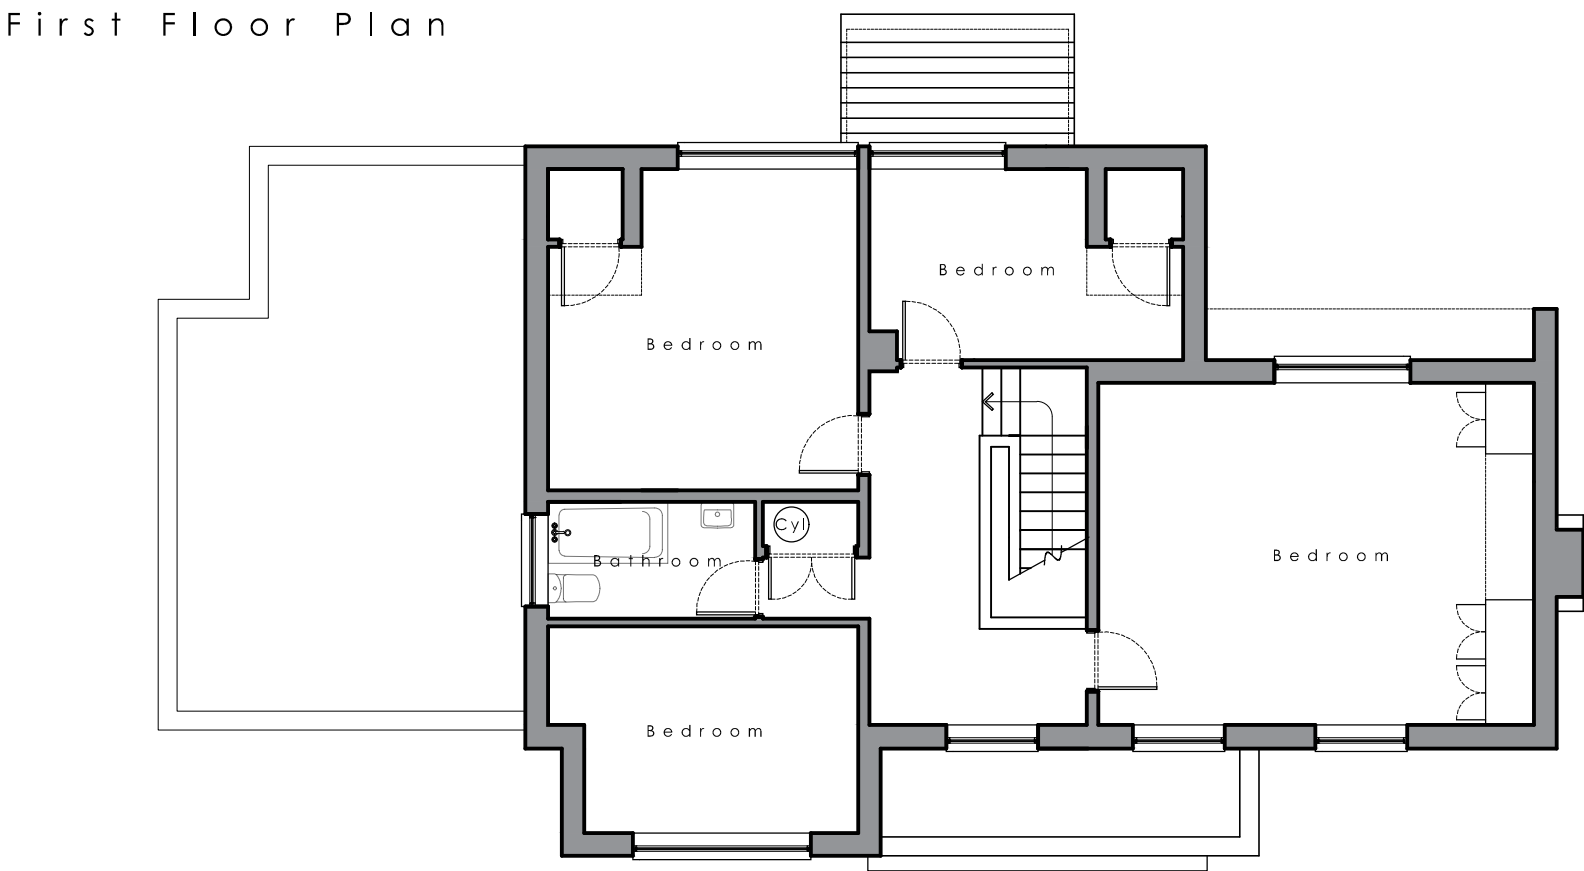


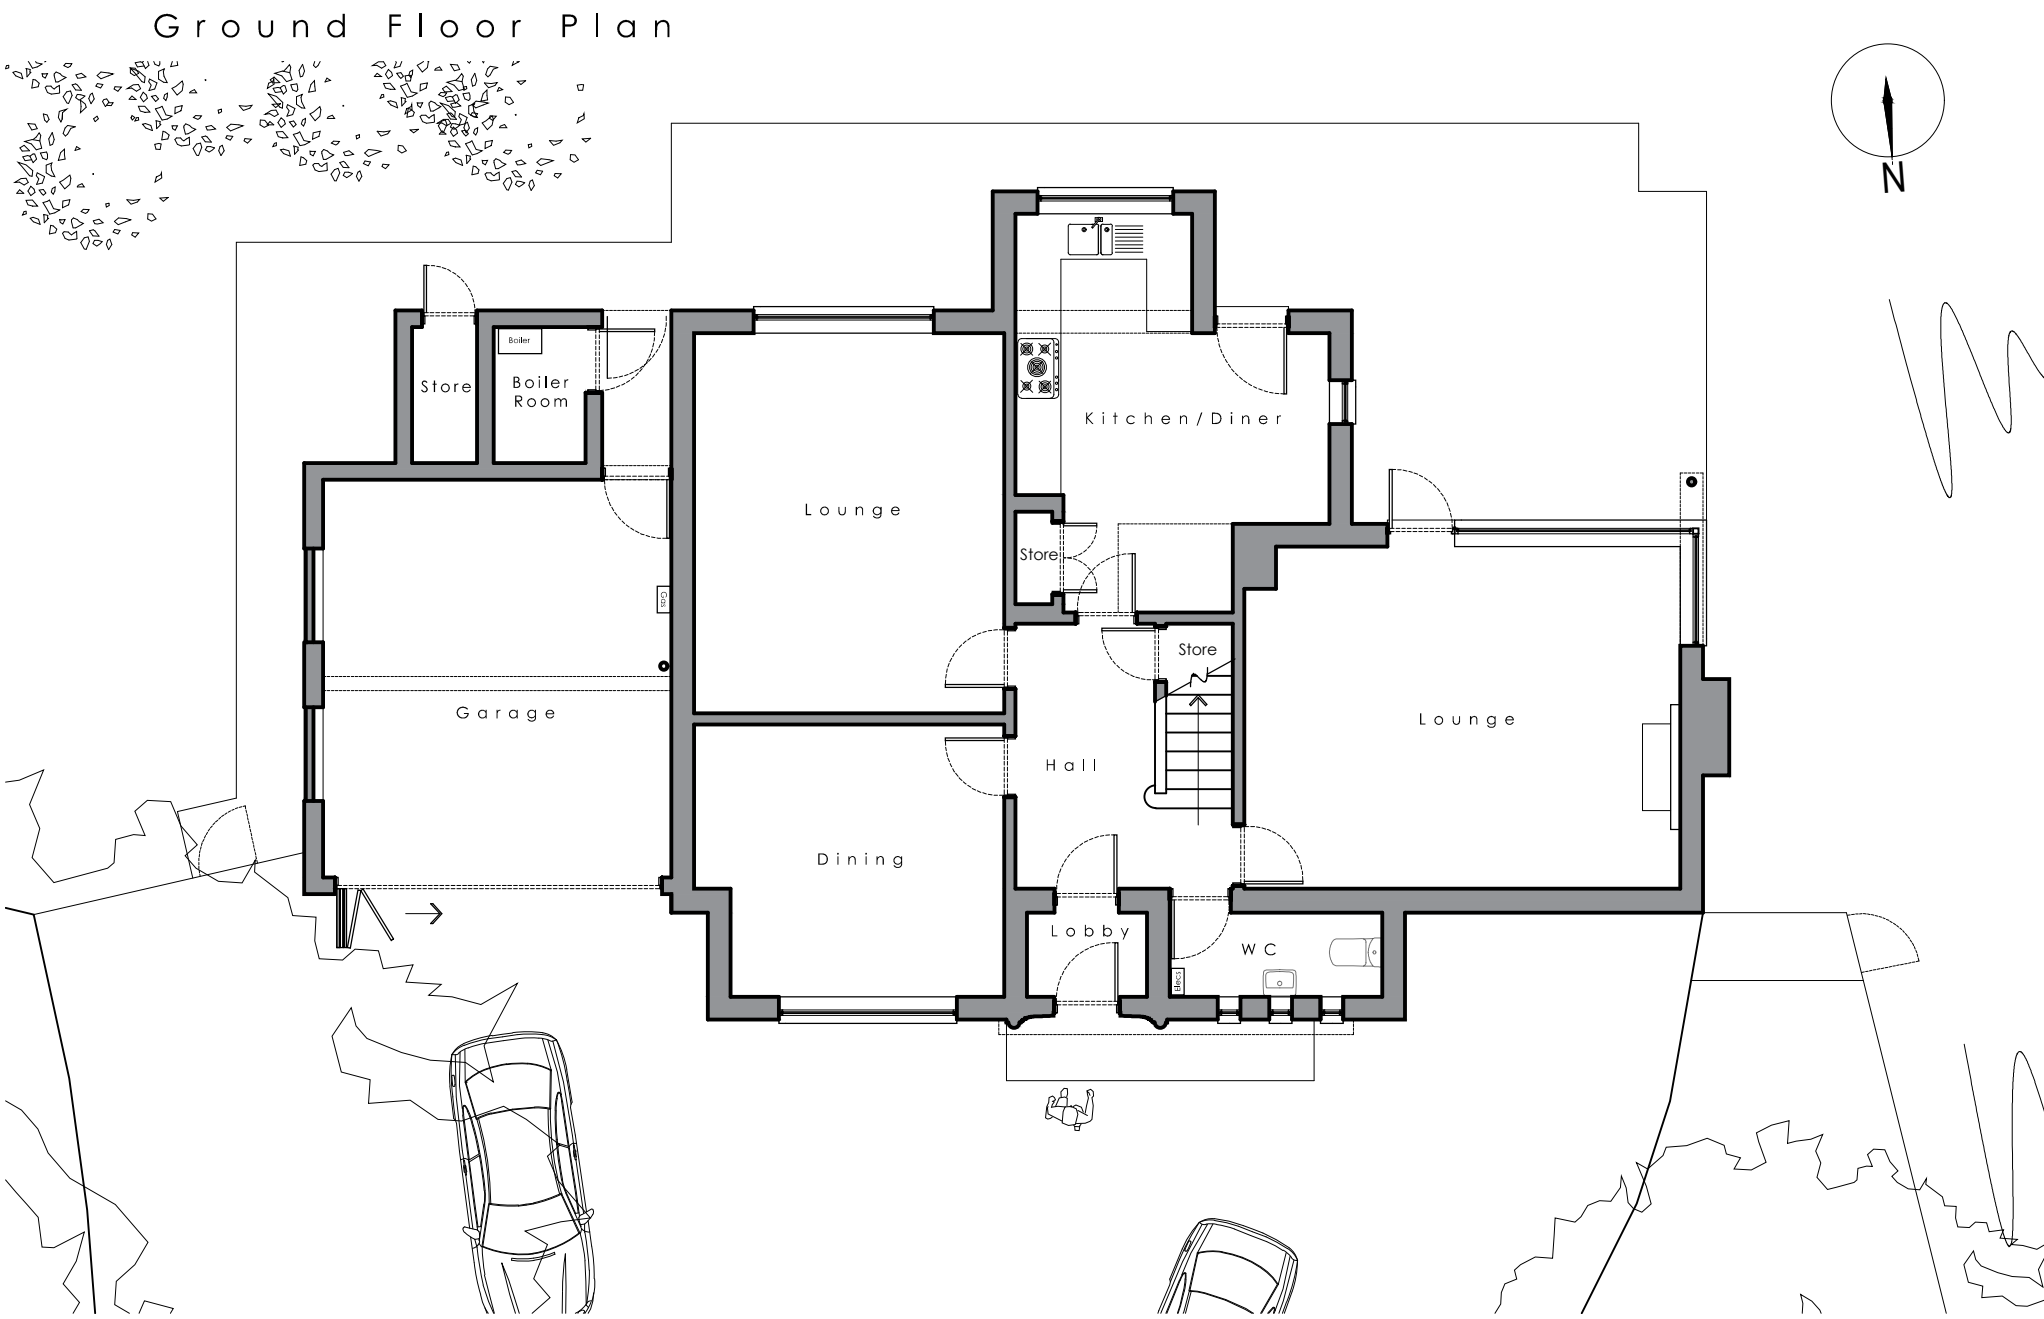

Project/Client
Glebe House, Prescott, L34 1LA
Mr & Mrs Smailes

Drawing Title
Existing Floor Plans

Date
Feb 2023

Status
Planning

Scale
1:100@A3
1 2mtrs

Drawing Number
23-691-004

