



Ground Floor Plan

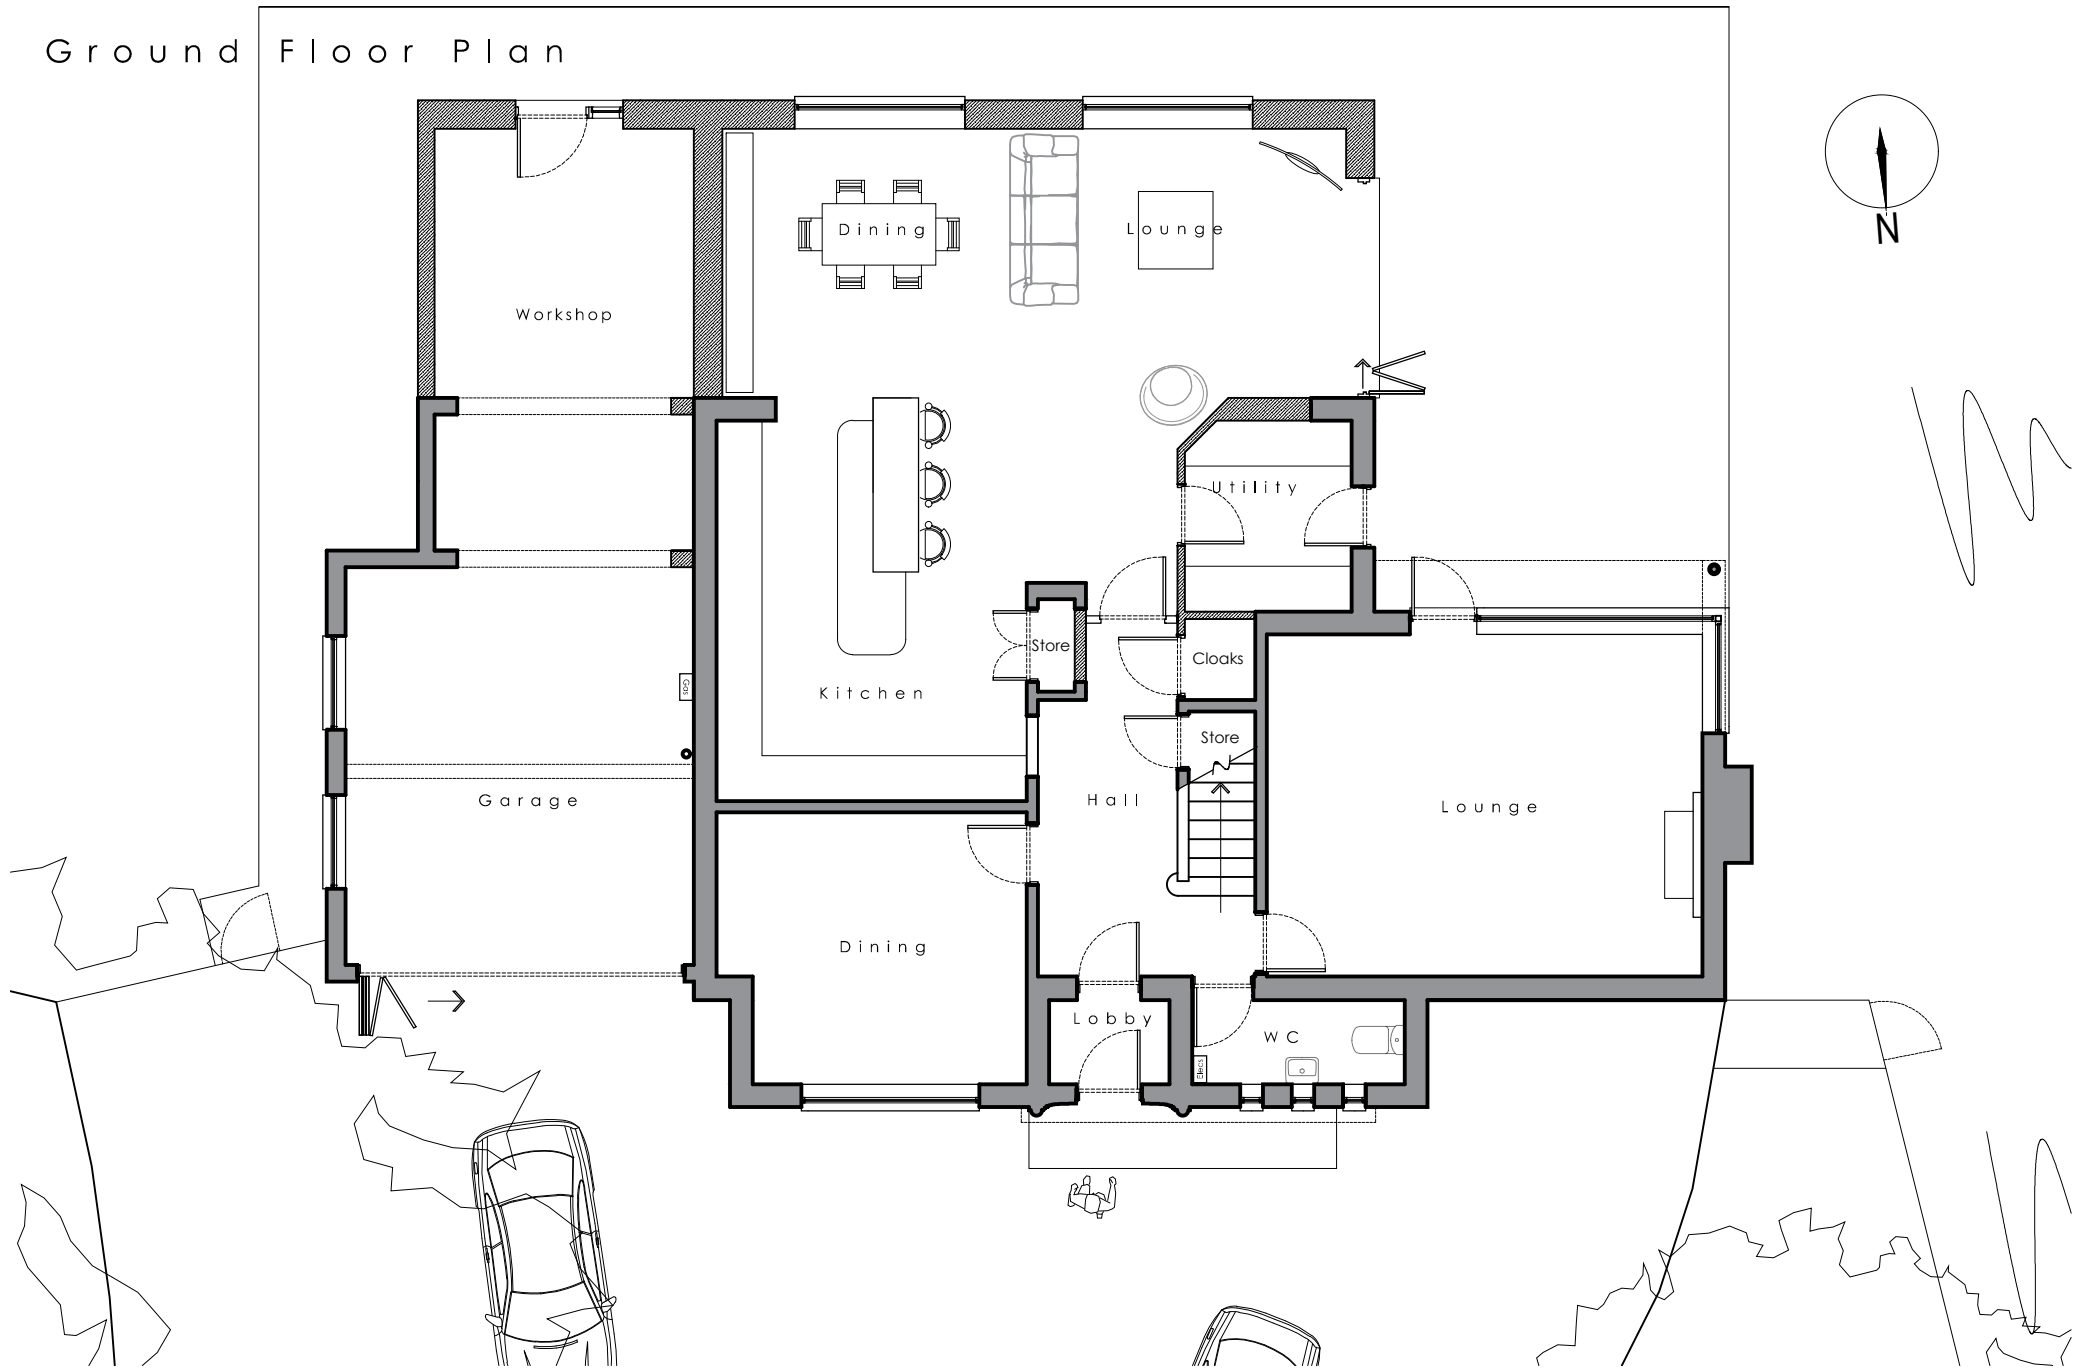

First Floor Plan

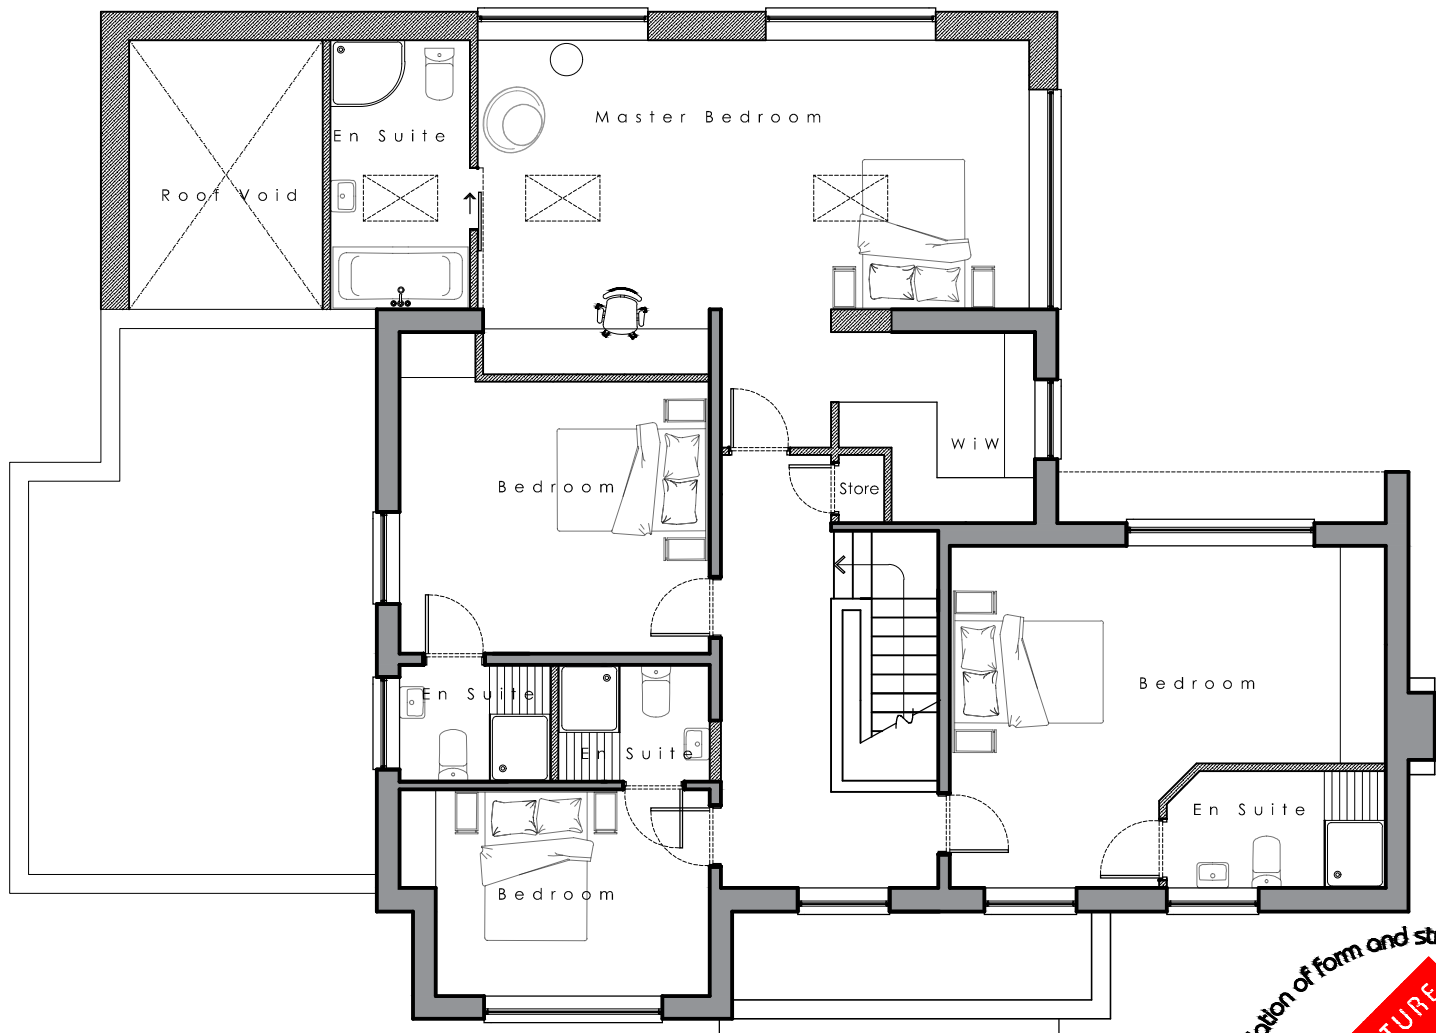

Project/Client
Glebe House, Prescott, L34 1LA
Mr & Mrs Smailes

Drawing Title
Proposed Floor Plans

Date
March 2023

Status
Planning

Scale
1:100@A3
1 2mtrs

Rev B: Amendments following client comments
Rev A: Amendments following client meeting

Drawing Number
23-691-006B



info@morpharchitecture.co.uk www.morpharchitecture.co.uk