


This drawing is the copyright of NMW Design. It must not be reproduced or used in any form without the express written permission of NMW Design.
All dimensions to be checked on site prior to commencement of any works.
Do not scale from this drawing only use written dimensions.
The contractor is to verify all dimensions, heights and levels prior to commencement of work.
Any discrepancies are to be reported immediately to NMW Design.
No encroachment is to be made onto any neighbouring property without obtaining the written permission of the neighbour.
The contractor shall visit the site and familiarise himself with the project prior to preparing his estimate. He shall allow in his price for any detail whether indicated or not which may be reasonably considered necessary to ensure a neat and structurally sound and workmanlike job.
The contractor shall issue all statutory notices to the Local Authority prior to commencement, during progress and completion of the works.




1:1250 LOCATION PLAN



EXISTING

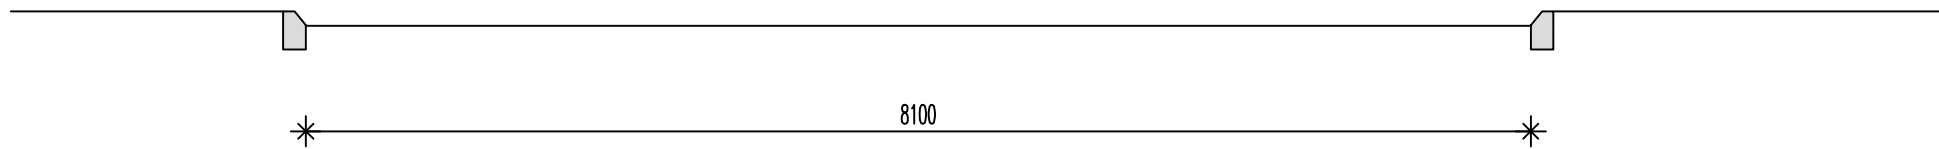

PROPOSED

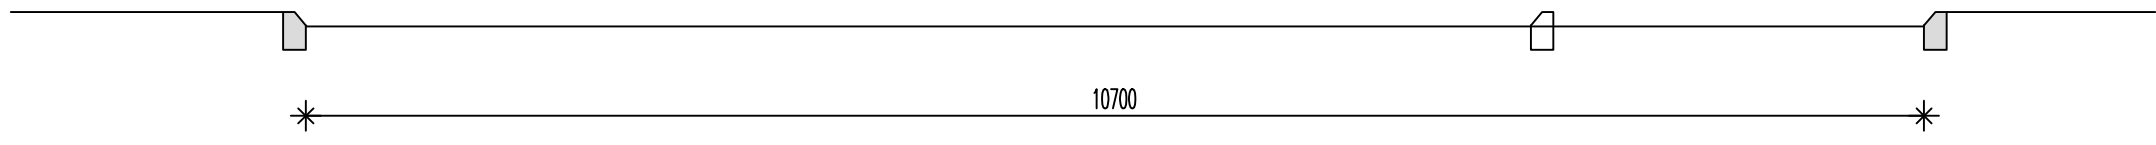


1:50 SECTION THROUGH



Scale 1:200 at A3

PROPOSED

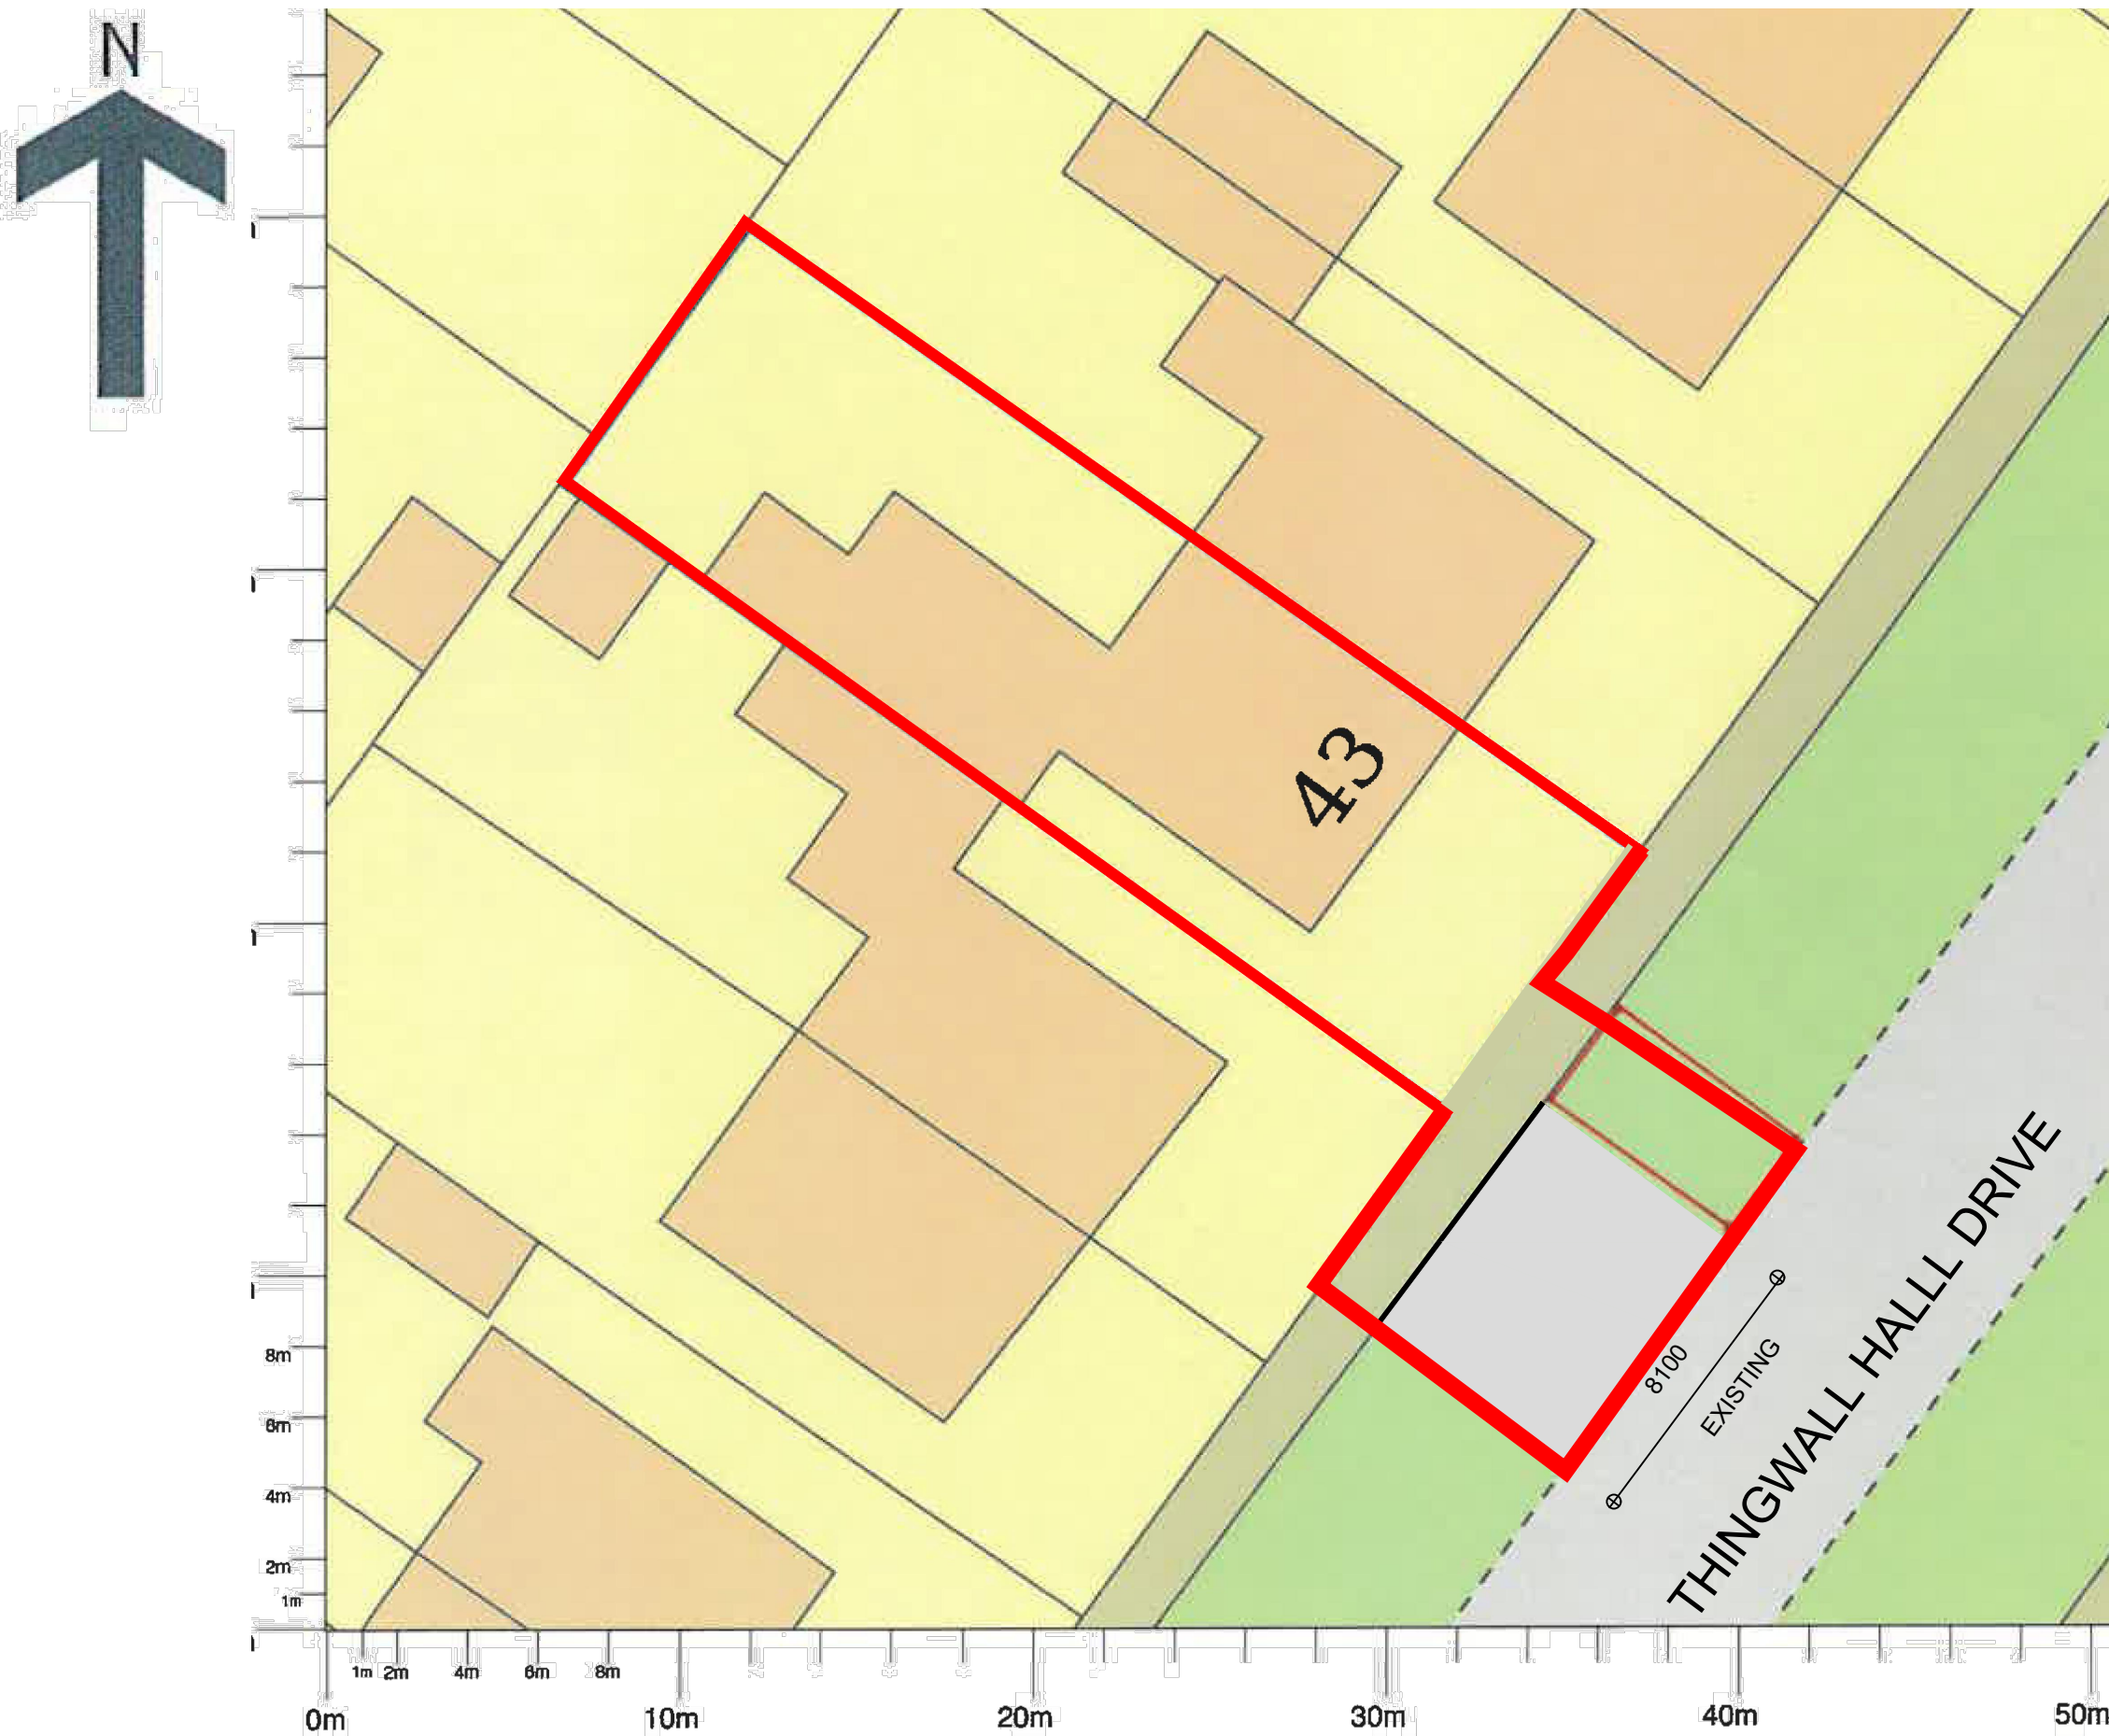

Scale 1:200 at A3

EXISTING

Rev.	Description	Drawn	Date
------	-------------	-------	------



NMW Design
Architectural & Planning Design Service

16 Plich Lane East, Huyton, Merseyside, L36 4HZ
T: 07799 061950 E: nmwdesign@gmail.com
W: nmwdesign.weebly.com

Project Title
MR K SWEENEY
43 THINGWALL HALL DRIVE
LIVERPOOL L14 5PE

Drawing Title
SITE PLAN

Scale	Drawn By	Checked By	Authorised By
-------	----------	------------	---------------

1:200	NMW		
Date 20.08.26	Date	Date	Date

Job No.	Drawing No.	Revision
---------	-------------	----------

42THD/SP		-
----------	--	---

Original Sheet Size A1 Do Not Scale From This Drawing