


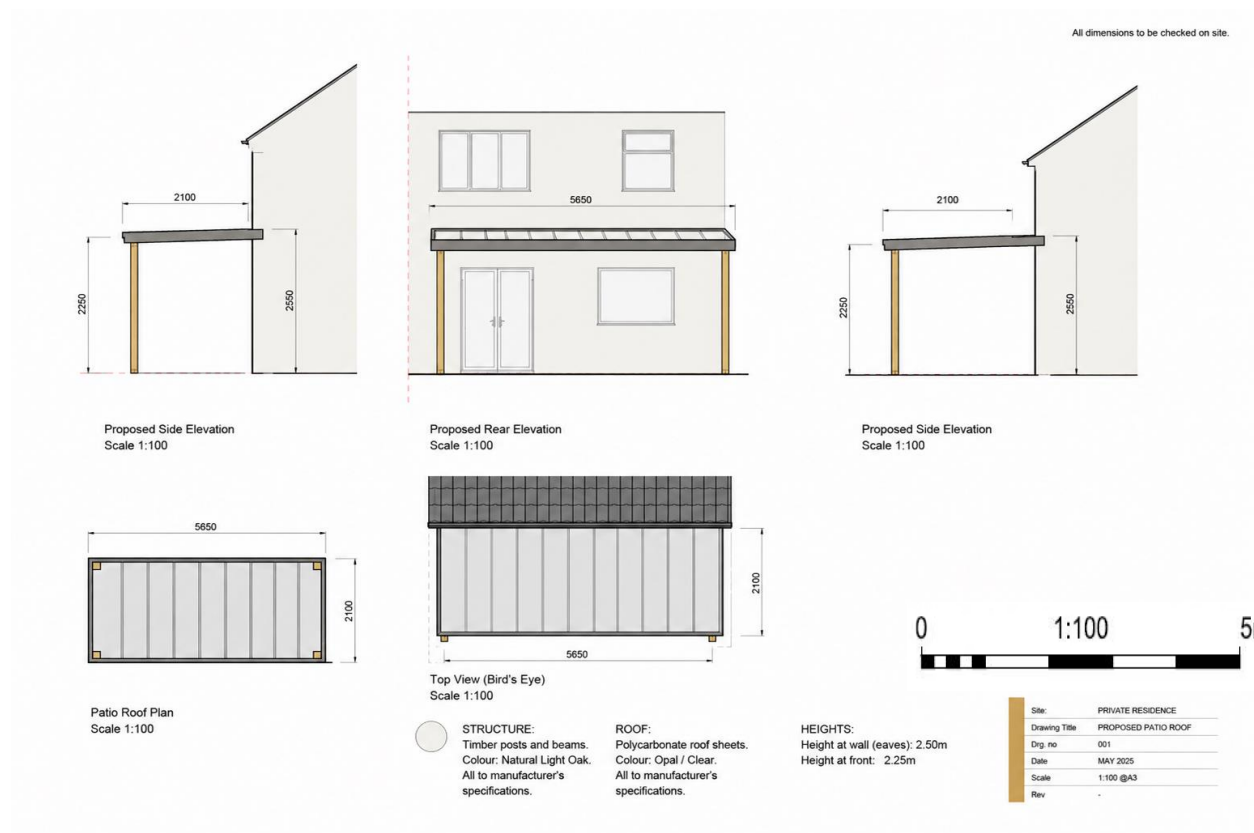

Proposed Side Elevation

Scale 1:100

Proposed Rear Elevation Scale 1:100

Proposed Side Elevation Scale 1:100

Patio Roof Plan

Scale 1:100

Top View (Bird's Eye) Scale 1:100

STRUCTURE:

Timber posts and beams. Colour: Natural Light Oak. All to manufacturer's specifications.

ROOF:

Polycarbonate roof sheets. Colour: Opal / Clear.

All to manufacturer's specifications.

All dimensions to be checked on site.

Site:

PRIVATE RESIDENCE

HEIGHTS:

Drawing Title

PROPOSED PATIO ROOF

Height at wall (eaves): 2.50m Height at front: 2.25m

Dwg. no 001 Date MAY 2025