




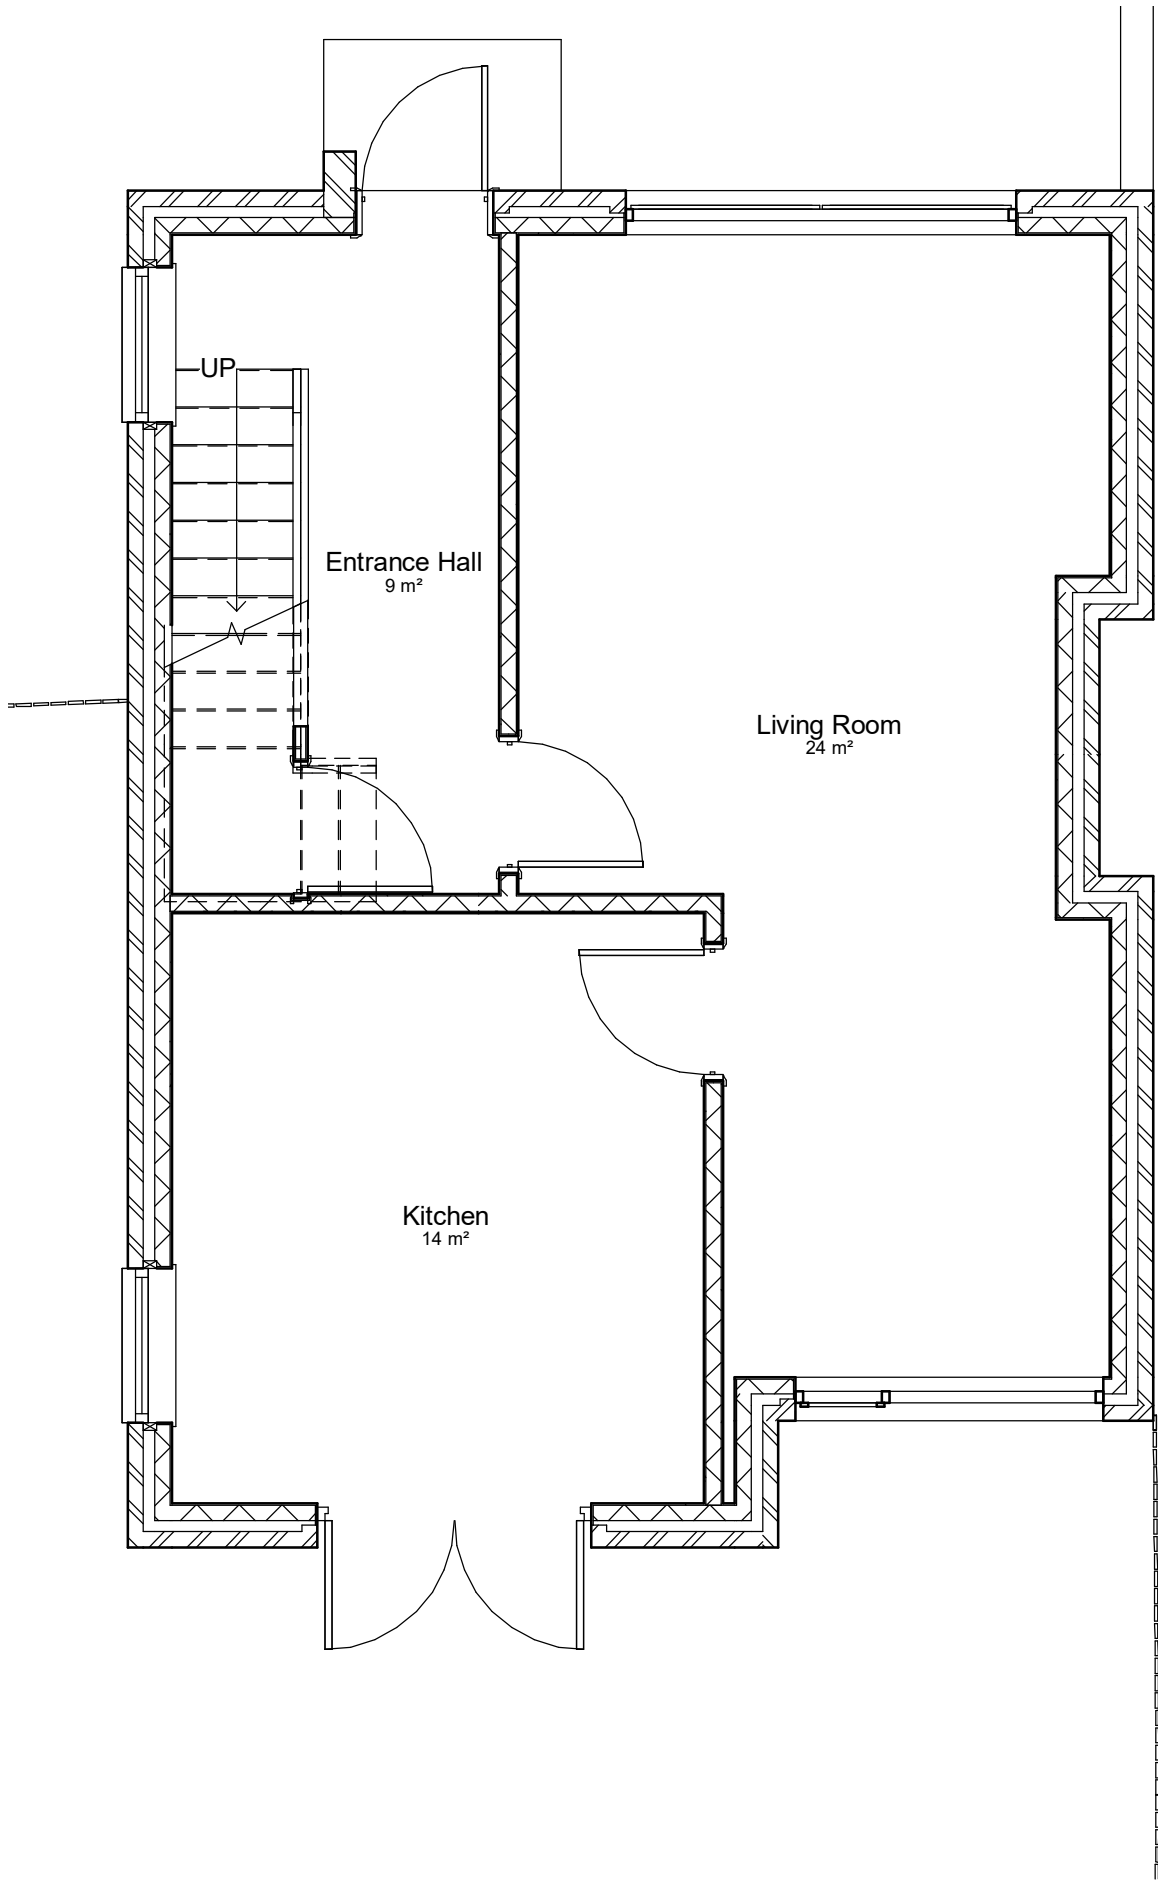

1 Ground Floor Plan - Existing
1 : 50

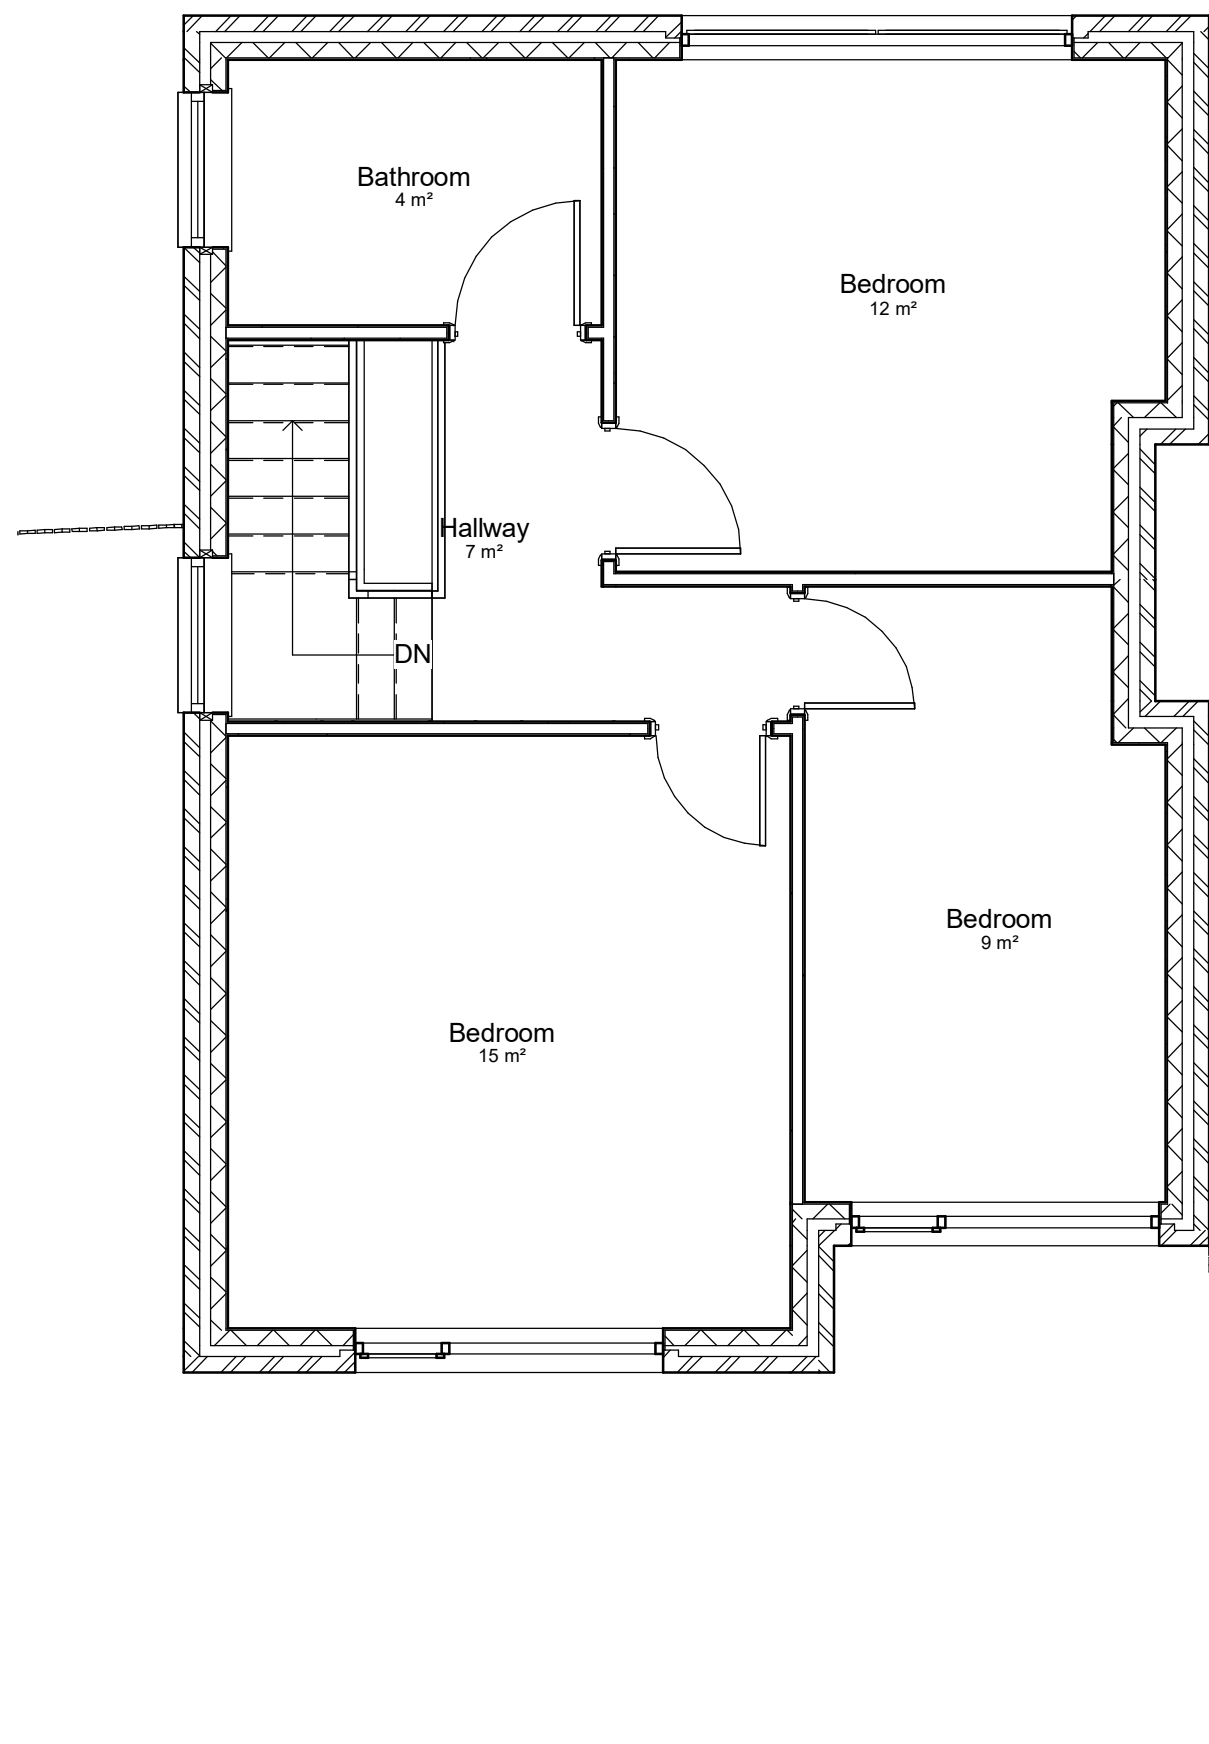

2 First Floor Plan - Existing
1 : 50

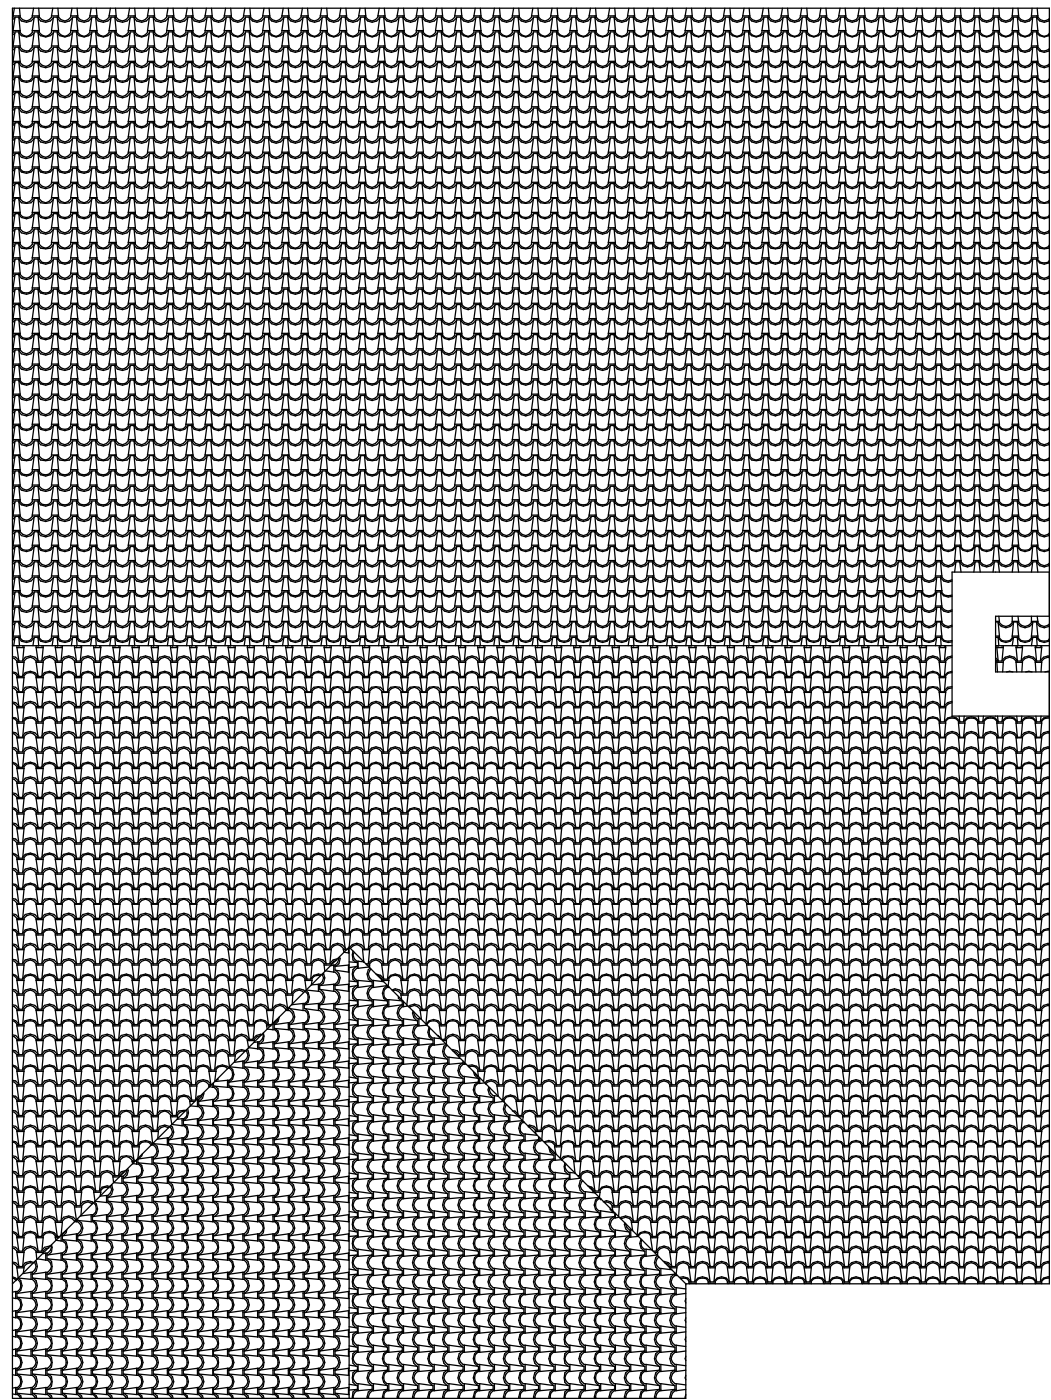

3 Roof Plan - Existing
1 : 50

Rev	Description	Date

STATUS	PURPOSE OF ISSUE
--------	------------------

PROJECT

11 Hazel Avenue

TITLE

Existing Floor Plans

CLIENT

G. Thomas

DRAWN BY Author	CHECKED BY Checker	DATE 06/25/23
--------------------	-----------------------	------------------

SCALE (@ A1) 1 : 50	PROJECT NUMBER 2203
------------------------	------------------------

DRAWING NUMBER A105	REV
------------------------	-----