



REV	DESCRIPTION	DATE	DRAWN
P01	CHANGES MADE TO REFLECT ELES	25-08-22	KB
P02	REALIGNMENTS MADE	06-09-22	KB

 

SCALE BAR 1:100

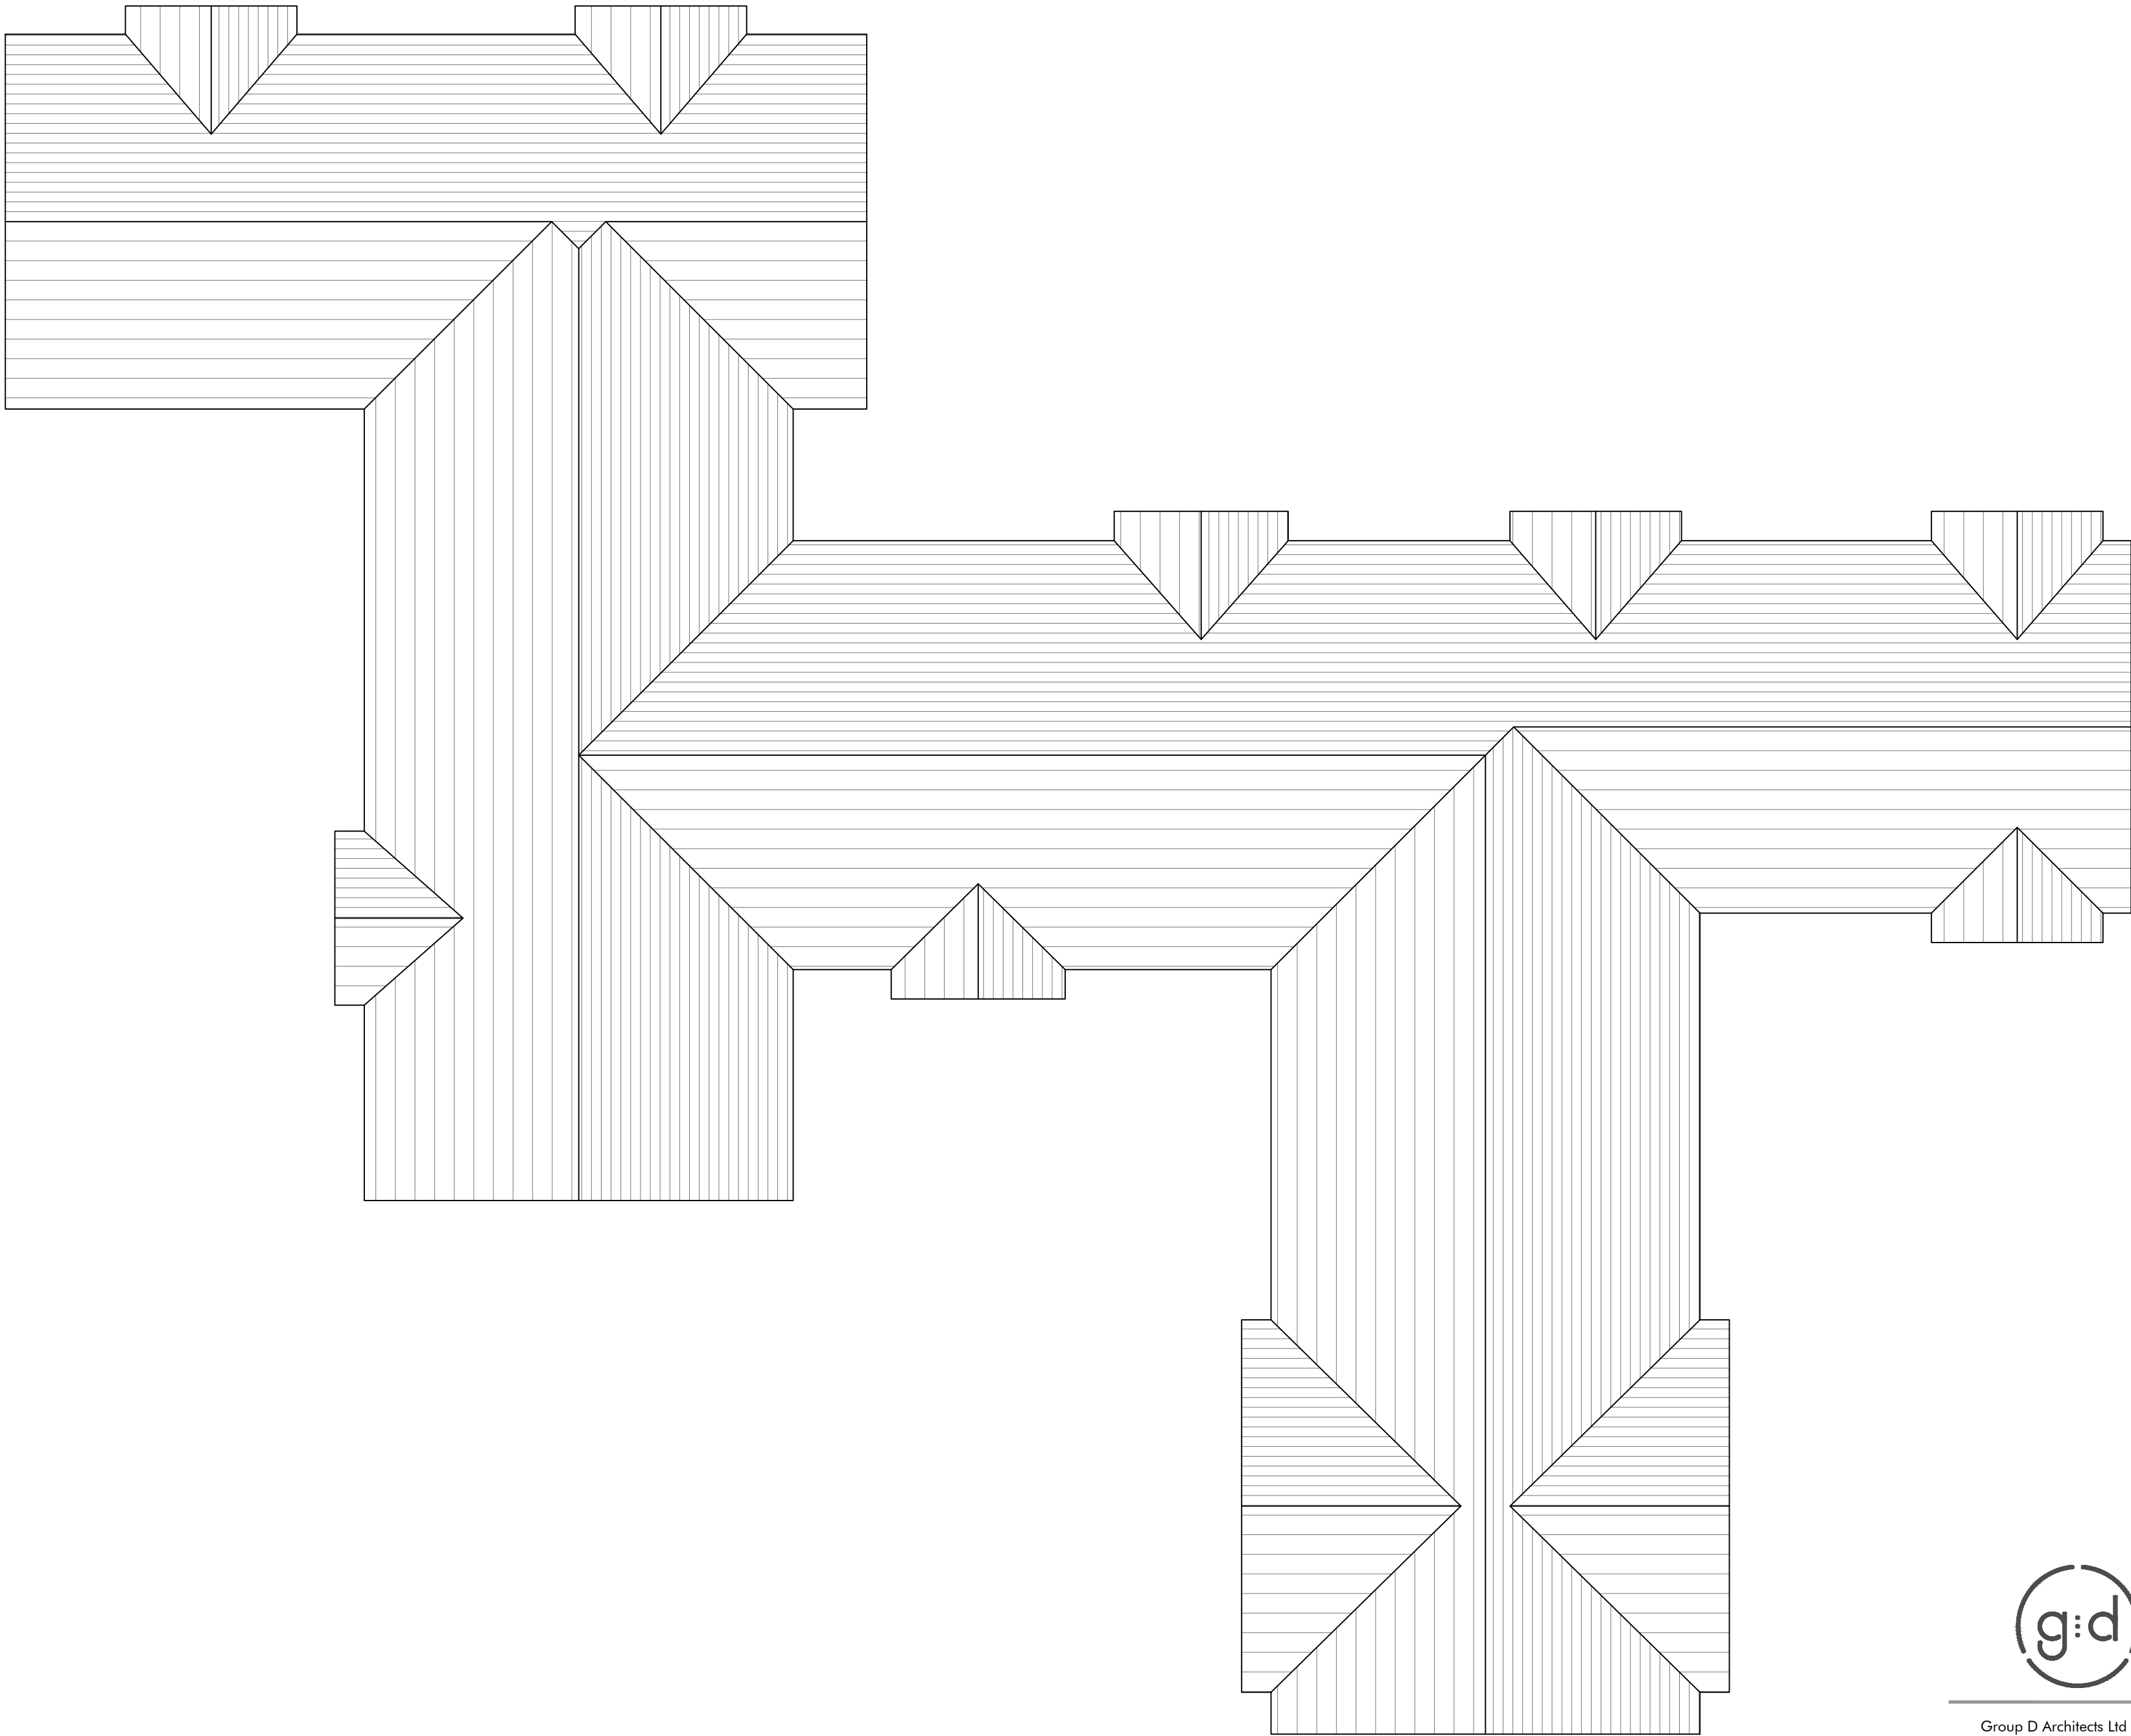

DYE HOUSE

BLOCK A FIRST FLOOR PLAN

Group D Architects Ltd
4 St Paul's Sq
Liverpool
L3 9SJ
T: 0151 542 5027

DWG: GDD2020-GDA-BA-RF-DR-A-2350 P02
DATE: 28.07.2022
SCALE: 1:100 @ A2 DRAWN: KB