



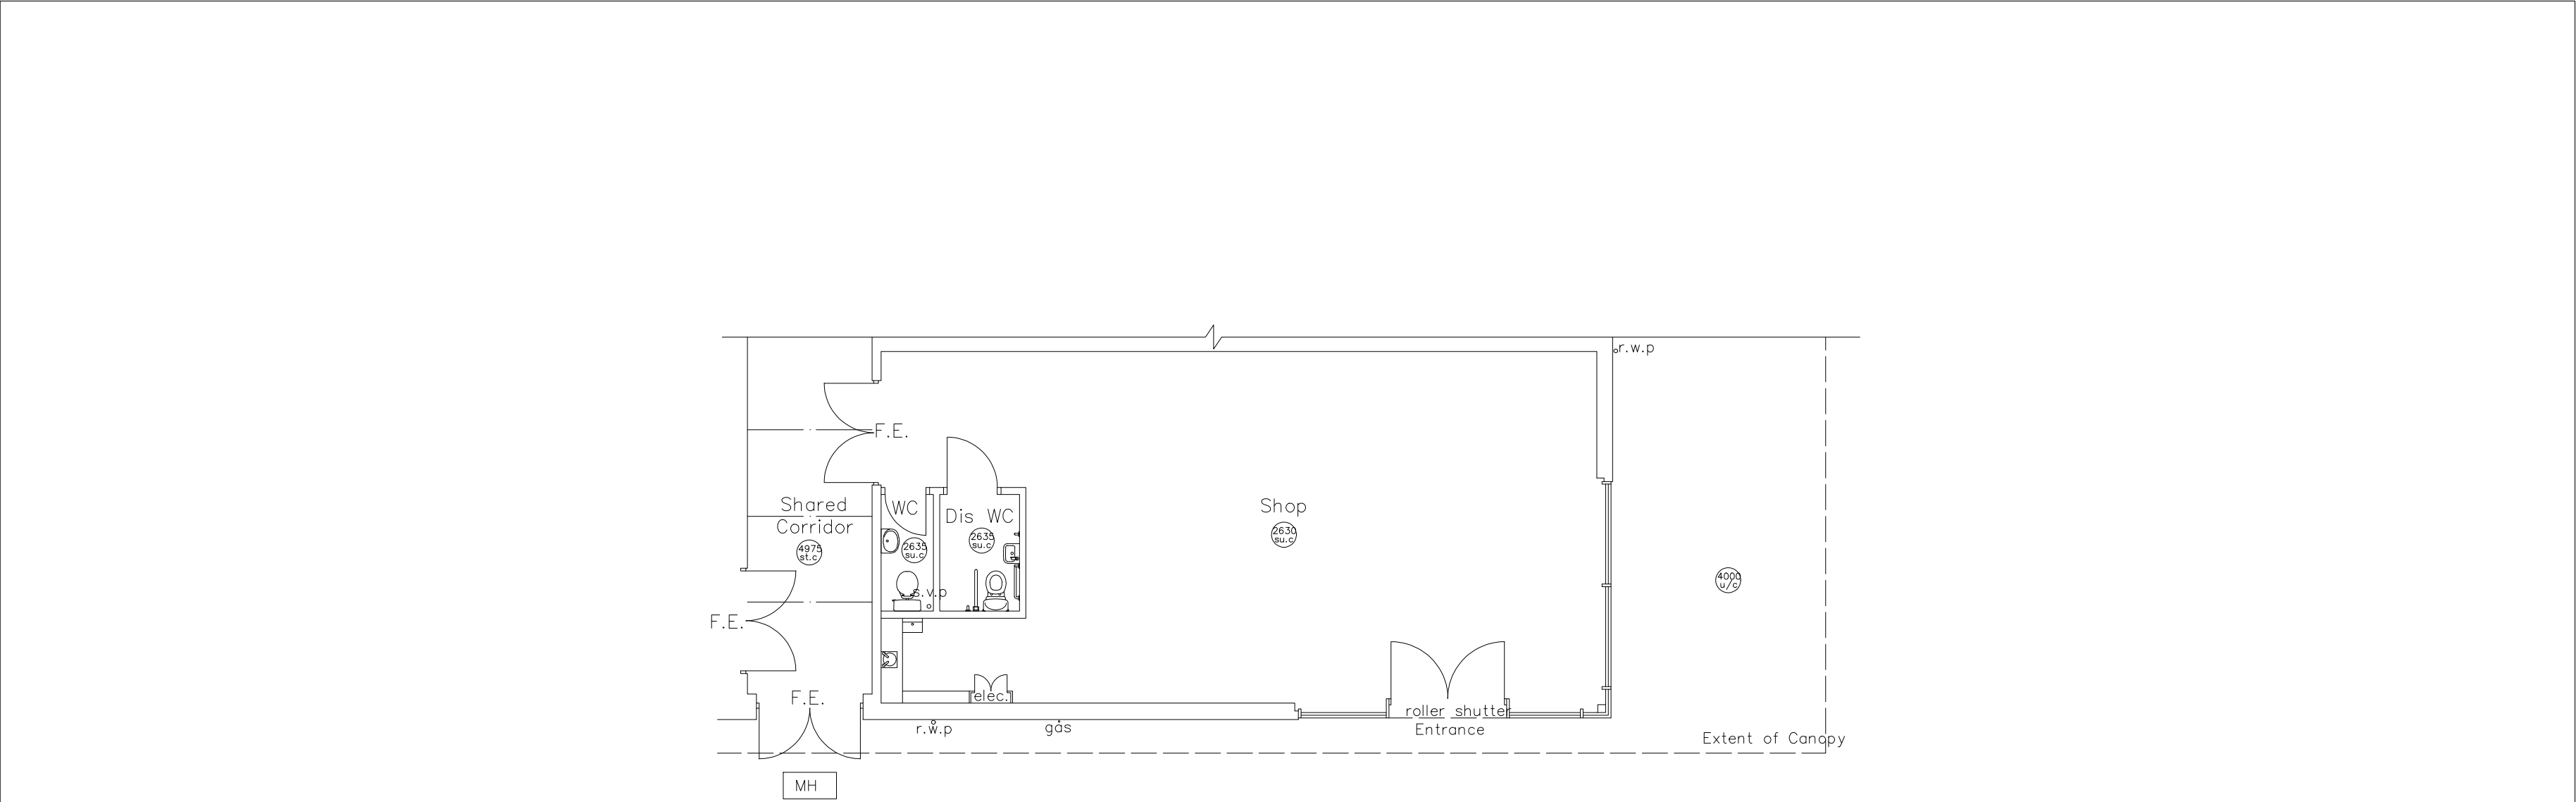

Existing Floor Plan – 974.0 sq ft. (90.5 sq m .)

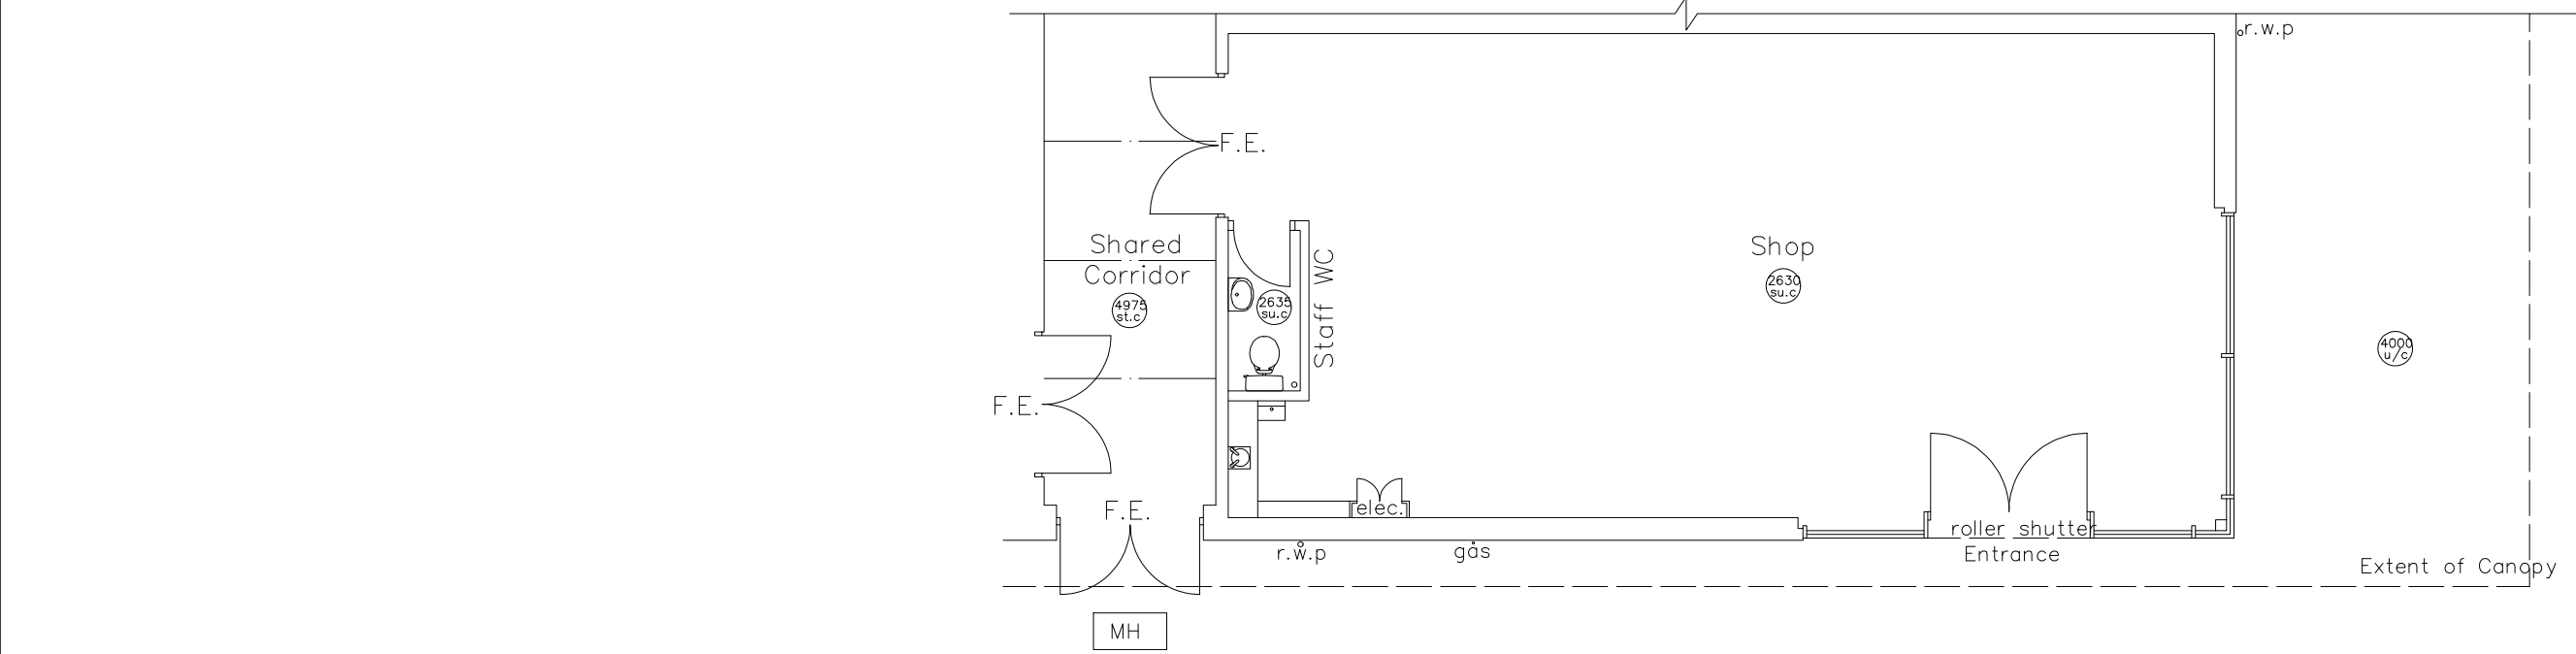

Proposed Floor Plan

Notes:

REV:	DESCRIPTION:	LCP Management Ltd	BY:	DATE:
STATUS:				

LCP

01384 400123

www.lcpproperties.co.uk

SITE:
Unit 12
Halewood Shopping Centre
Leathers Lane
Liverpool,
Merseyside
L26 0TX

CLIENT: LCP Management Ltd		
TITLE: Existing/Proposed Floor Plans		
SCALE AT A2: 1:100	DATE: February 2026	DRAWN: VKU
PROJECT NO: 16005038	DRAWING NO: FEB26–SU–001	REVISION: