



eStar Truck & Van Ltd Knowsley (Unit 3)



Mercedes-Benz




Section Drawing
Scale 1:50



Item A - 380
1no. Sets individual white internally illuminated letters with black runner bars.
Scale 1:50



Item B - 380-D
1no. Sets individual white internally illuminated letters with black runner bars.
Scale 1:50

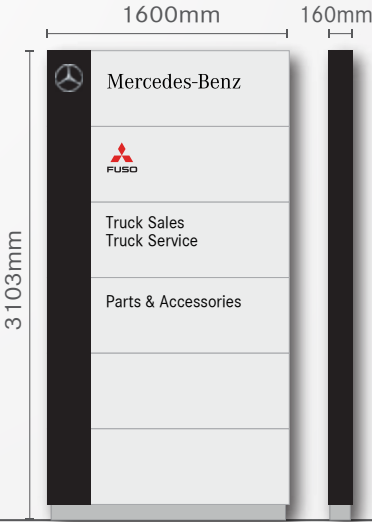

Item D - Gateway Sign 420
1no. Free standing single sided internally illuminated entry sign.
Size: 1600mm x 3103mm
Scale 1:50




Item C - MB Large Pylon Sign 130
1no. Double sided internally illuminated pylon sign.
Size: 1600mm x 8103mm
Scale 1:50



Signage List




Item H
1no. Single sided
internally illuminated sign.
Size: 1200mm x 2406mm
Scale 1:50

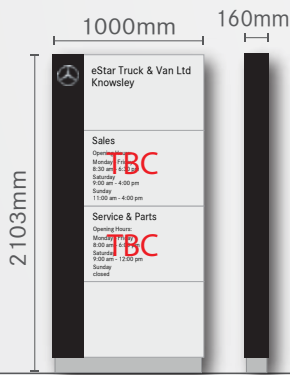


Item E - Entrance Sign 540
1no. Free standing single
sided non-illuminated entry sign.
Size: 1000mm x 2103mm
Scale 1:50



Item F1, F2 and F3
3no. 8m high flag poles.
Size: 3800 x 1100 x 50mm
Scale 1:100

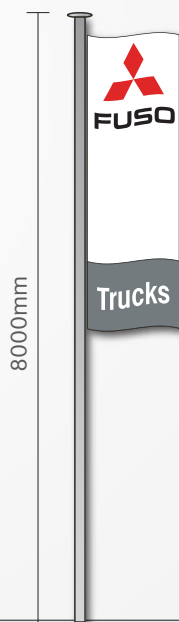




Item F4-
1no. 8m high flag poles.
Size: 3800 x 1100 x 50mm
Scale 1:100

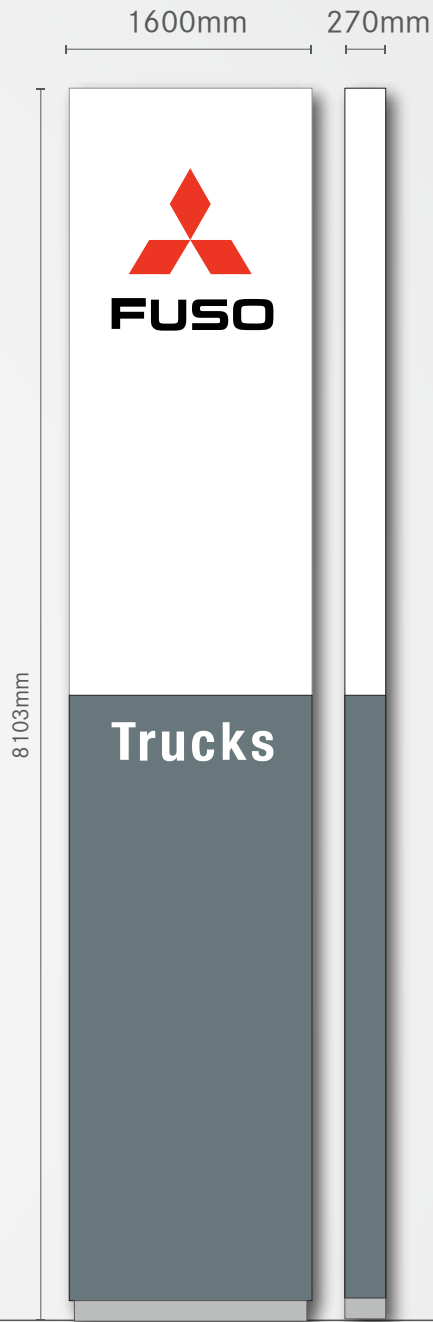

Item G - 130 FUSO
1no. Fuso totem sign
Size: 1600mm x 8103mm
Scale 1:50




Mercedes-Benz

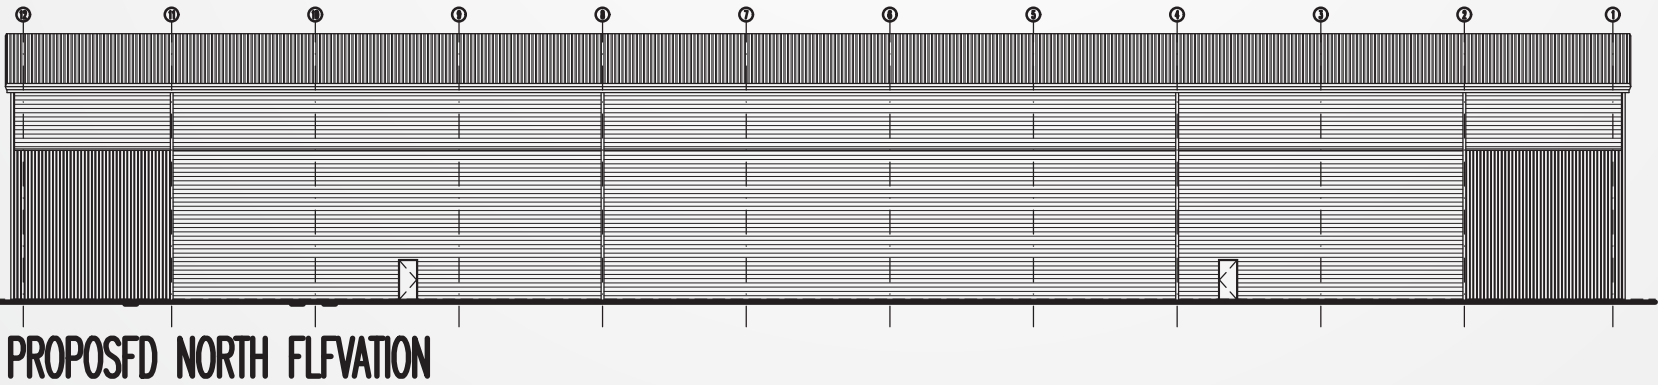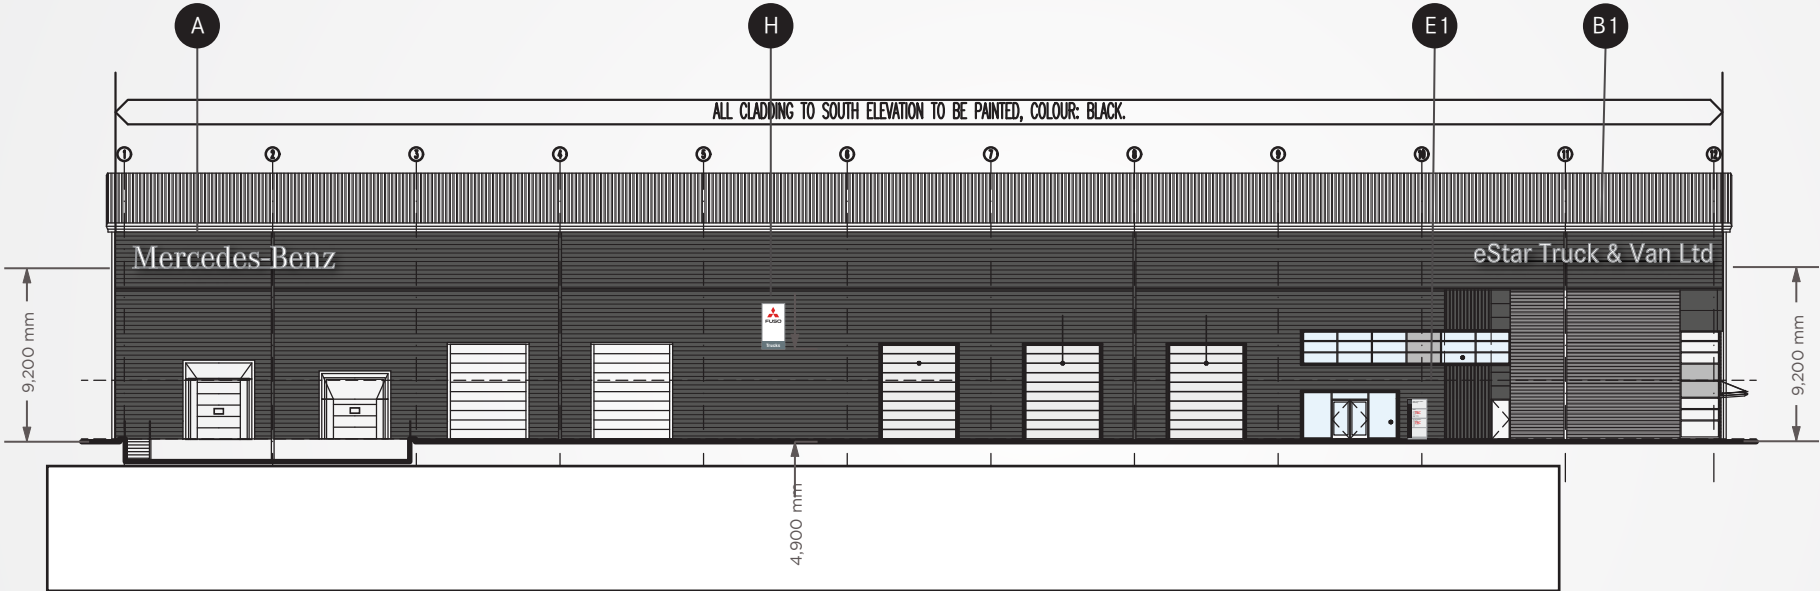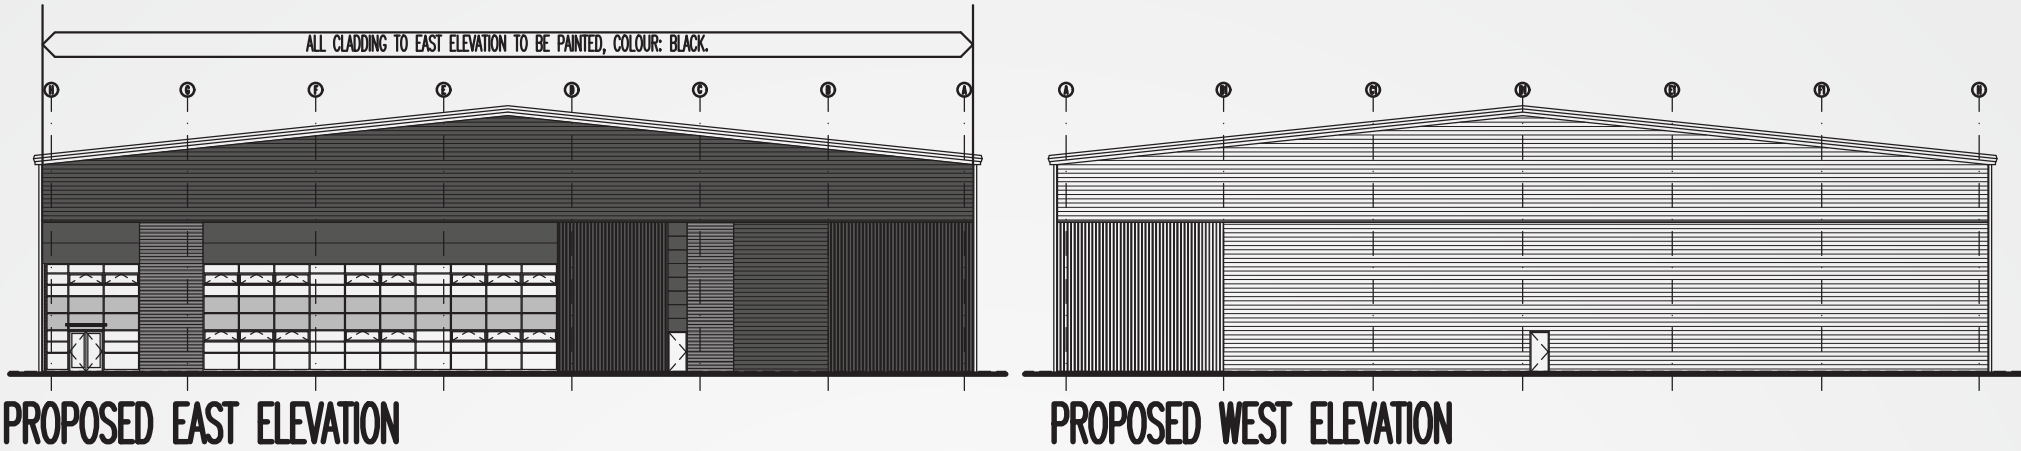

Existing



Site Plan

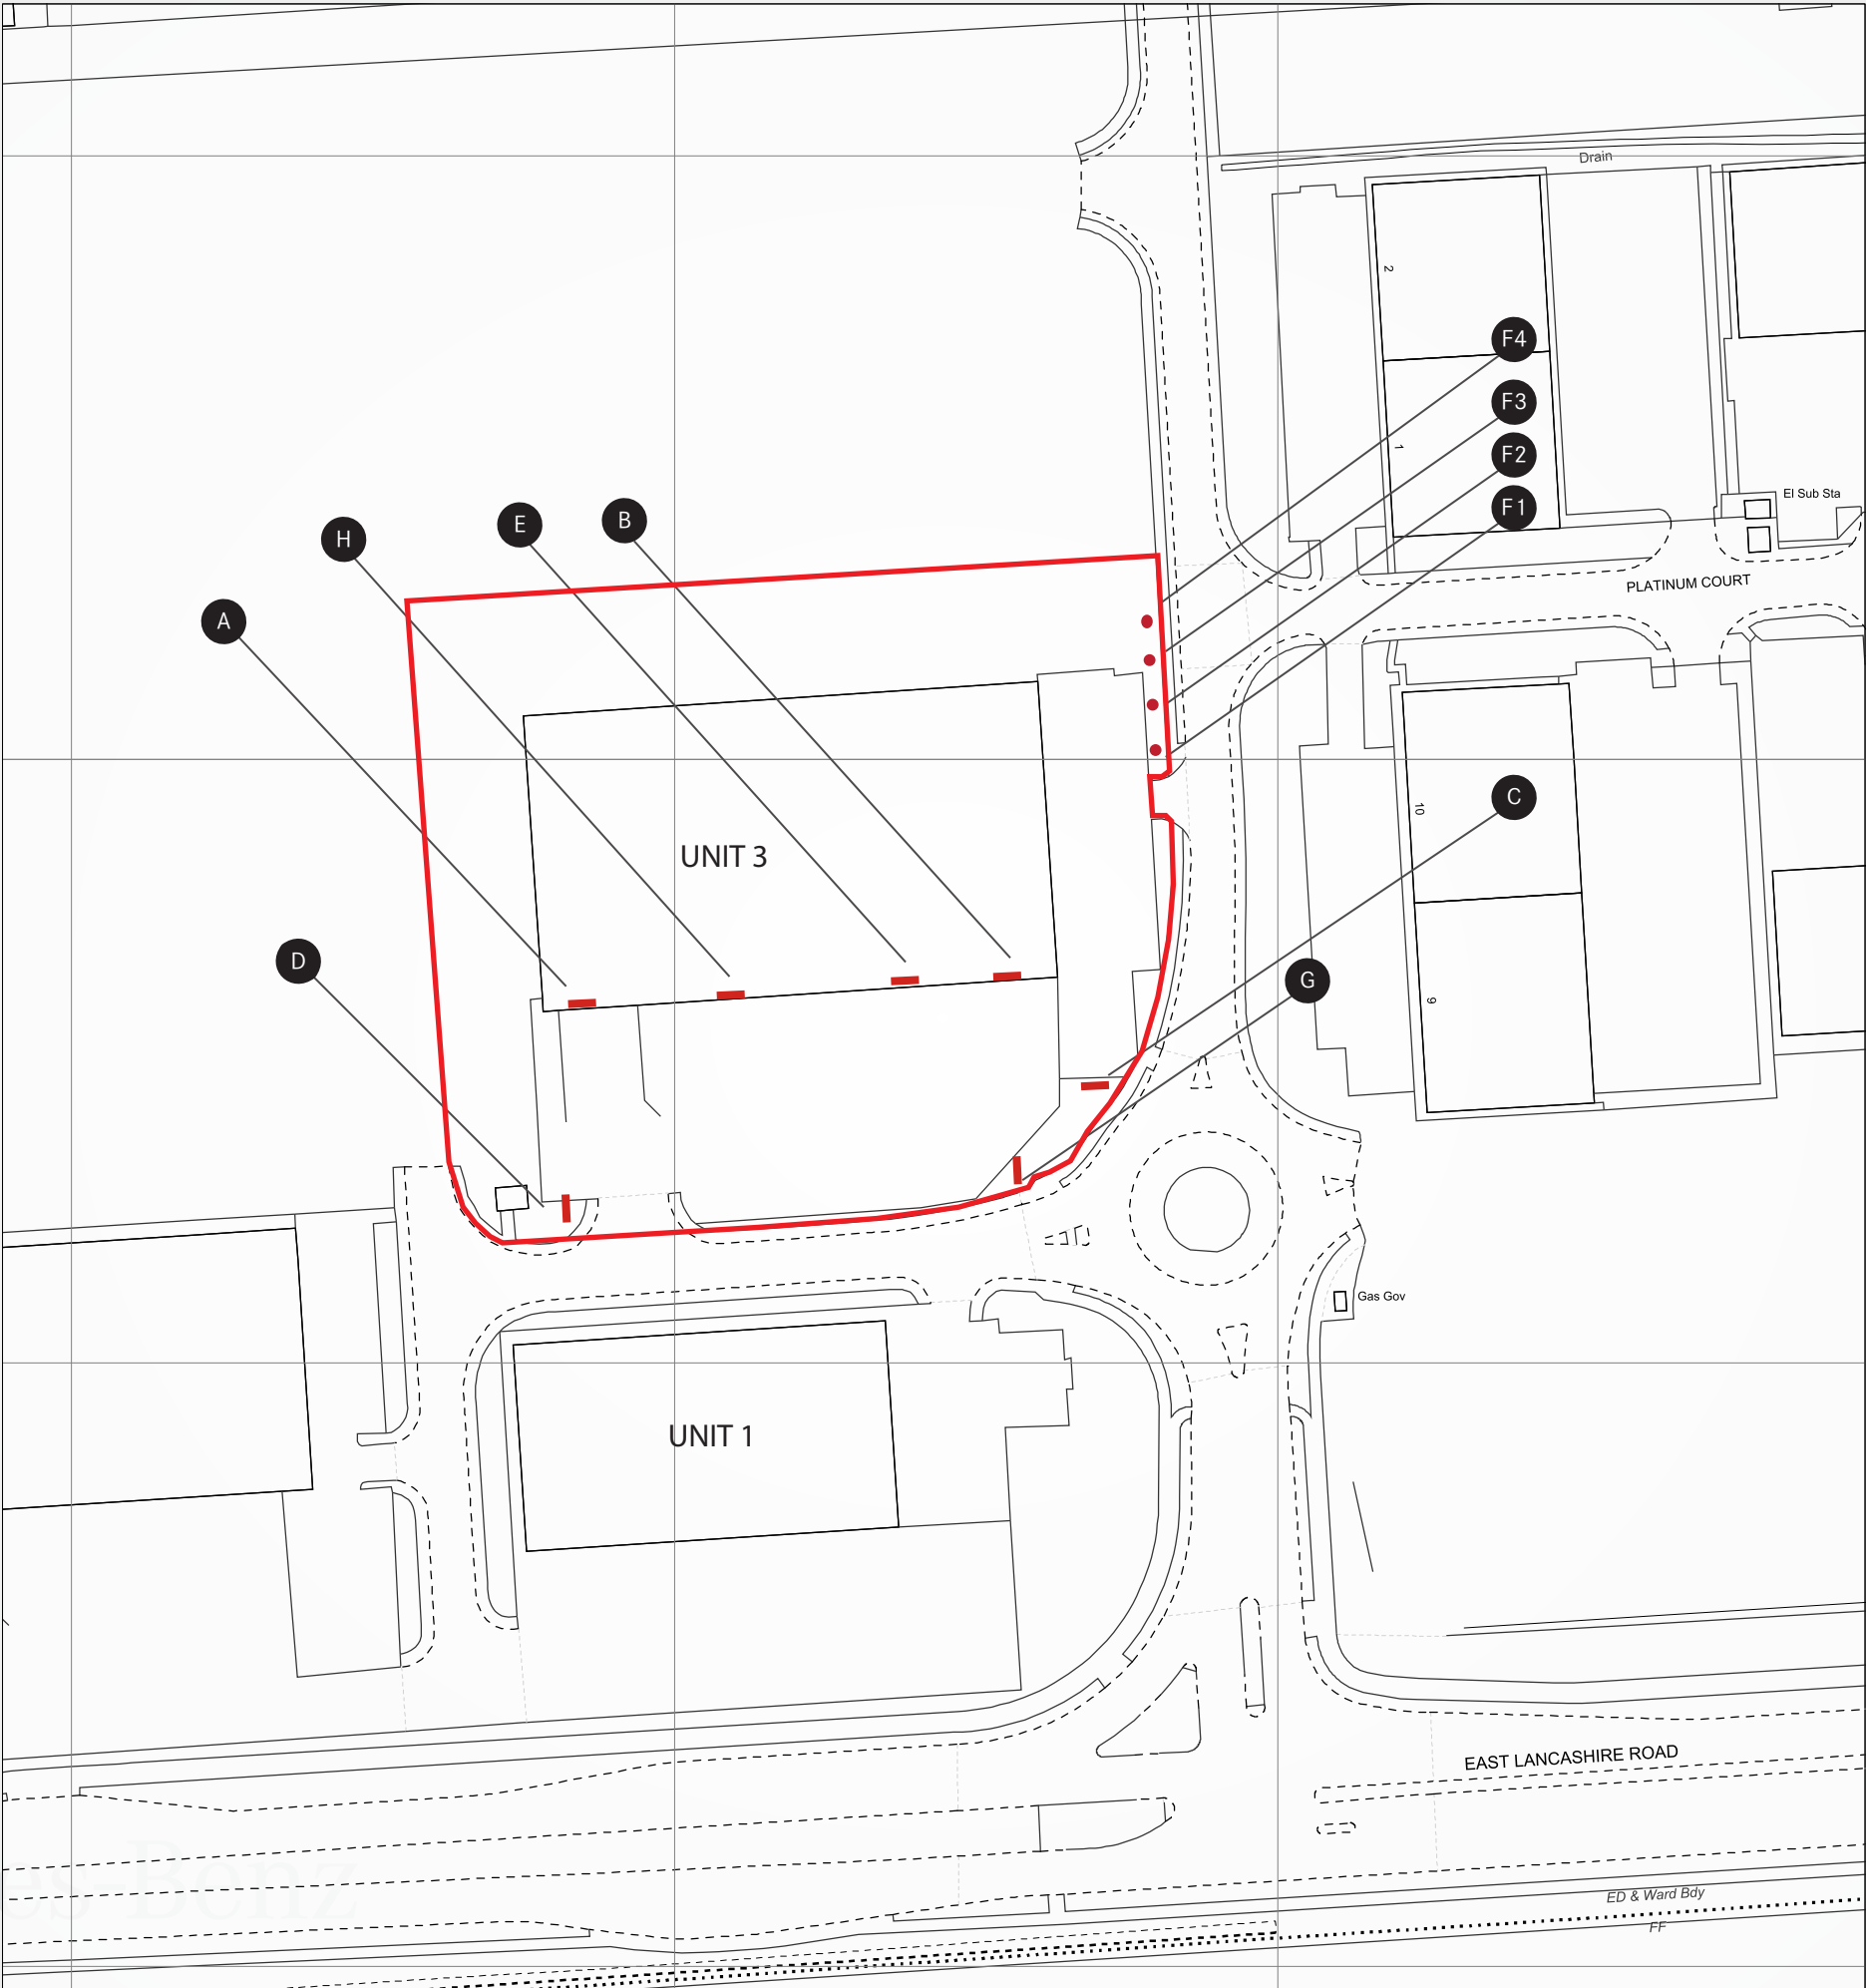

Location Plan

