


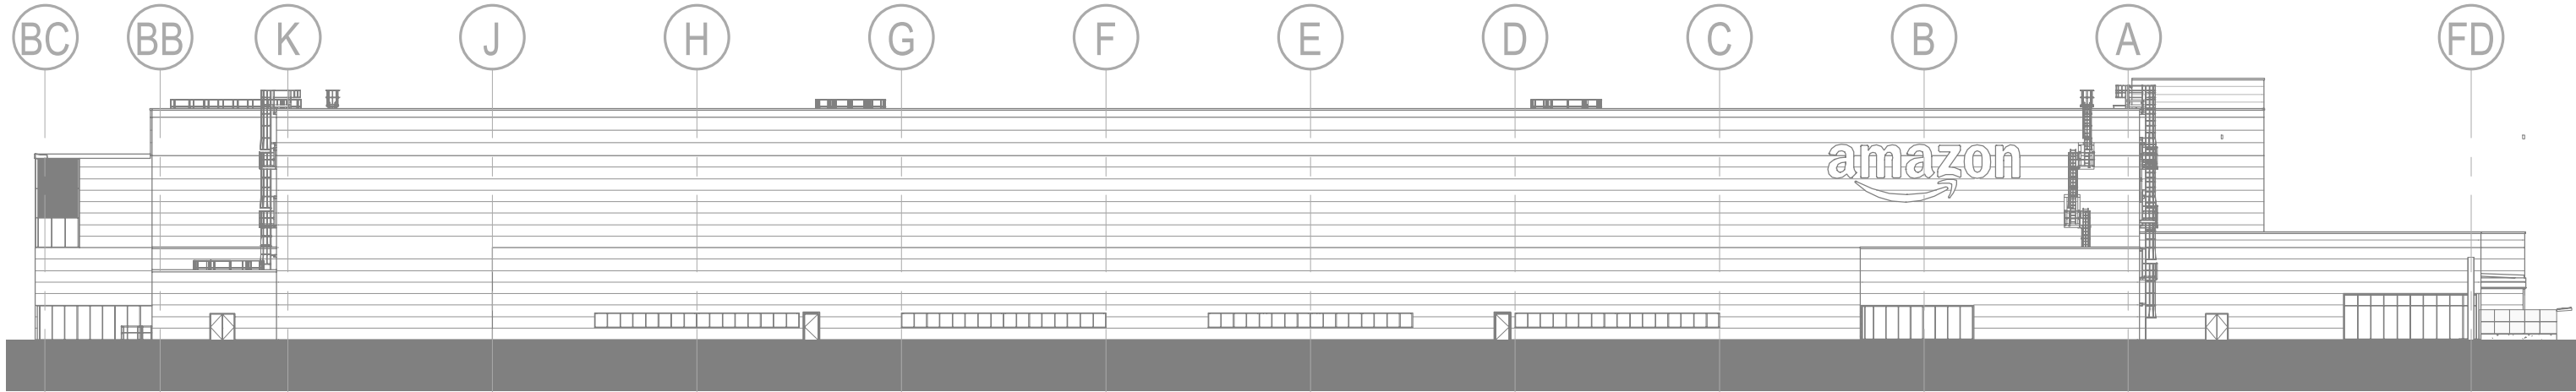


NORTH EAST ELEVATION - AS EXISTING
1 : 500



NORTH EAST ELEVATION - AS PROPOSED
1 : 500




SOUTH WEST ELEVATION - AS EXISTING
1 : 500

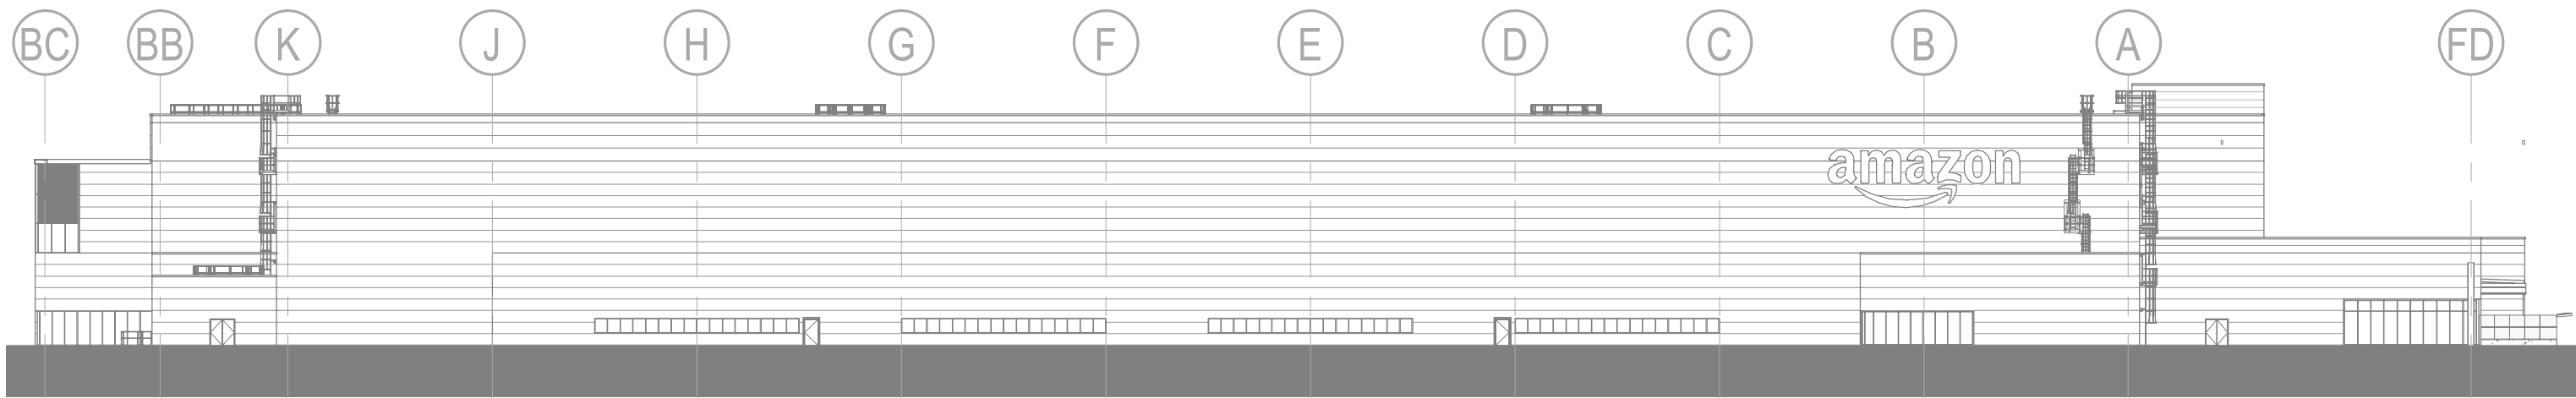


SOUTH WEST ELEVATION - AS PROPOSED - NO CHANGES
1 : 500




SOUTH EAST ELEVATION - AS EXISTING
1 : 500

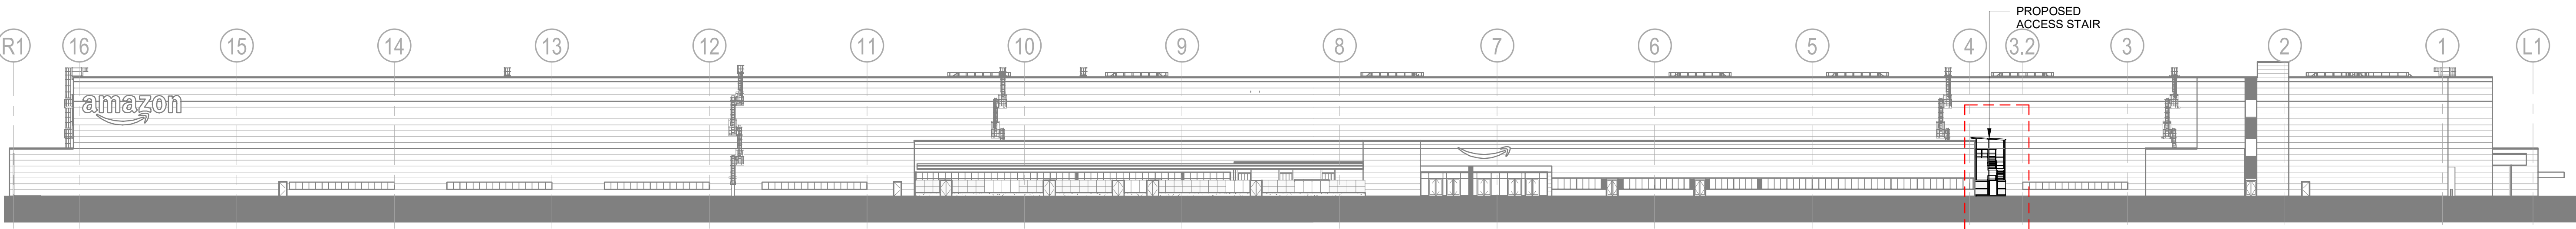

SOUTH EAST ELEVATION - AS PROPOSED
1 : 500

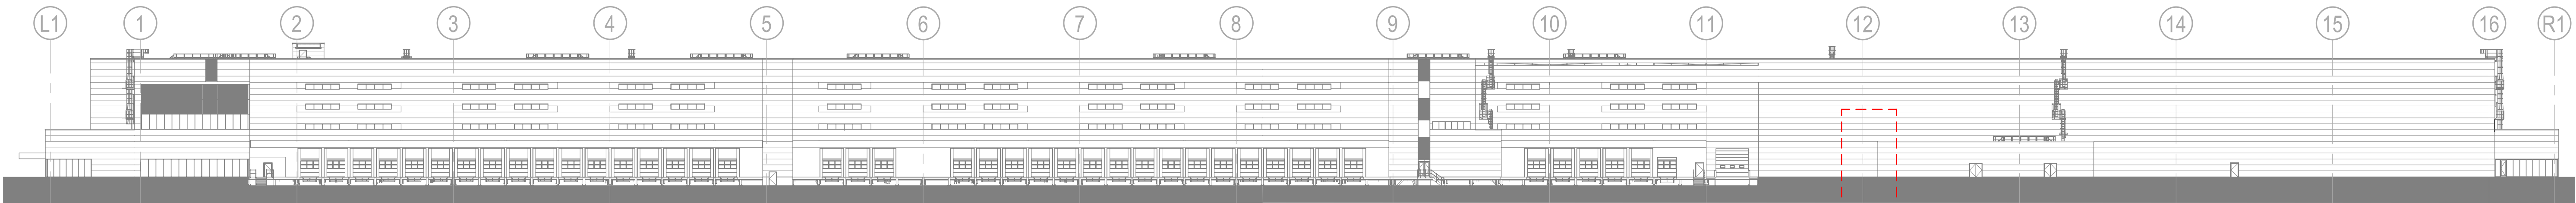



NORTH WEST ELEVATION - AS EXISTING
1 : 500

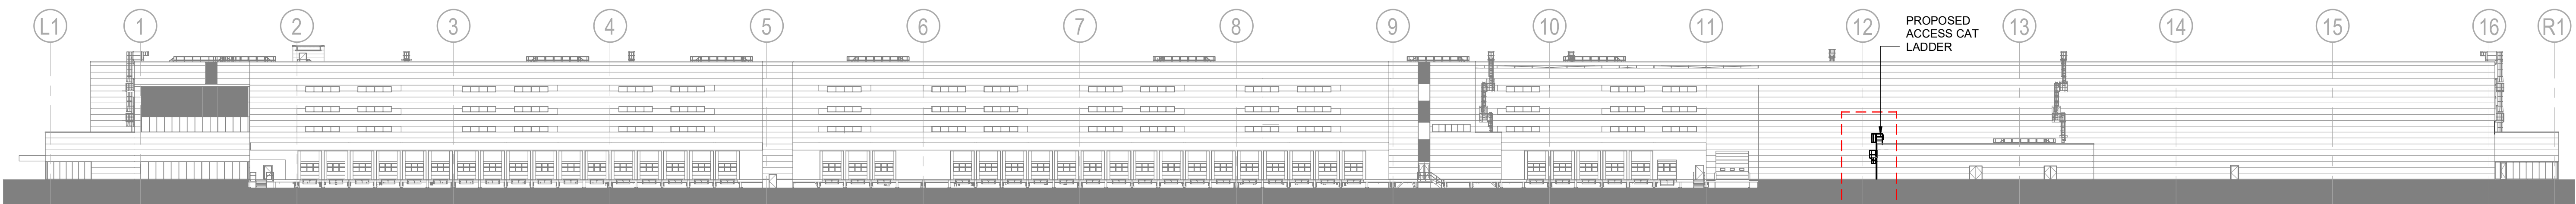

NORTH WEST ELEVATION - AS PROPOSED
1 : 500

Architects are to be notified of any discrepancies.
Contractors must check all dimensions on site.
This drawing is issued for copyright law and is to be used on the project only.
The drawing is to be used solely for the information as stated only.
For other information refer to the latest revision of any other referenced drawings.
To be read in conjunction with relevant design standards/protocols.

This is a colour drawing. In order to ensure any subsequent reproduction is viewed correctly it should be printed in full colour.

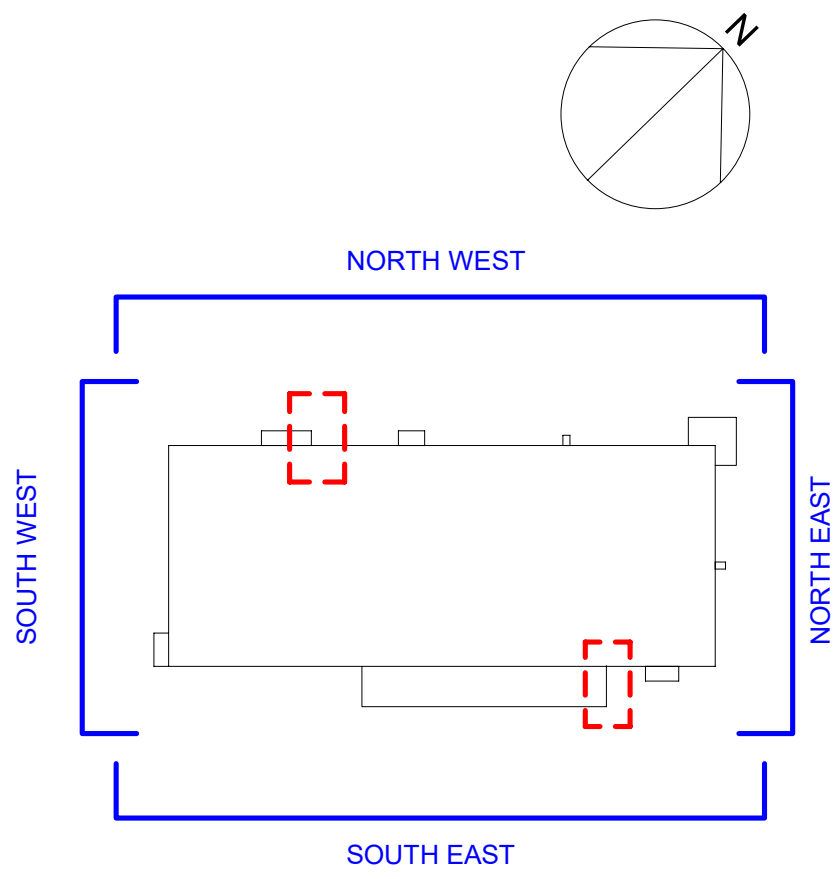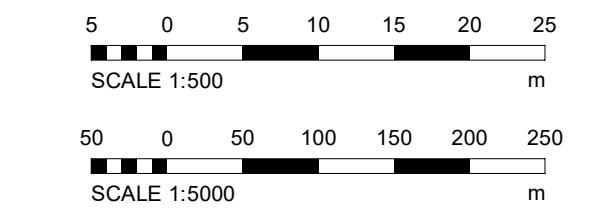

KEY PLAN
1 : 5000

P02 PLANNING ISSUE 28.06.24 ALM NAC
P01 FIRST ISSUE 16.06.24 ALM NAC
Rev. Description Date Dn Ckt

Status
PLANNING

SMR
SMALLEY MARSEY RISPIN

ARCHITECTS
The Exchange Station Parade Harrogate HG1 1TS
01423 707 757 admin@smrarchitects.co.uk

Project
LPL2

Client



Drawing Title
ELEVATIONS AS EXISTING AND PROPOSED

Proj Ref Origin Zone Level Type Role Num Status Rev
LPL2 - SMR - 00 - Z2 - DR - A - 2004 - S3 - P02

SMR Job Ref Sheet A0 Scale NOTED Drawn ALM