




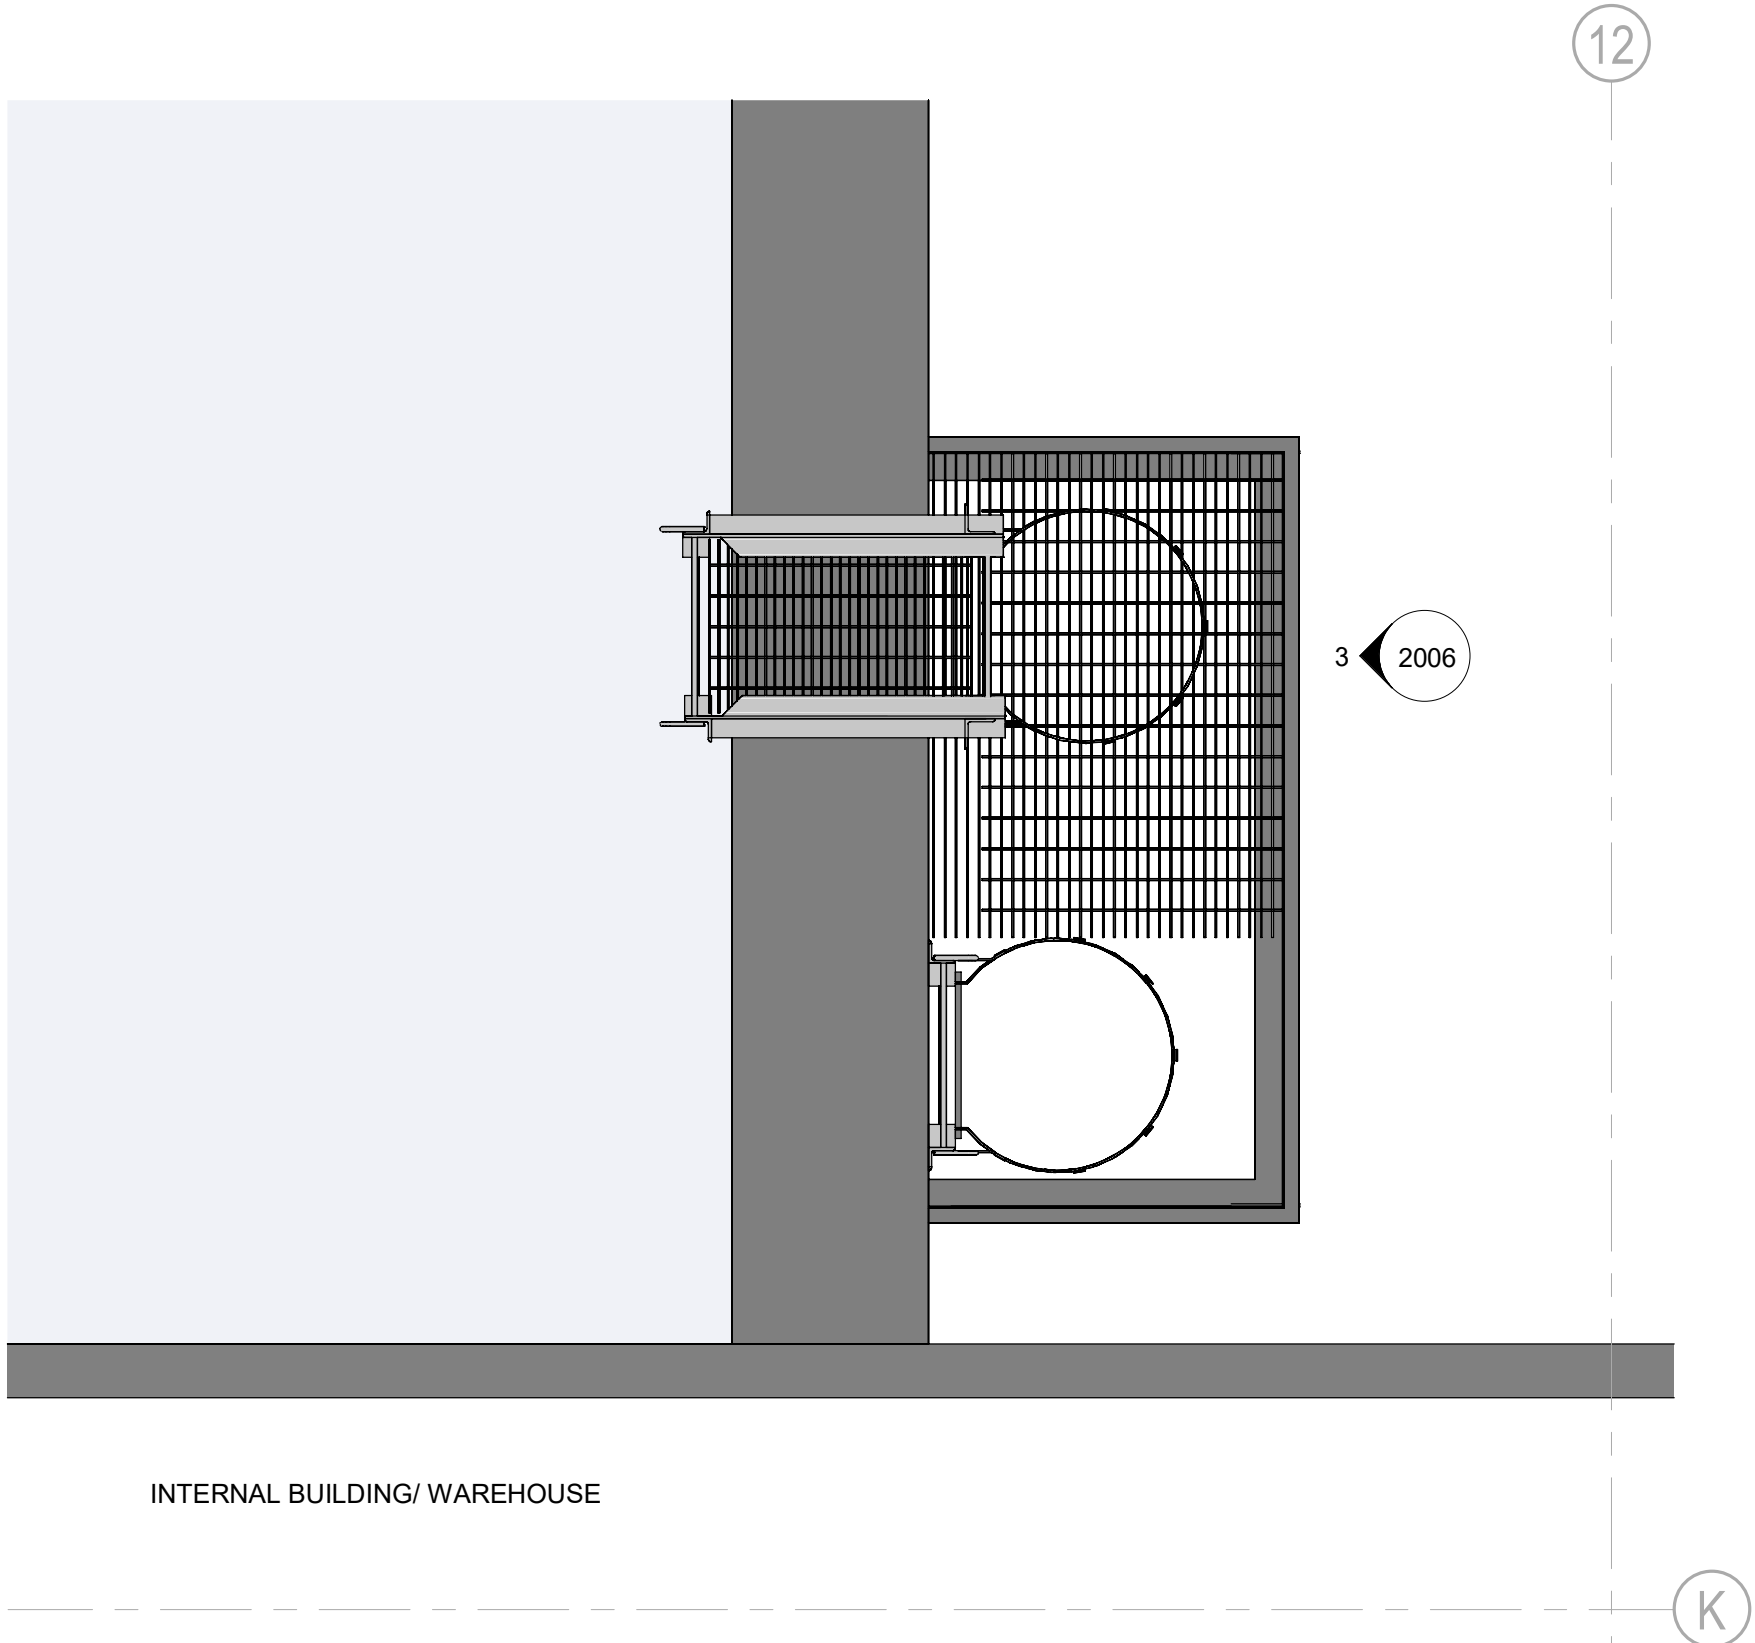


ROOF PLAN - PROPOSED ACCESS CAT LADDER
1 : 25

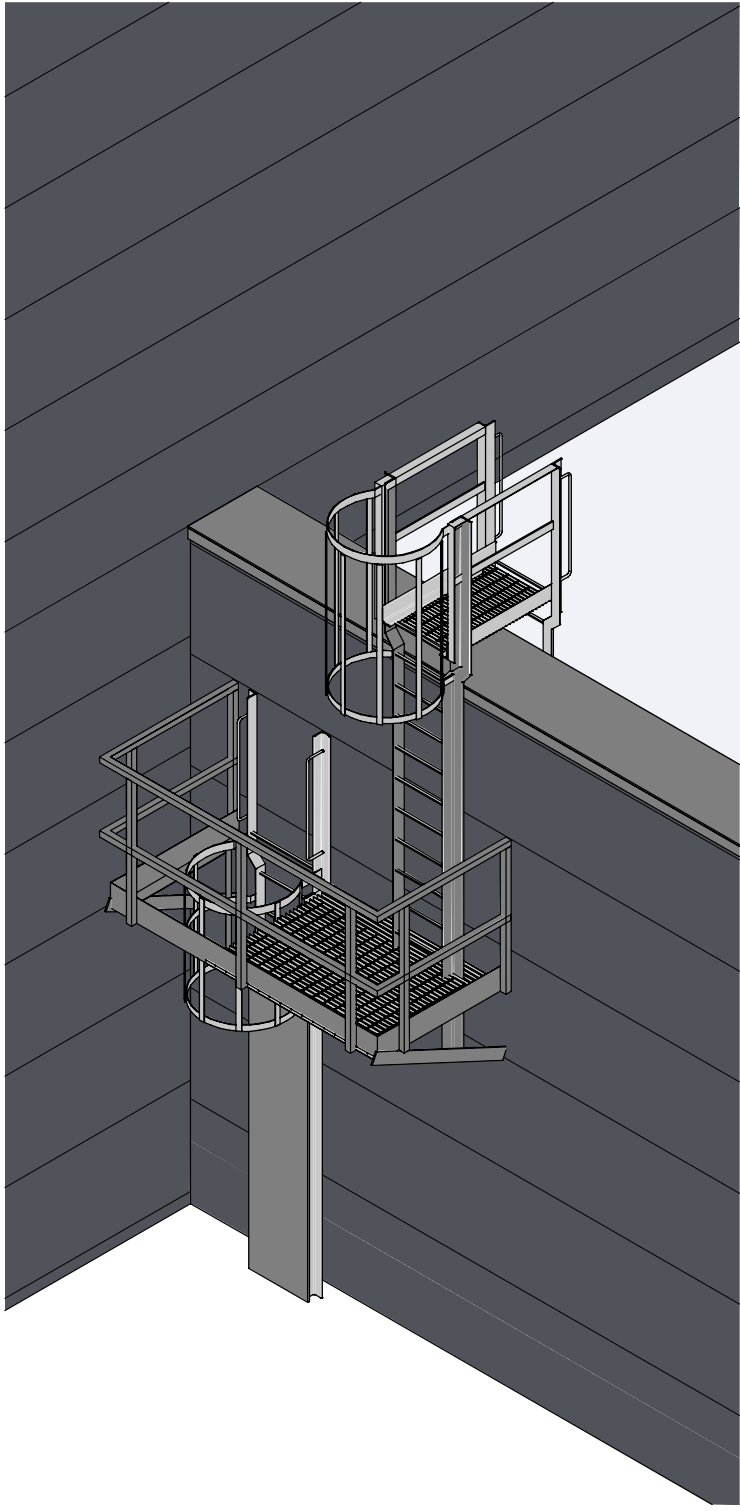

3D ACCESS CAT LADDER

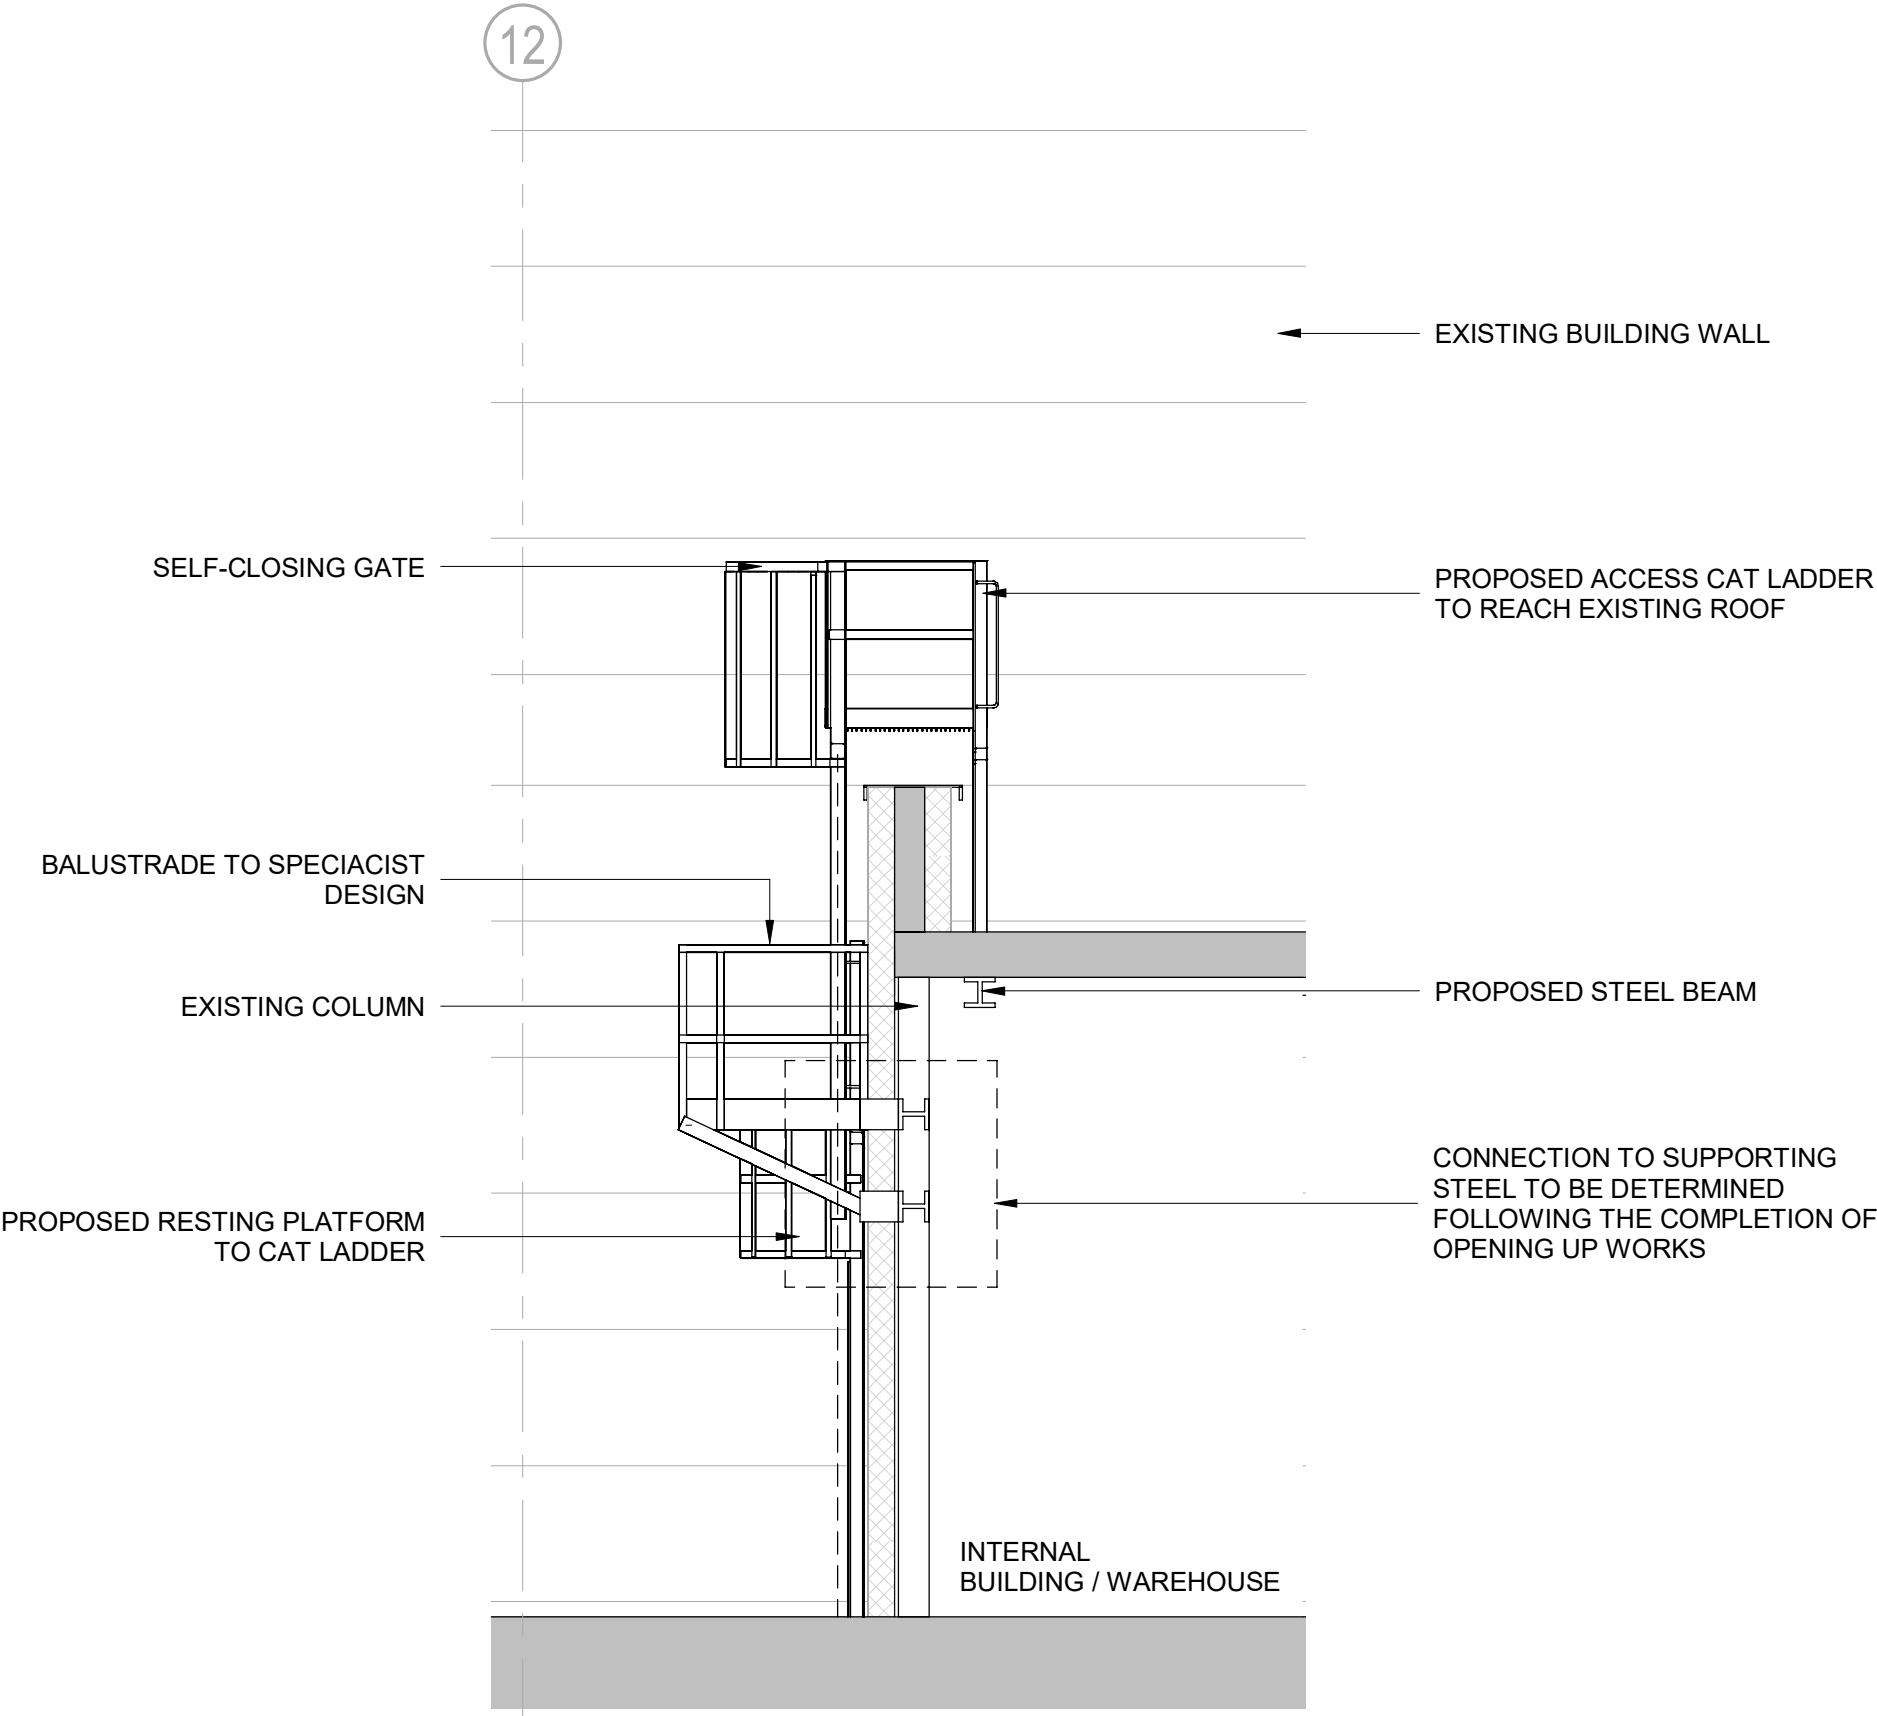



PROPOSED CAT LADDER ELEVATION AA
1 : 50

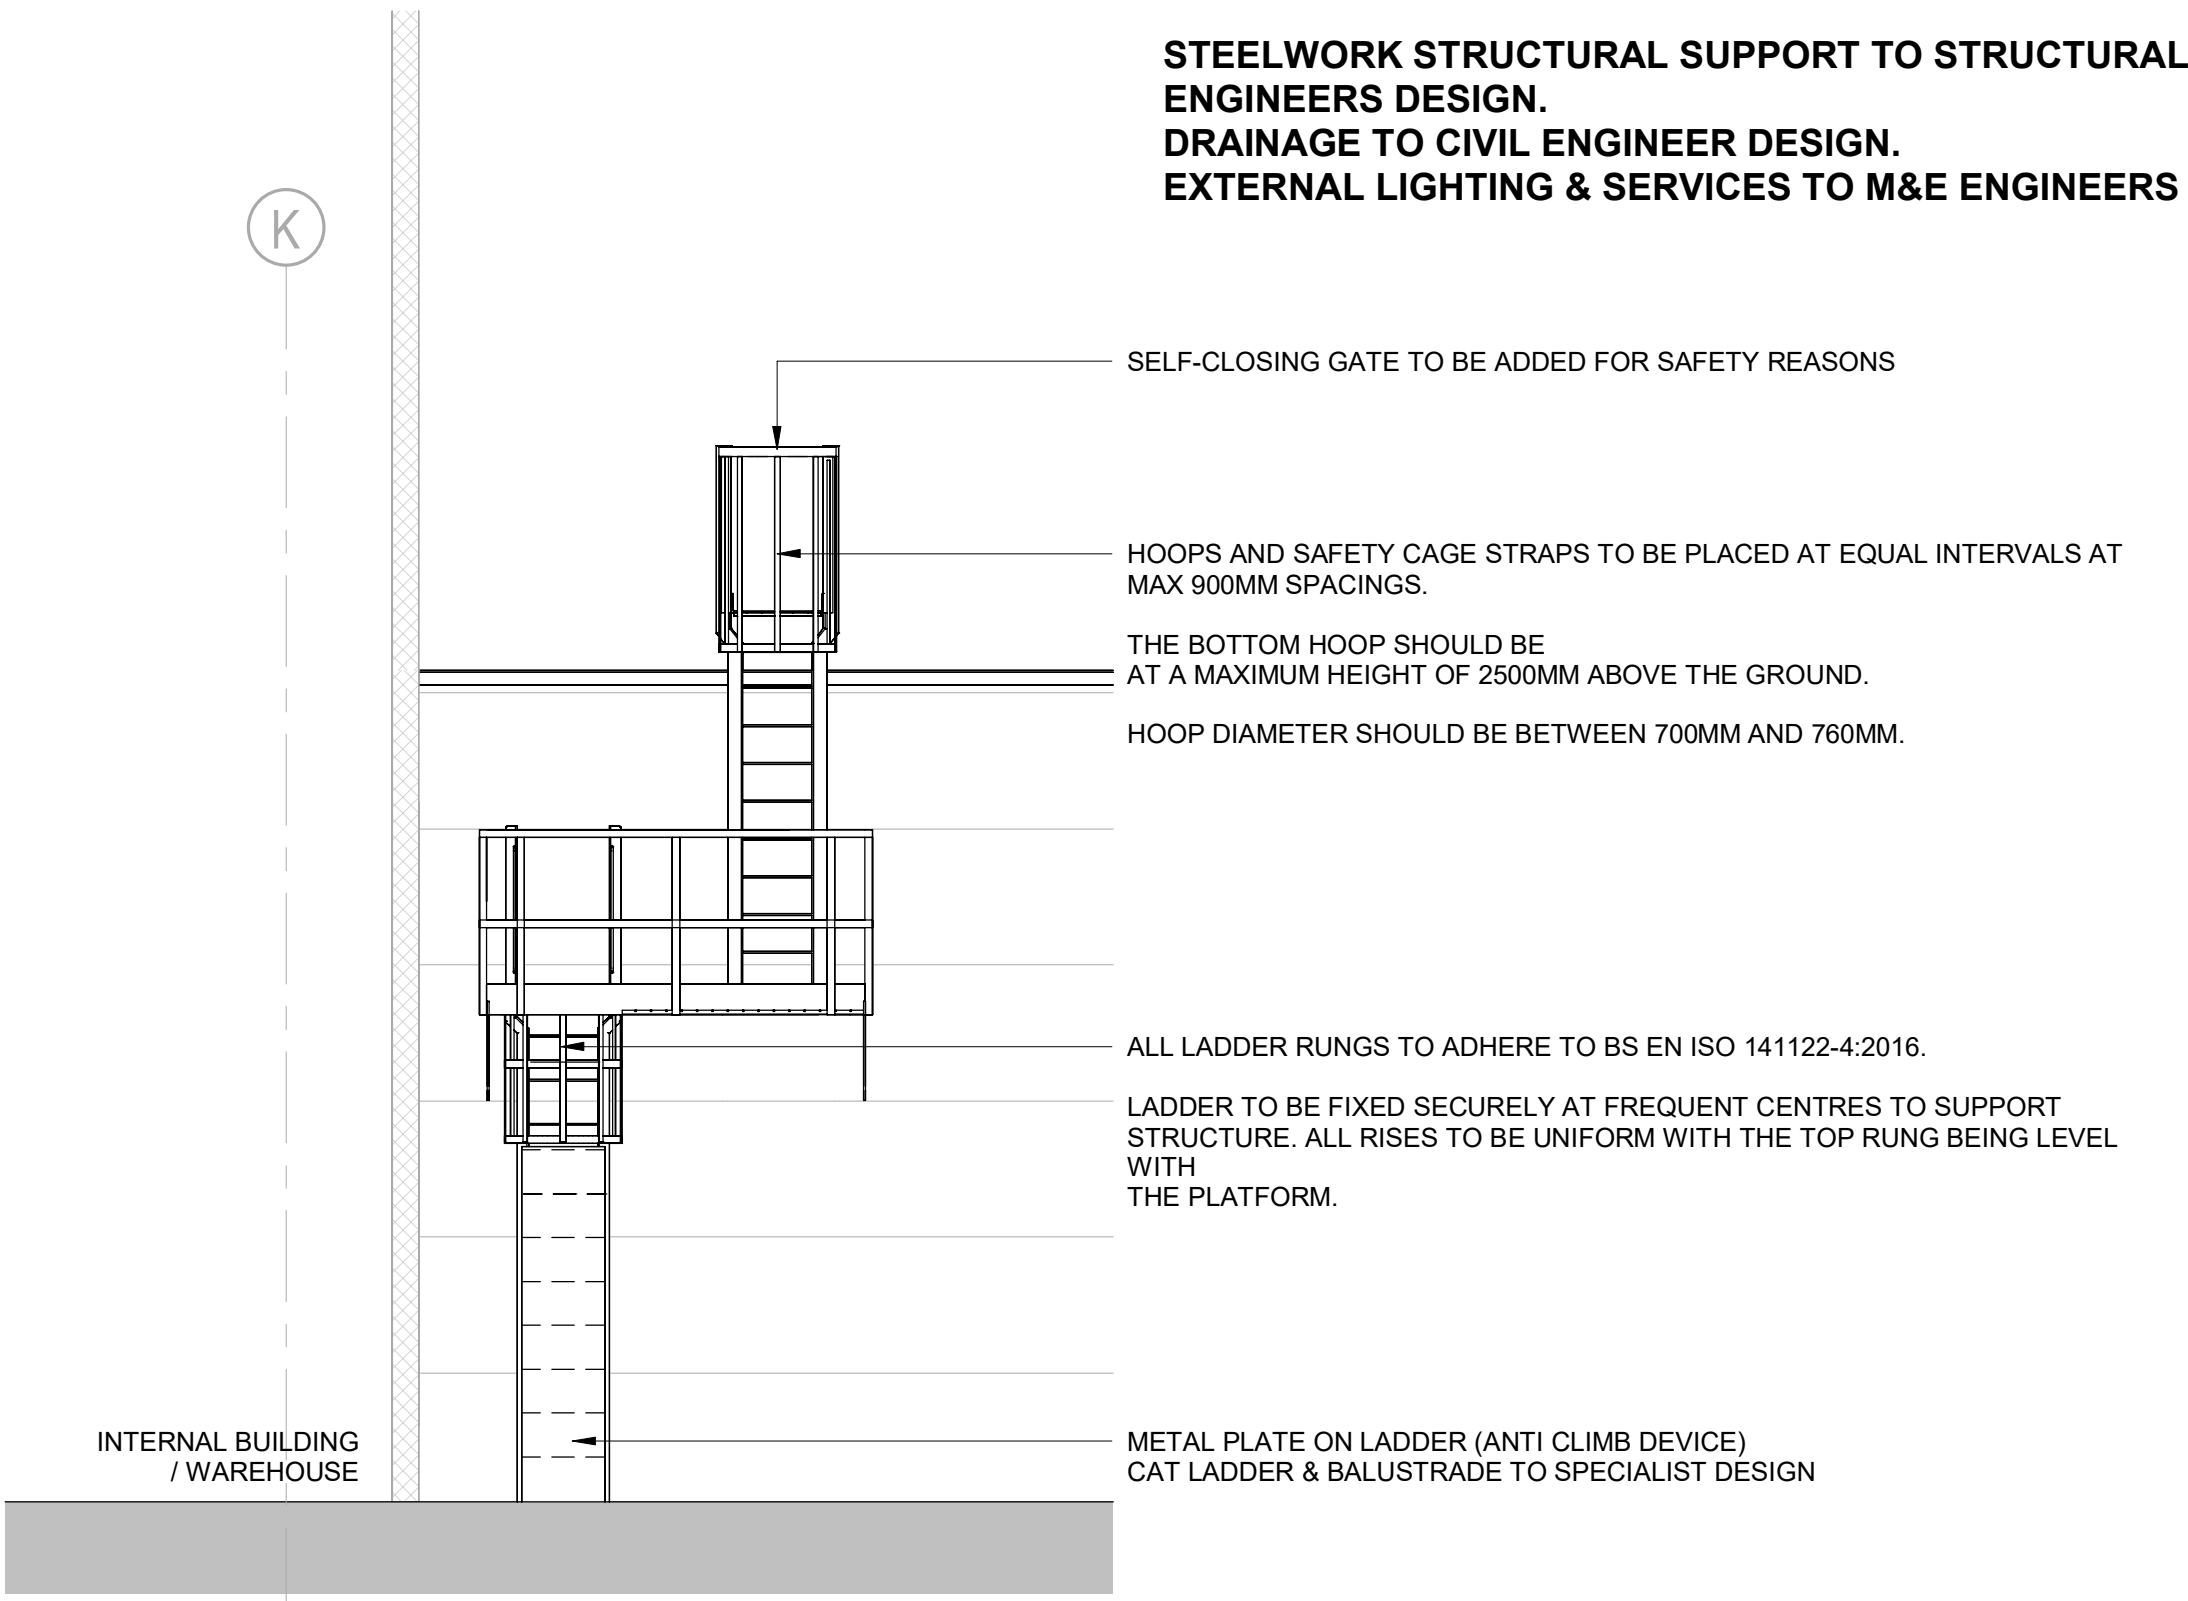

PROPOSED CAT LADDER ELEVATION BB
1 : 50

Architects are to be notified of any discrepancies.
Contractors must check all dimensions on site.
This drawing is subject to copyright laws and is for use on this project only.
This drawing is to be used solely for the information as titled only.
For other information refer to the latest revision of any cross referenced drawings.
To be read in conjunction with relevant design standards/protocols

This is a colour drawing. In order to ensure any subsequent reproduction is viewed correctly it should be printed in full colour.

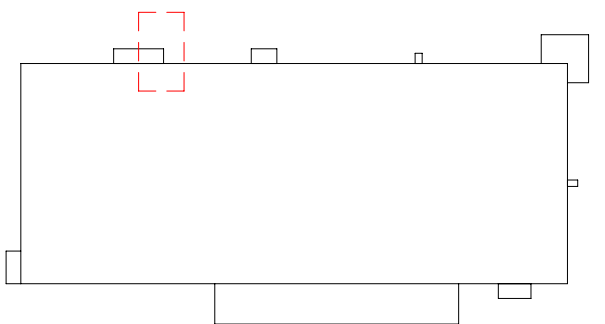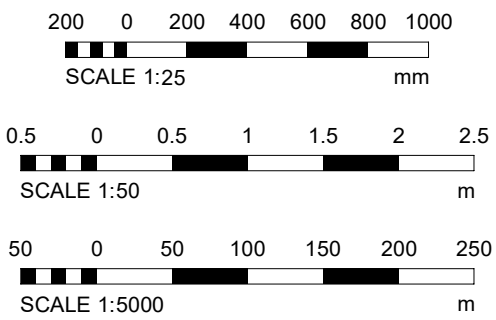

KEY PLAN
1 : 5000

P03	STAIR DESIGN & ANNOTATIONS AMENDED FOLLOWING FEEDBACK FROM STRUCTURAL ENGINEERS	06.12.24	AP	MNC
P02	PLANNING ISSUE	28.06.24	ALM	NMC
P01	FIRST ISSUE	16.05.24	ALM	NMC
Rev	Description	Date	Dm	Ckd

Status
PLANNING

SMR
SMALLEY MARSEY RISPIN

ARCHITECTS
The Exchange Station Parade Harrogate HG1 1TS
01423 707 757 admin@smrarchitects.co.uk

Project
LPL2



Drawing Title
PROPOSED ACCESS CAT LADDER FOR TECHNICAL AREA

Proj Ref	Origin	Zone	Level	Type	Role	Num	Status	Rev
LPL2 - SMR	- 00 - ZZ - DR - A - 2006 - S3 - P03							
SMR Job Ref	Sheet	Scale	Drawn					
7725-00-2006	A1	NOTED	ALM					