
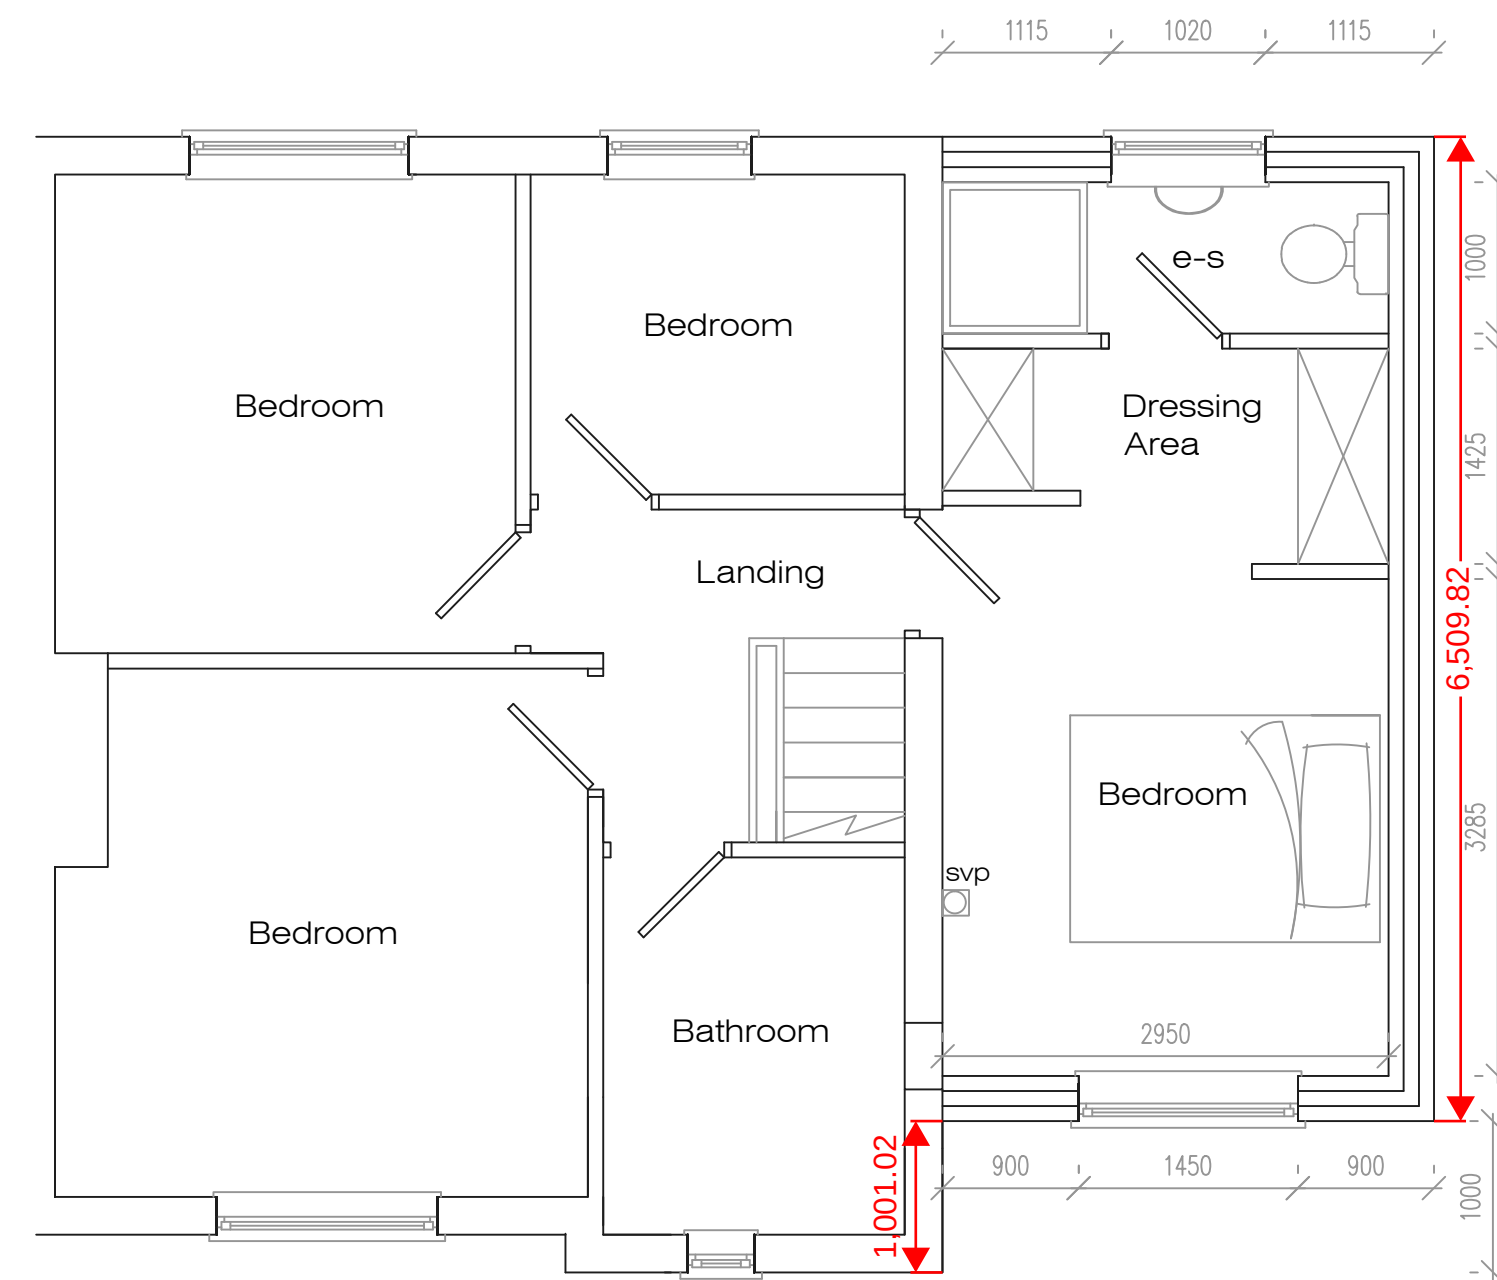
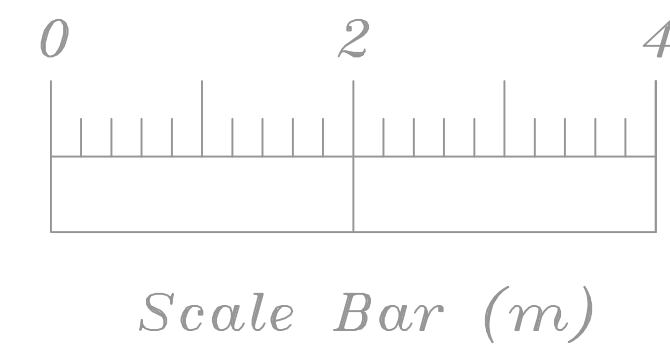


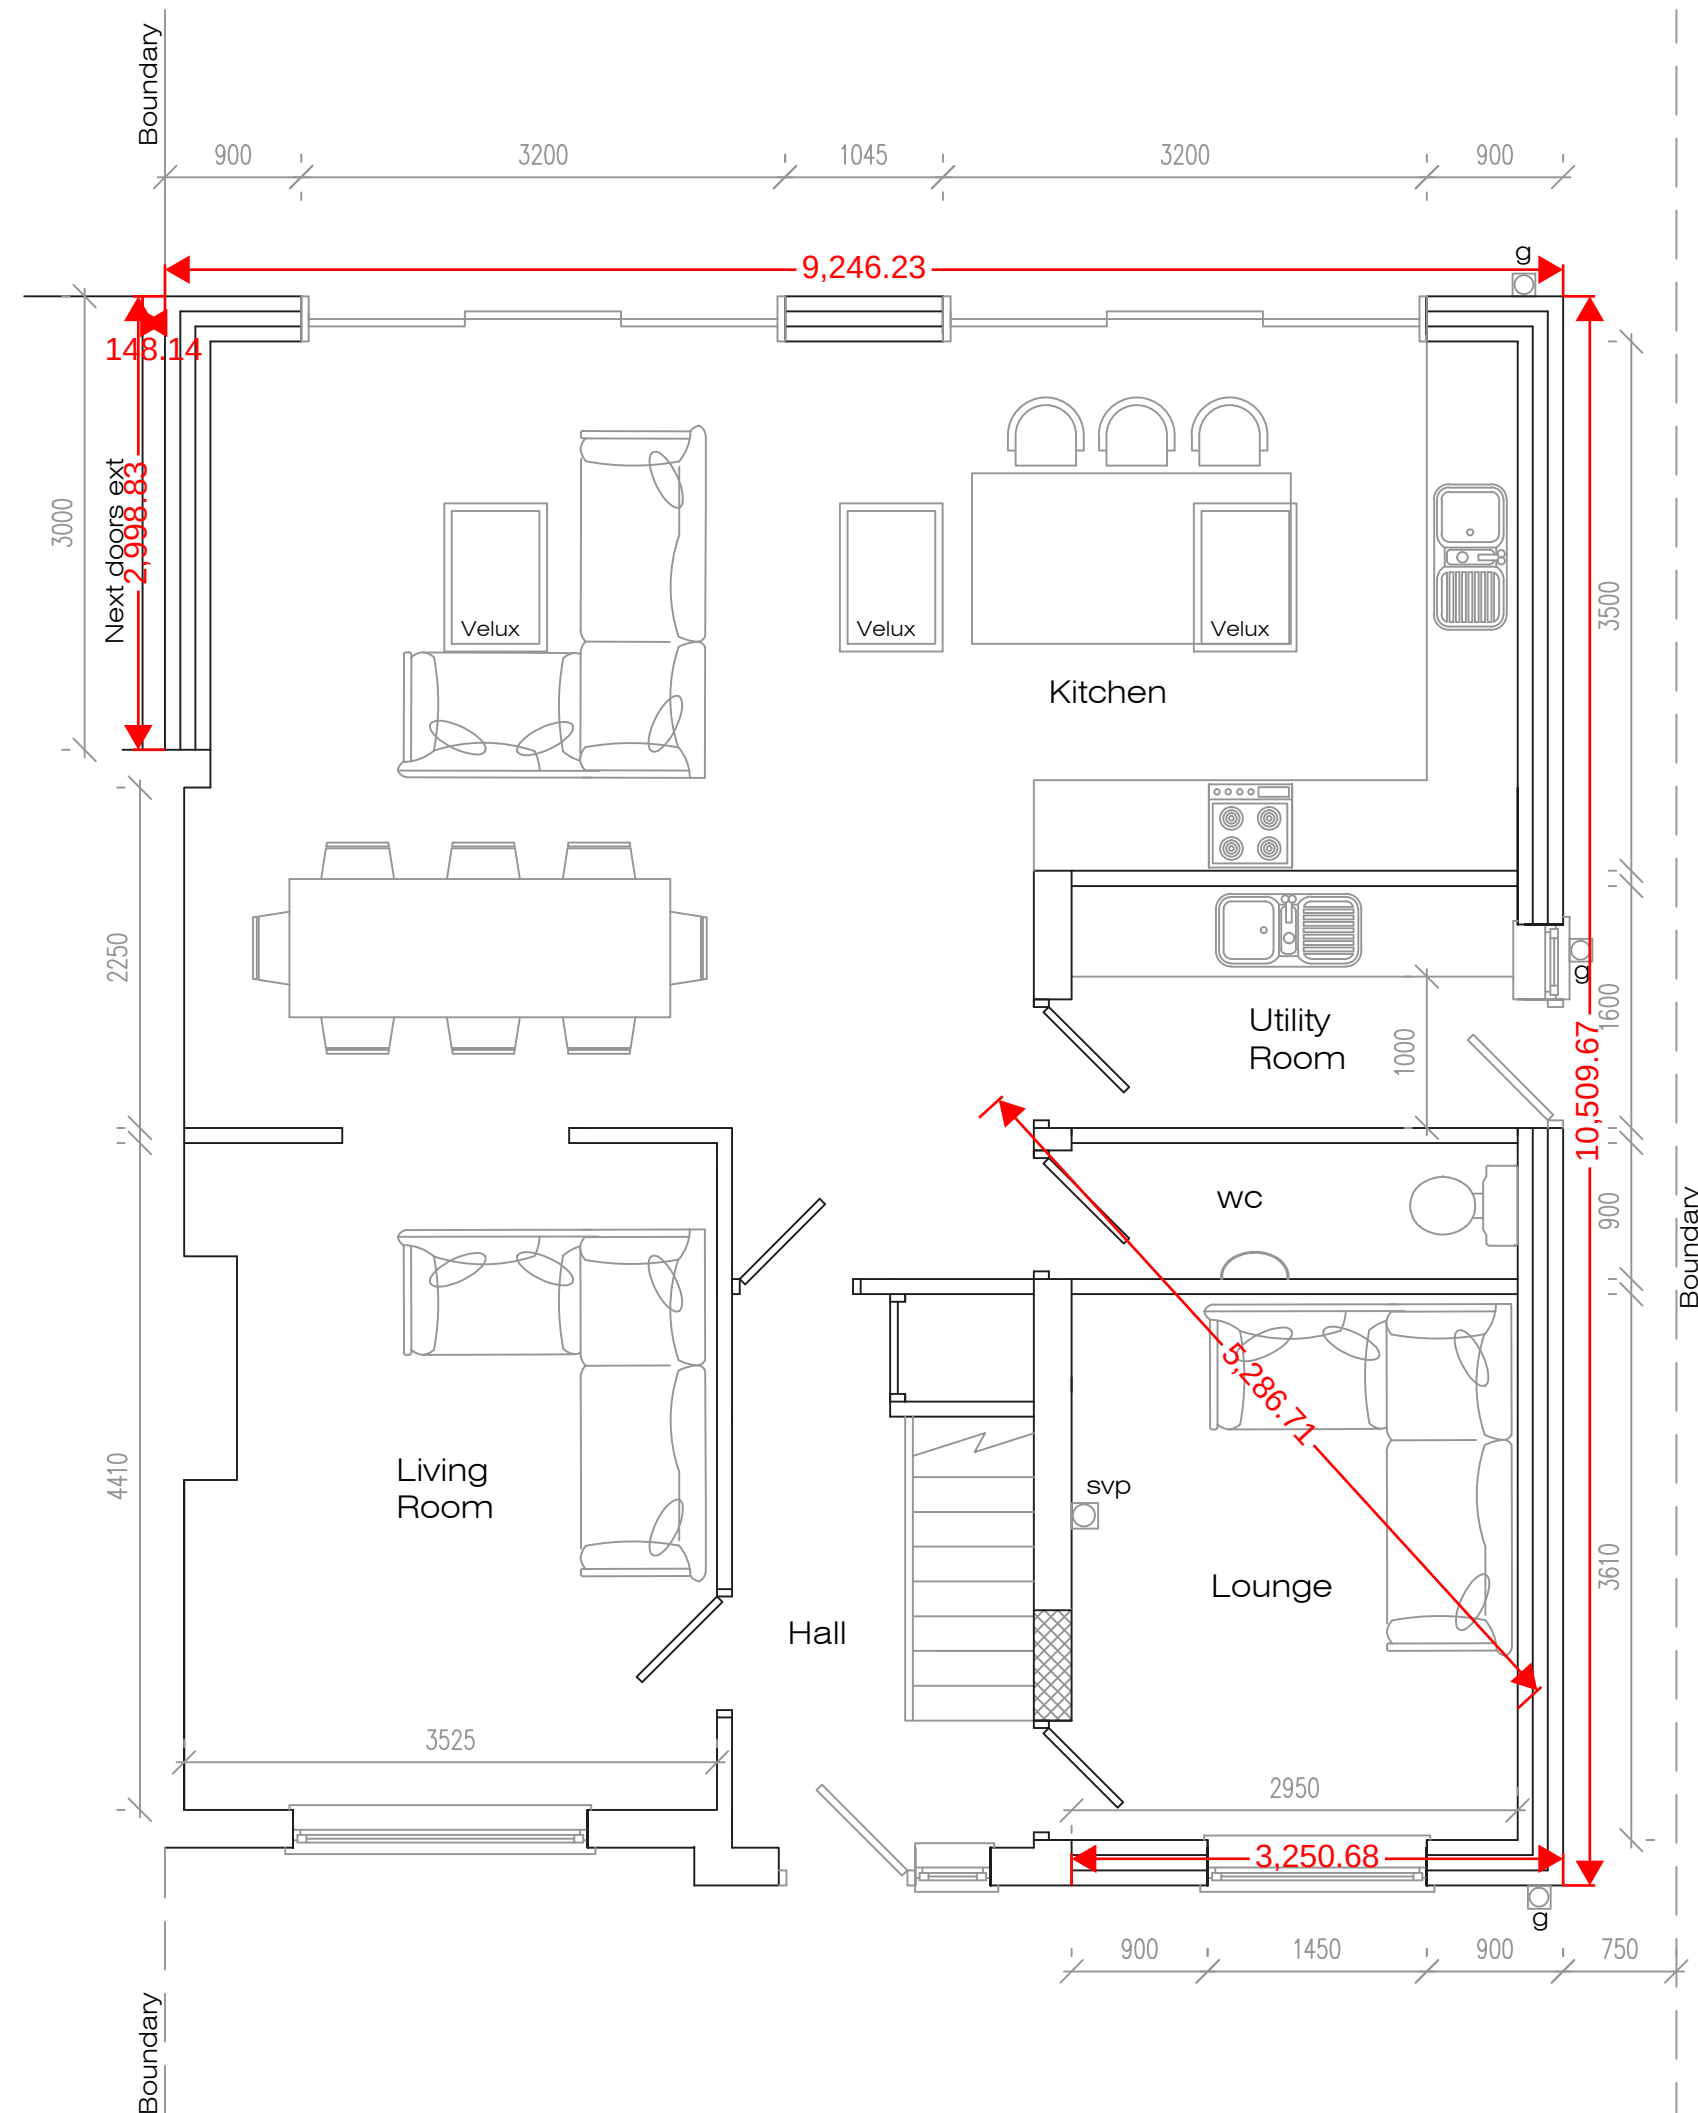

Proposed First Floor Plan

Proposed Ground Floor Plan

Address 18 Oak Road, L35			
Job Title Two storey side extension with single to rear			
Drawing title Proposed Floor Plans			
Chkd	Appvd	date July '22	scale 1:50 © A2
		Dwg No. 002/01	